



Notes:




Road Side (North) Elevation

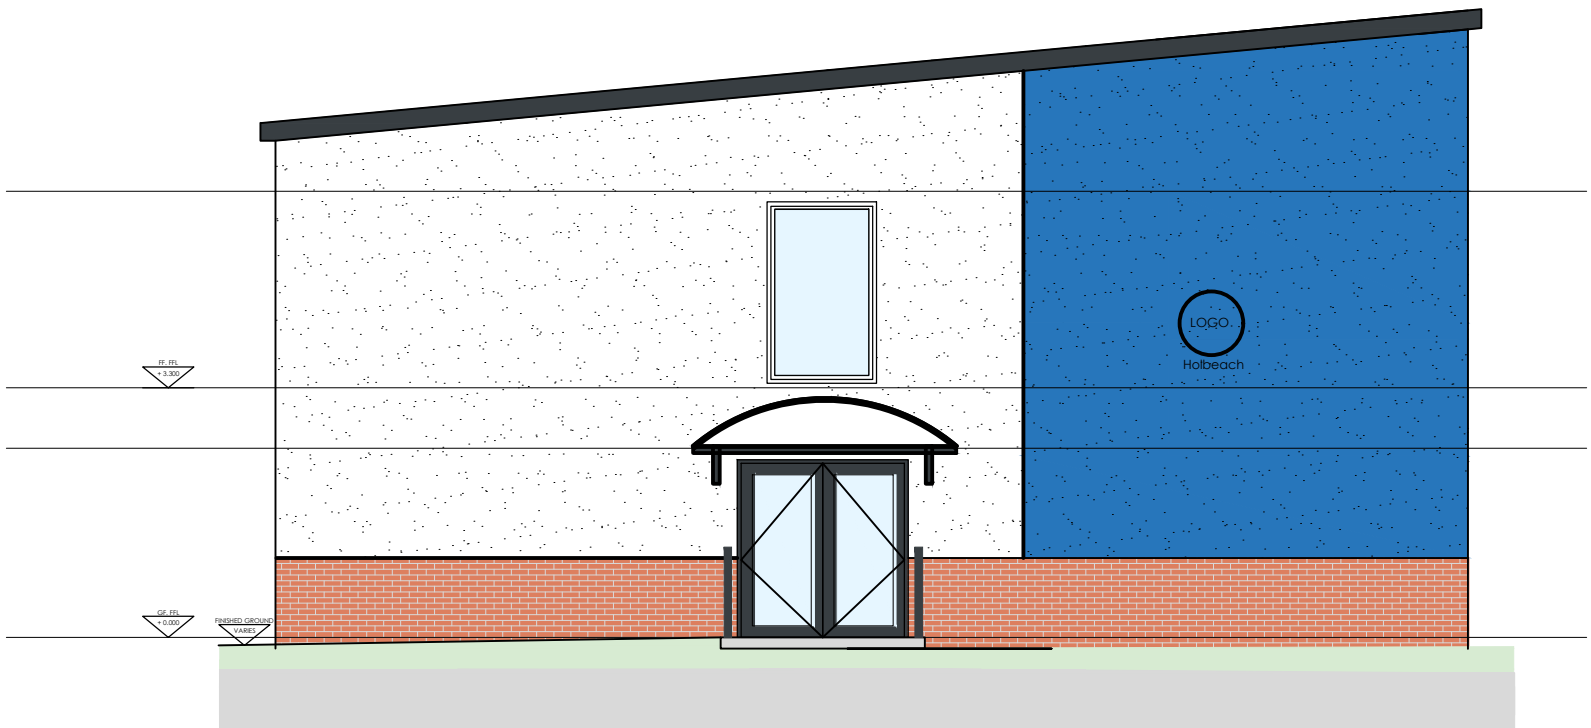


Entrance Side Elevation (East facing Harrison house)

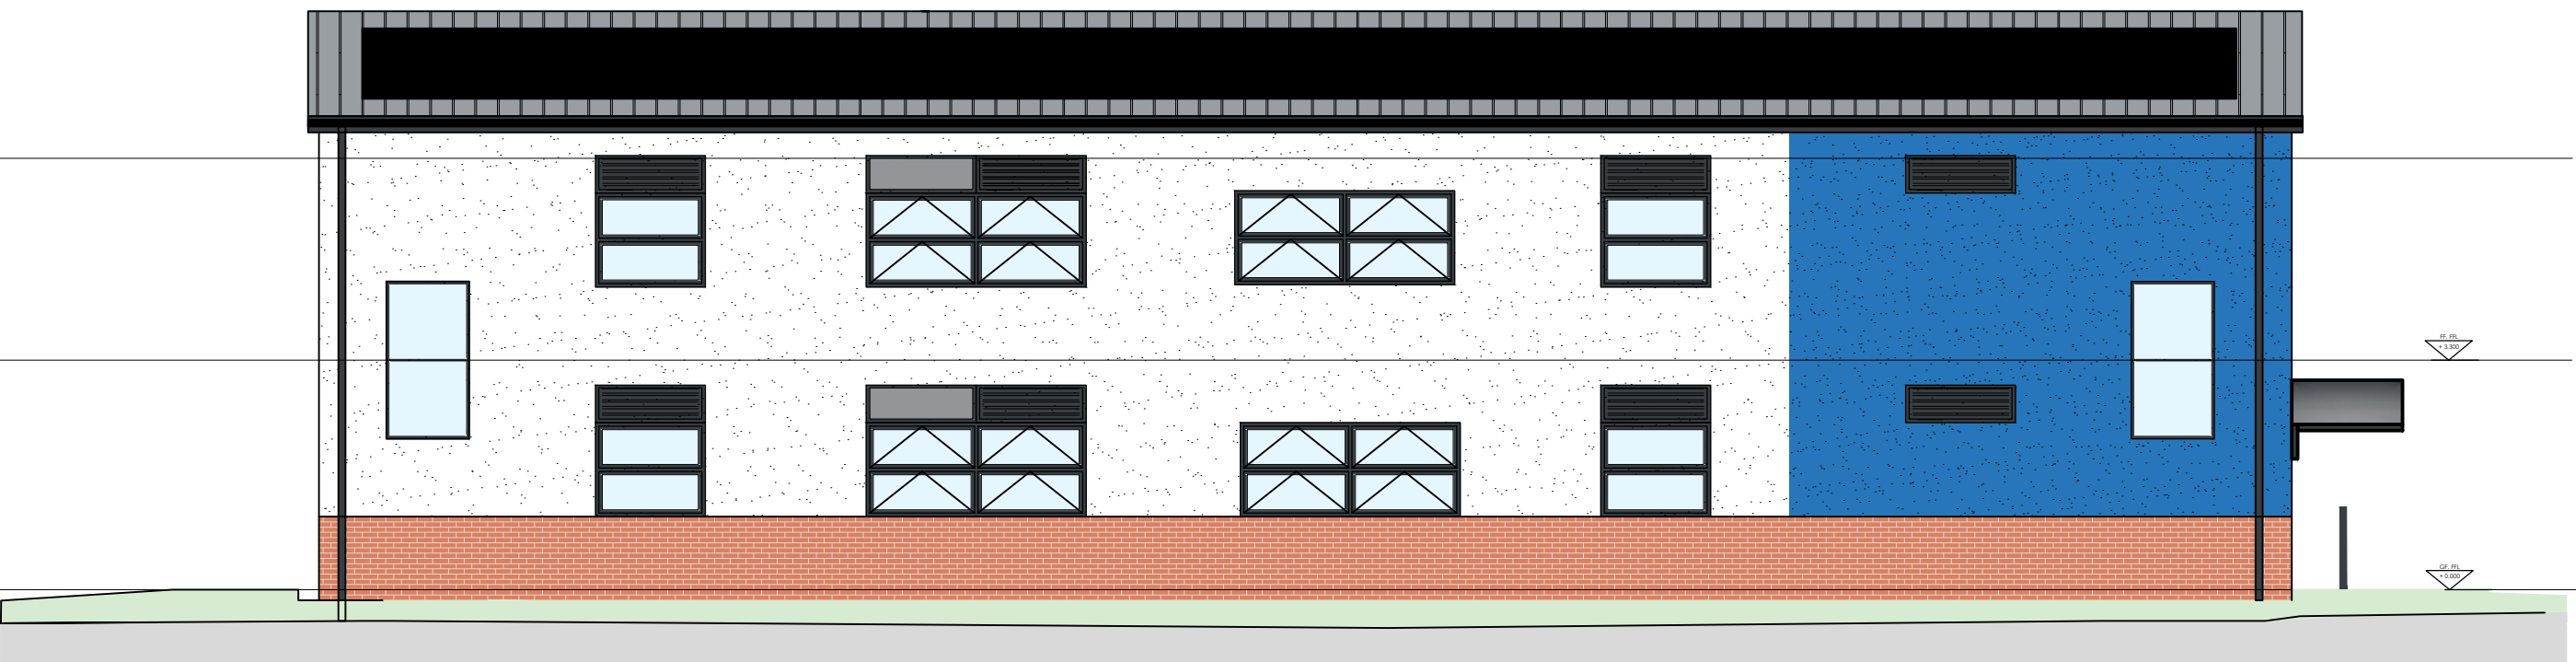

College Facing (South) Elevation

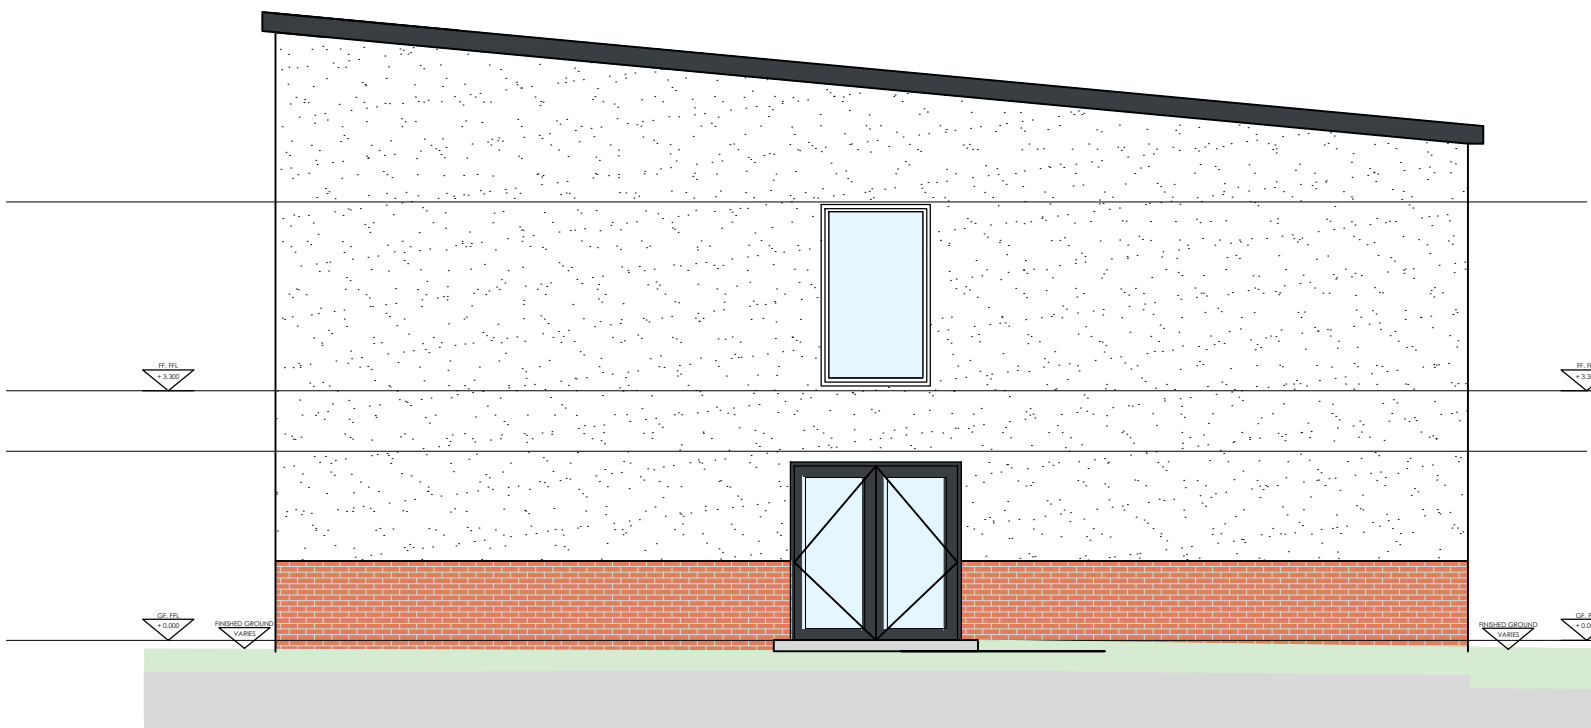


Exit Side Elevation (West facing).

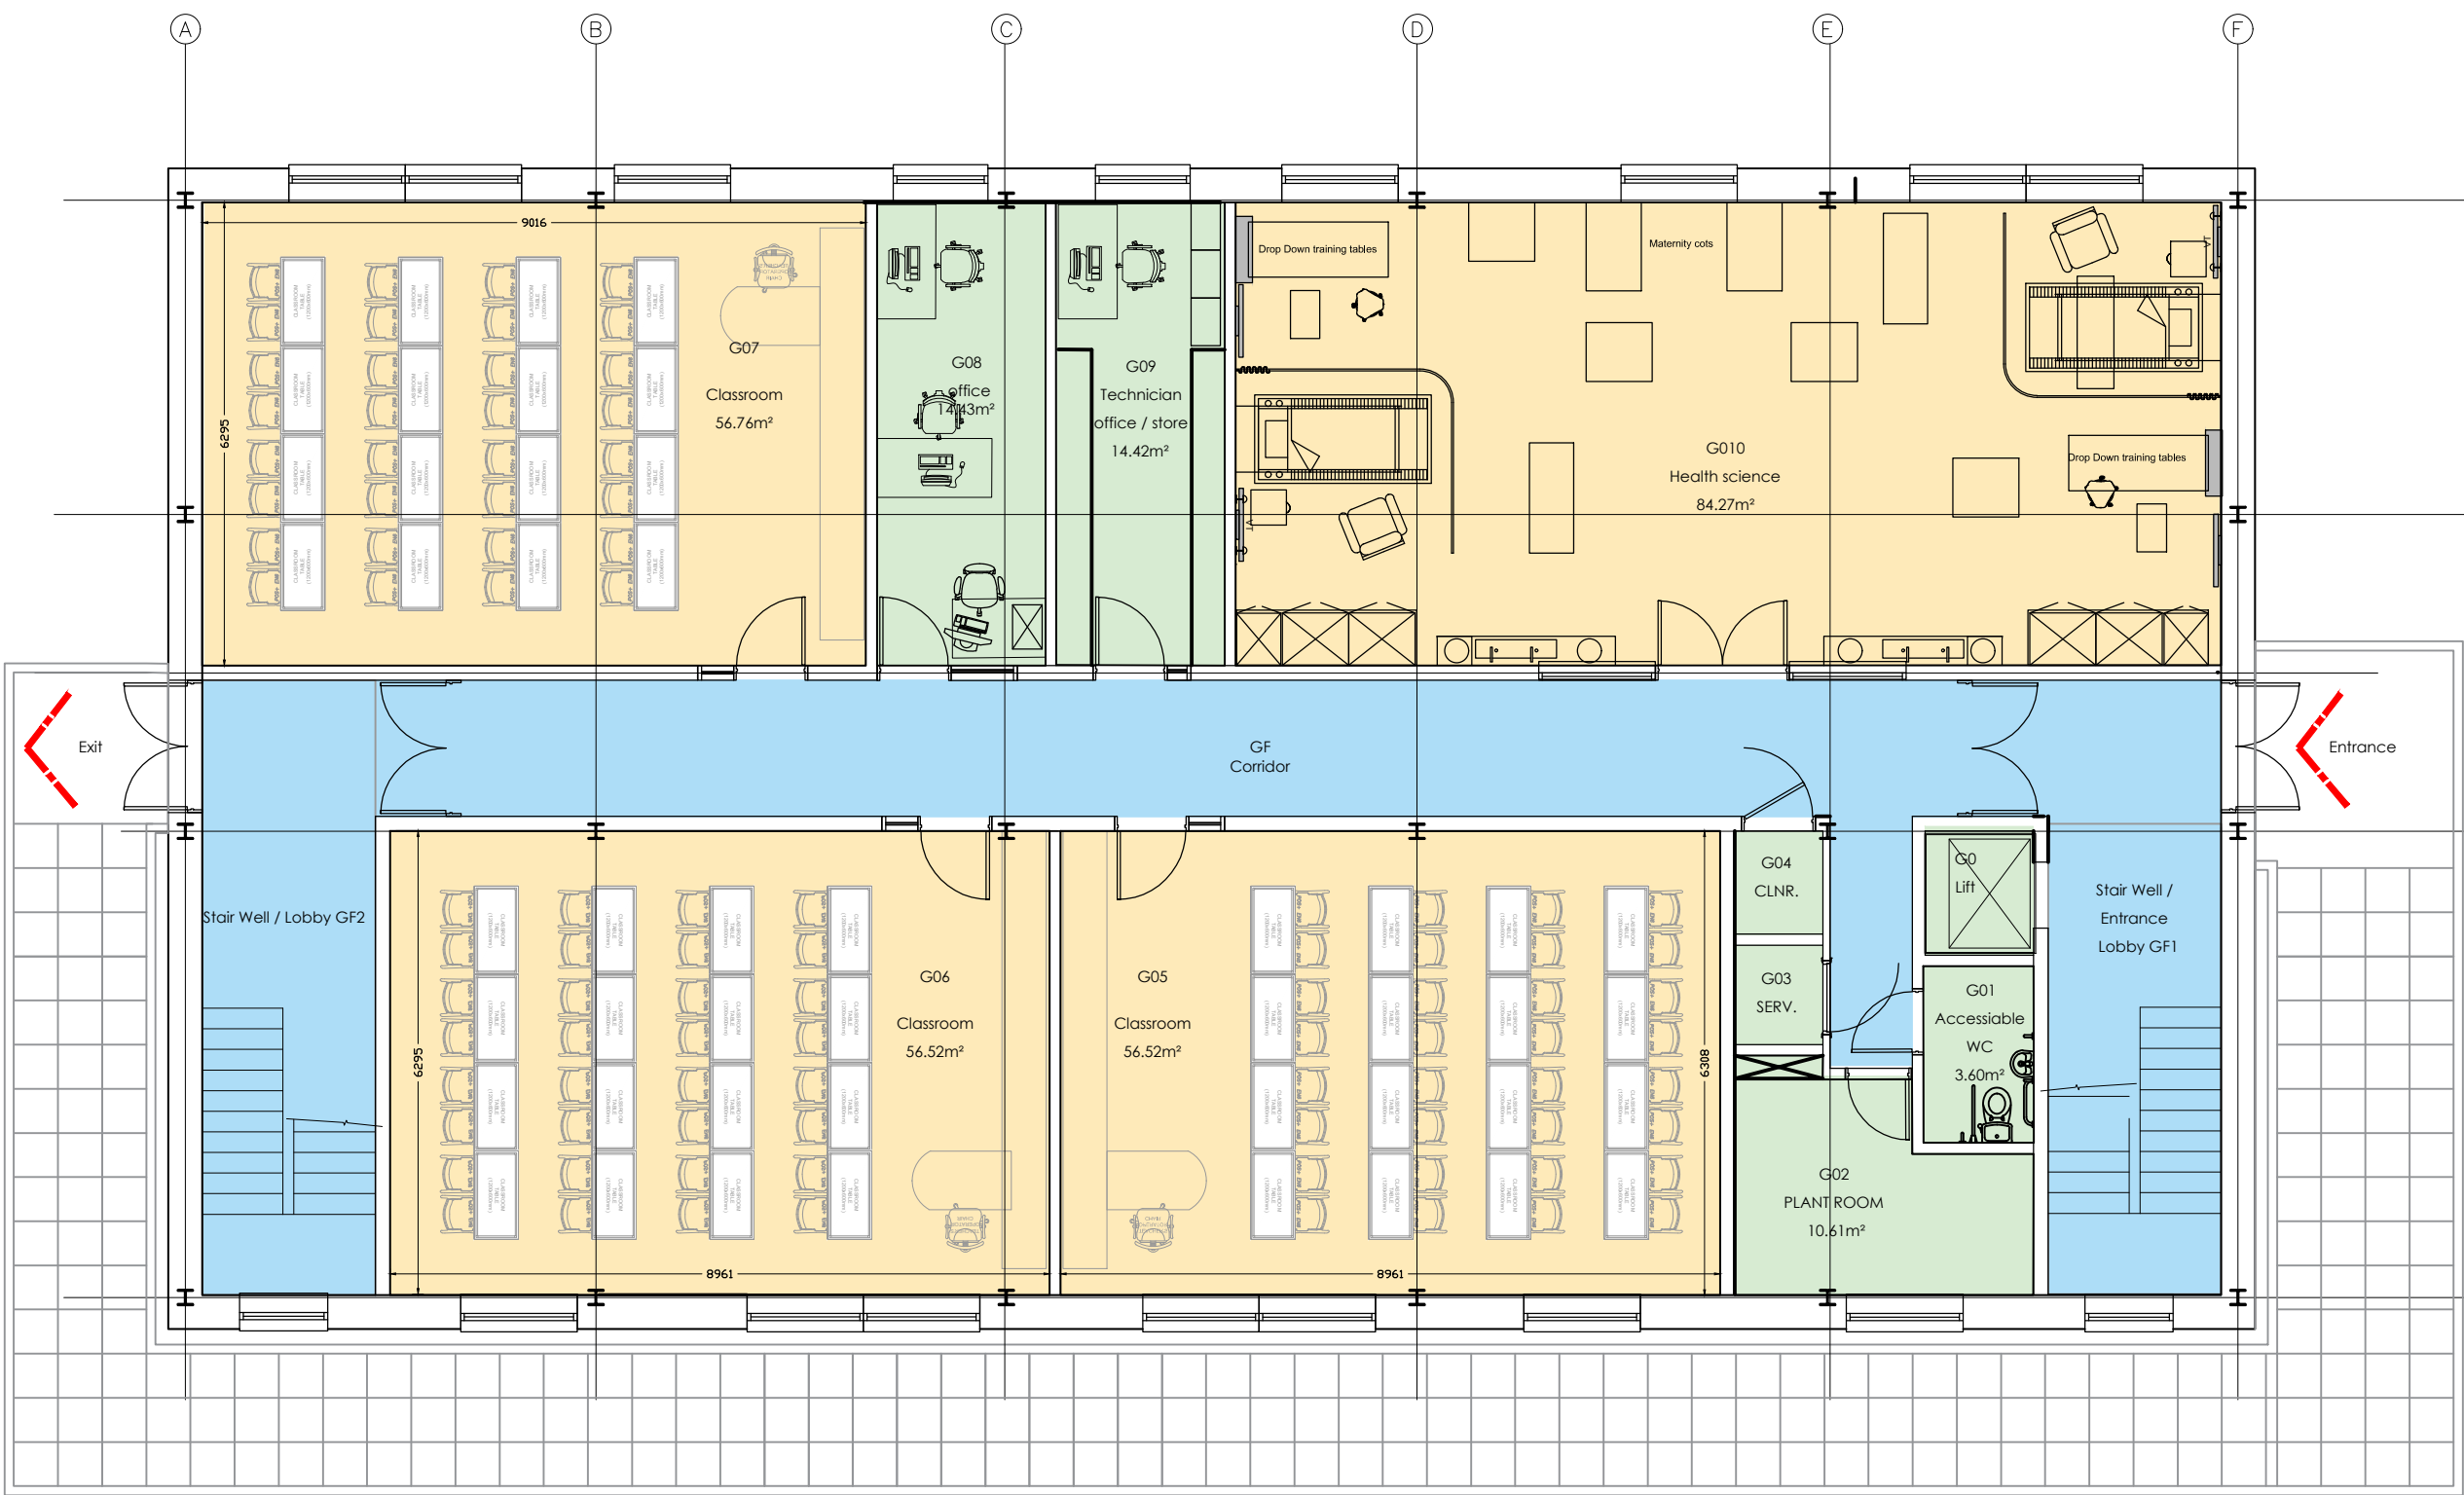

Ground Floor Plan

First GIFA = 407.35m²
Ground GIFA = 407.45m²
First Floor Floor Teaching
282.25m²
Ground Floor Teaching
254m²
Gross Internal area = 814.7m²
Teaching area = 536m²
Gross External area = 894m²

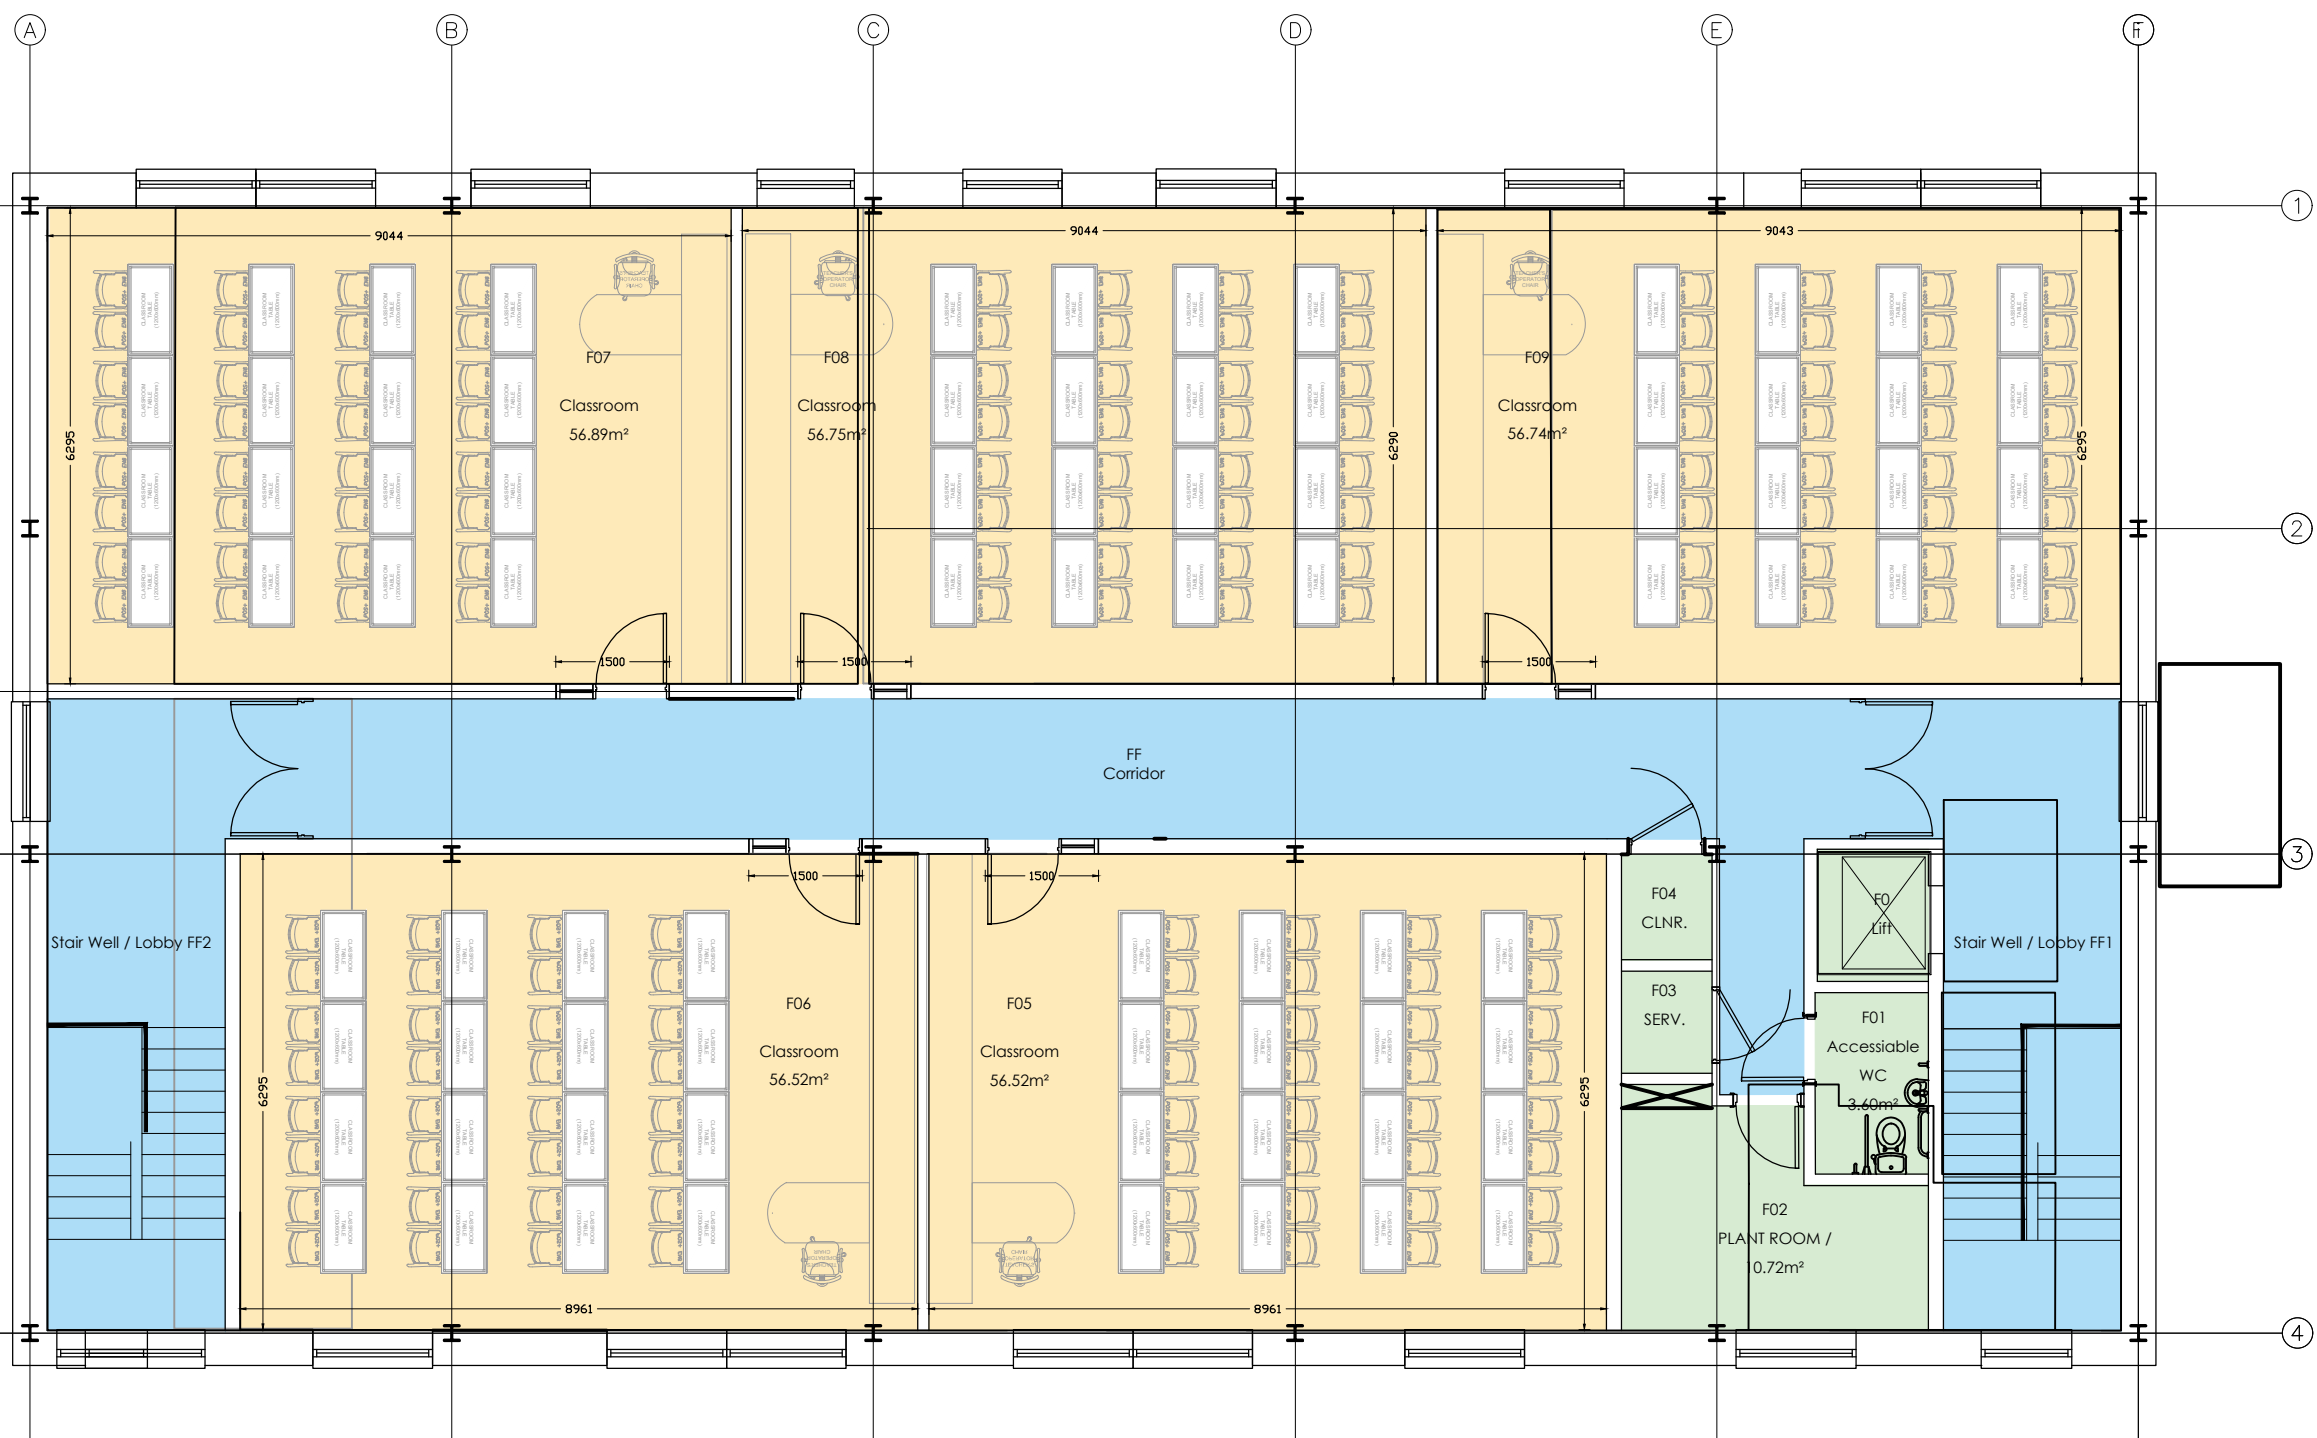

First Floor Plan

Copyright: All rights reserved. This drawing must not be reproduced without permission from AA Projects Ltd. Do not scale off this drawing. All dimensions are to be checked on site by contractor / sub contractor. Any discrepancies to be reported to AA Projects Ltd.

Rev	Date	Revision notes	By	Check
-----	------	----------------	----	-------

AA PROJECTS
Alpha Tower
Suffolk St Queensway
Birmingham
B1 1TT
Tel: 0121 788 1344
Office Locations
Birmingham, Leeds, Liverpool, London, Manchester, Oxford, Rugby, Newcastle
www.aaprojects.co.uk

Client University Acadamy Holbeach		Drawing Title Proposed Plans & Elevations	
Project Title New Build Teaching Block PLANNING		Drawn CRH	Date Jan /22
		Checked PN	Date Jan /22
DWG No.	19229-04	Scale	1:100 @ A1
		Revision	