




Contractor to check all Dimensions on site prior to ordering materials / commencing work. Do Not Scale from this Drawing - If in doubt then please ask

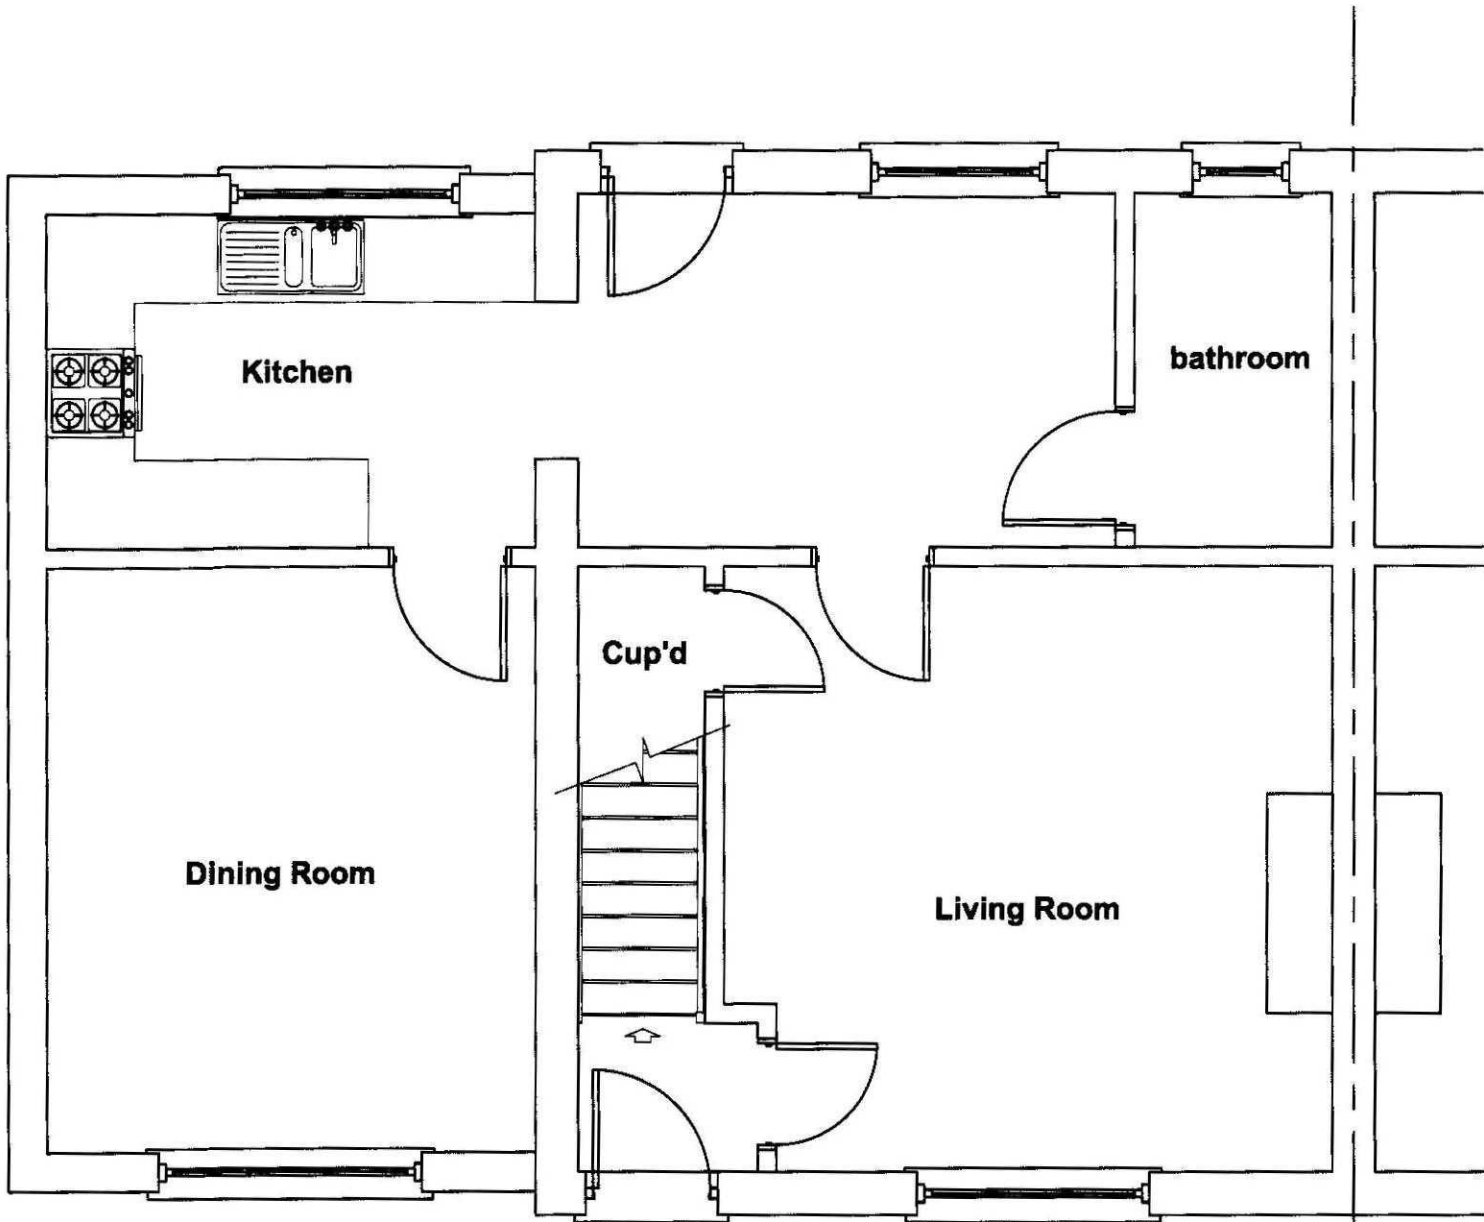


Existing Ground Floor Plan
Scale 1:50

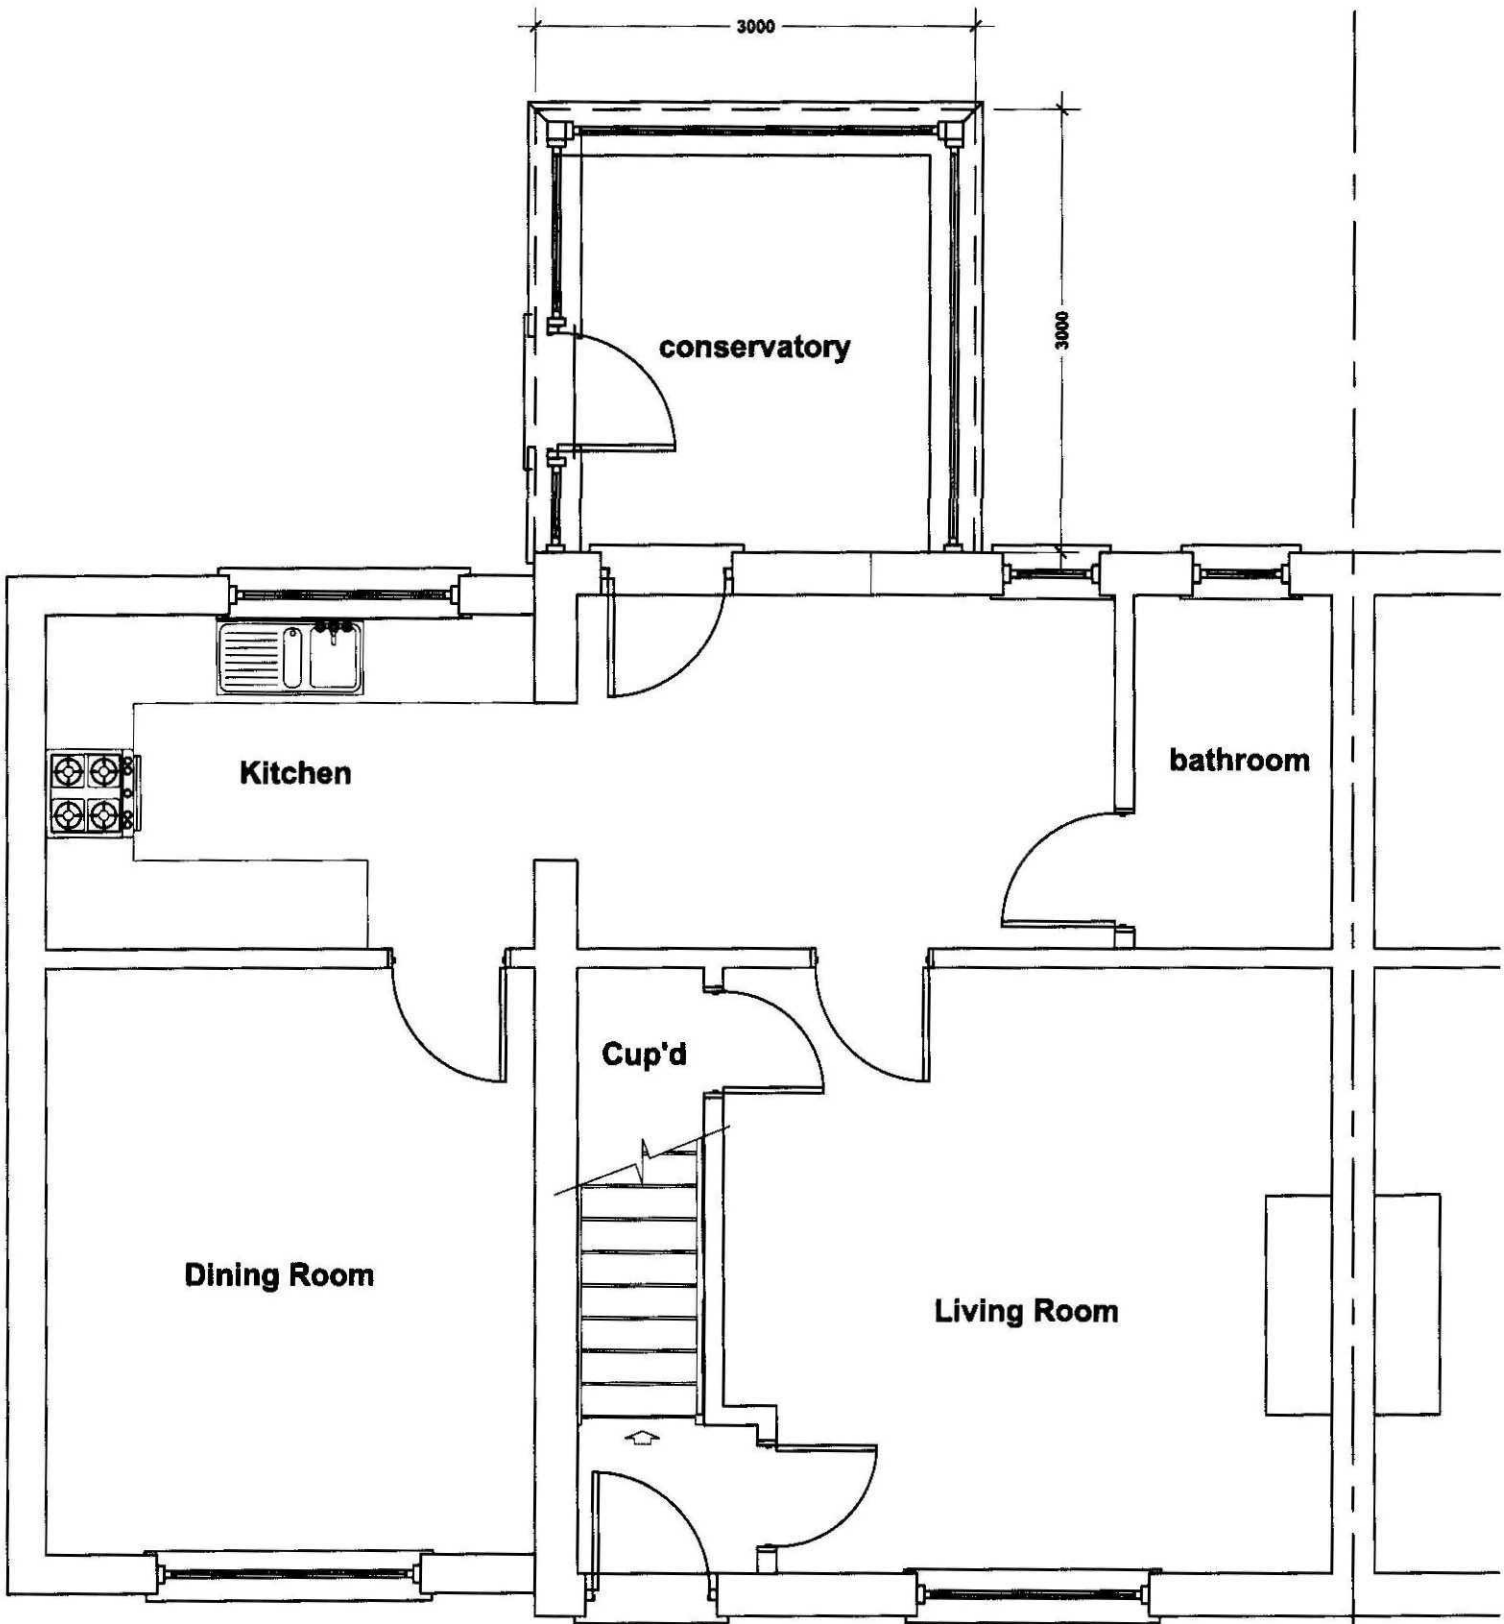


Proposed Ground Floor Plan
Scale 1:50

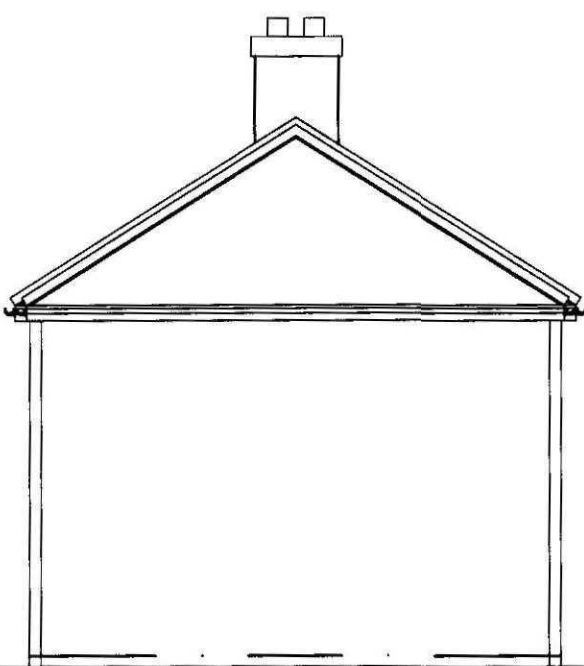


Existing Side Elevation
Scale 1:100

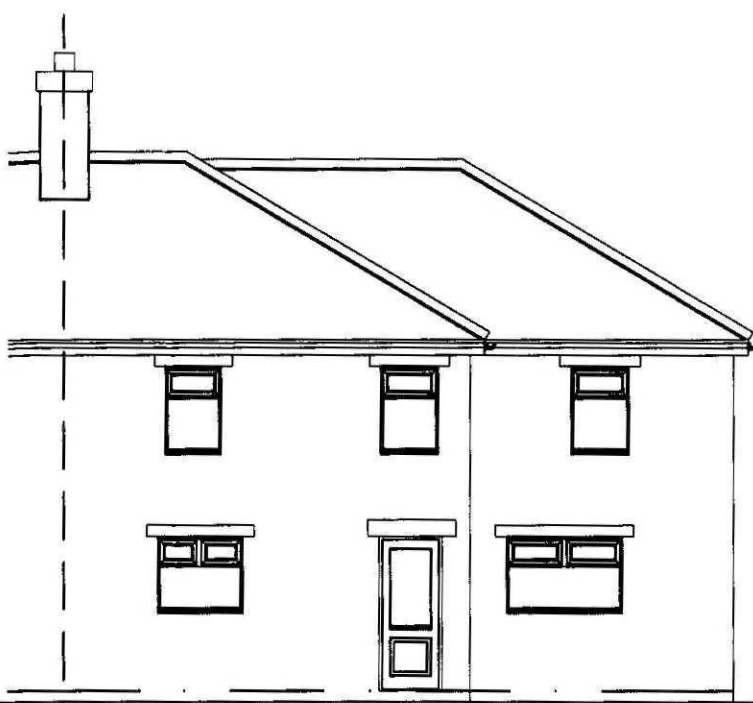


Existing Rear Elevation
Scale 1:100

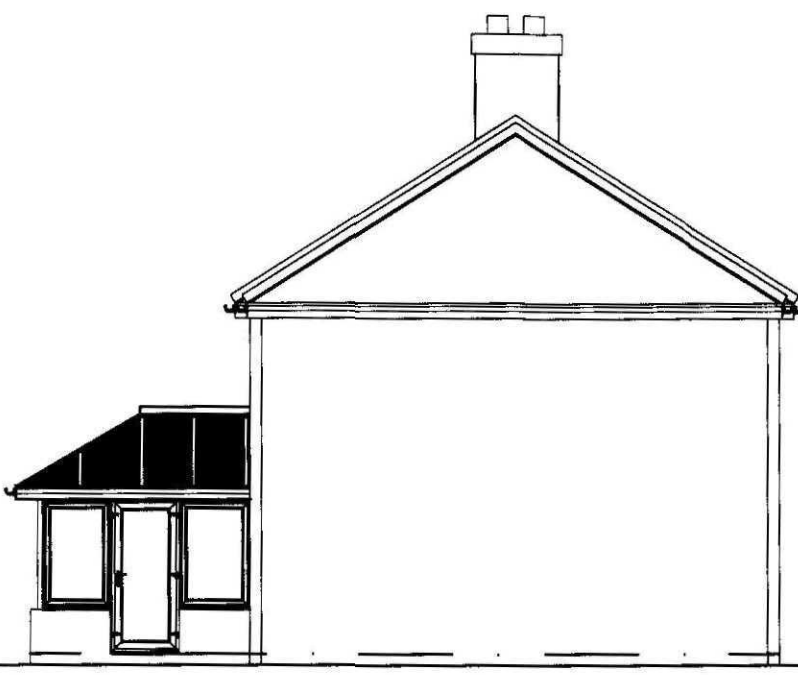

Proposed Side Elevation
Scale 1:100

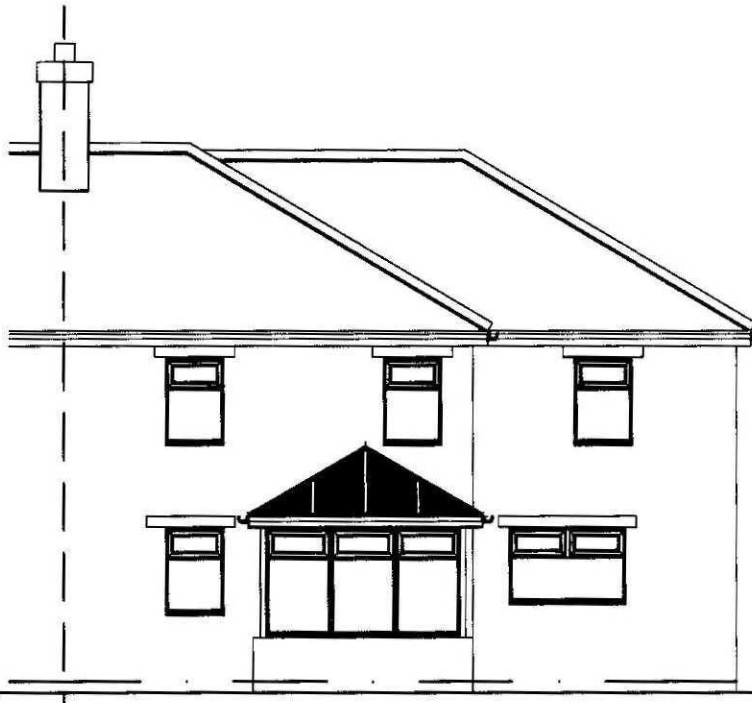

Proposed Rear Elevation
Scale 1:100

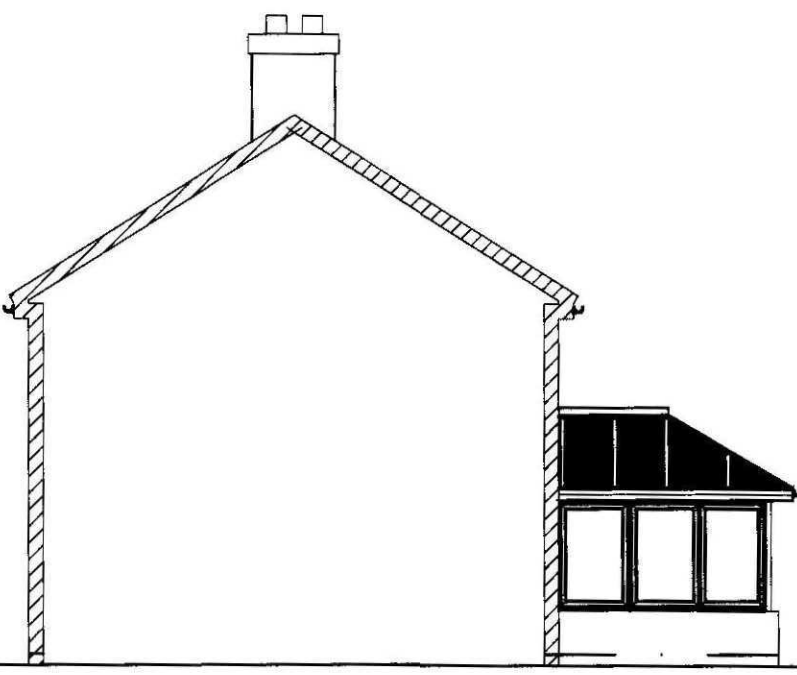

Proposed Side Elevation
Scale 1:100

GENERAL CONDITIONS
Contractors are responsible for checking all dimensions on site when work commences and before ordering any materials. Any discrepancies should be brought to the attention of the Client for remedial action before commencing further.
The notes shown are mainly to cover the requirements of Building Regulations and should not be treated as full specification.
All materials not specified to be of a standard suitable for the work proposed and be fit for purpose. All work to be in accordance with good building practice and all necessary BS codes for Workmanship on Building Sites.

Client :
Mr S Congreave

Site :
**69 Battlesfield Lane South
Holbeach
PE12 7PG**

Drawing Title
**Existing & Proposed
Plans and Elevations**

remway
Design Ltd
2nd Floor - 5B Sheepmarket
Spalding
PE 1 1 1 B H
Tel : 01775 768 921
e-mail: enquiries@remwaydesign.co.uk

***** Scale : **As Noted**

A1-1694-01

**DETERMINED
PLAN**

SHDC
Planning & Development
17 FEB 2009
Ref: 0113109

PLEASE NOTE:
Due to areas of the structure being covered, unexposed or otherwise inaccessible the notes / specifications of existing materials are subject to confirmation of site when it is feasible to expose the relevant areas of construction.