


North East Elevation (1:100)

South East Elevation


South West Elevation

North West Elevation

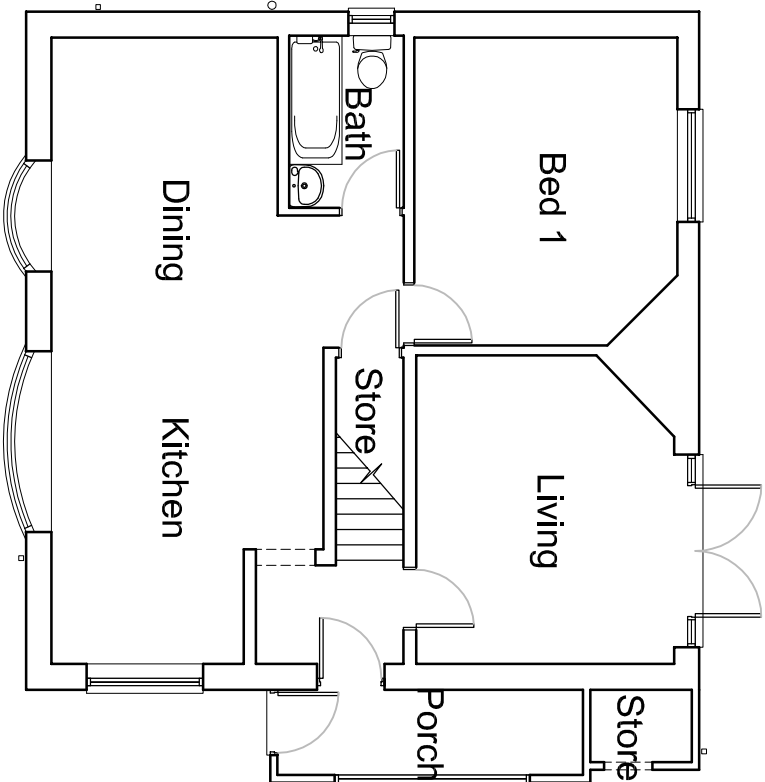


Ground Floor Plan (1:100)


EXISTING

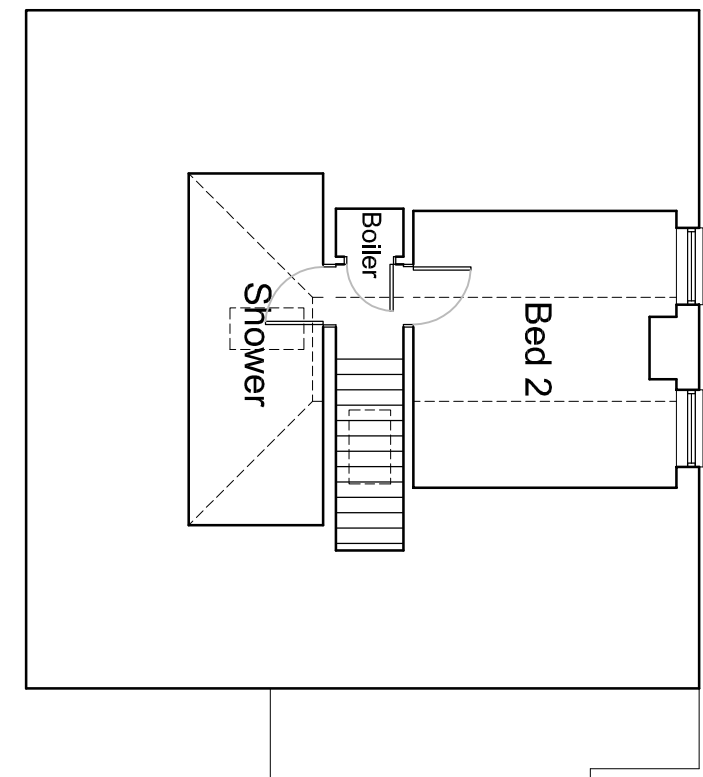


First Floor Plan (1:100)

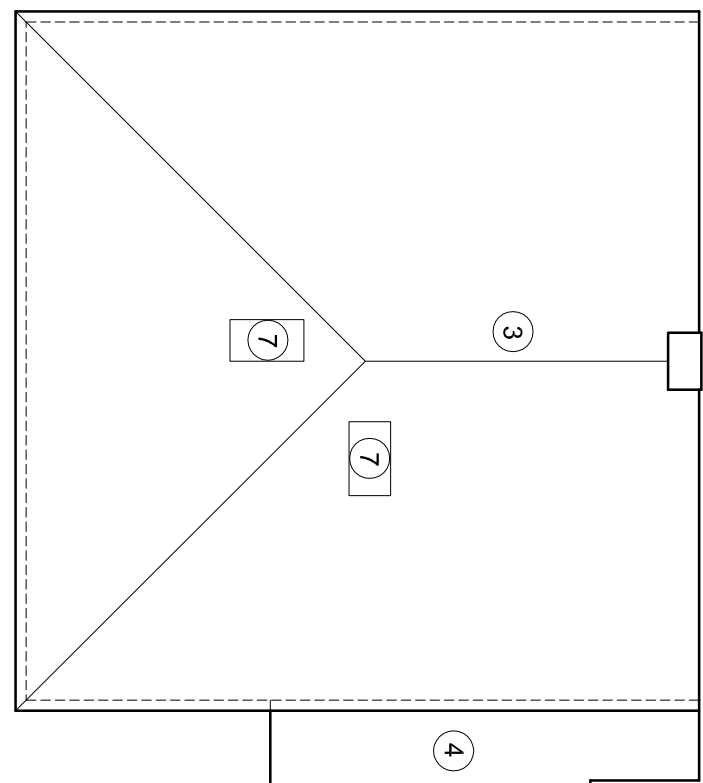


Roof Plan (1:100)

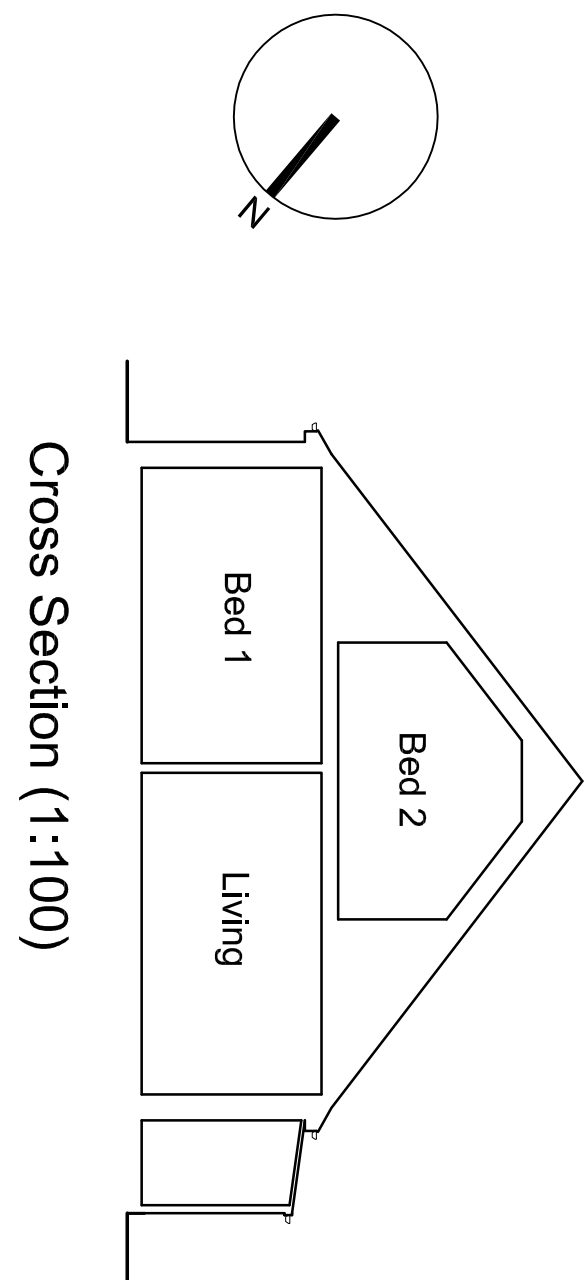


Cross Section (1:100)

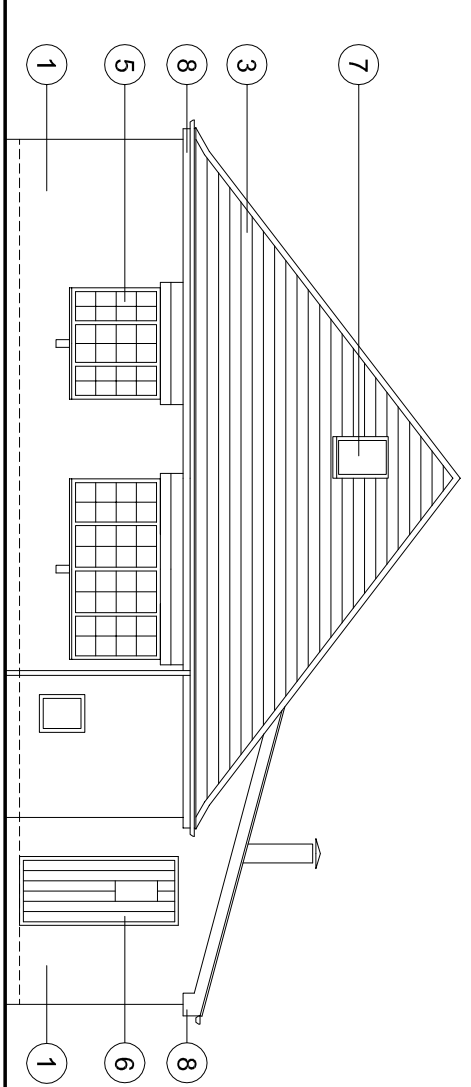


North East Elevation (1:100)

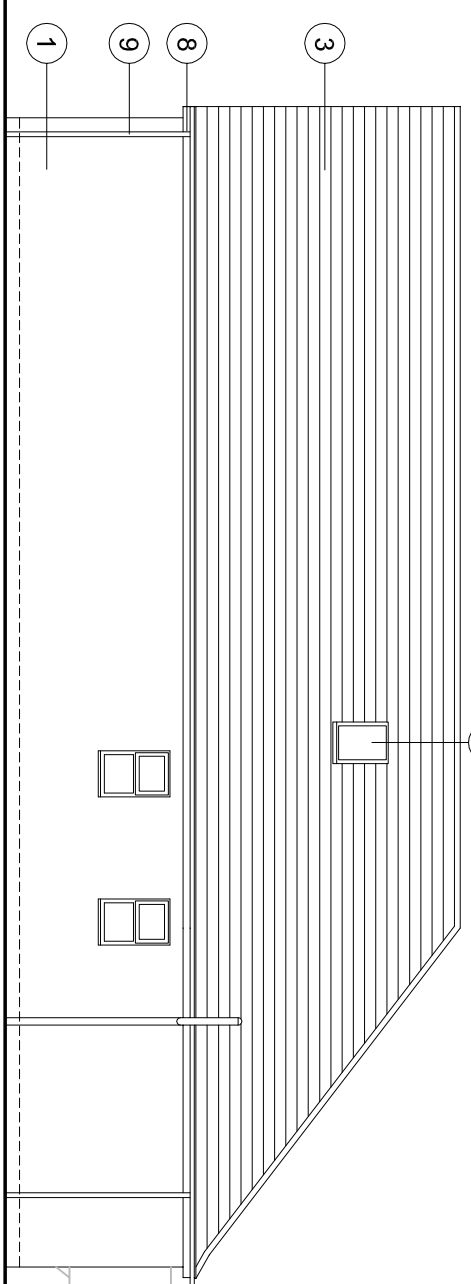


South East Elevation

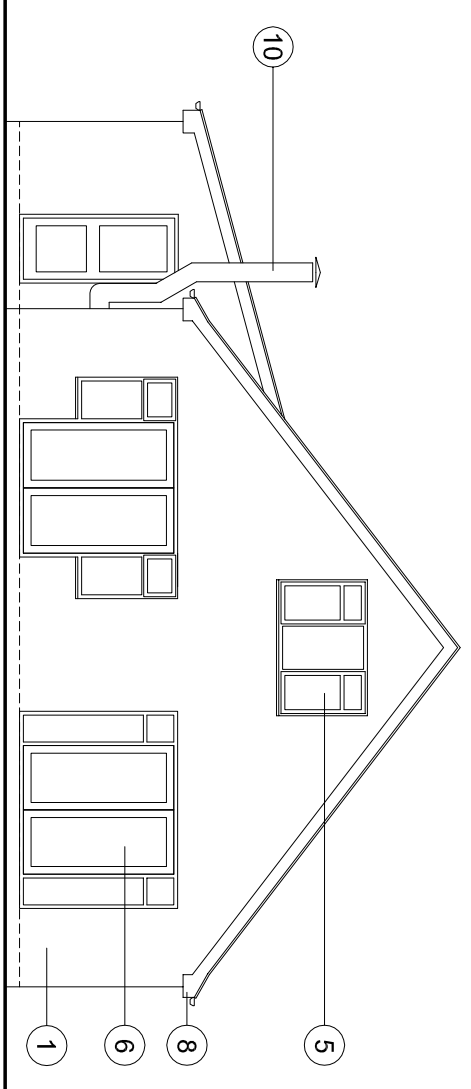

South West Elevation

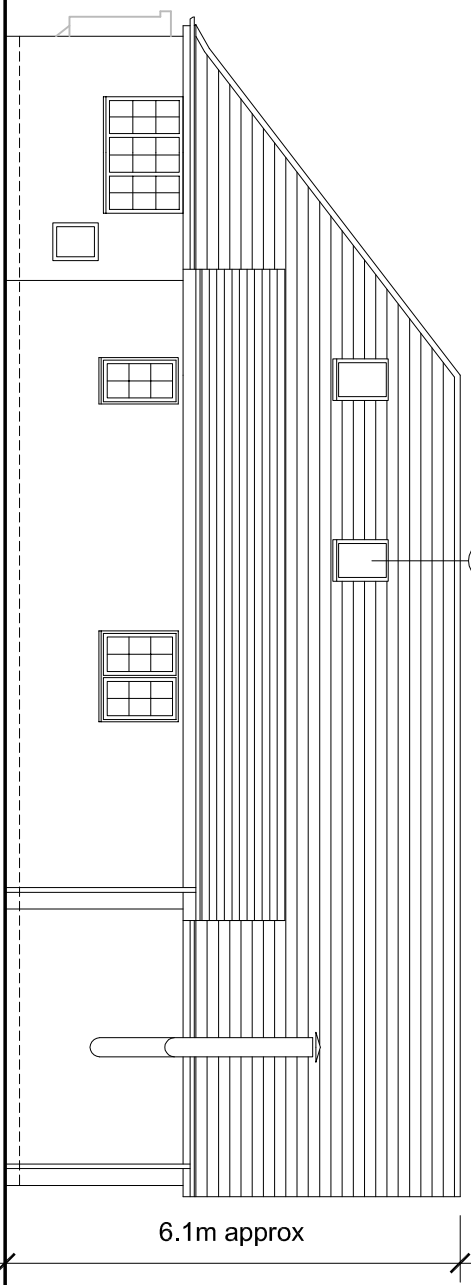


North West Elevation

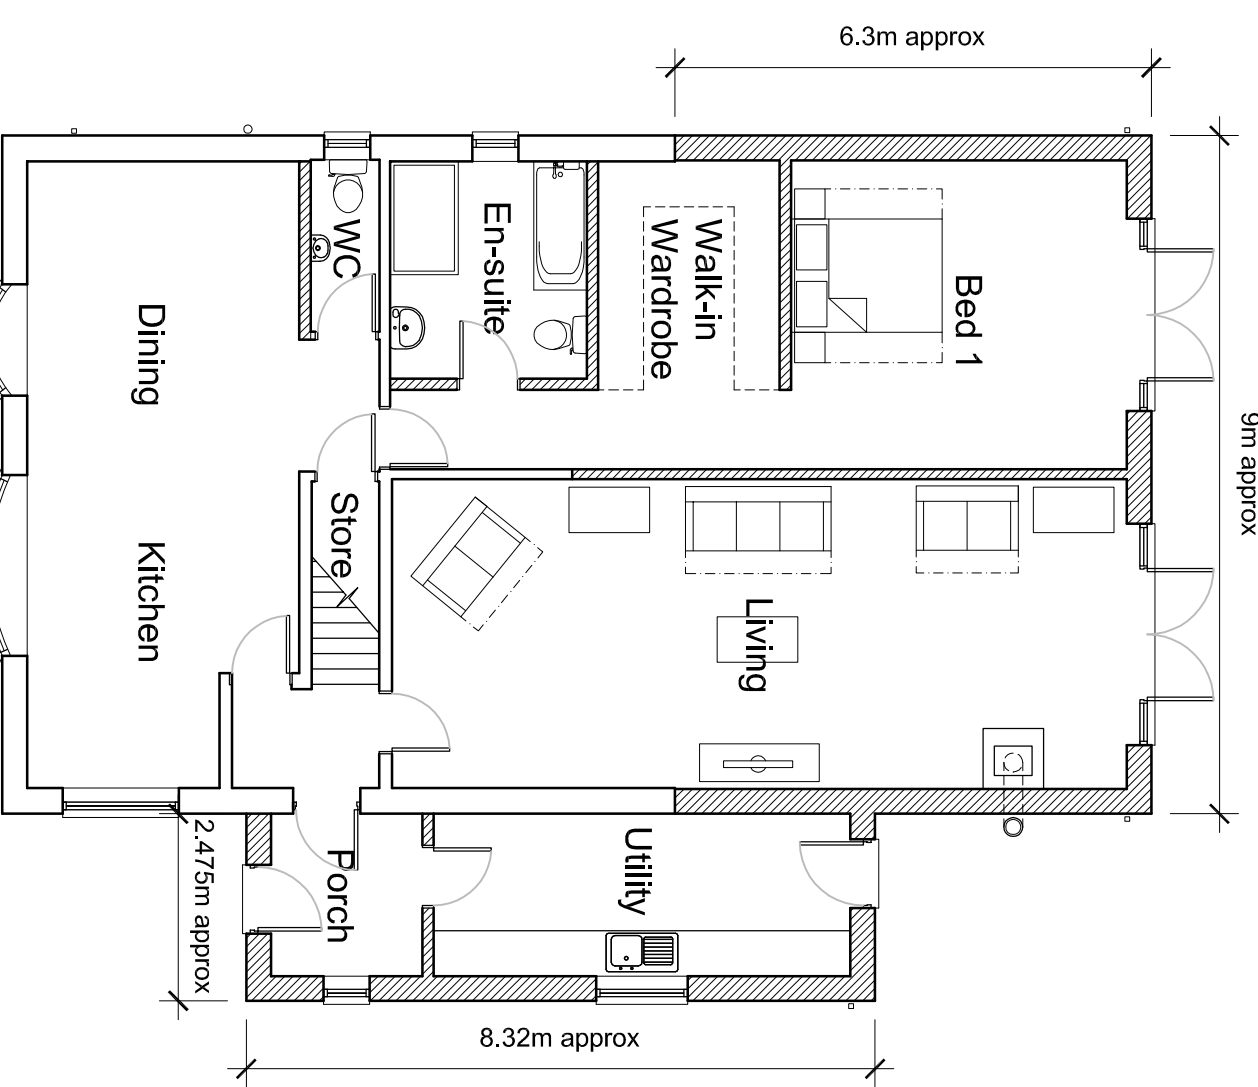


Ground Floor Plan (1:100)


PROPOSED

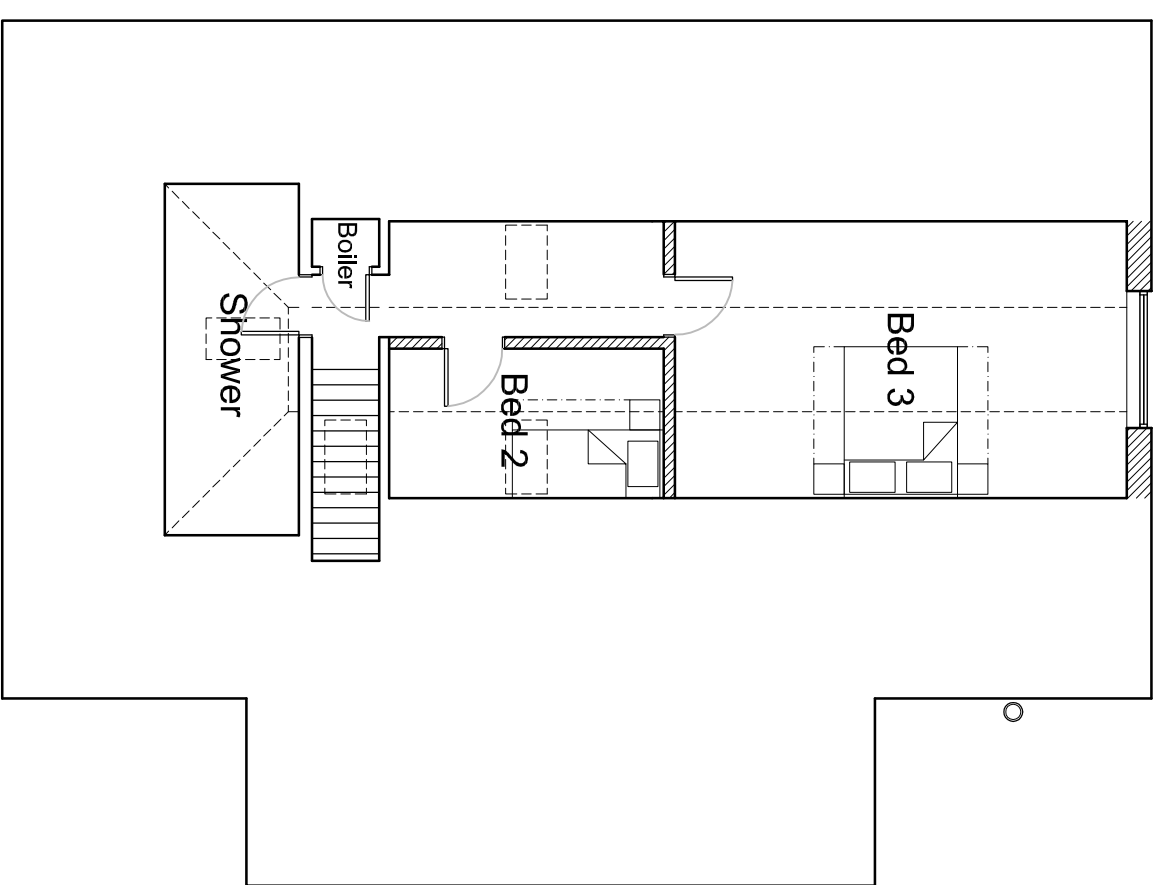


First Floor Plan (1:100)

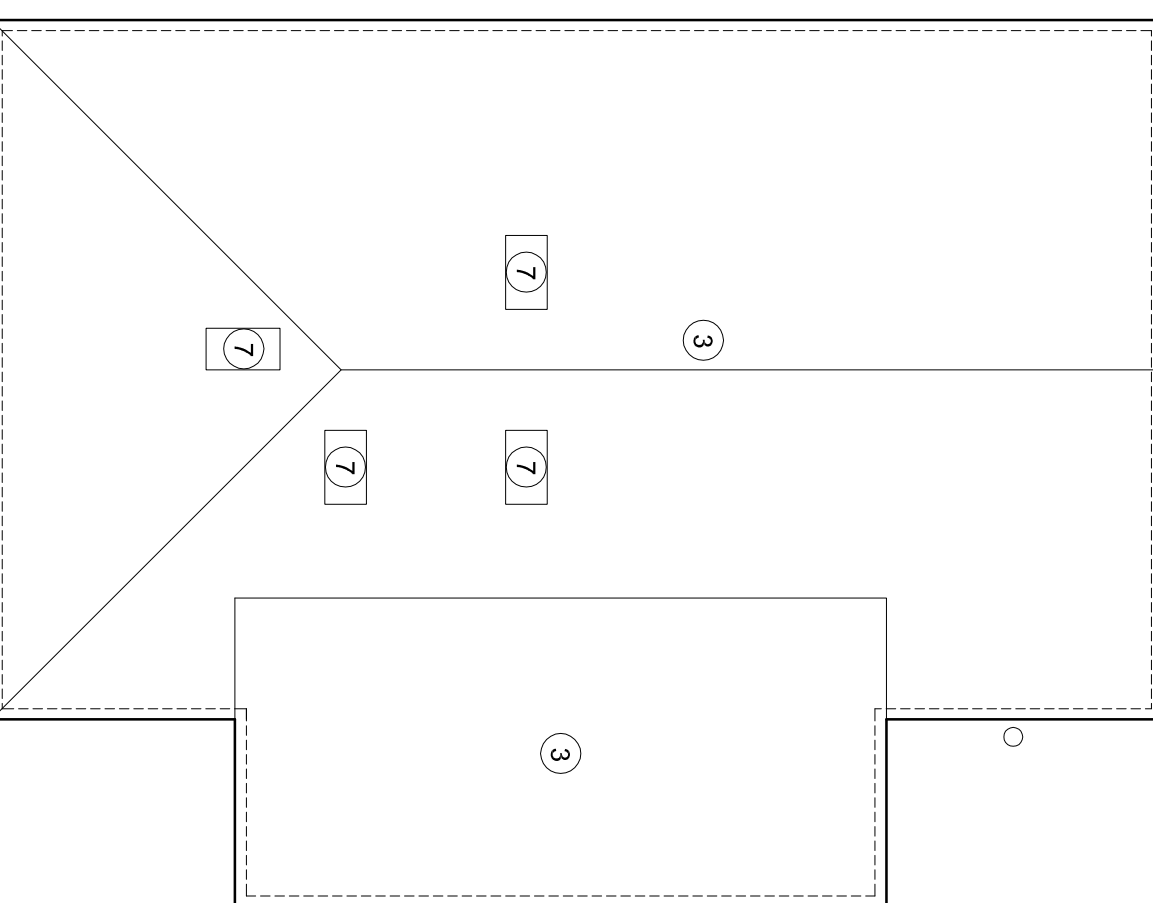

Roof Plan (1:100)

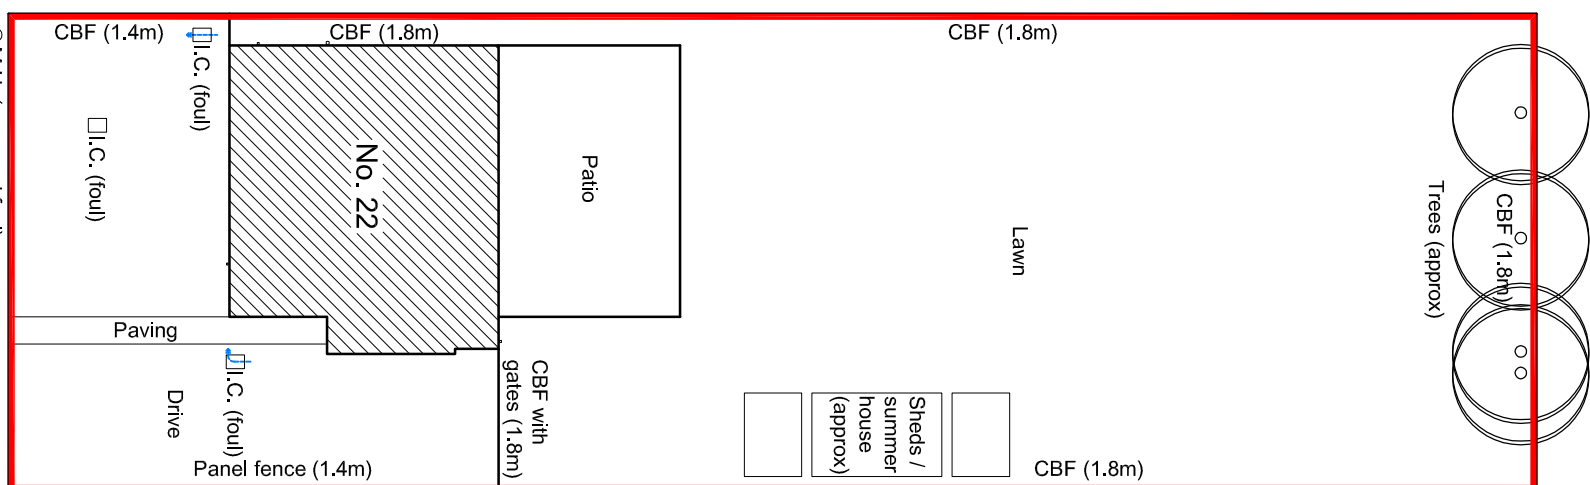

Block Plan (1:250)

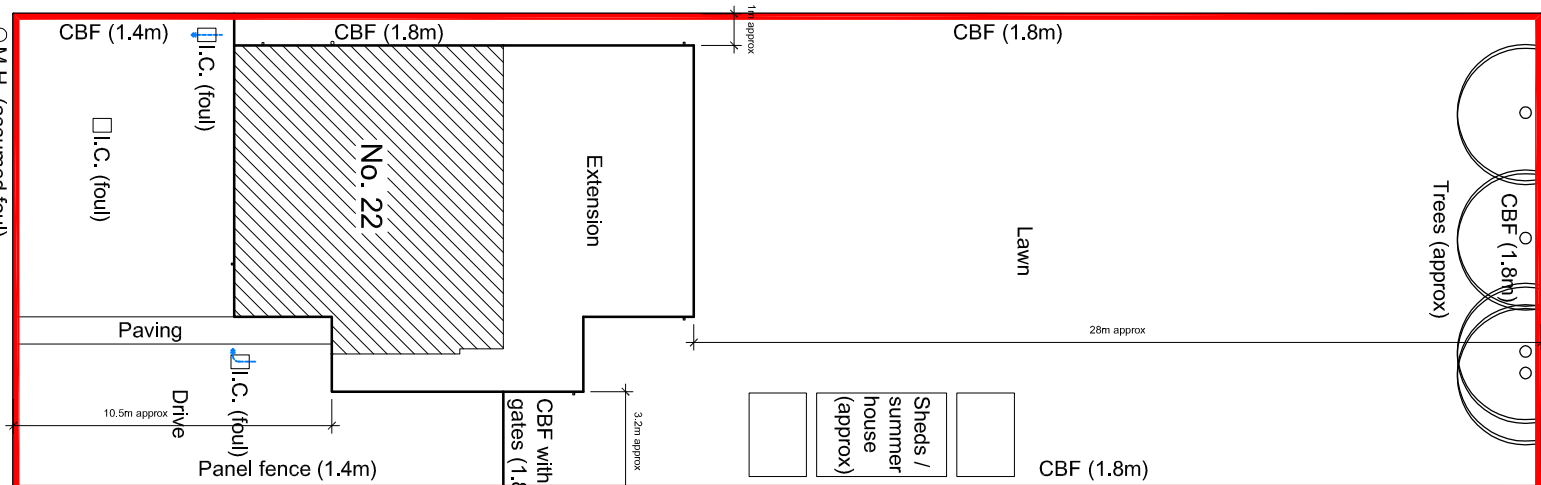


Block Plan (1:250)

All drawings to be worked on site by the Contractor before the start of any other drawings or work is undertaken. The Contractor shall be responsible for any discrepancies to the Contract Administrator at once. This drawing is to be used as a reference only and is not to be used for any other purpose. Andrew M Wright Ltd Registered in England & Wales No. 0202024 Registered Office: 22 Church Street, Lymington, Hampshire, PO12 1TL.

LEGEND: DO NOT SCALE

- Legend to materials:-
- 1 = Facing brickwork (buff)
 - 2 = Upvc cladding (white)
 - 3 = Artificial slate roofing (grey)
 - 4 = Polycarbonate roofing
 - 5 = Upvc windows (white)
 - 6 = Upvc doors
 - 7 = Rooflights (grey)
 - 8 = Upvc fascias & soffits (white)
 - 9 = Plastic rainwater goods (white)
 - 10 = Flue (black)

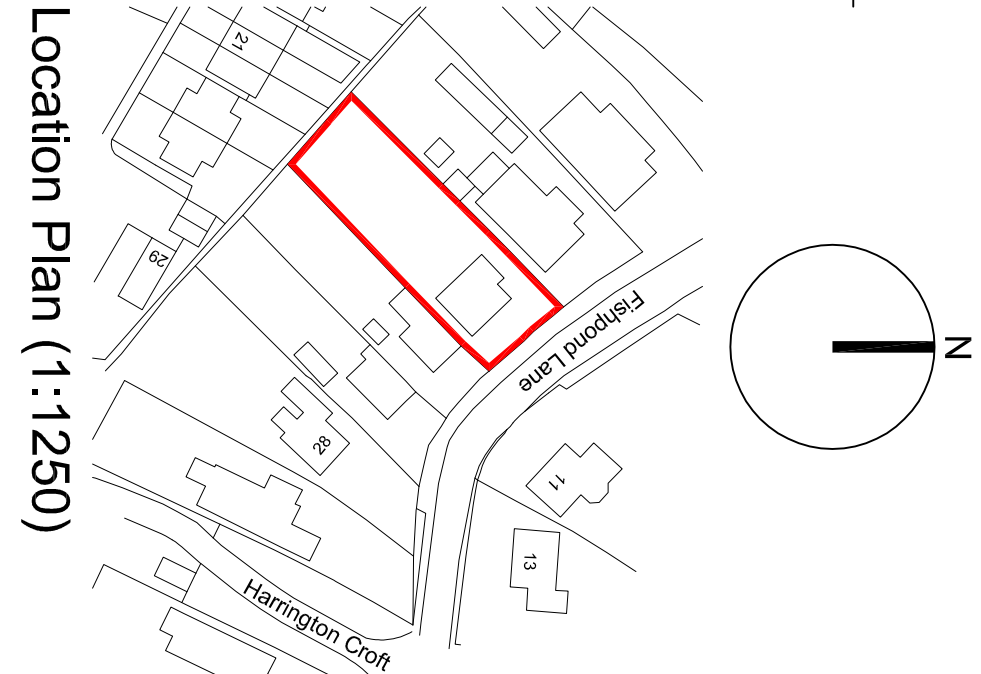

Location Plan (1:1250)

PROJECT			
22 Fishpond Lane			
Holbeach			
Spalding			
Lincs			
Drawing Title: Plans & Elevations			
Client: Mr & Mrs Gould			
Project: 22 Fishpond Lane			
Holbeach			
Spalding			
Lincs			
Drawing Title: Plans & Elevations			
Client: Mr & Mrs Gould			
Project: 22 Fishpond Lane			
Holbeach			
Spalding			
Lincs			
Drawing Title: Plans & Elevations			
Client: Mr & Mrs Gould			