

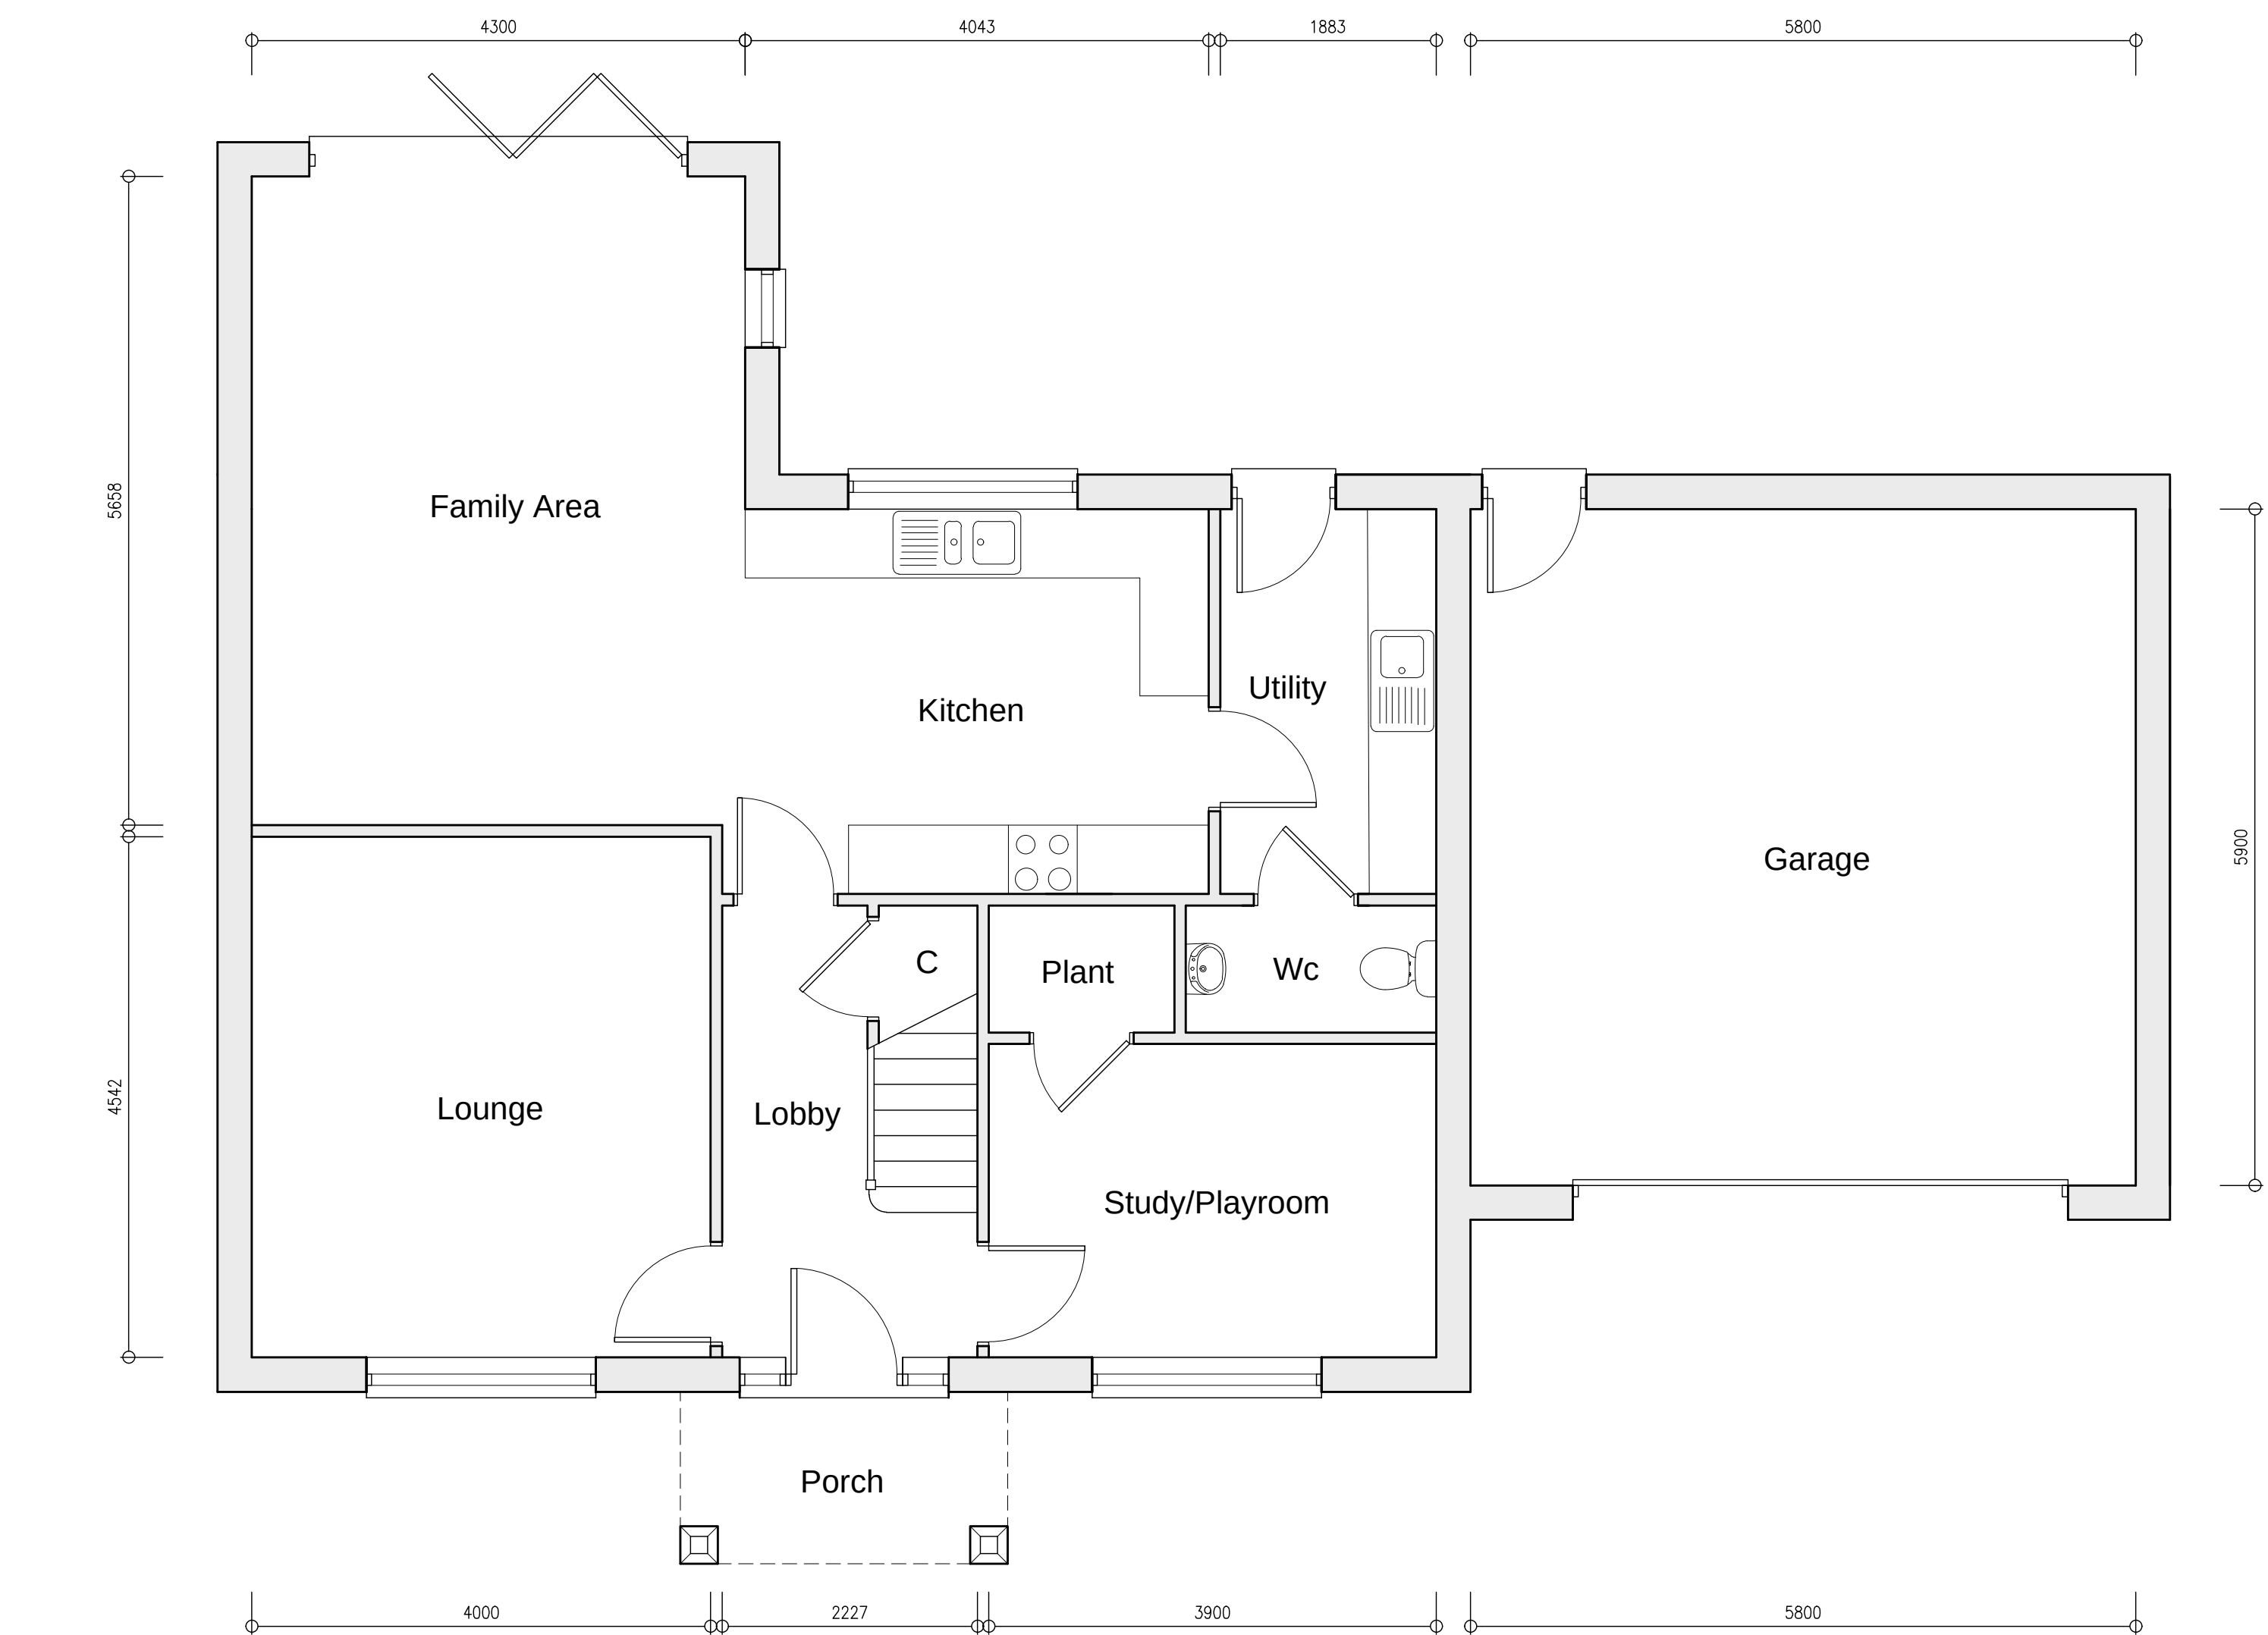


PLOT 1 & 2 (Plot 1 as shown, Plot 2 handed)

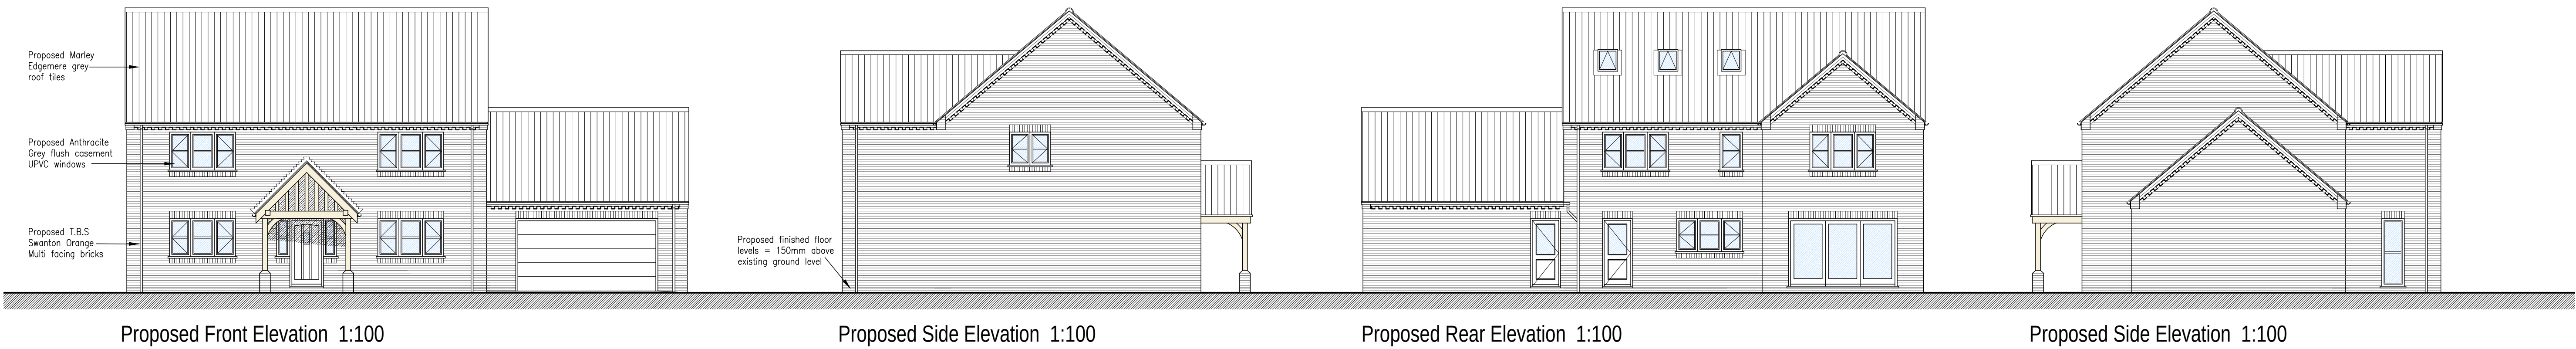

Proposed Ground Floor Plan 1:50

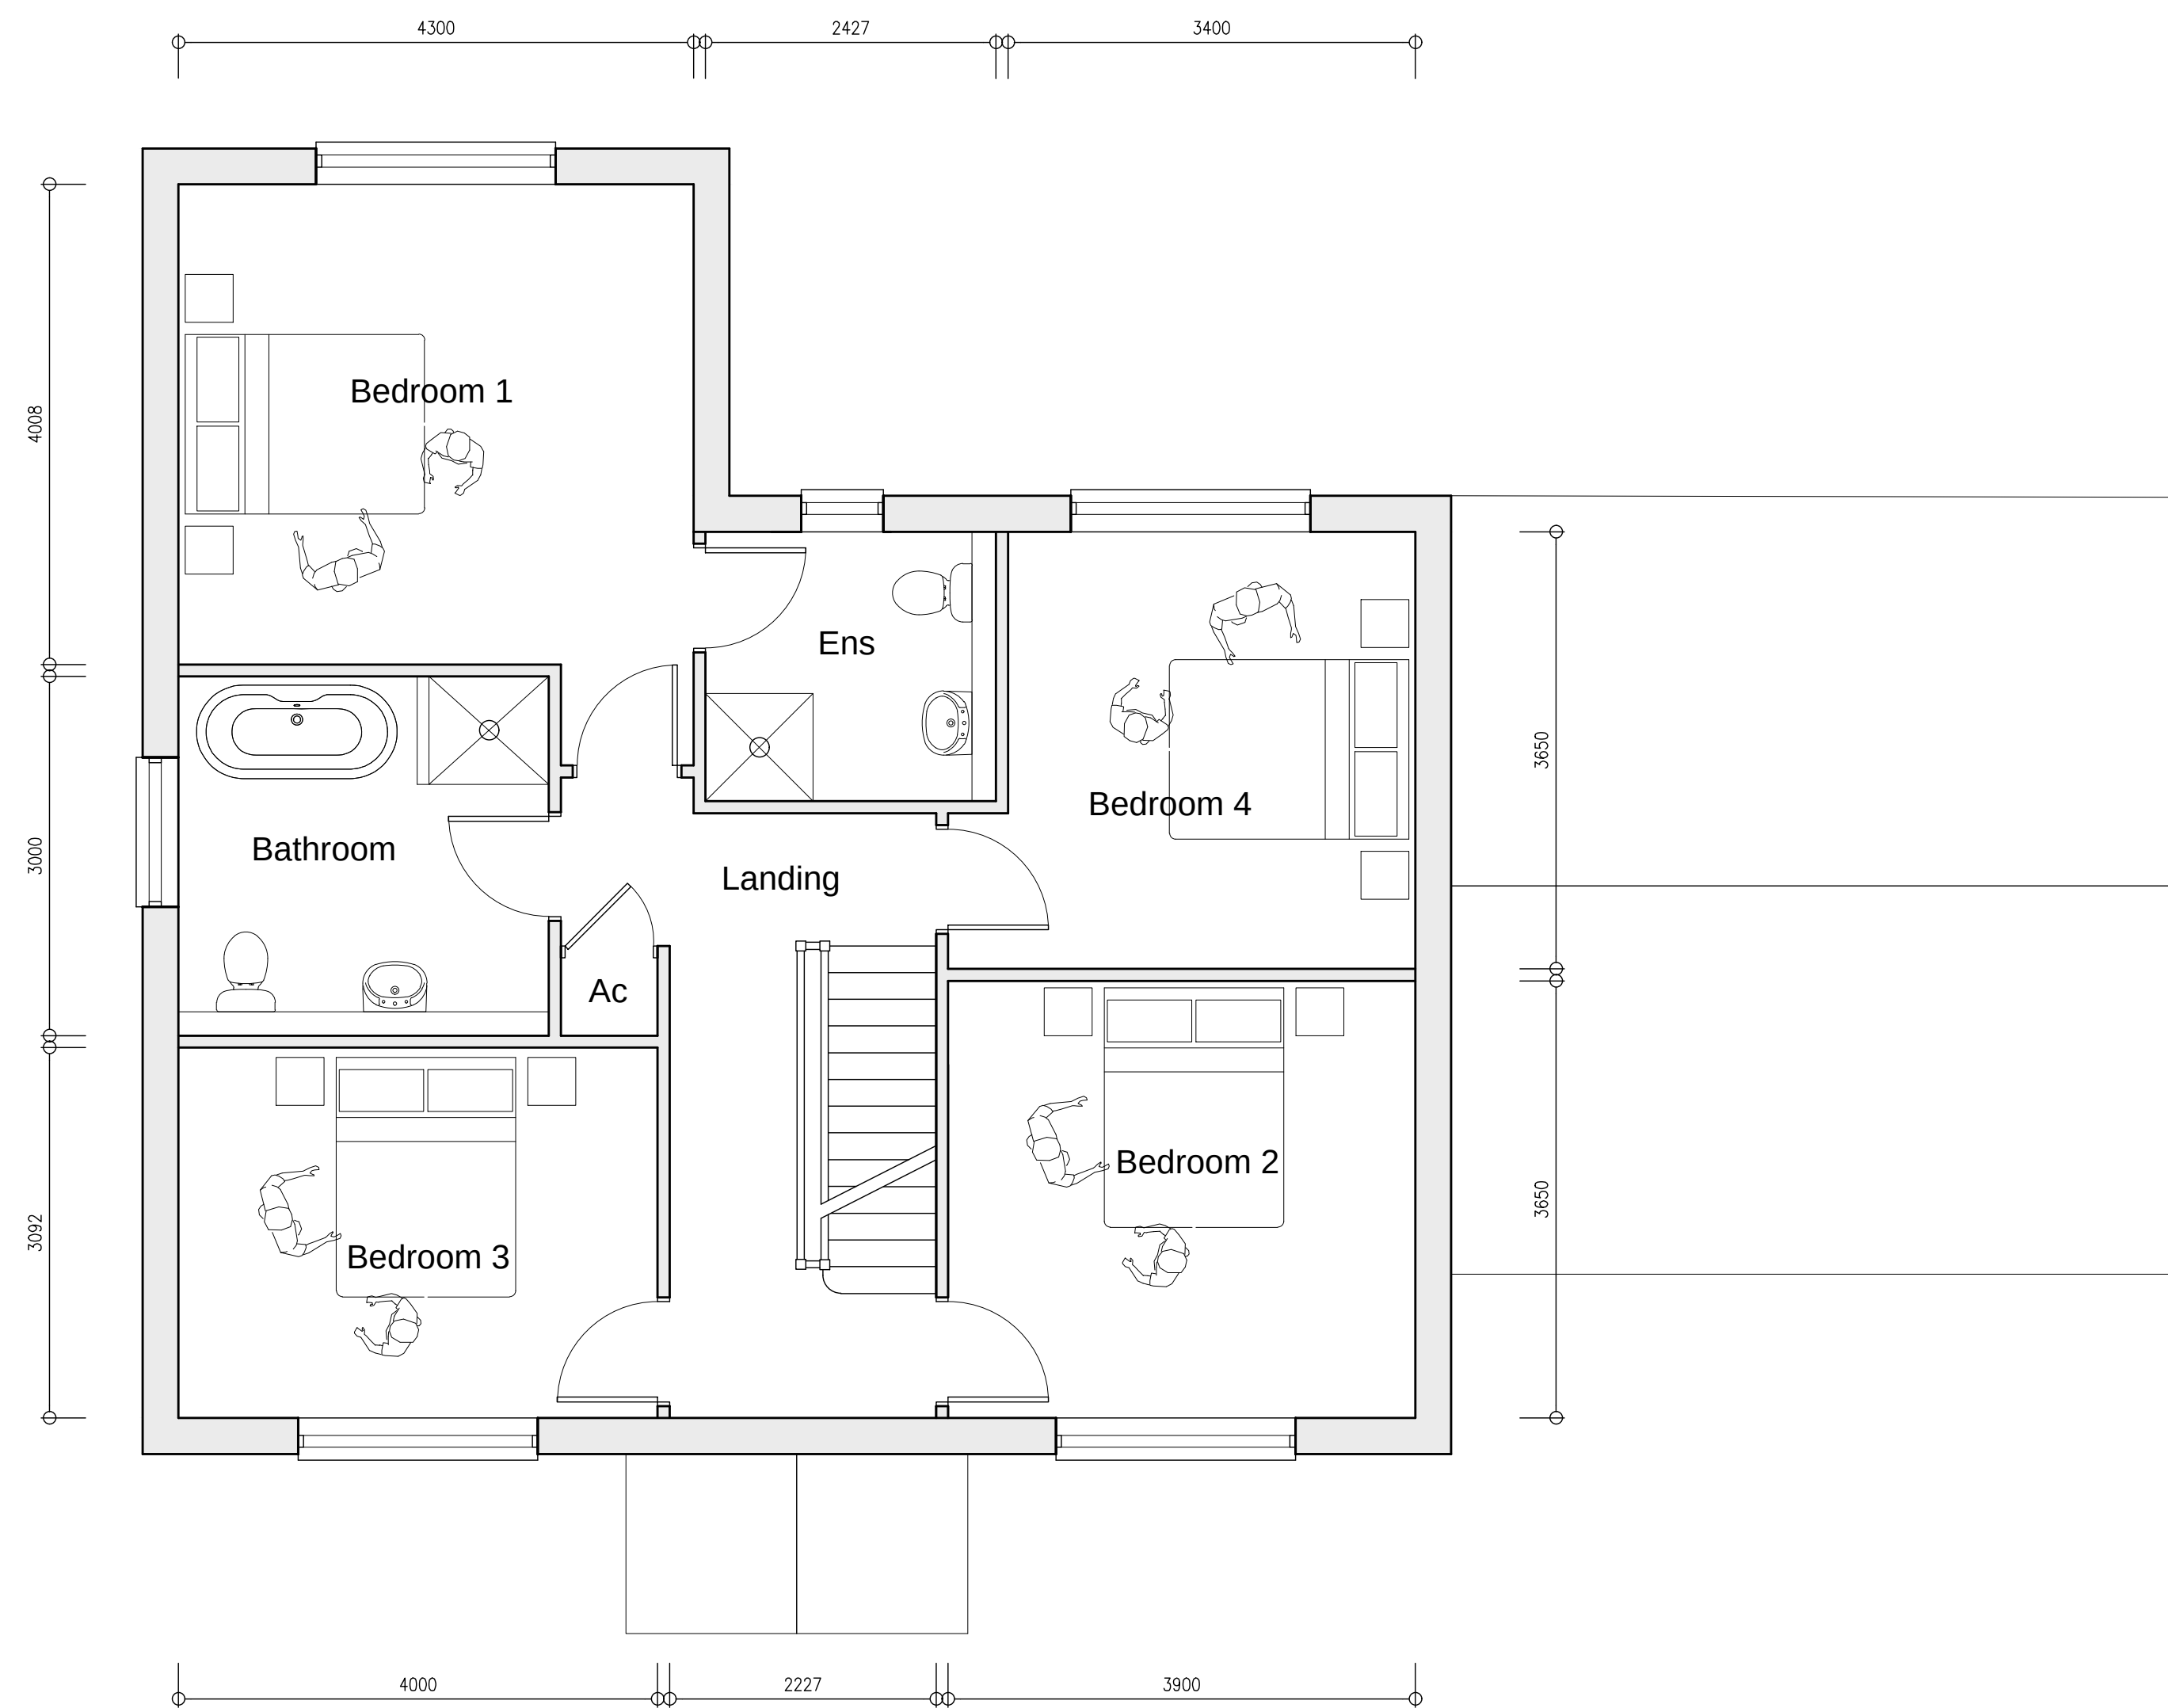

Proposed First Floor Plan 1:50

Peter Humphrey Associates Ltd.
ARCHITECTURAL DESIGN AND BUILDING

PROJECT
PROPOSED DEVELOPMENT
SITE
LAND AT CHAPEL HOUSE
CHAPEL DROVE
HOLBEACH DROVE
SPALDING
PE12 0PT

DRAWING
PLANNING DRAWING 2
PLOT 1 & 2

CLIENT
Mr S Thomson & W Wright
Wilf Hammond Homes Ltd.
DATE: Dec 2020 SCALE: As Shown JOB No: 6240/02A

DO NOT SCALE FROM THIS DRAWING
COPYRIGHT: THIS DRAWING MUST NOT BE ISSUED, LOANED OR COPIED
WITHOUT THE CONSENT OF PETER HUMPHREY ASSOCIATES



Peter Humphrey Associates
ARCHITECTURAL DESIGN AND BUILDING
TELEPHONE: 01945 466 966
FAX: 01945 466 433
E-MAIL: info@peterhumphrey.co.uk
30 OLD MARKET WISBECH CAMBS PE13 1HS
Registered Office: Wisbech



Building
Award
Building Excellence in Design
Creating Value 06.05.10
Overall Winner 2010