

PLOT 4




Proposed Front Elevation 1:100


Proposed Side Elevation 1:100

Proposed Rear Elevation 1:100

Proposed Side Elevation 1:100

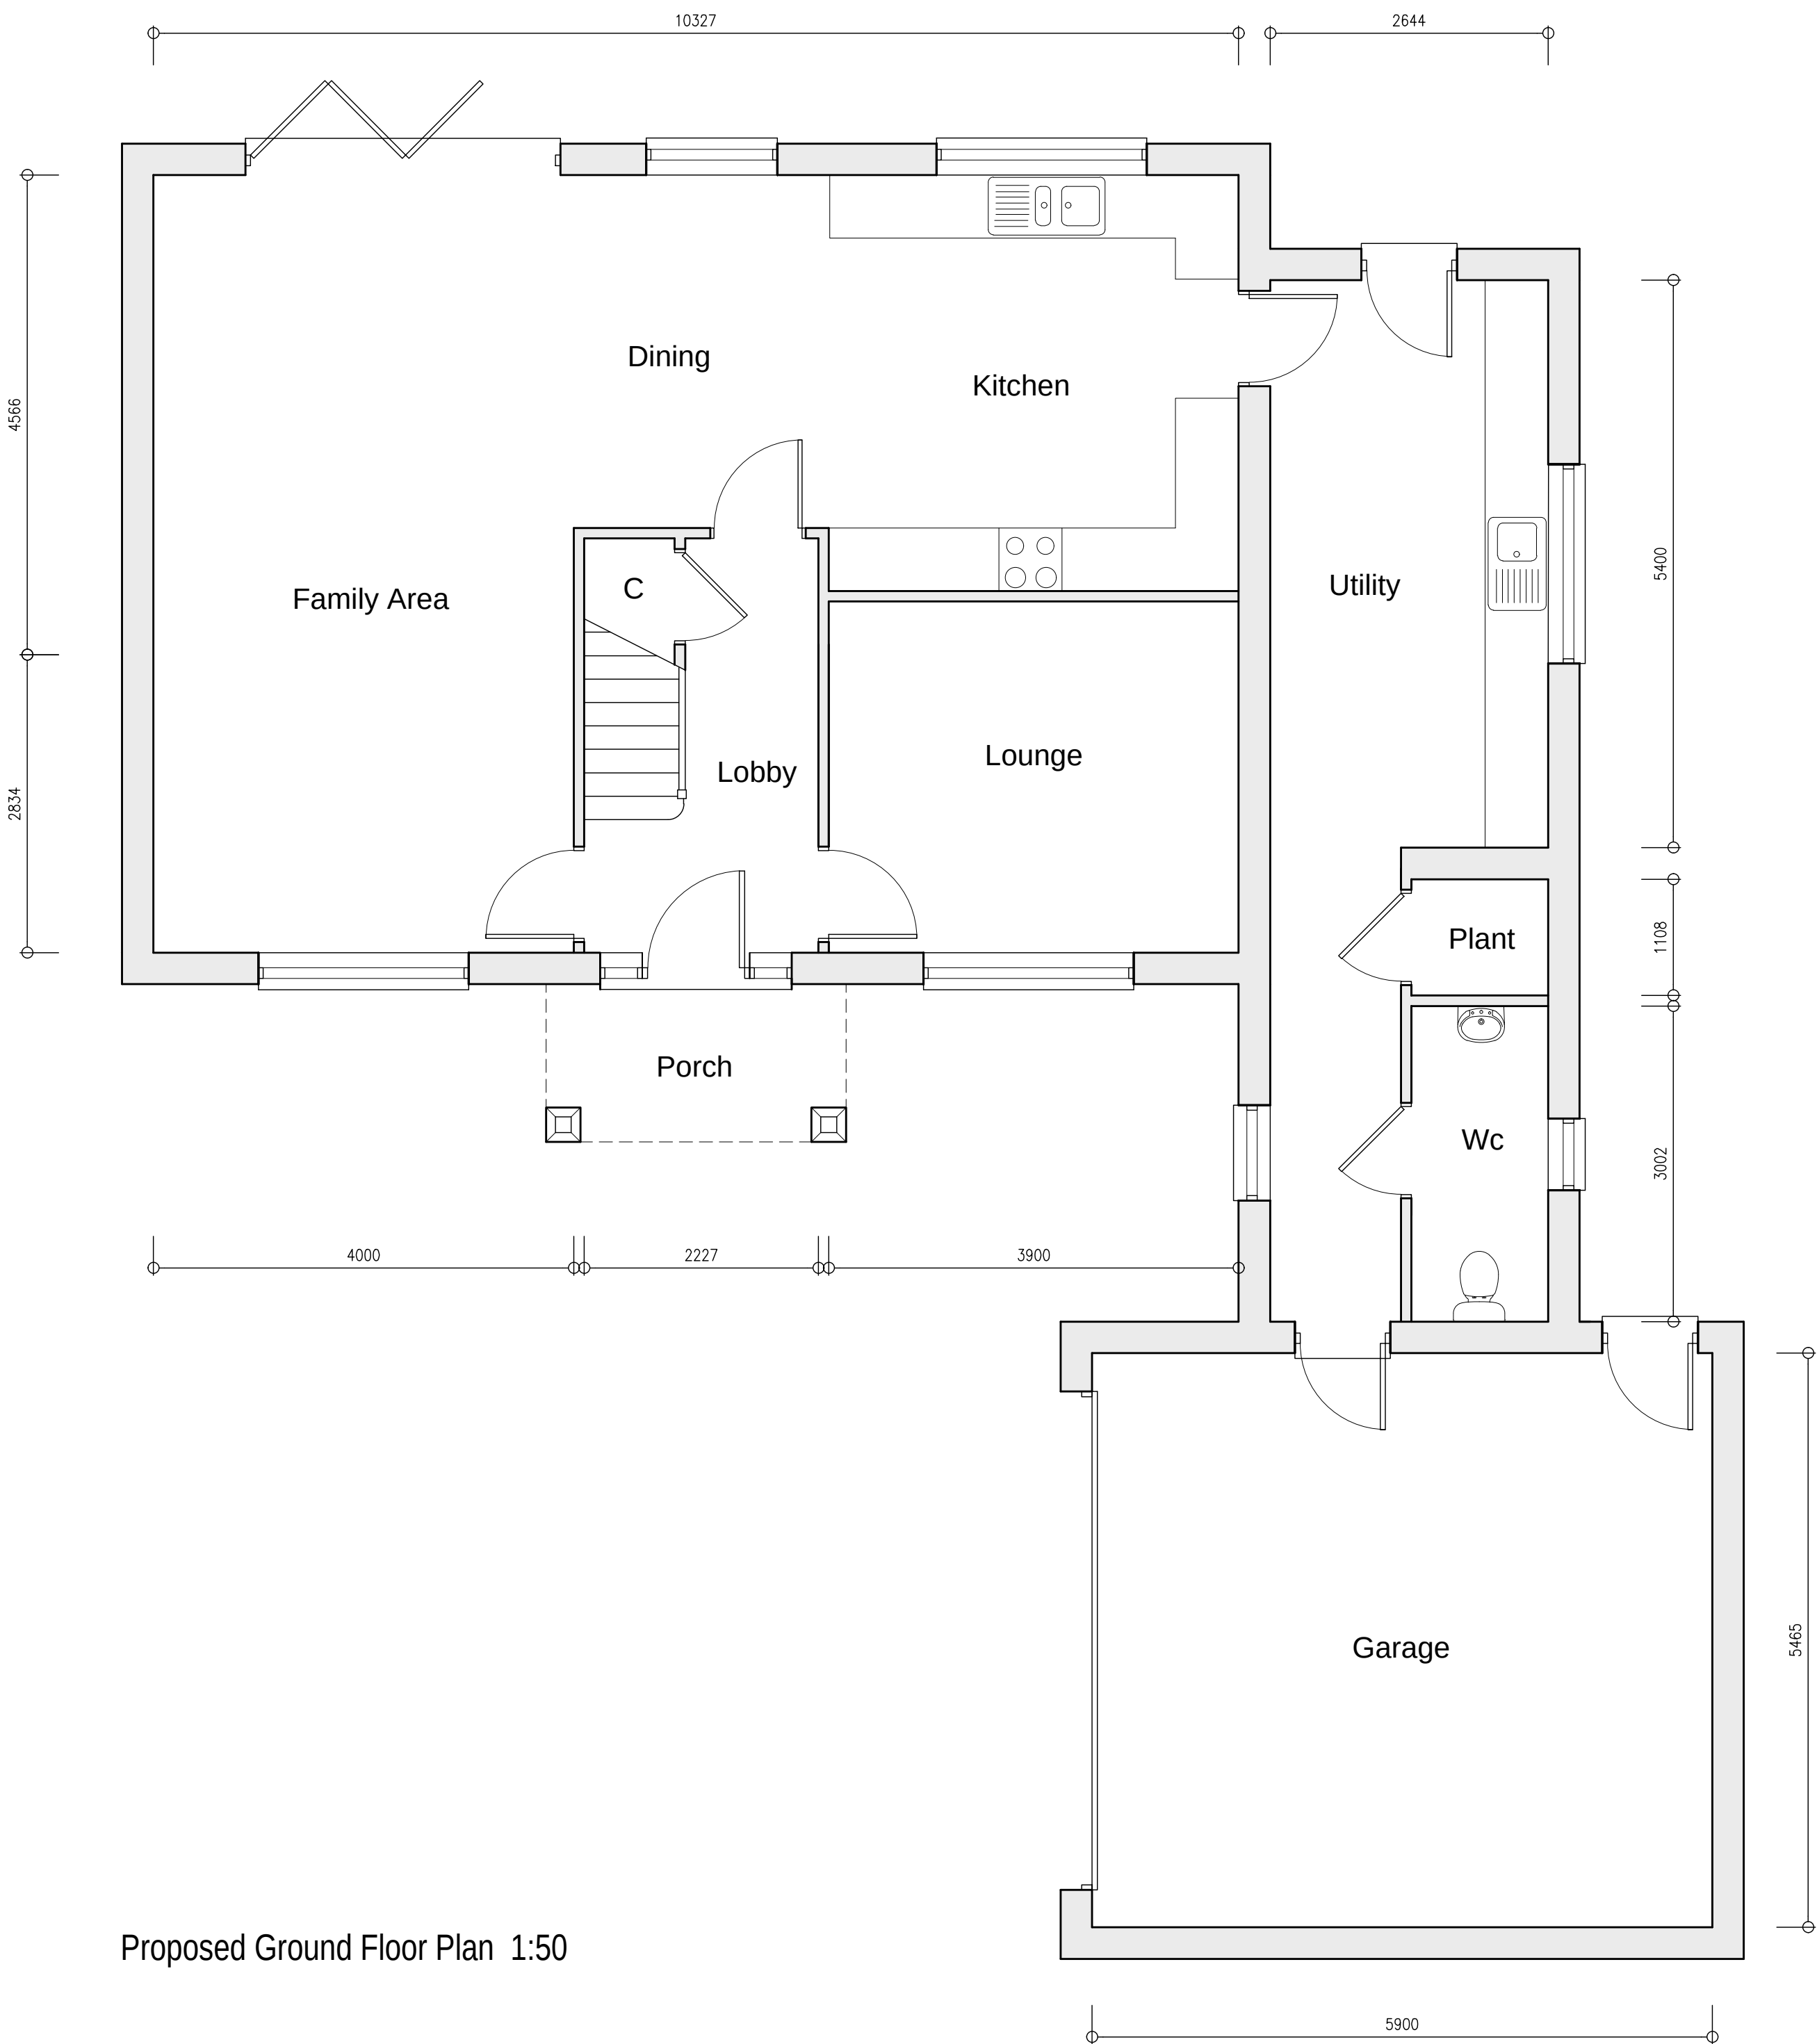

Proposed Ground Floor Plan 1:50

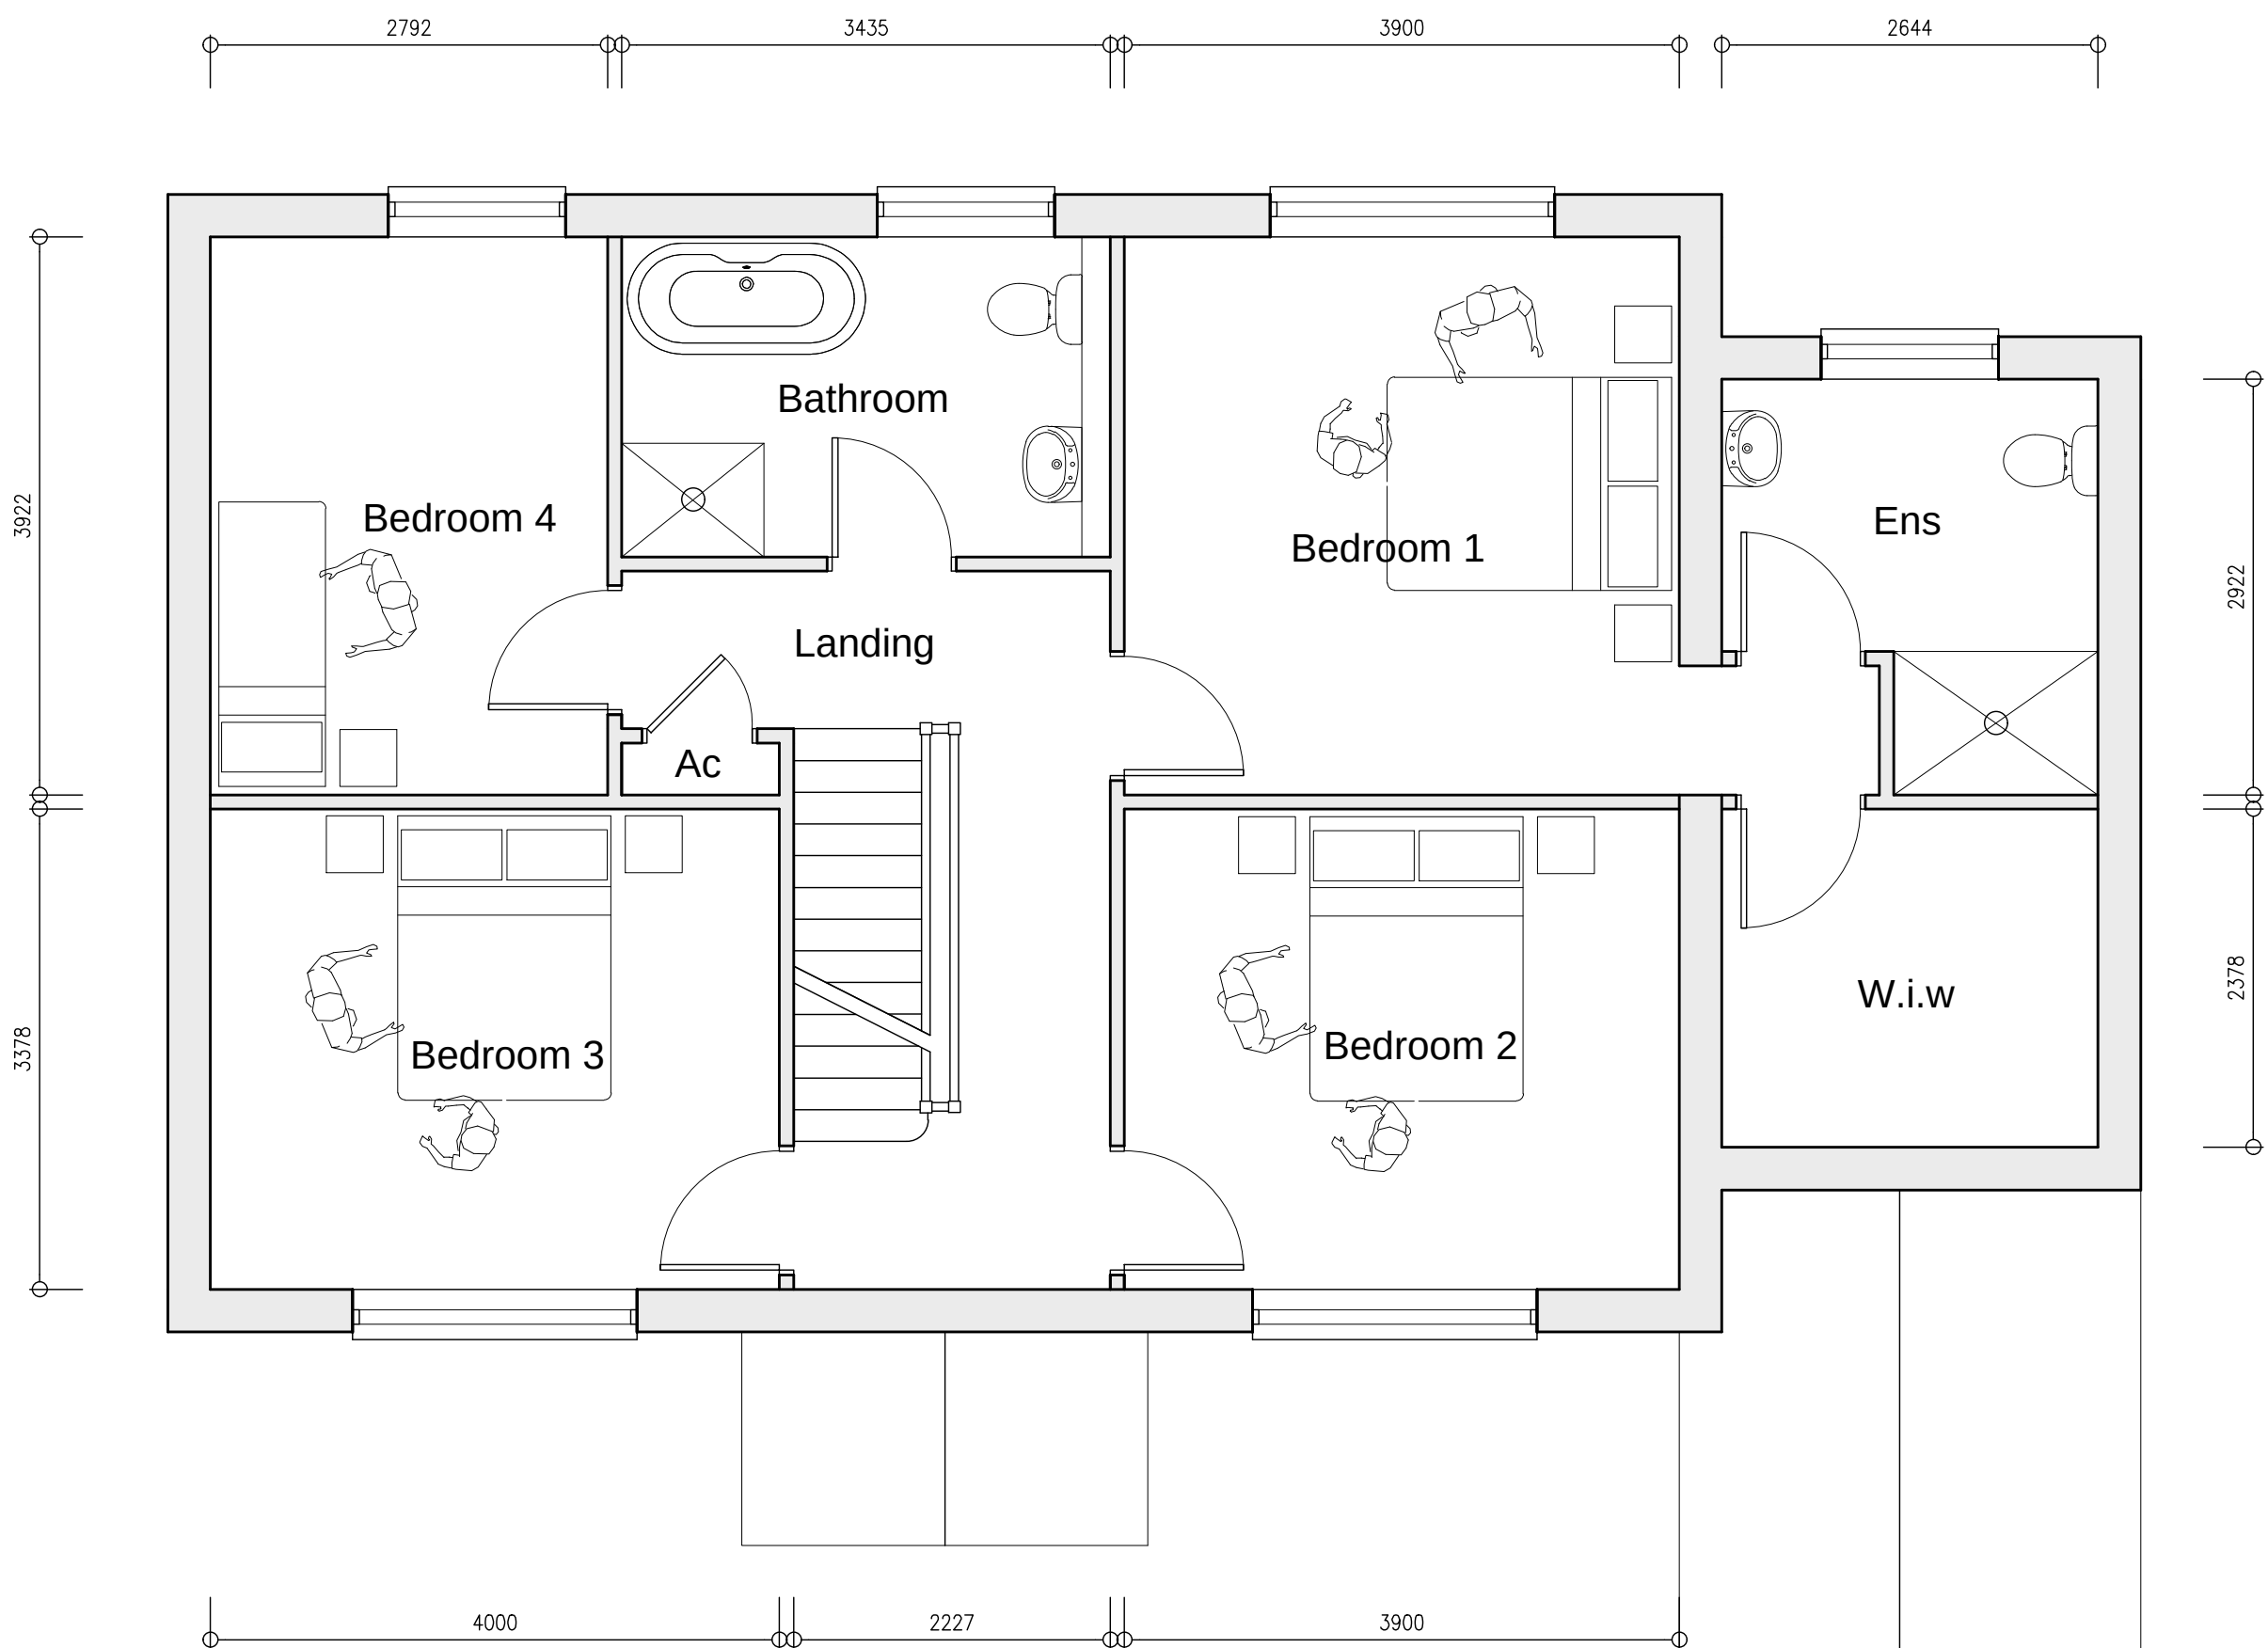

Proposed First Floor Plan 1:50

Peter Humphrey Associates Ltd.
ARCHITECTURAL DESIGN AND BUILDING

PROJECT
PROPOSED DEVELOPMENT
SITE
LAND AT CHAPEL HOUSE
CHAPEL DROVE
HOLBEACH DROVE
SPALDING
PE12 0PT
DRAWING

PLANNING DRAWING 4
PLOT 4

CLIENT
Mr S Thomson & W Wright
Wilf Hammond Homes Ltd.

DATE Dec 2020 SCALE As Shown JOB No 6240/04A

DO NOT SCALE FROM THIS DRAWING
COPYRIGHT: THIS DRAWING MUST NOT BE ISSUED, LOANED OR COPIED
WITHOUT THE CONSENT OF PETER HUMPHREY ASSOCIATES

Peter Humphrey Associates
ARCHITECTURAL DESIGN AND BUILDING
TELEPHONE: 01945 466 966
FAX: 01945 466 433
E-MAIL: info@peterhumphrey.co.uk
36 OLD MARKET WISBECH CAMBS PE33 9AB
Haverhill District Council

Building
Design Awards
Building Excellence in Haverhill
Category Winner 01.09.16
Overall Winner 2019