



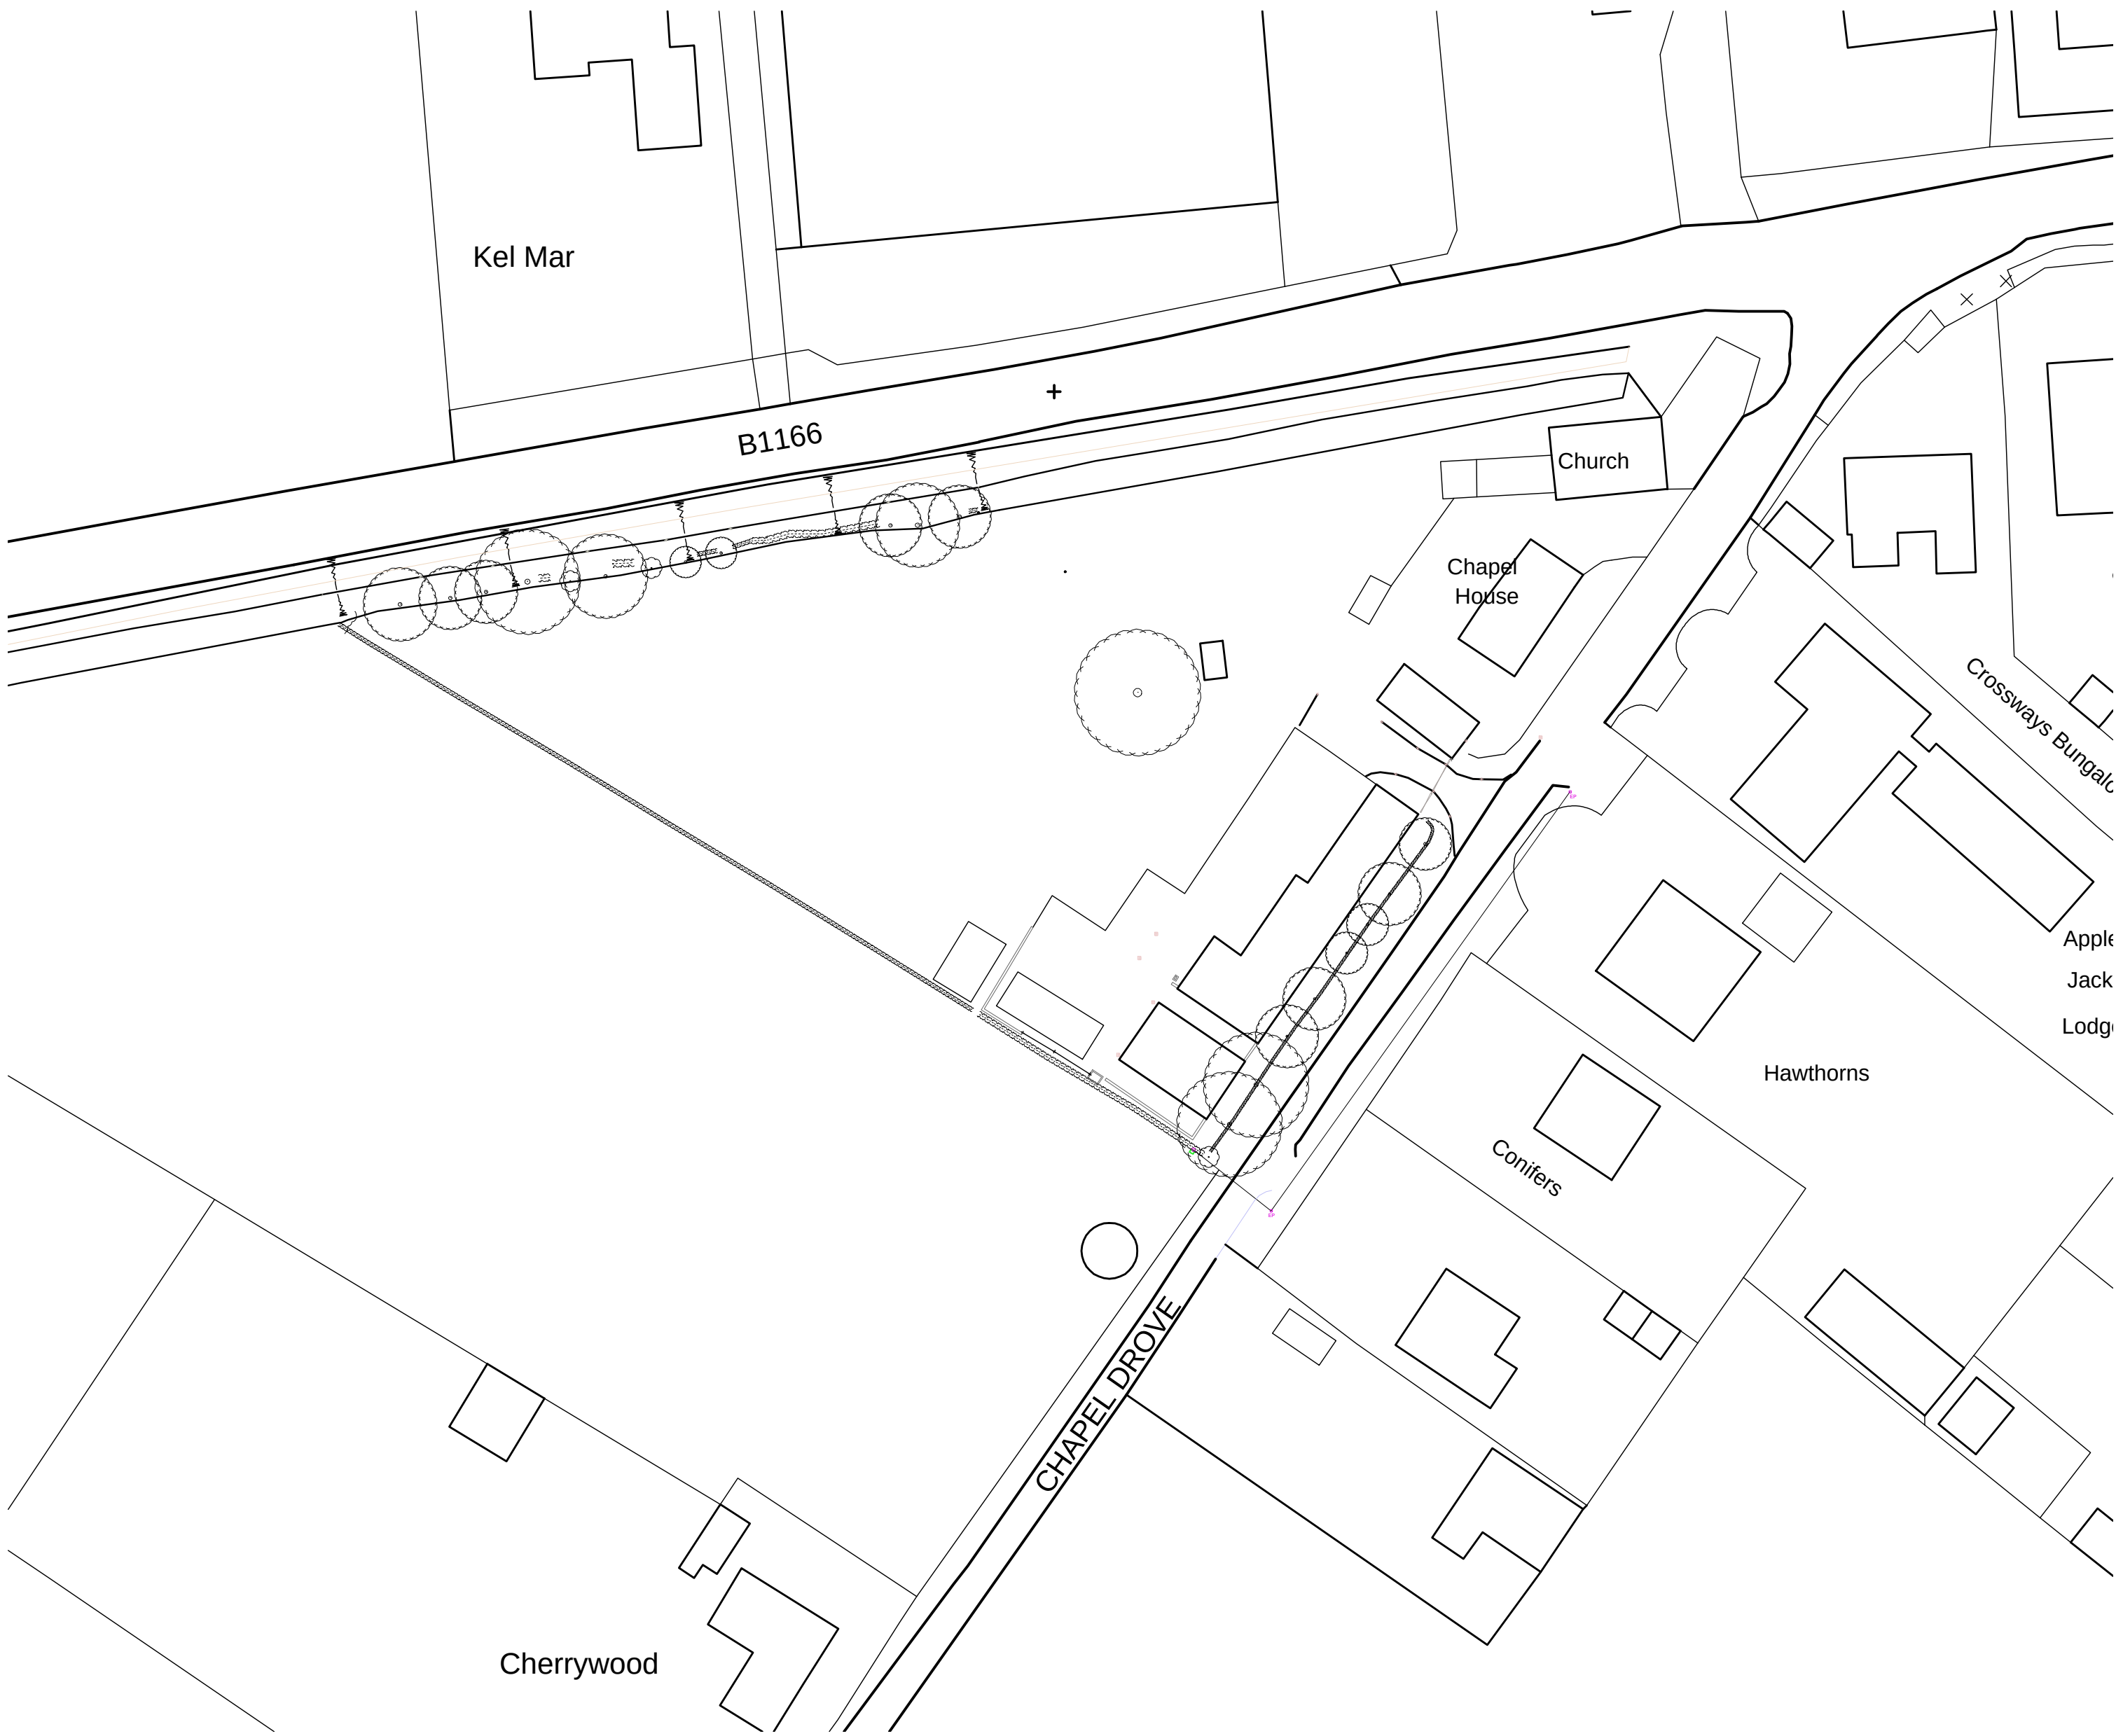

Existing Site Plan 1:500

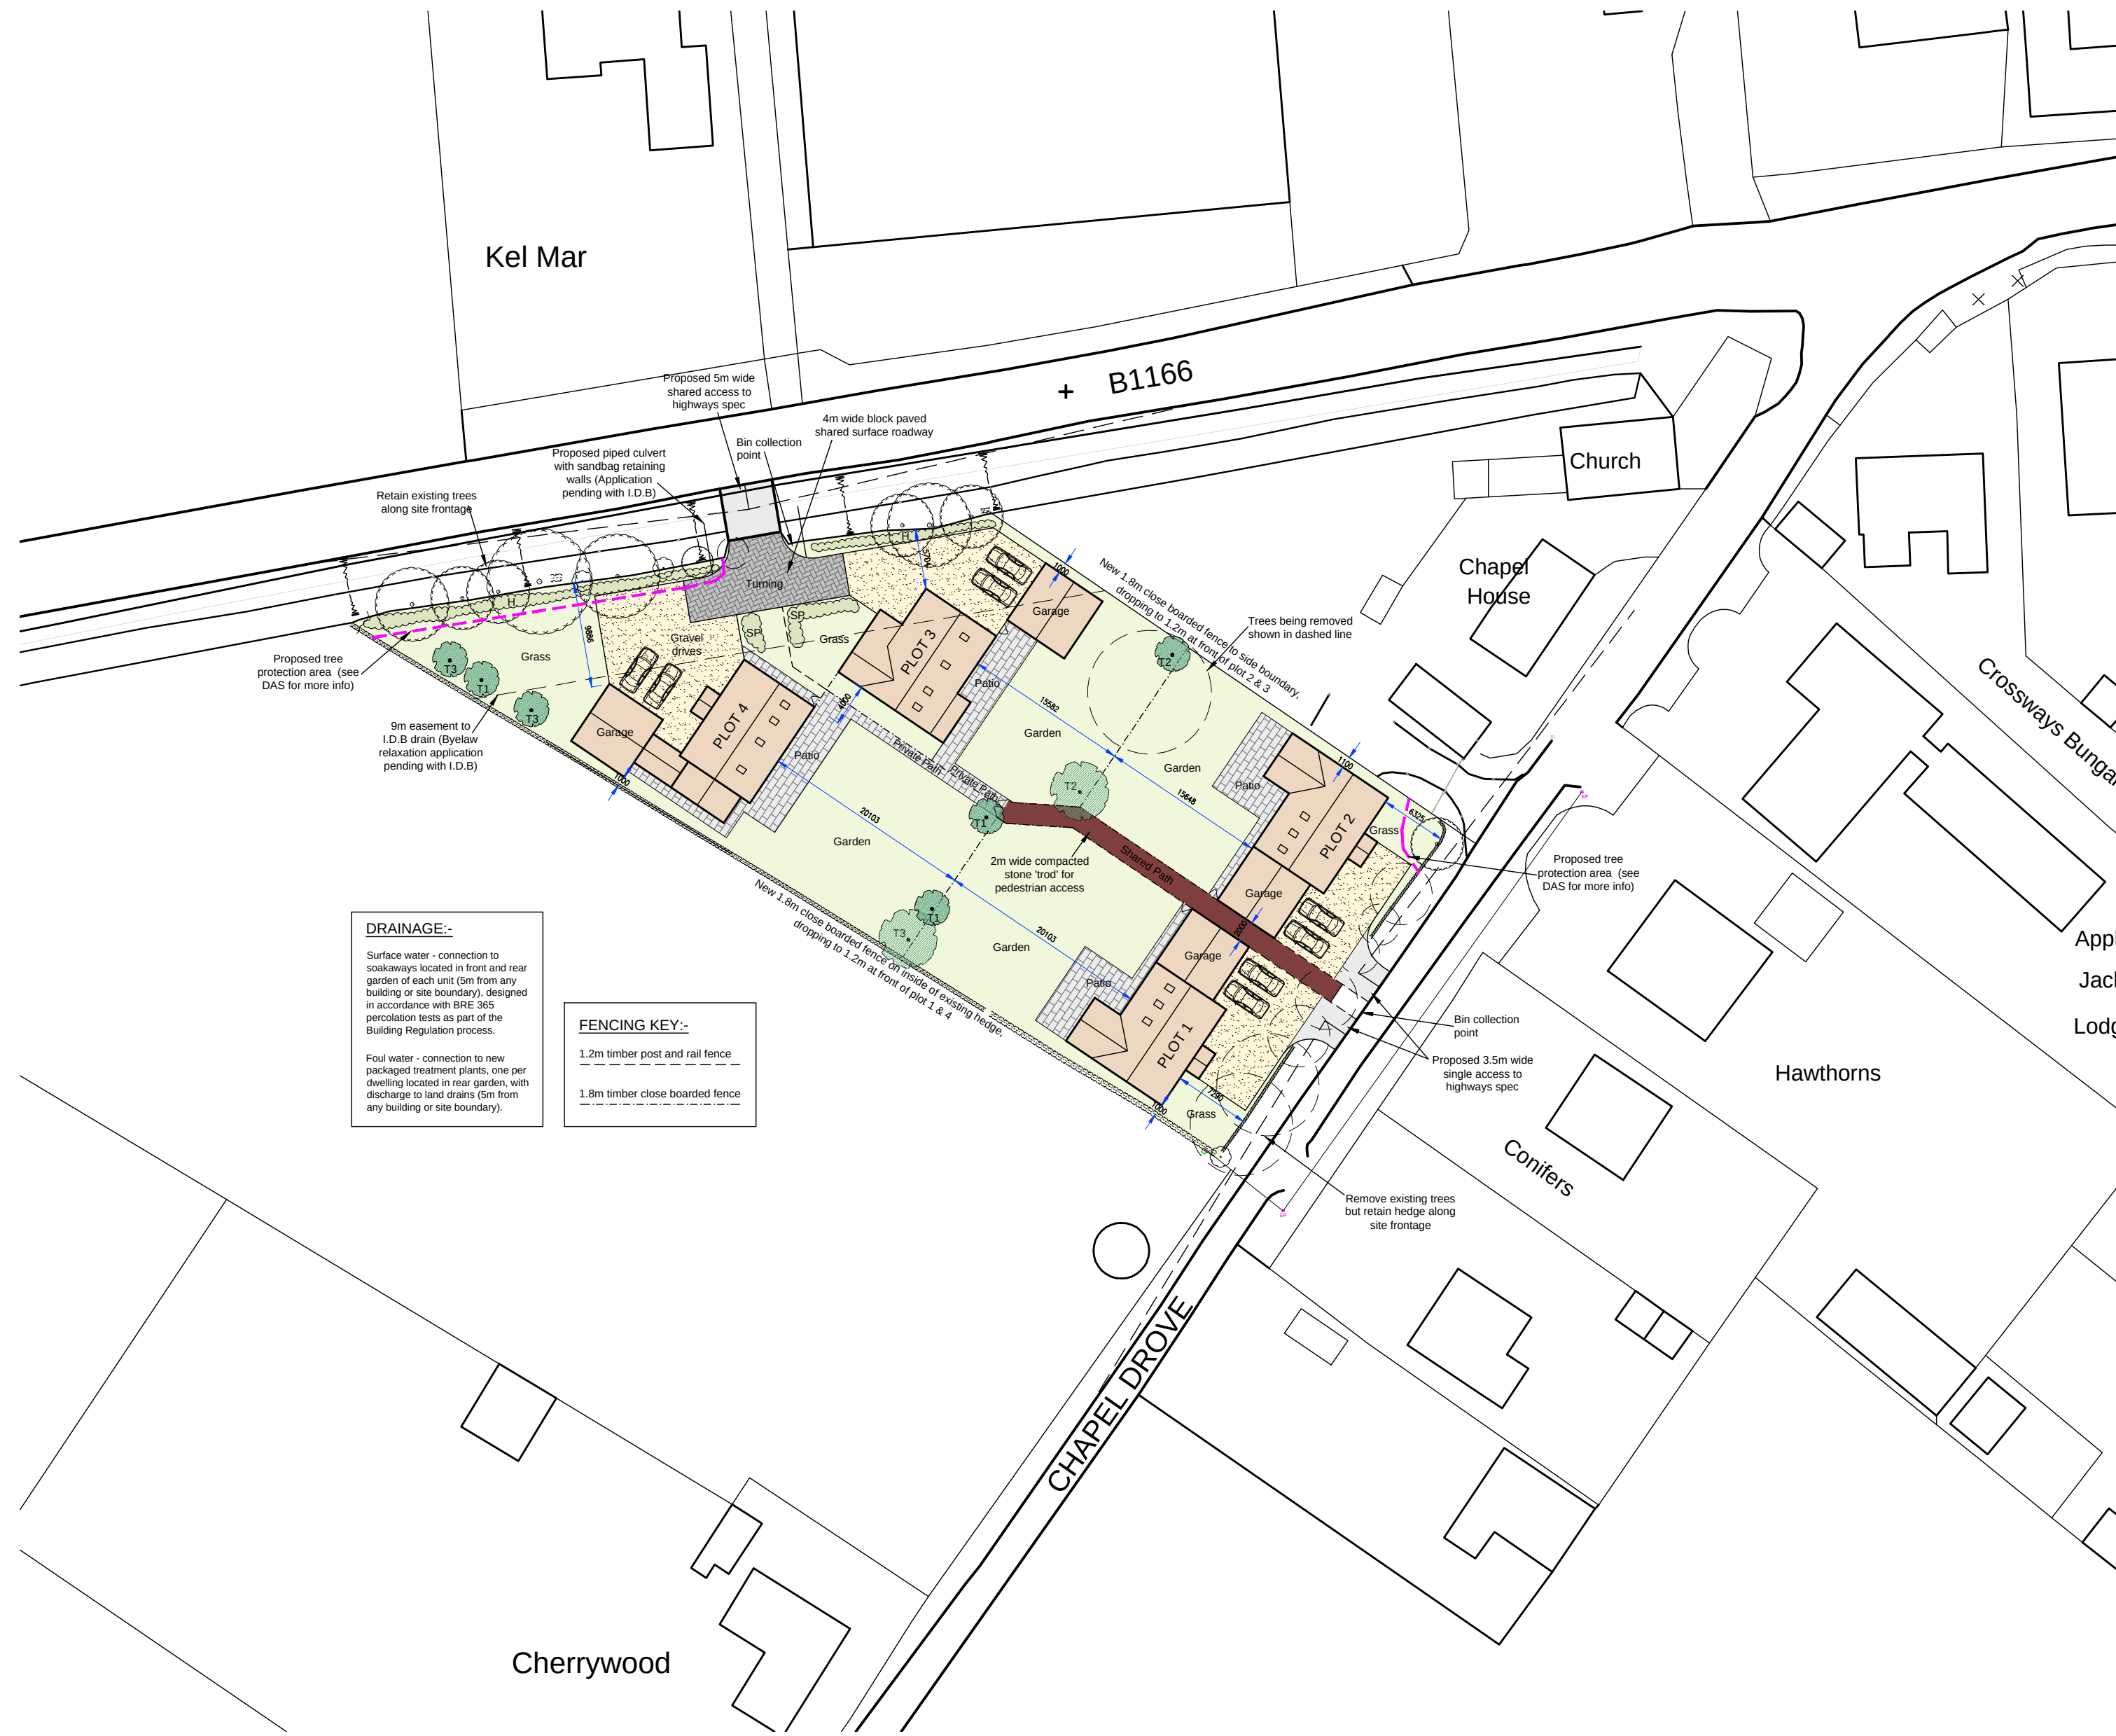

LANDSCAPING NOTES:

SP = SHRUB PLANTING TO INCLUDE  
BARBERRY(BERBERIS) GUelder ROSE(VIBURNUM)  
BUDDLEIA DAVIDI, FORSYTHIA X INTERMEDIA, LYNNWOOD  
MOCK ORANGE(PHILADELPHUS) SNOWY MESPIUS(AMELANCHIER)  
C3 POT SIZE  
PLANTING SIZE 40-60cm  
PLANTED AT 750mm cts

GC = GROUND COVER PLANTS  
COTONEASTER HORIZONTALIS  
HEDERA HELIX, LAVANDULA SPICA  
6 PLANTS PER METRE SQ.


T1 = TREE PLANTING  
T1 CHERRY LAUREL PRUNUS LAURCERASUS  
T2 ROWAN-SORBUS ACUPARIA  
T3 CRAB APPLE MALUS SYLVESTRIS  
TREE'S PLANTED TO BE 1.800m HIGH

H = HEDGE  
HAWTHORN HEDGE - PLANTS TO BE 60-80CM HIGH BARE-  
ROOTED, PLANTED IN TWO STAGGERED ROWS 300MM  
APART AND AT 450MM CRS IN EACH ROW

NOTE:  
Undertake soft landscape works generally in open weather conditions,  
typically mild, dull and moist. Do not undertake planting seeding or  
turfing when the temperature is below 4°C and falling, when the  
ground is covered in snow, in frozen or waterlogged ground or in  
drought conditions.

Planting should be undertaken between November and March  
when the plants are dormant and planted at centers shown above.  
Plants should be set at the same root depth as they were at the  
nursery and should be well firmed in and guards fitted. Remove  
any damaged shoots during planting. A 75mm layer of bark mulch  
(Landscape Bark Mulching Match or equivalent) should be  
applied over the planting bed to reduce weed competition.

If within a period of 5 years from the date of the planting of any tree  
or shrub, that tree or shrub, or any tree or shrub planted in  
replacement for it is removed, uprooted or destroyed or dies or  
becomes, in the opinion of the Local Authority, seriously damaged  
or defective, another tree or shrub of the same species and size as  
that originally planted shall be planted in the same place unless the  
Local Authority gives written consent to any variation.

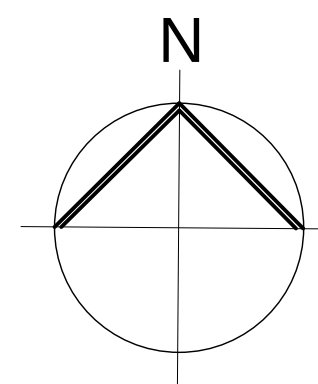

**Peter Humphrey Associates** Ltd.  
ARCHITECTURAL DESIGN AND BUILDING

PROJECT  
PROPOSED DEVELOPMENT

LAND AT CHAPEL HOUSE  
CHAPEL DROVE  
HOLBEACH DROVE  
SPALDING

CLIENT  
Mr S Thomson & W Wright

DATE Dec 2020 SCALE As Shown JOB No 6240/01H

DO NOT SCALE FROM THIS DRAWING  
COPYRIGHT: THIS DRAWING MUST NOT BE ISSUED, LOANED OR COPIED  
WITHOUT THE CONSENT OF PETER HUMPHREY ASSOCIATES

**Peter Humphrey Associates**  
ARCHITECTURAL DESIGN AND BUILDING  
TELEPHONE: 01945 466 966  
FAX: 01945 466 433  
E-MAIL: info@peterhumphrey.co.uk