




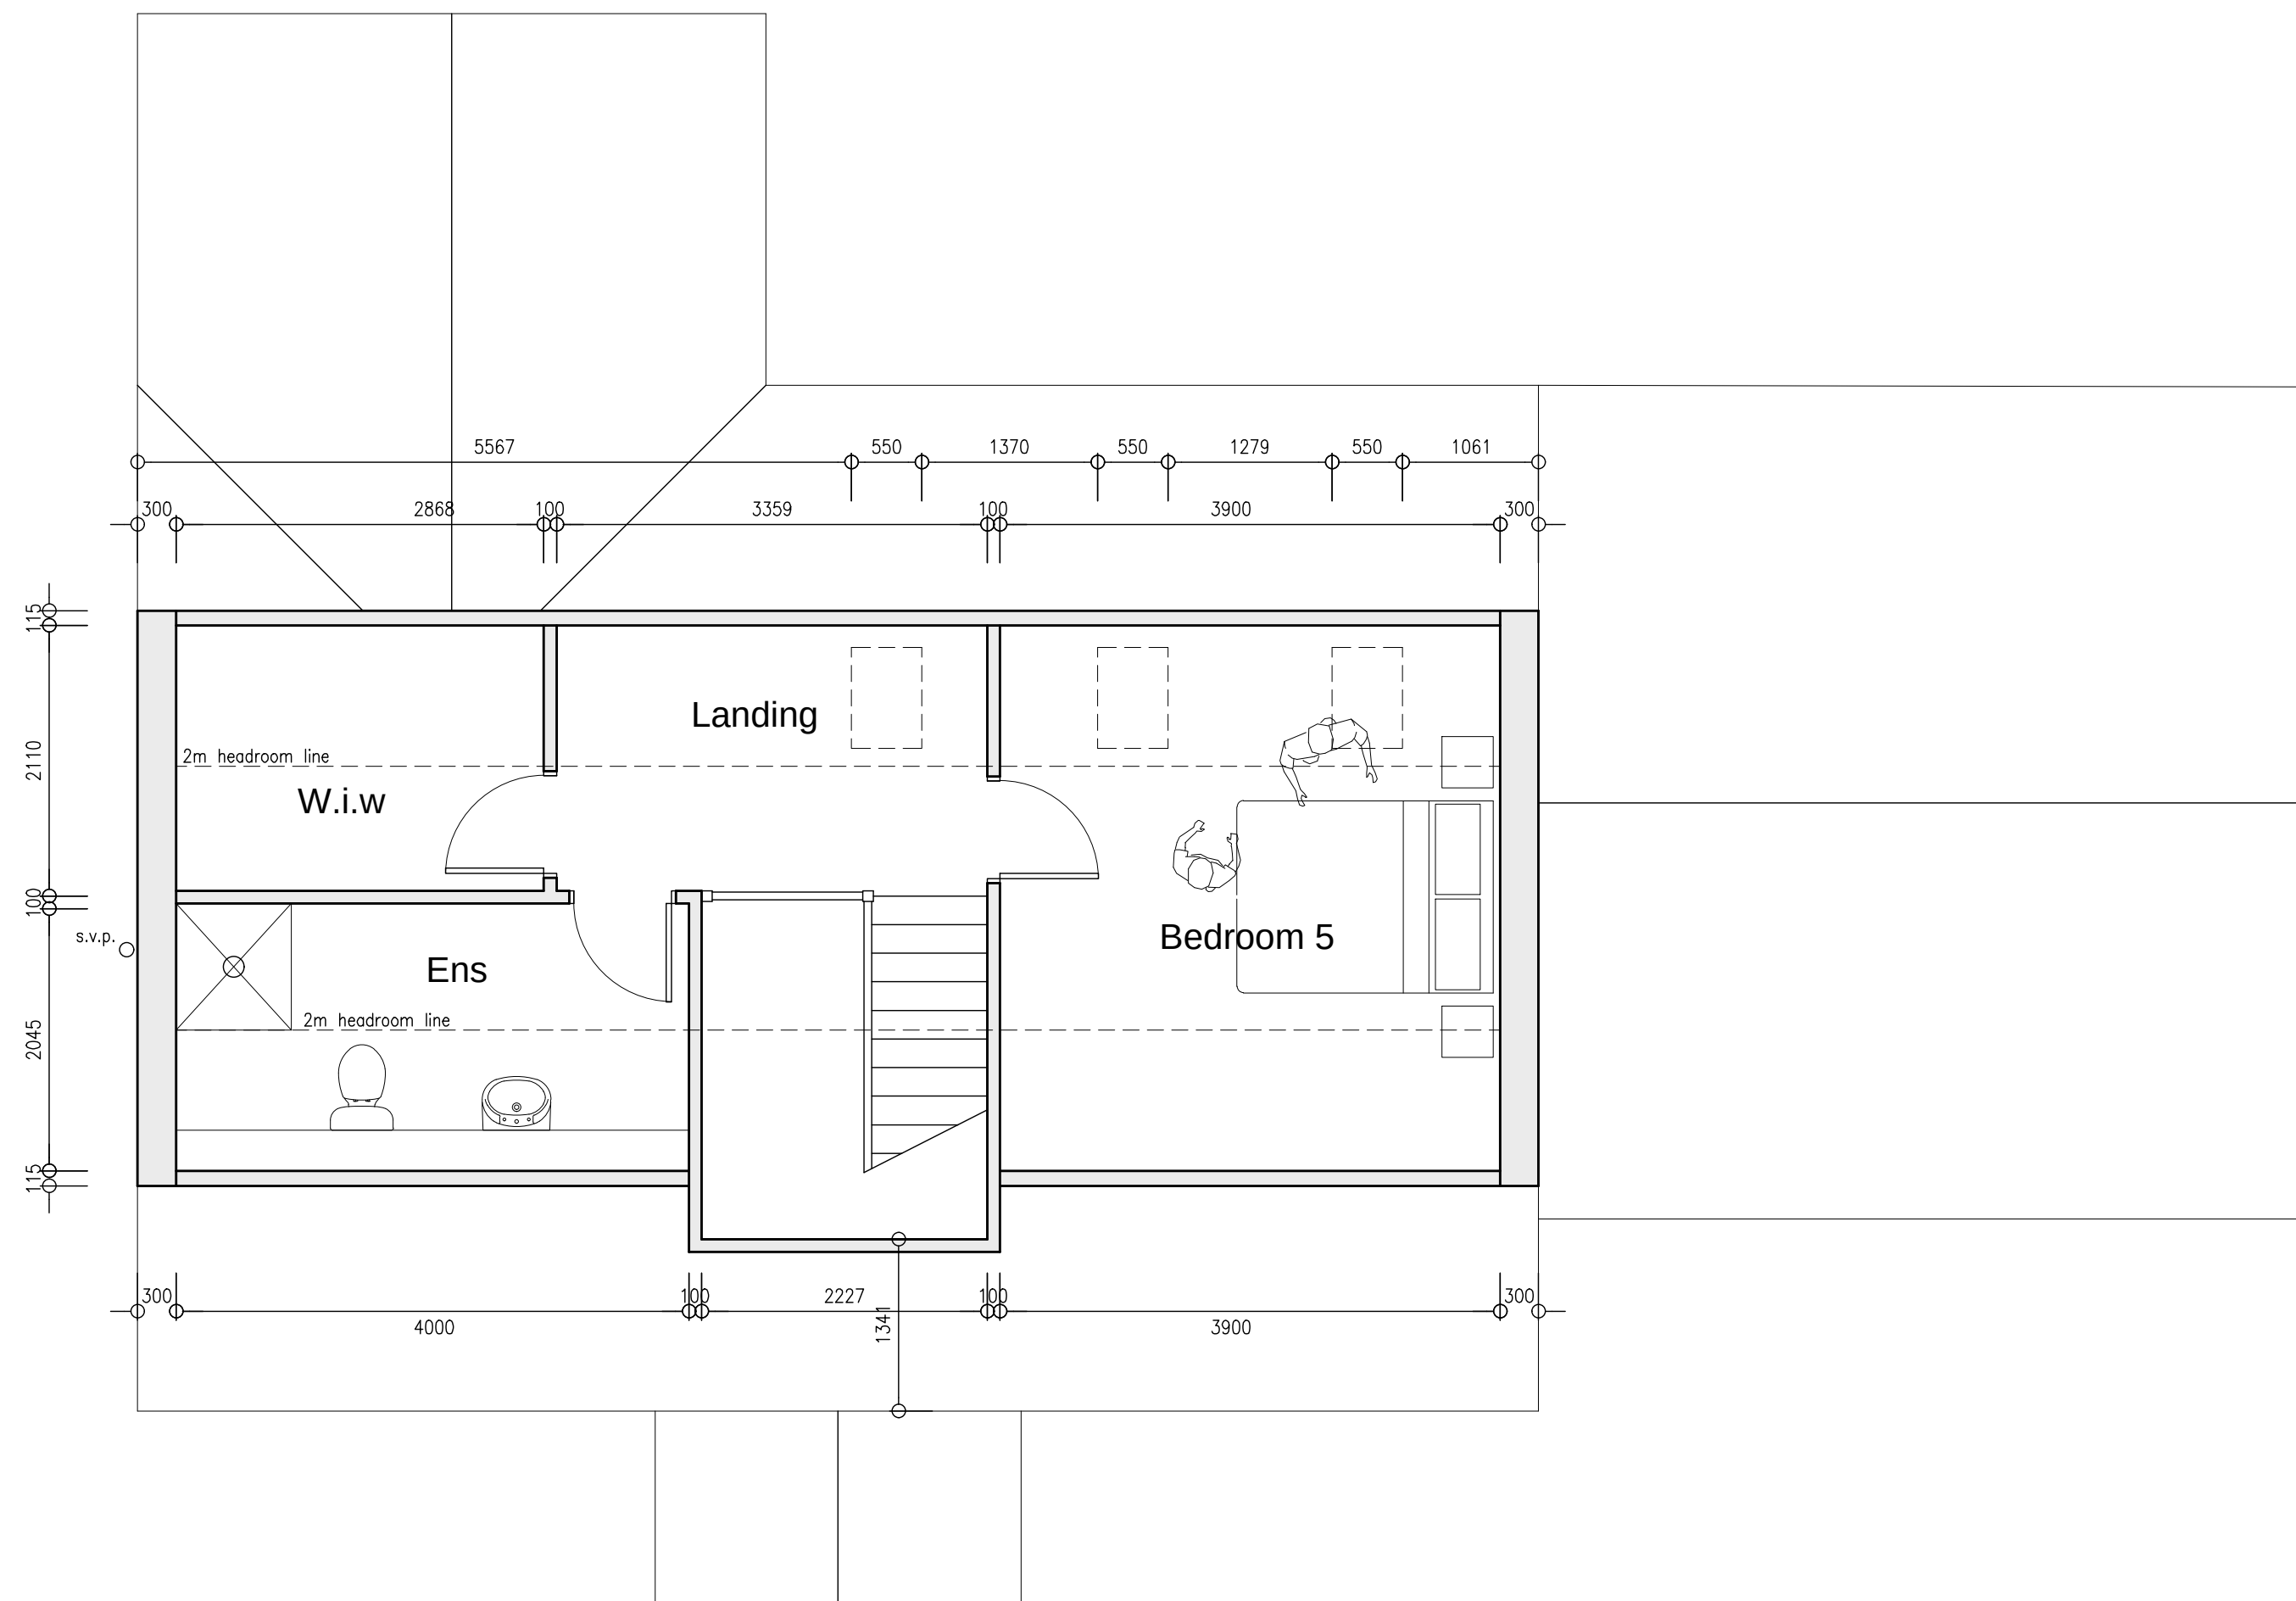

Plot 1 & 2 - Proposed Second Floor Plan 1:50
(Plot 1 as shown, Plot 2 handed)

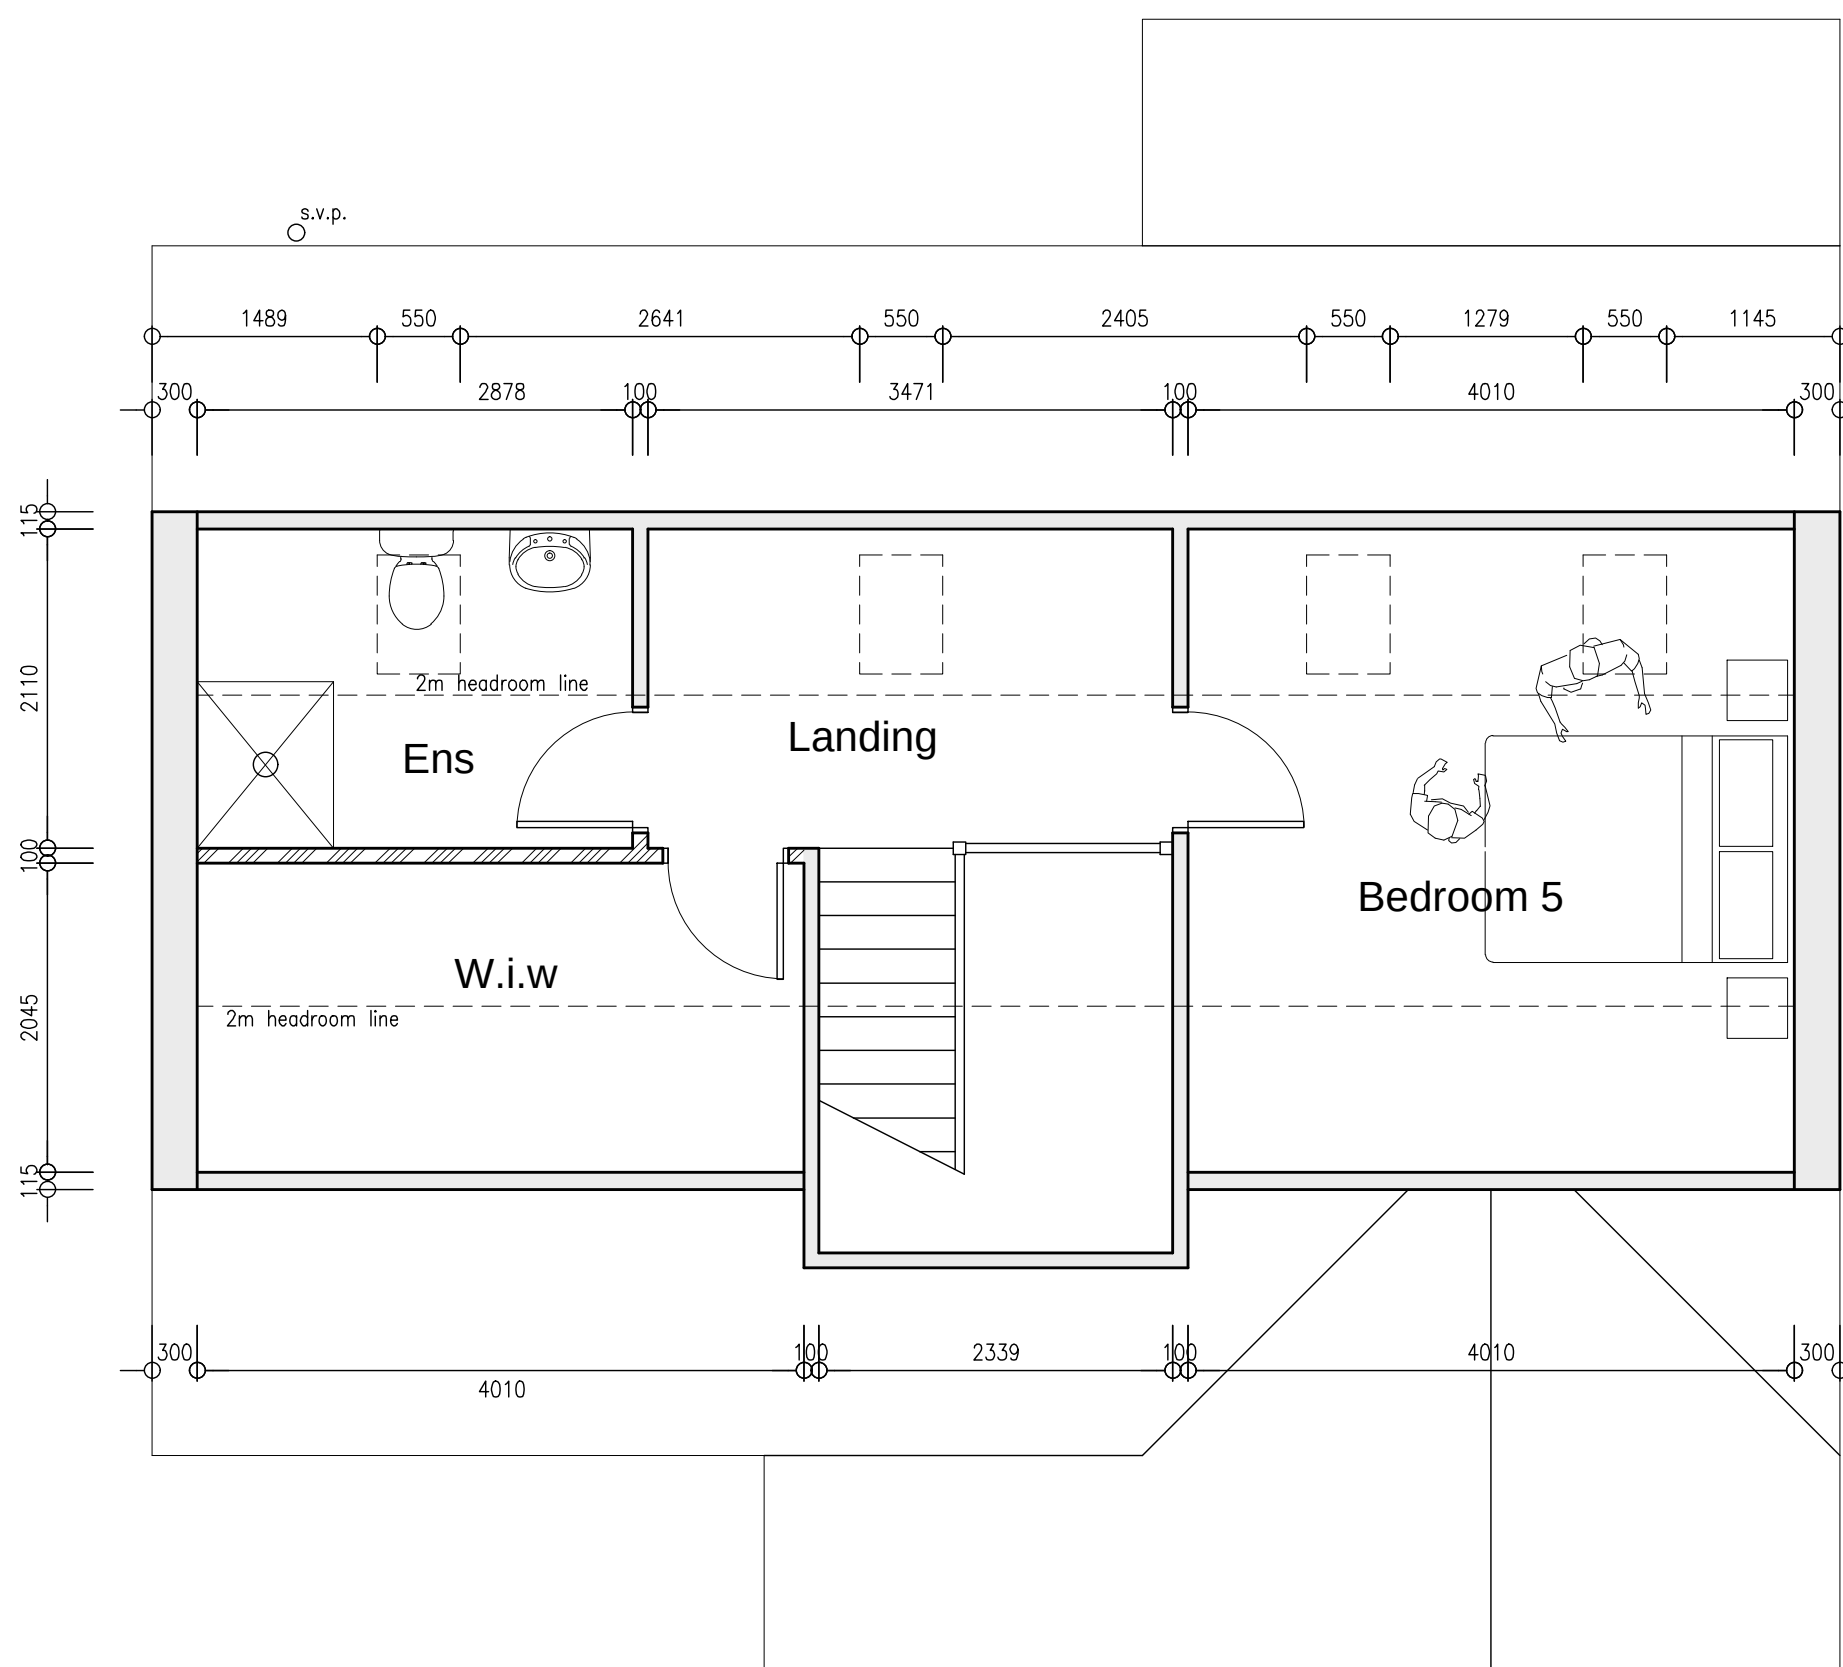

Plot 3 - Proposed Second Floor Plan 1:50

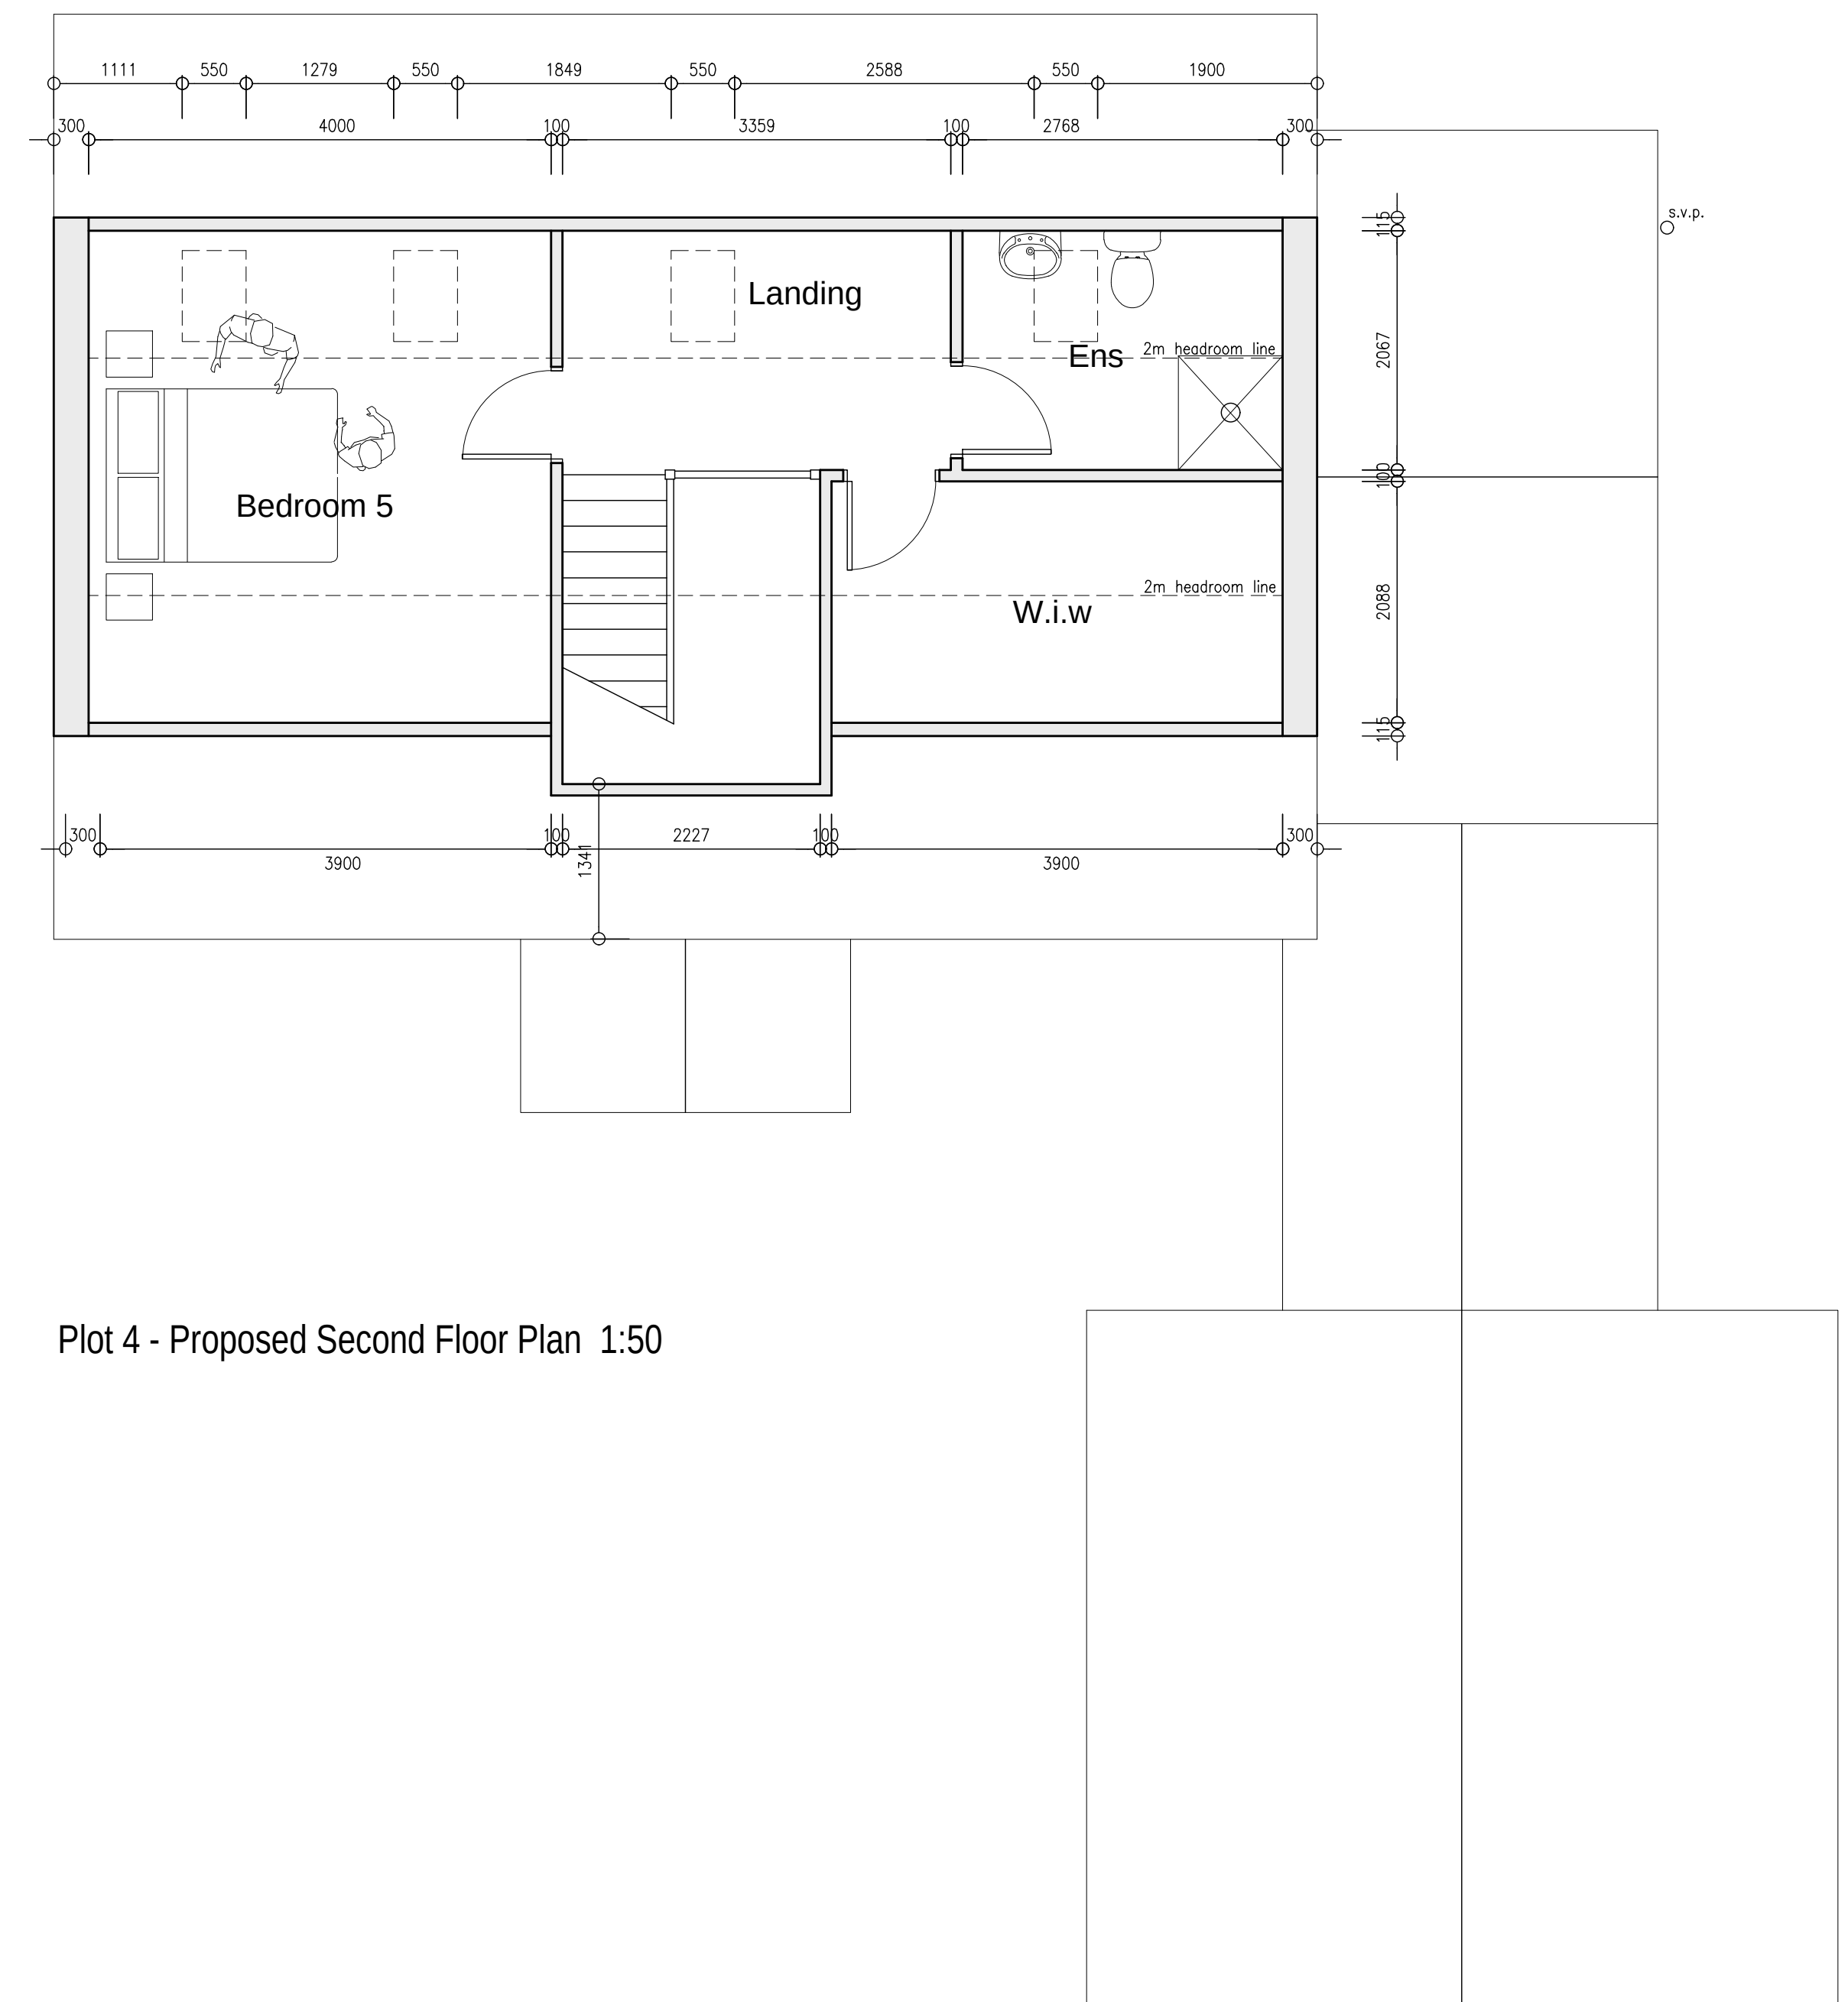

Plot 4 - Proposed Second Floor Plan 1:50

 Peter Humphrey Associates Ltd. ARCHITECTURAL DESIGN AND BUILDING	CLIENT Mr S Thomson & W Wright Wilf Hammond Homes Ltd.
	DATE Dec 2020 SCALE As Shown JOB NO 6240/05