



Rev. No.	Date	Amendment	Initial
A	17.04.08	substitute planning issue 17.04.08	
B	03.07.08	Path arrangement at site entrance amended to clear tree house type 2 depth increased to match affordable house size	
C	15.02.10	Layout amended for revised planning application	

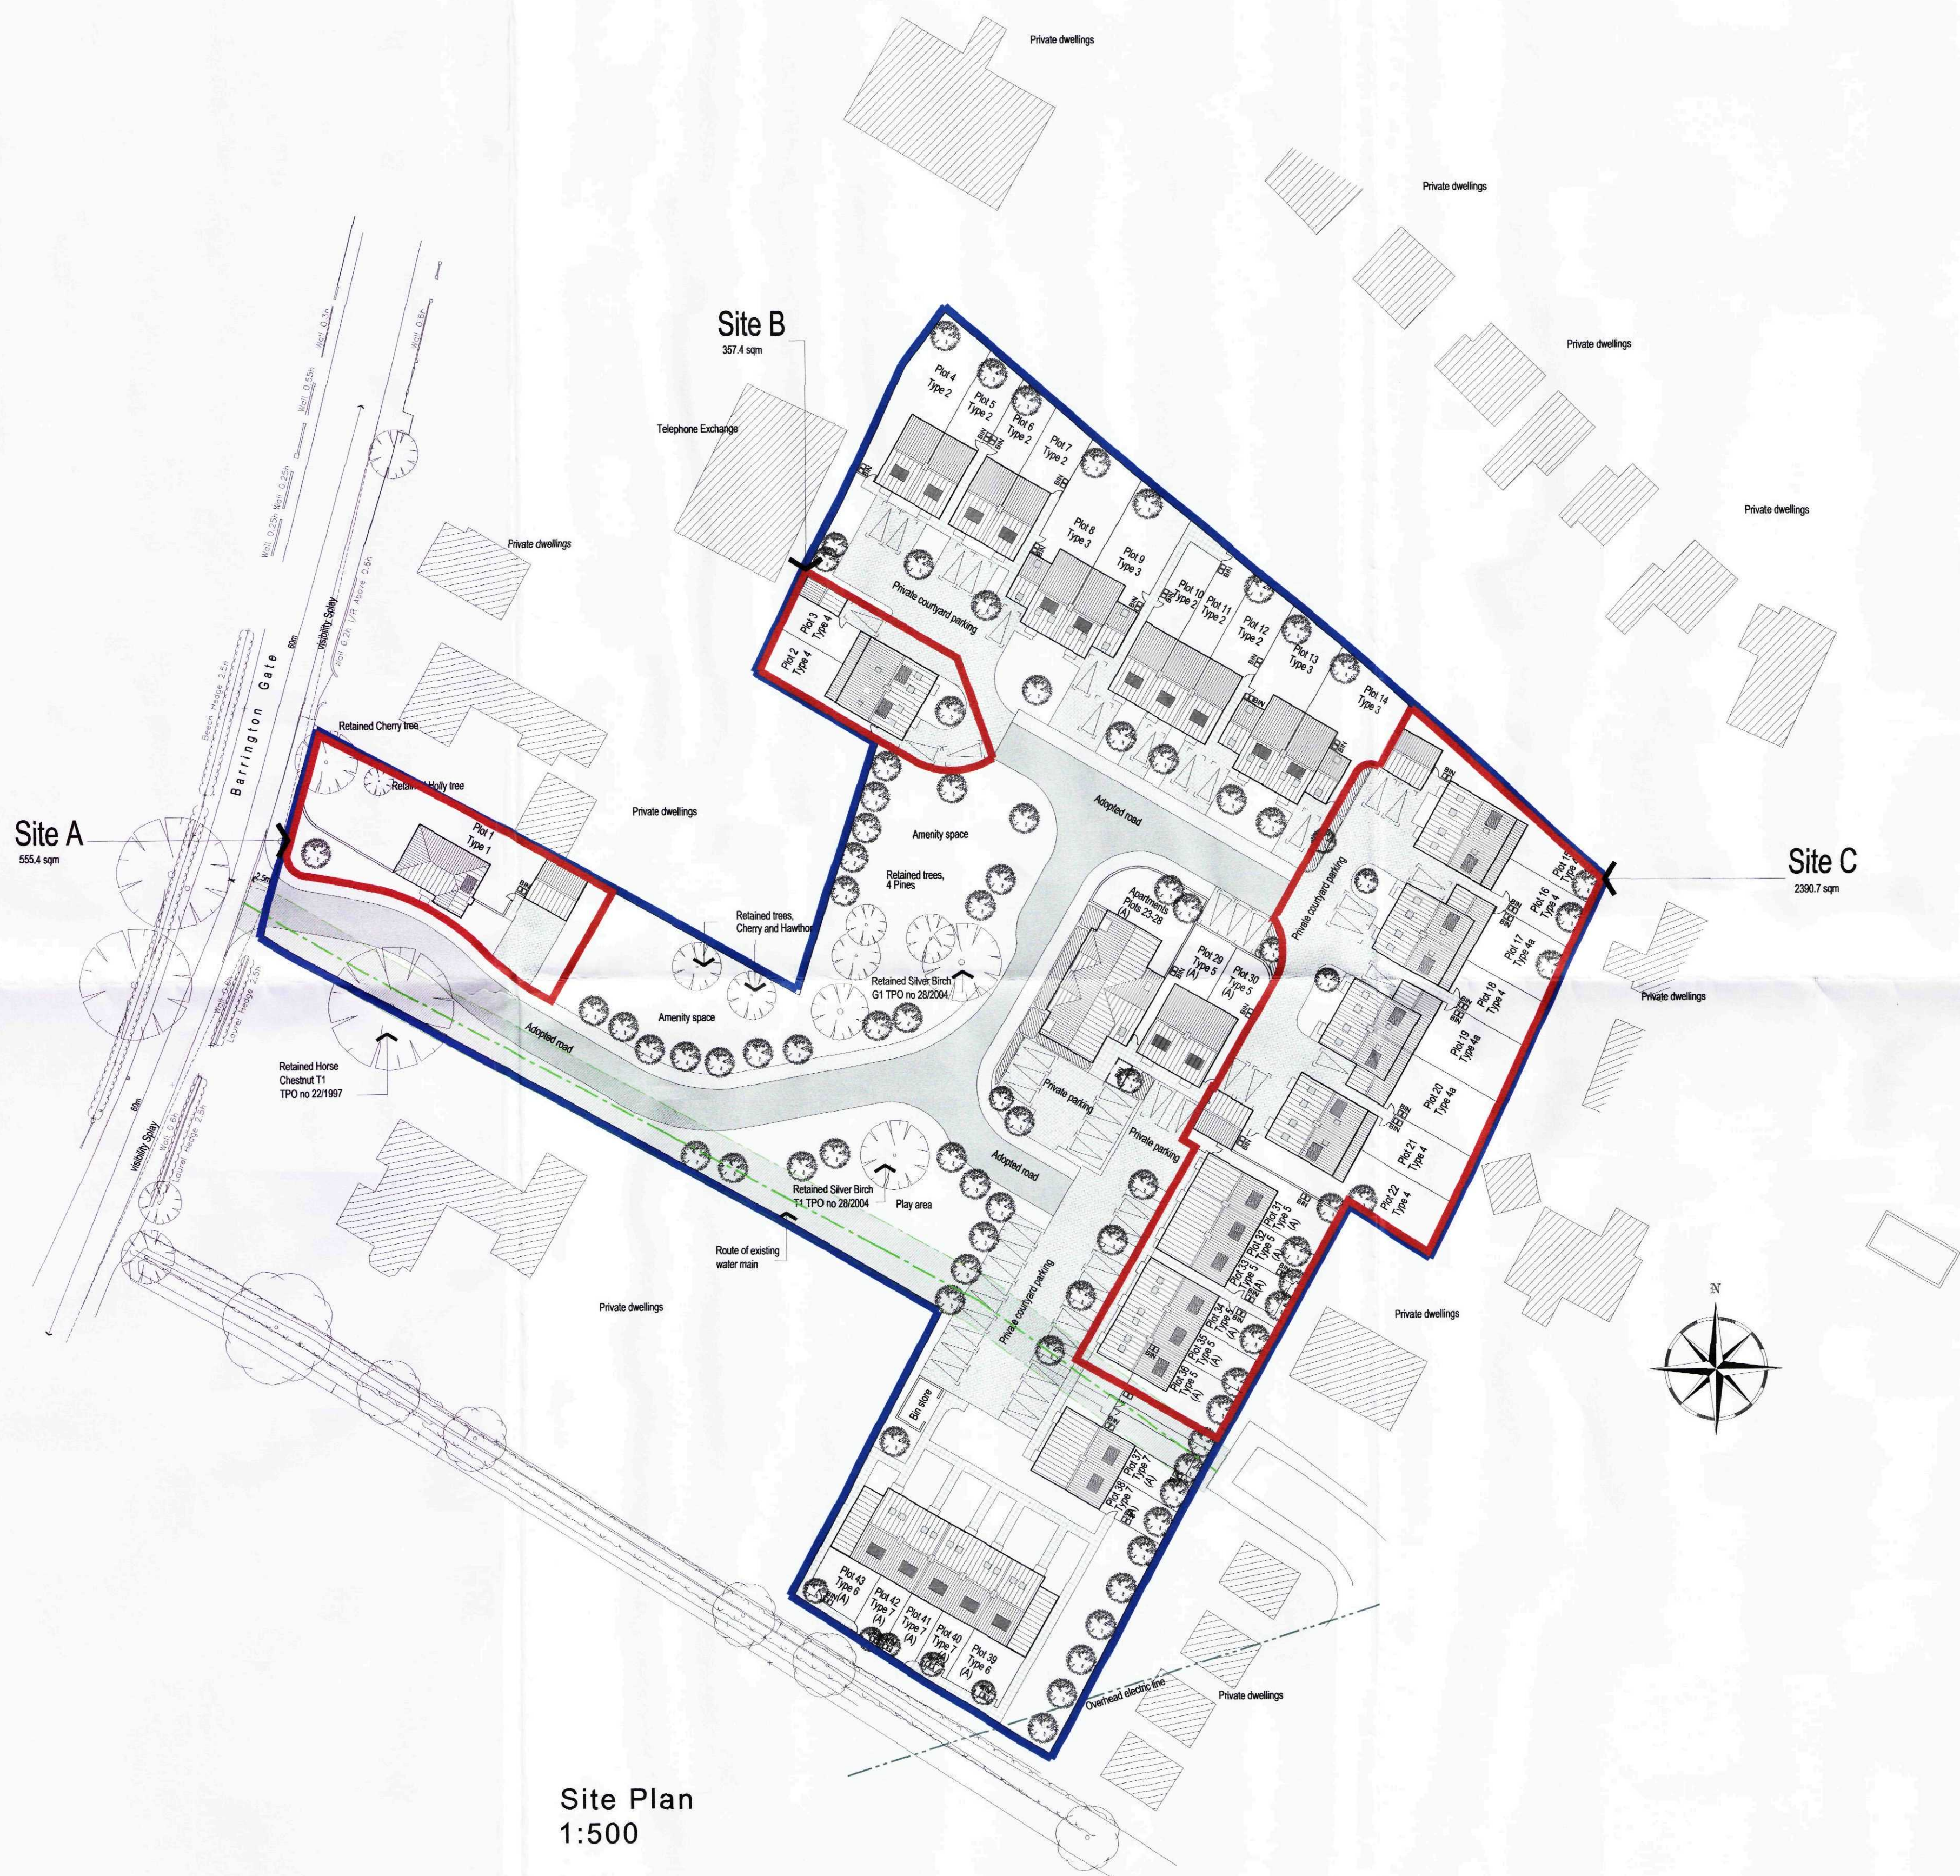

Site Plan
1:500

- Key
- Car parking Bay
 - (A) Position of water mains pipe
 - Existing tree retained
 - New Tree

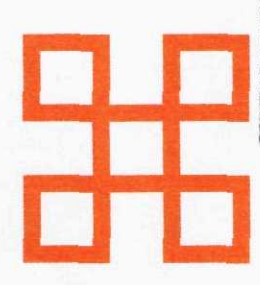

SHDC
Planning & Development

16 FEB 2010

Ref: 0123-10

Hill Residential


Client:
Hill Residential Ltd
The Mill Building
Harston Mill, Cambridgeshire

Project:
Barrington Gate
Holbeach


Drawing:
Site Plan

Scale: 1/500 @ A1	Date: 15-02-2010		
Drawn By: GS	Checked By:	Drawing No: 018-001	Rev. No: C
CAD Ref:			


THIS DRAWING IS A COPYRIGHT
All dimensions to be checked on site or in the workshop before work commences.
Only figured dimensions to be worked to. Any discrepancies to be reported to the Architect.

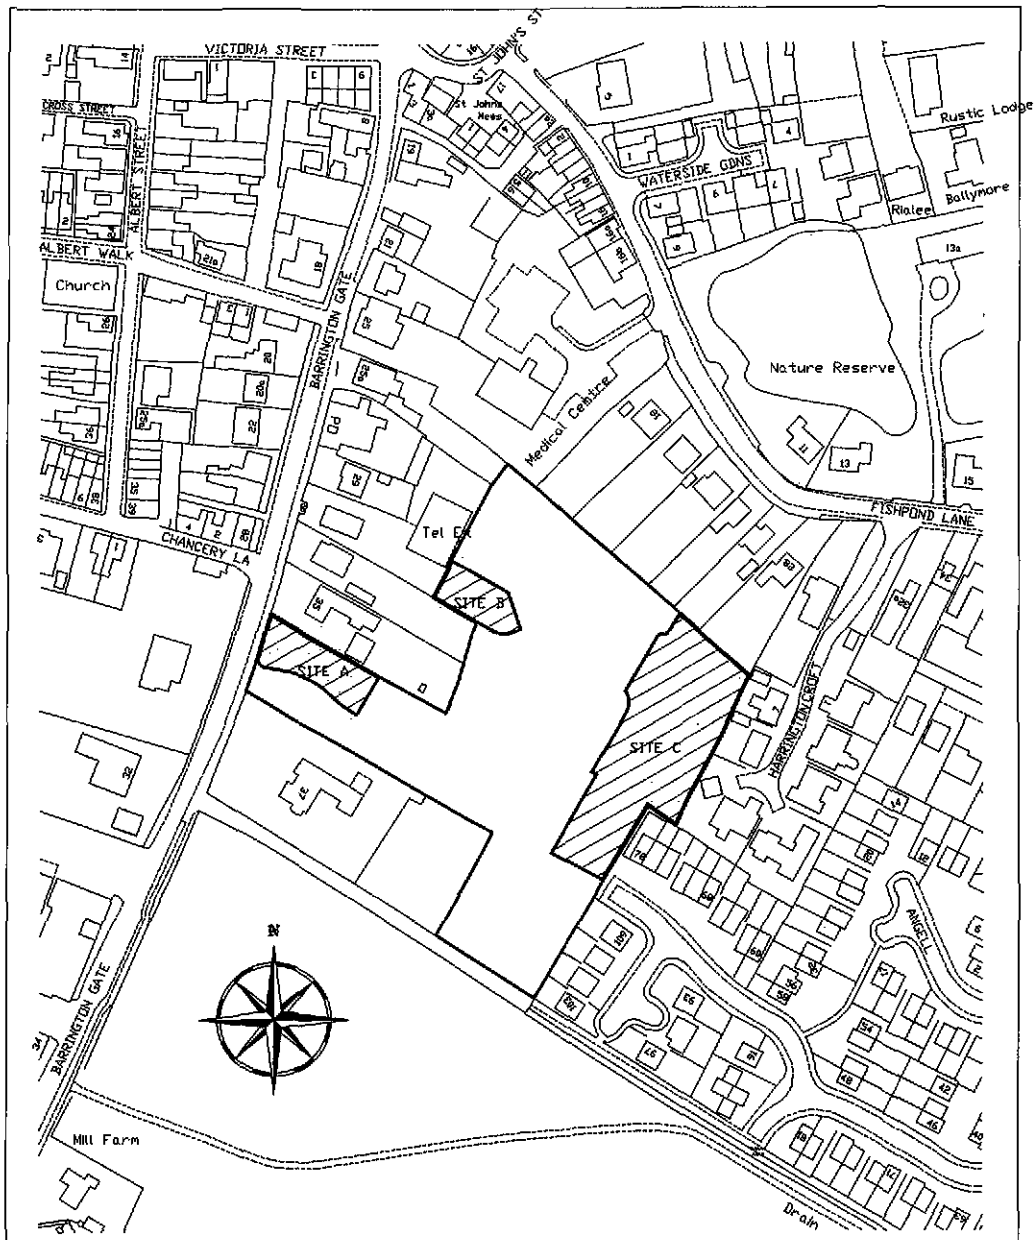

0 10 20 30 50 100

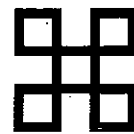

Hill Residential

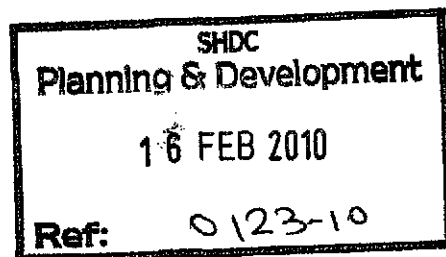

Client:
Hill Residential Ltd
The Mill Building, Harston Mill
Harston, Cambridgeshire

Project:
Barrington Gate
Holbeach

Drawing:
Site Location Plan

Scale: 1:2500@A4	Date: 15-02-2010
Drawn By: GS	Checked By: NP
Drawing No: 018-002	Rev. No: -
CAD Ref:	

THIS DRAWING IS A COPYRIGHT
All dimensions to be checked on site or in the workshop before work commences.
Only figured dimensions to be worked to. Any discrepancies to be reported to the Architect.




Side Elevation

Front Elevation



Side Elevation

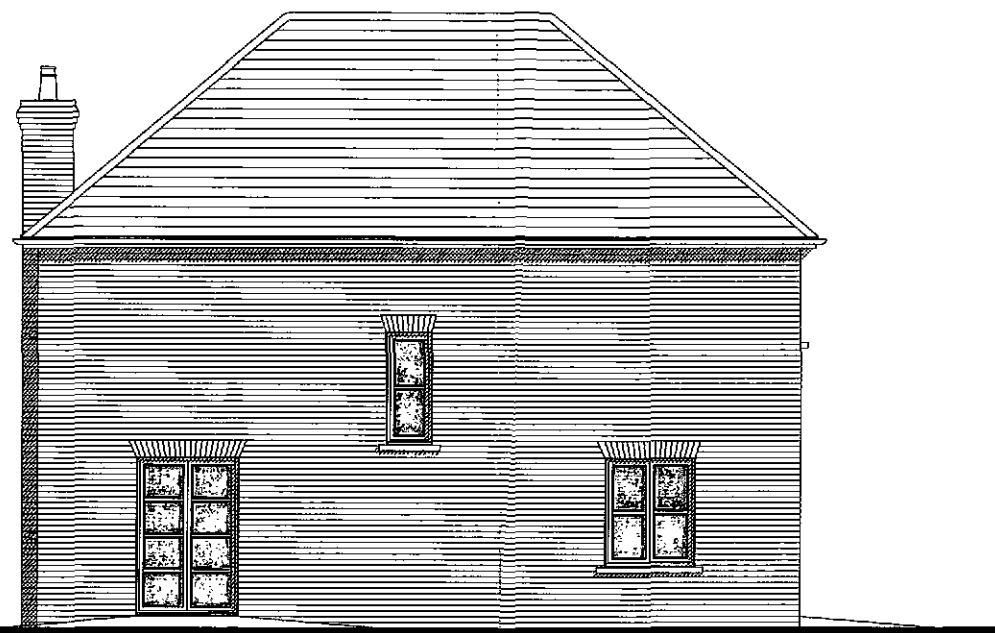


Rear Elevation


Rev. No.	Date	Amendment	Initial
A	17.04.08	substitute planning issue 17.04.08	
B	26.01.10	Layout and building footprint amended 26-01-2010	GS

MATERIALS

WALLS : Buff brickwork to suit local vernacular
 ROOF: Reconstituted slate tiles
 WINDOWS: White uPVC casement windows

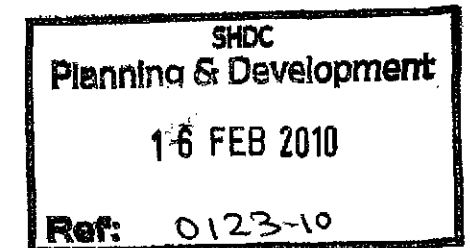

Gross Internal Area:
 122.0sqm

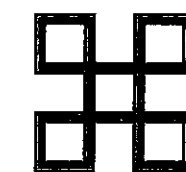

Hill Residential


Client:
 Hill Residential LTD

Project:
 Barrington Gate
 Holbeach


Drawing:
PLANNING ISSUE 15-02-2010
 House Type 1

Scale: 1:100 @ A3	Date: 04/12/07	Rev. No: B
Drawn By: GS	Checked By:	Drawing No: 018-010
CAD Ref:		

THIS DRAWING IS A COPYRIGHT
 All dimensions to be checked on site or in the workshop before work commences.
 Only figured dimensions to be worked to. Any discrepancies to be reported to the Architect.

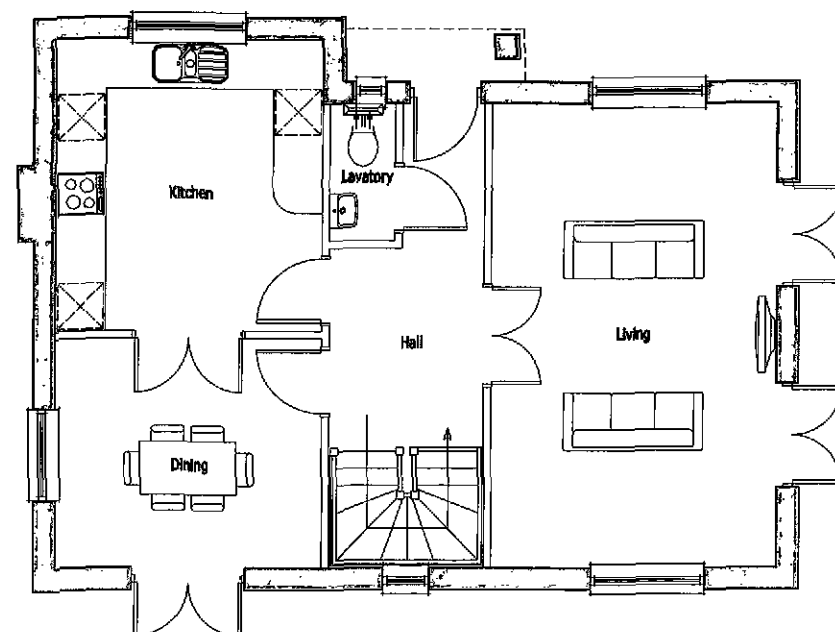

Ground Floor

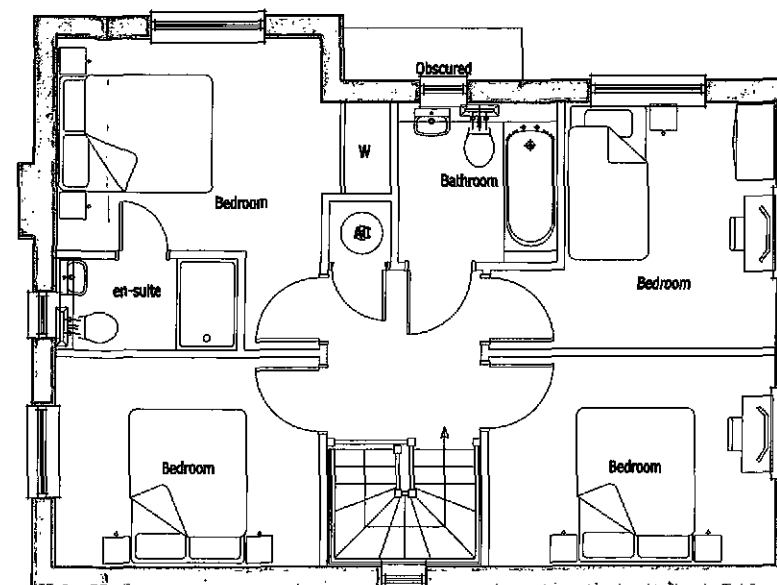

First Floor



Front Elevation




Rear Elevation





Rev. No.	Date	Amendment	Initial.
A	17.04.08	substitute planning issue 17.04.08	
B	30.09.09	furniture layout amended to suit HQI standards	
C	21.01.2010	Amended in accordance with latest working drawings	GS

MATERIALS

WALLS : Buff brickwork to suit local vernacular
 ROOF: concrete interlocking pantiles
 WINDOWS: White uPVC casement windows

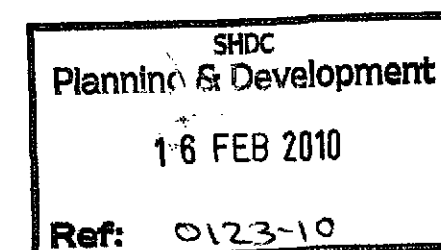

Gross Internal Area:
107.1 sqm

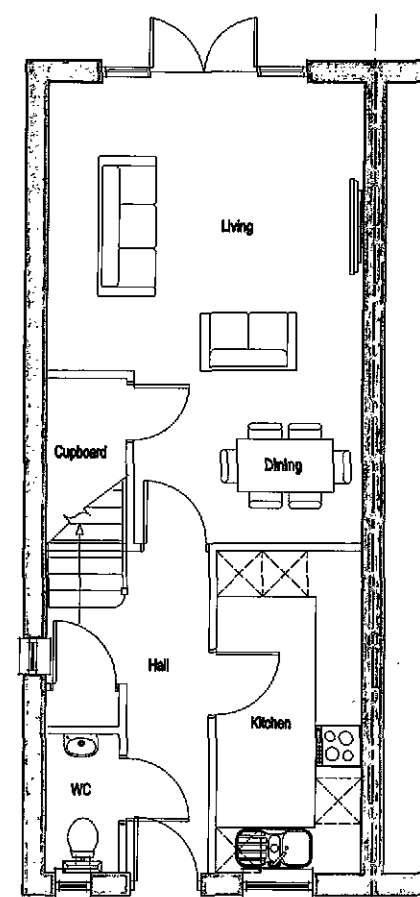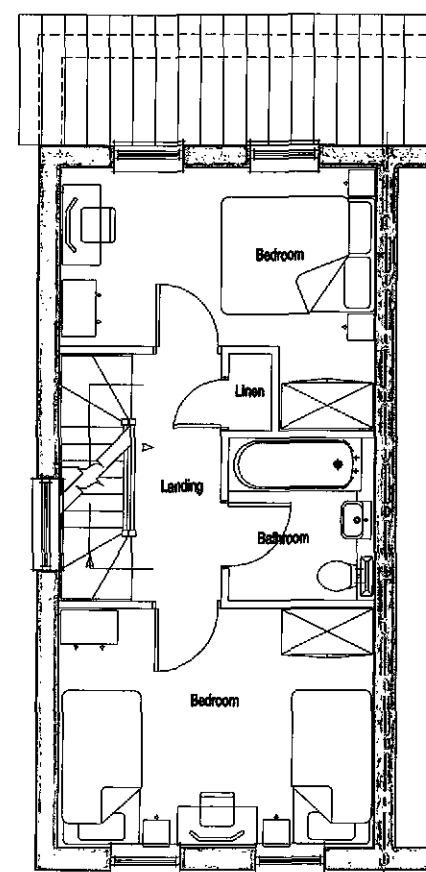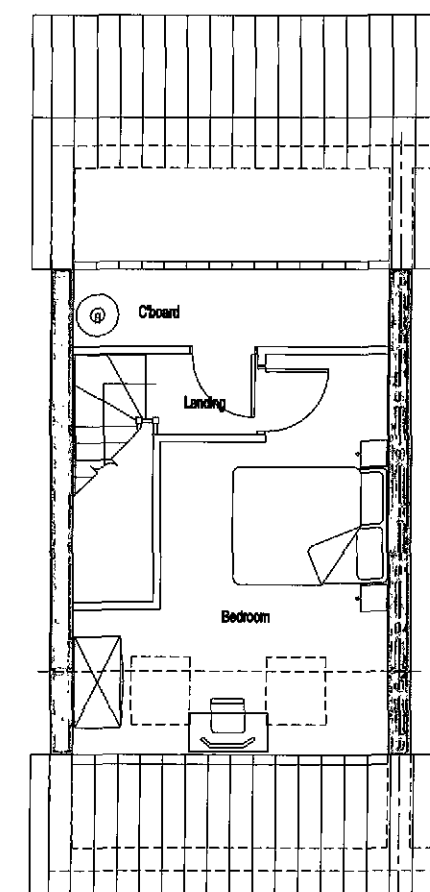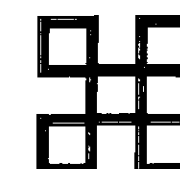

Hill Residential

Client:
Hill Residential LTD

Project:
Barrington Gate
Holbeach

Drawing:
PLANNING ISSUE 15-02-2010
House Type 4 (3B5P)

Scale: 1:100 @ A3	Date: 20/02/08		
Drawn By: GS	Checked By:	Drawing No: 018-013	Rev. No: C
CAD Ref:			

THIS DRAWING IS A COPYRIGHT
 All dimensions to be checked on site or in the workshop before work commences.
 Only figured dimensions to be worked to. Any discrepancies to be reported to the Architect.







MATERIALS

WALLS : Buff brickwork to suit local vernacular
 ROOF: concrete interlocking pantiles
 WINDOWS: White uPVC casement windows



SHDC
 Planning & Development
 16 FEB 2010
 Ref: 0123-10

Gross Internal Area:
 107.1 sqm

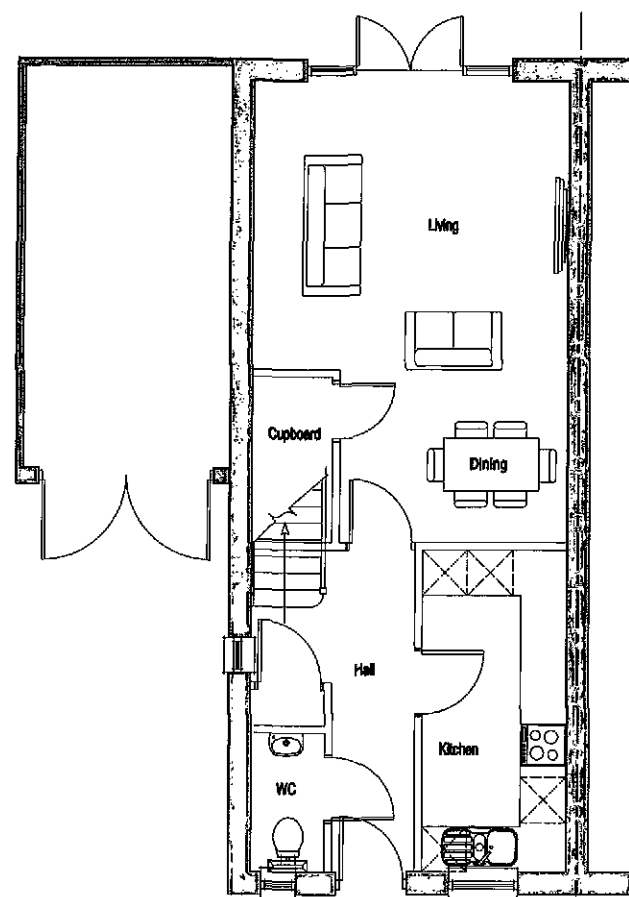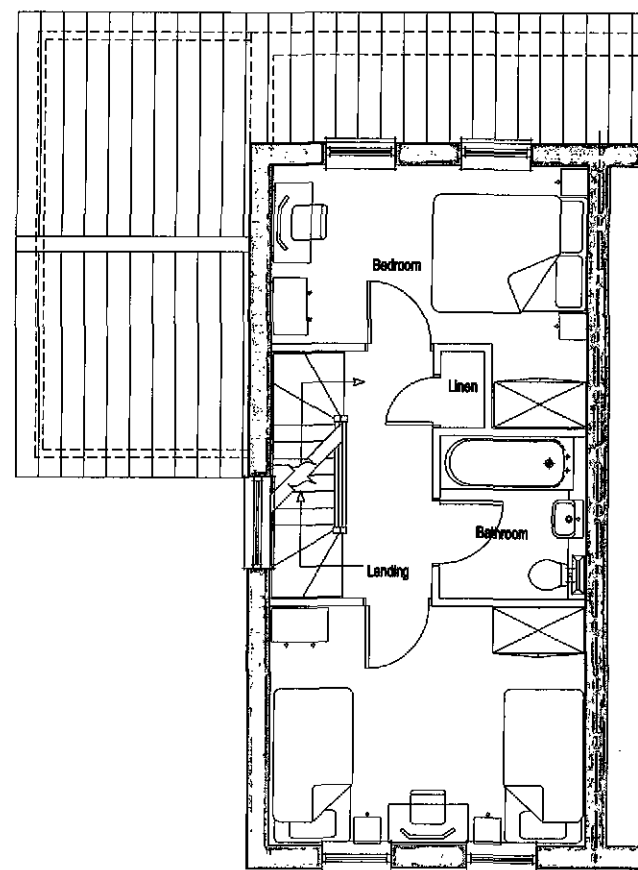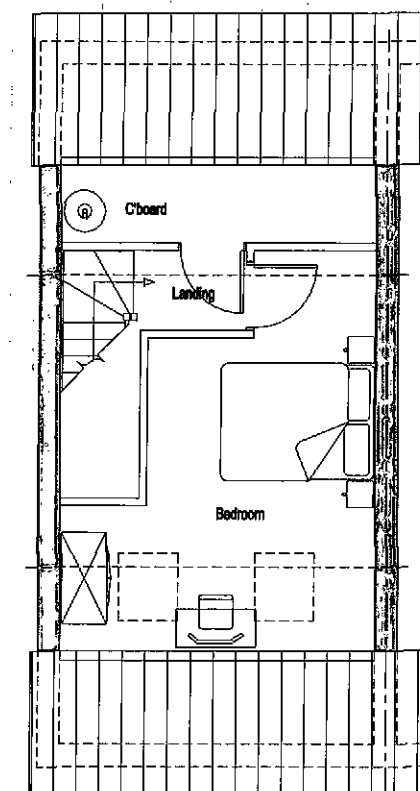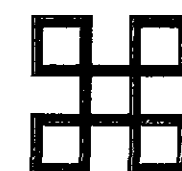

Hill Residential

Client:
 Hill Residential LTD

Project:
 Barrington Gate
 Holbeach

Drawing:
 PLANNING ISSUE 15-02-2010
 House Type 4a (3B5P)
 Version with Garage

Scale: 1:100 @ A3	Date: 20/02/08
Drawn By: GS	Checked By: GS
Drawing No: 018-013(g)	Rev. No: -
CAD Ref:	

THIS DRAWING IS A COPYRIGHT
 All dimensions to be checked on site or in the workshop before work commences.
 Only figured dimensions to be worked to. Any discrepancies to be reported to the Architect.

Rev. No.	Date	Amendment	Initial
A	17.04.08	substitute planning issue 17.04.08	
B	30.08.09	furniture layout amended to suit HGI standards	
C	15.02.2010	PV panels added	GS

MATERIALS

WALLS : Buff brickwork to suit local vernacular

ROOF: concrete interlocking pantiles

WINDOWS: White uPVC casement windows




Front Elevation




Rear Elevation

Gross Internal Area:
74.2sqm

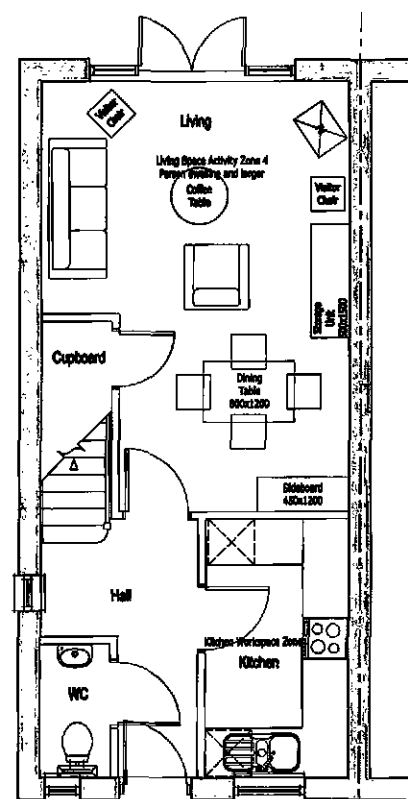


Ground Floor

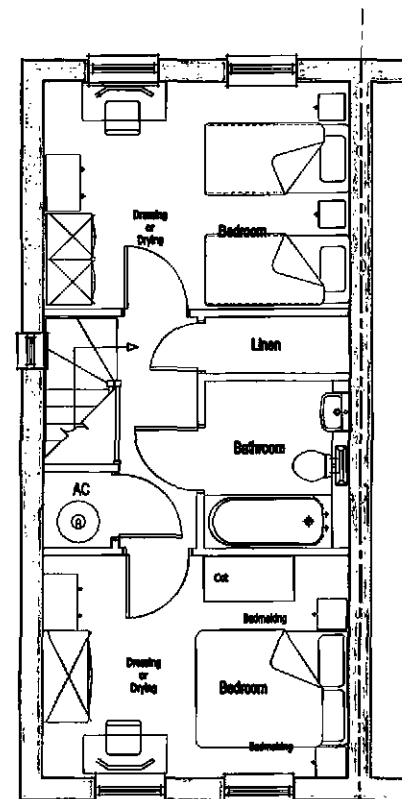

First Floor

SHDC
Planning & Development
16 FEB 2010
Ref: 012310

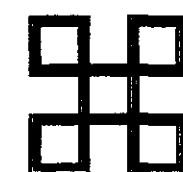

Hill Residential

Client:
Hill Residential LTD

Project:
Barrington Gate
Holbeach

Drawing:
PLANNING ISSUE 05-02-2010
House Type 5 (2B4P)

Scale: 1:100 @ A3	Date: 20/02/08	Rev. No:	
Drawn By: GS	Checked By:	Drawing No: 018-014	C
CAD Ref:			

THIS DRAWING IS A COPYRIGHT
All dimensions to be checked on site or in the workshop before work commences.
Only figured dimensions to be worked to. Any discrepancies to be reported to the Architect.