




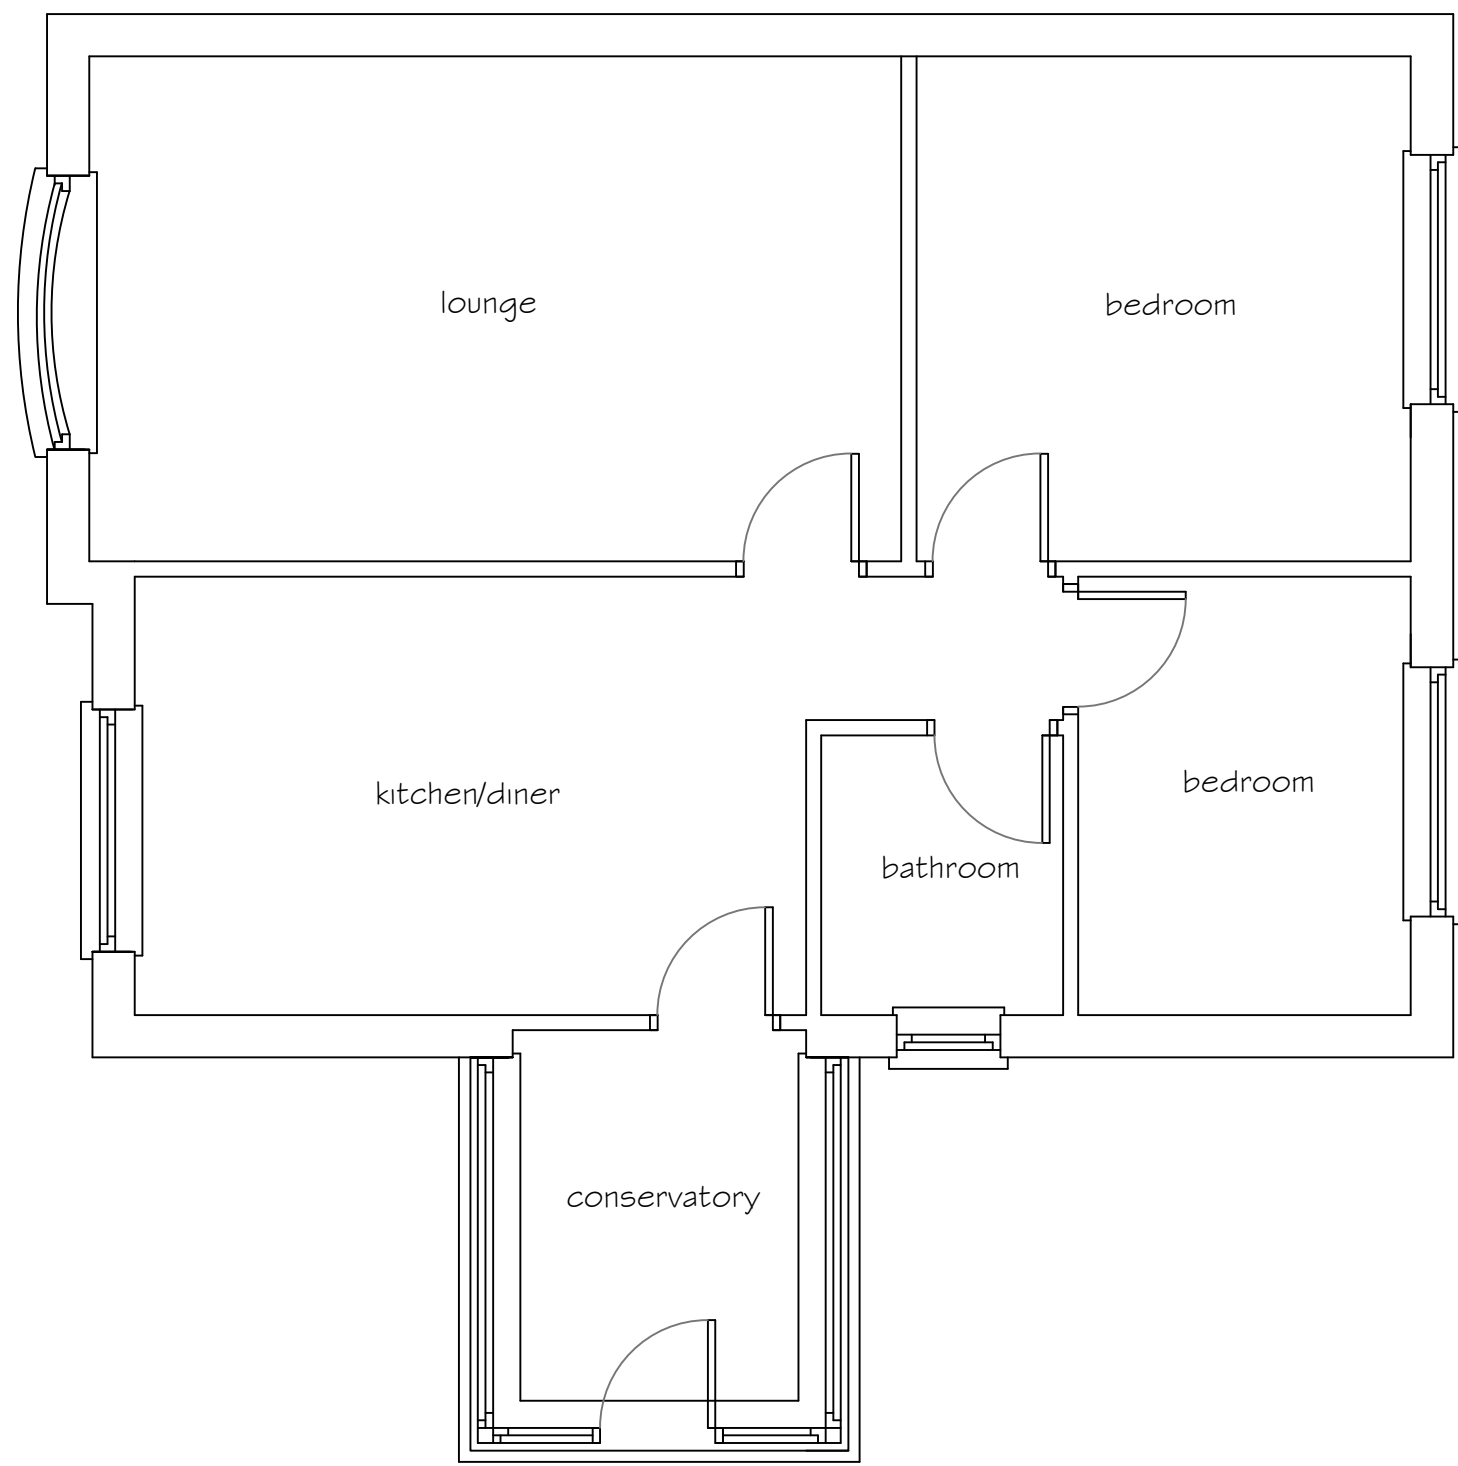

Existing Ground Floor Plan 1:50

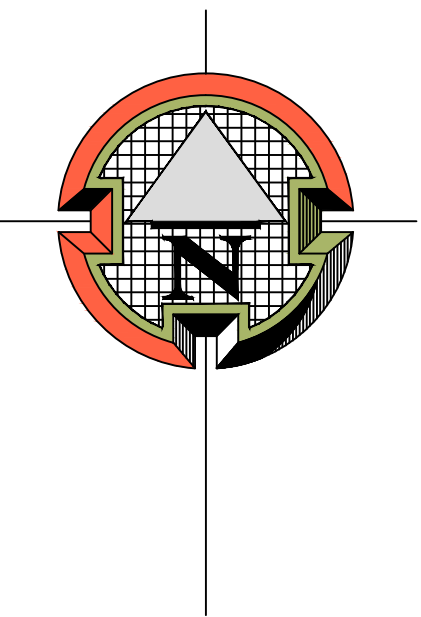


Proposed Ground Floor Plan 1:50

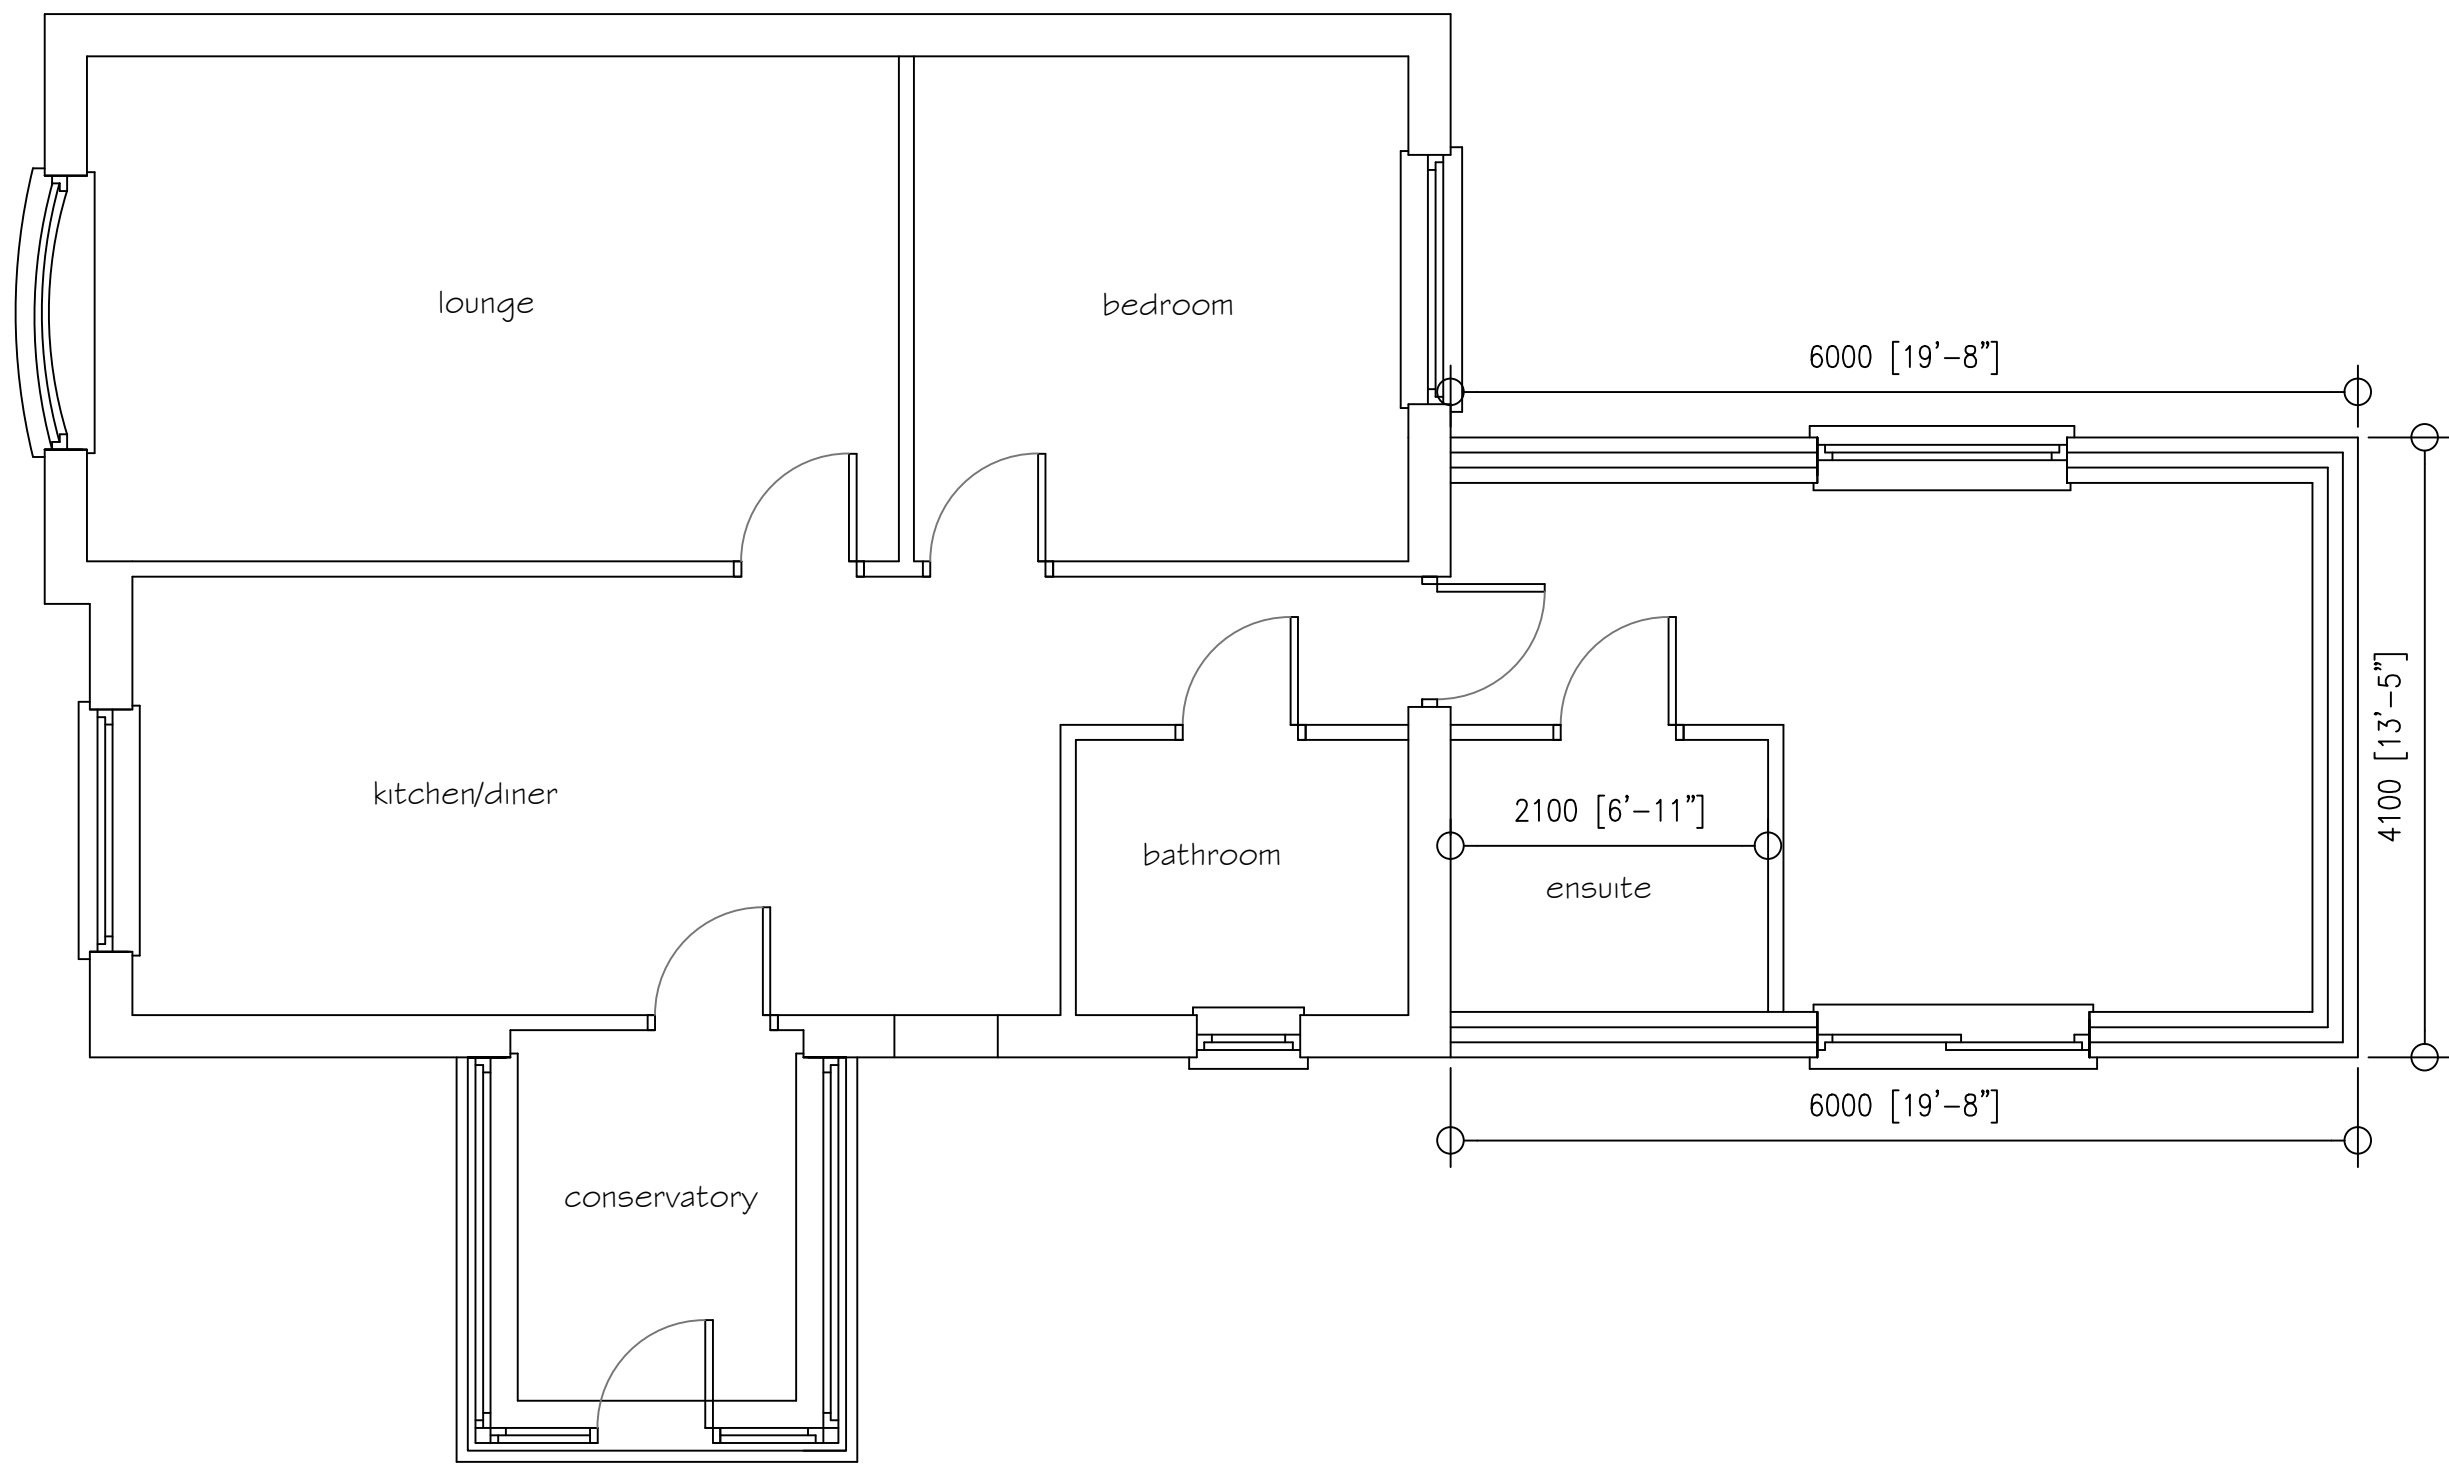


Existing Location Plan 1:1250



Proposed Location Plan 1:1250

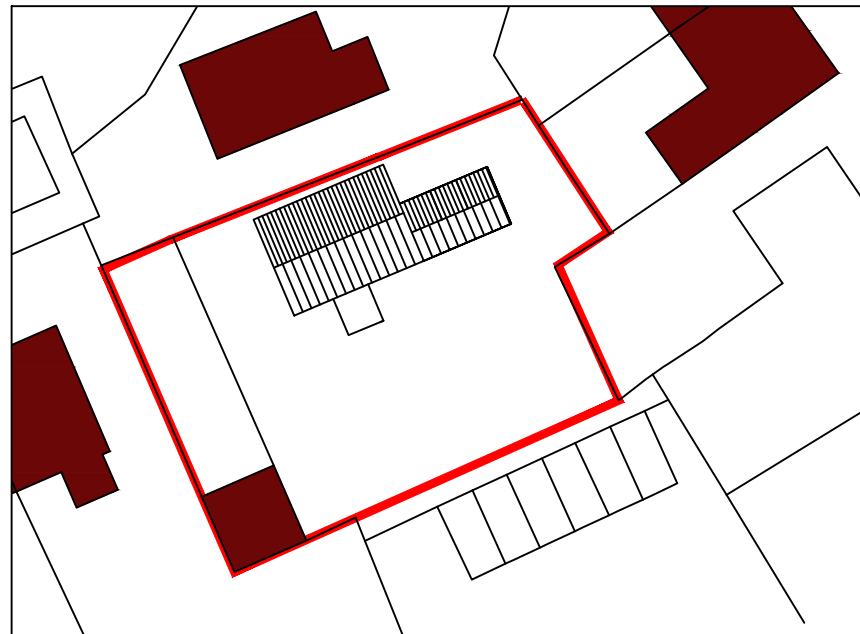

Proposed Site Plan 1:500

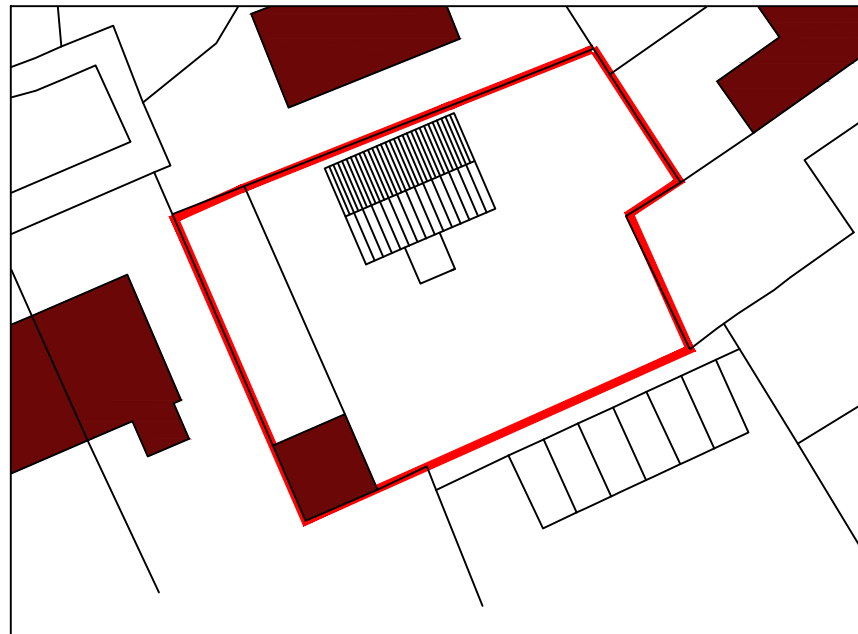

Existing Site Plan 1:500

Additional Notes:

The drawing and design remains the copyright property of Alexandra Design
All dimensions shown in "mm" unless otherwise stated on the drawing
Drawings to be read in conjunction with all engineers/sub-contractors details

Revisions:

Reference: Planning	Pages: 1 of 1
Scale: as shown	
Project: Proposed rear extension	
Site Address: 33 St William Court Holbeach Spalding Lincs	
Client: CO Mr T Beacham	



Southfork Farm
Seadyke Bank
Murrow
Cambridgeshire
PE13 4SD
T: 07891175649
E: info.alexandradesign@gmail.com
W: www.alexandradesign.co.uk