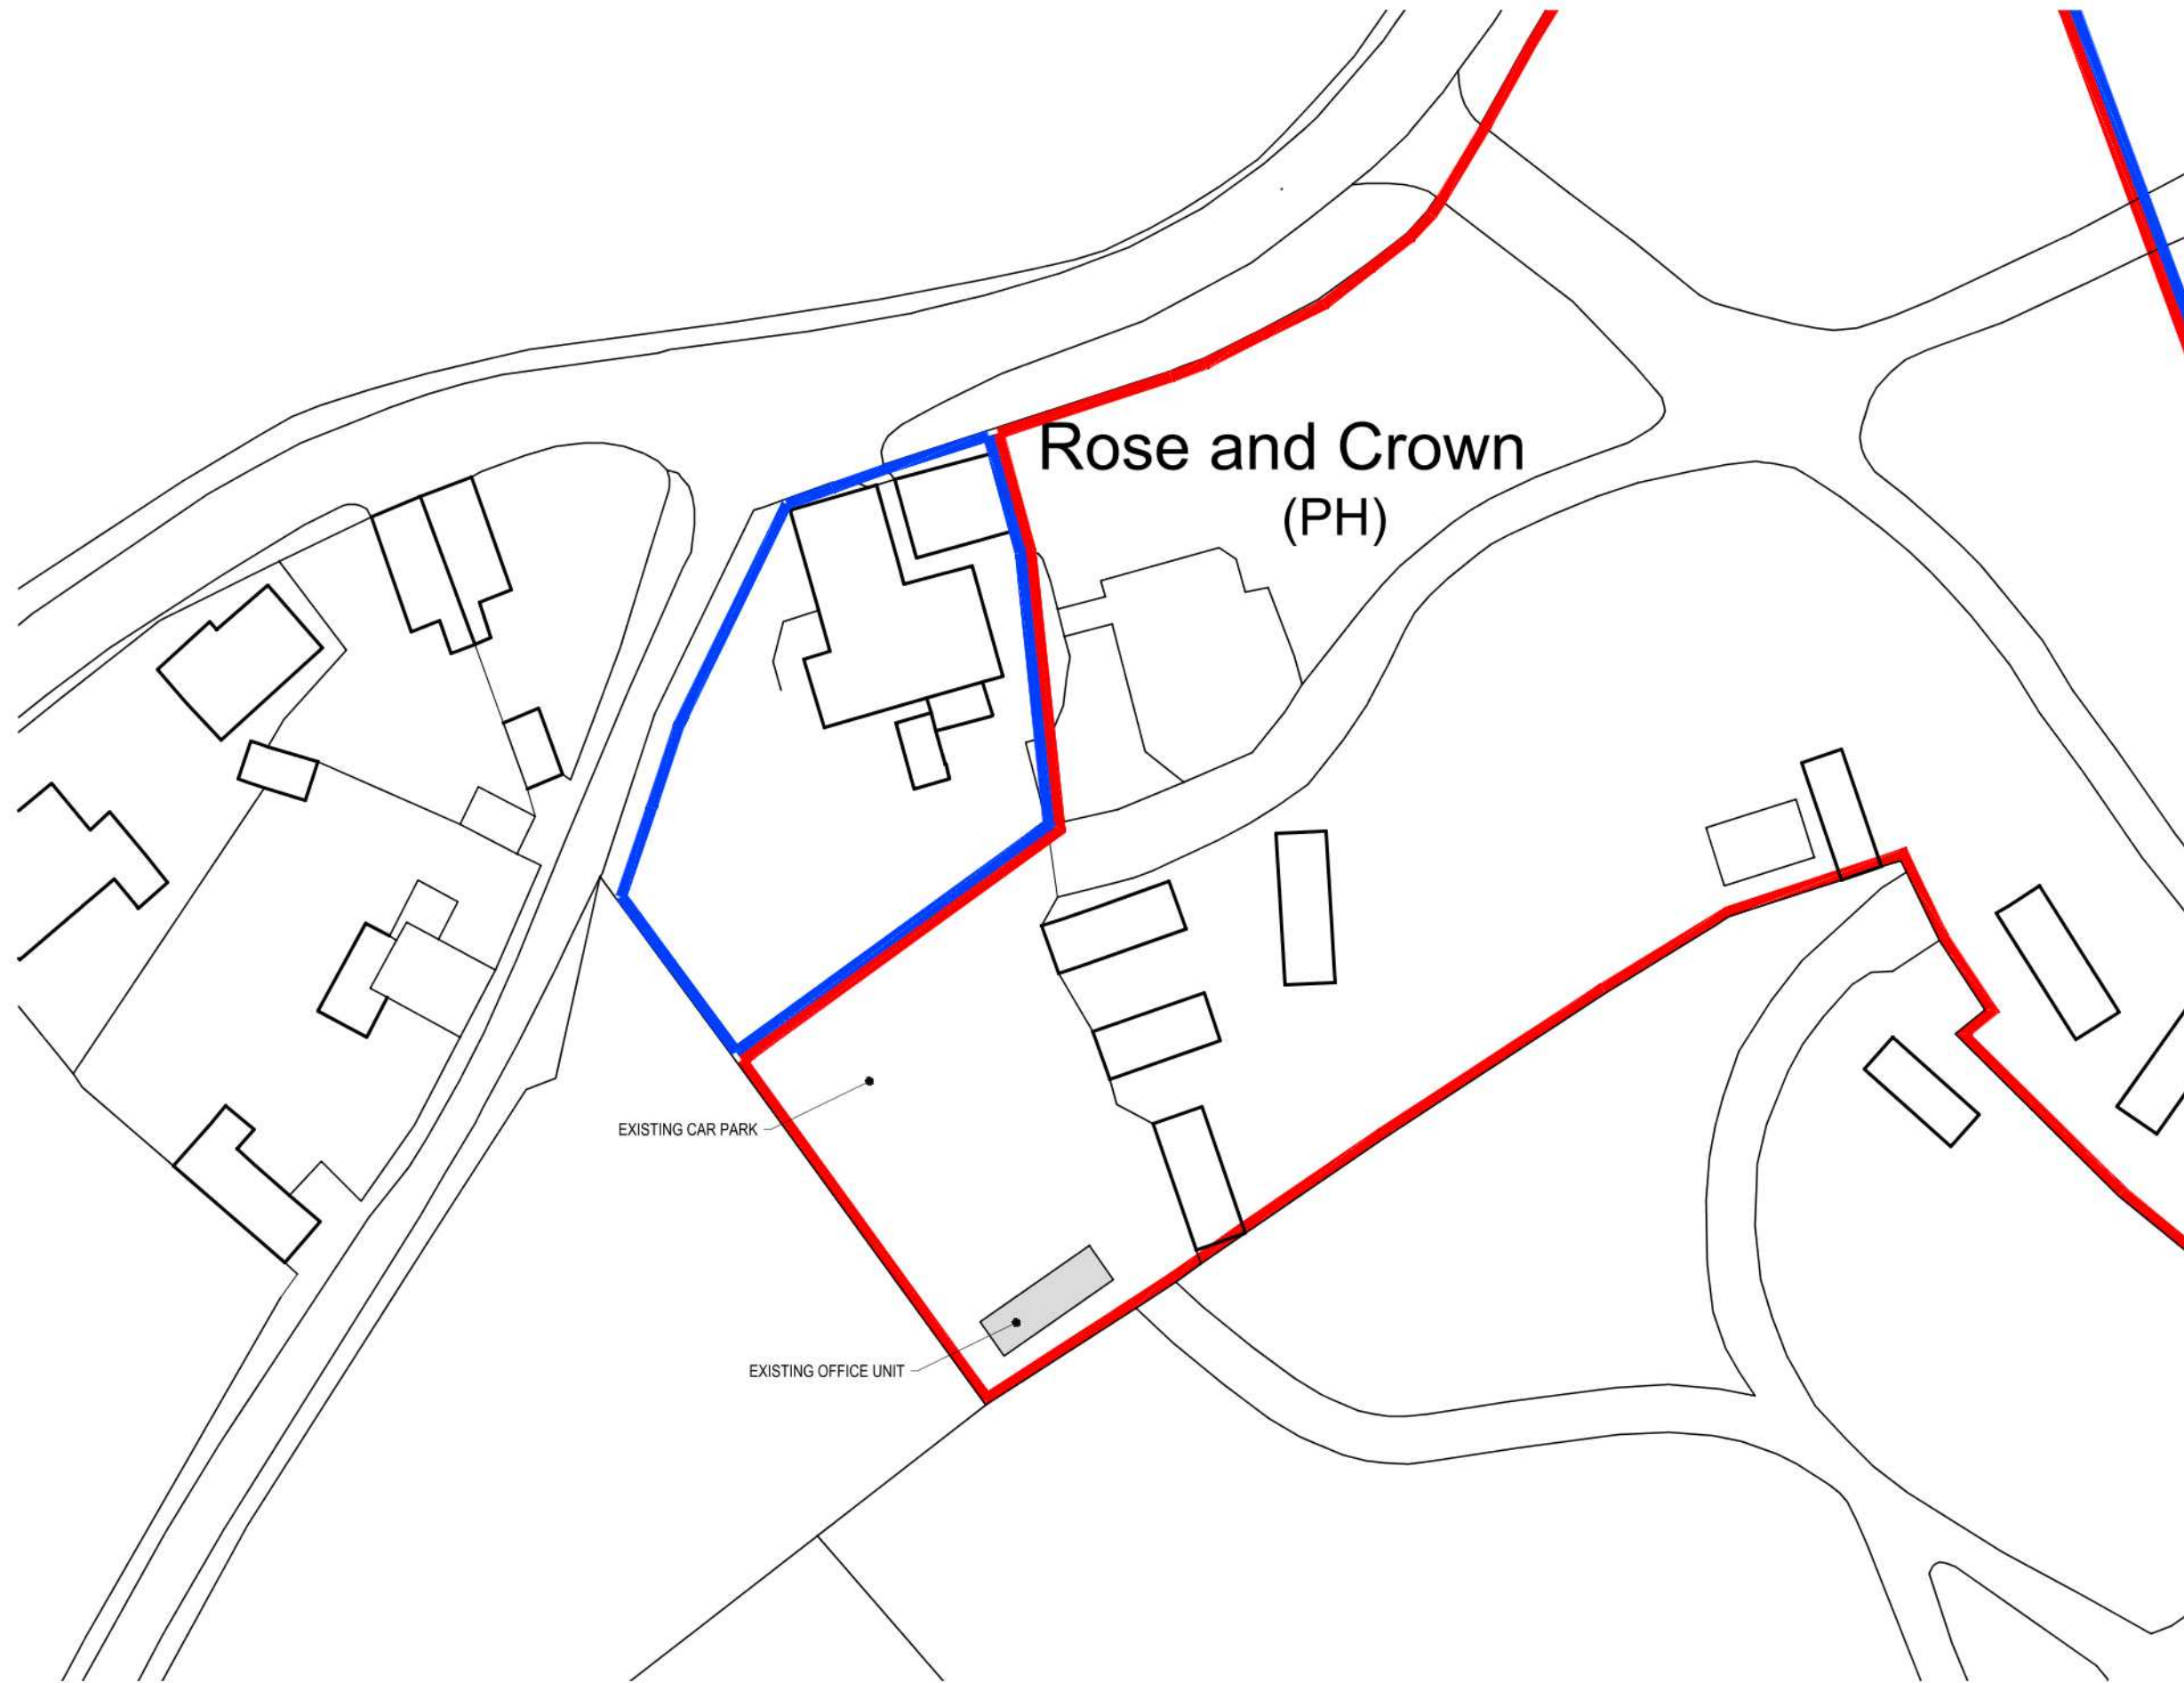



NOTES
NOTES
Do not scale from this drawing. Only figured dimensions are to be taken from this drawing.

Contractor must verify all dimensions on site before commencing any work or shop drawings.

Contractors are responsible for informing the designer of any discrepancy discovered on this drawing or between this drawing and any other related documents work to be carried out as shown on this drawing.

This Drawing is Copyright and must not be reproduced without consent of RA Pauling Design.

DRAWING STATUS/TYPE KEY			
F Feasibility	SK Sketch	L Landscape	C Construction
P Planning	M Marketing	S Survey	AB As Built
T Tender	TNT Tenant	OS Ordnance Survey	

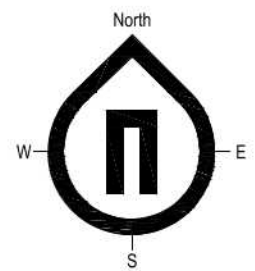

A	RED & BLUE LINE AMENDED	RAP	23-03-21		
REV	DESCRIPTION	DRAWN	DATE	CHECKED	DATE

R.A PAULING DESIGN
32 King Street · Yeadon · Leeds · LS19 7QA
Tel: 07860115388
ra-pauling-design@hotmail.co.uk

CLIENT
Mr D Barns

PROJECT
Proposed Storage Unit
Low Road, Holbeach

DRAWING TITLE
Existing
Site Plan

Scale:	Drawn By	Date Drawn
1:500 @ A3	RAP	Jan 2021
	Checked By	Date Checked

Drawing No. 2001-P204
Revision A

PLANNING