




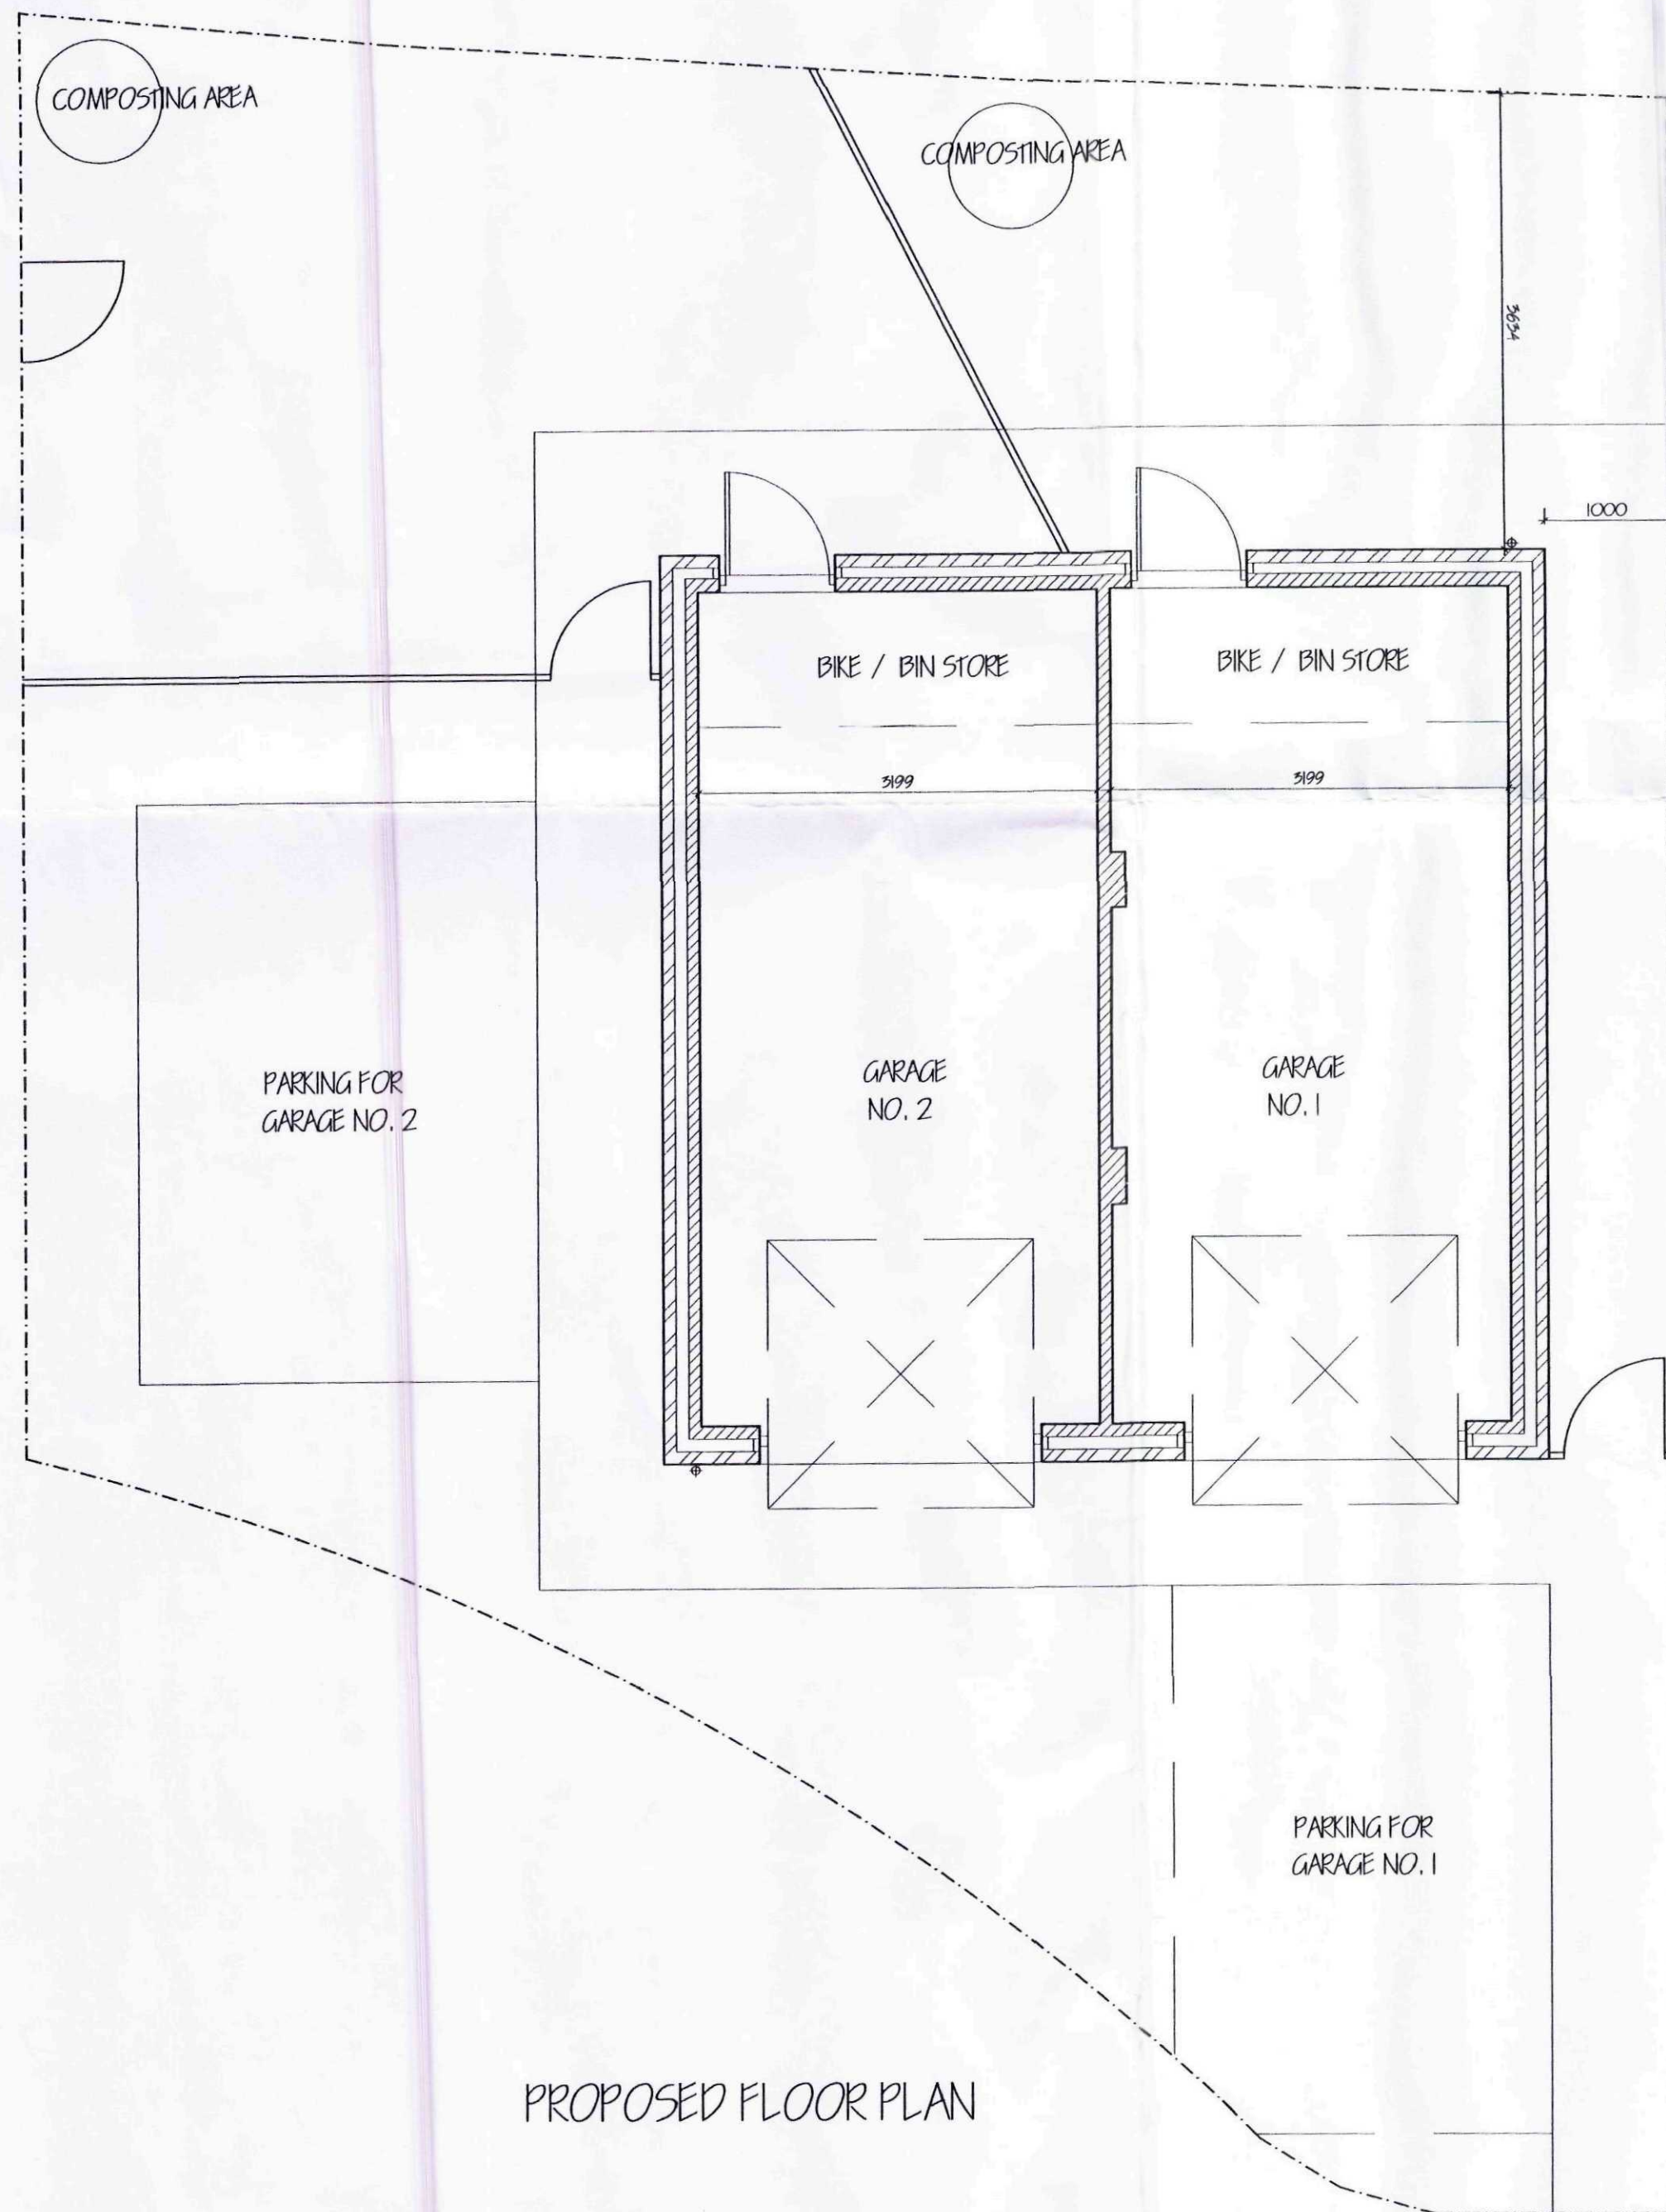


PROPOSED FLOOR PLAN

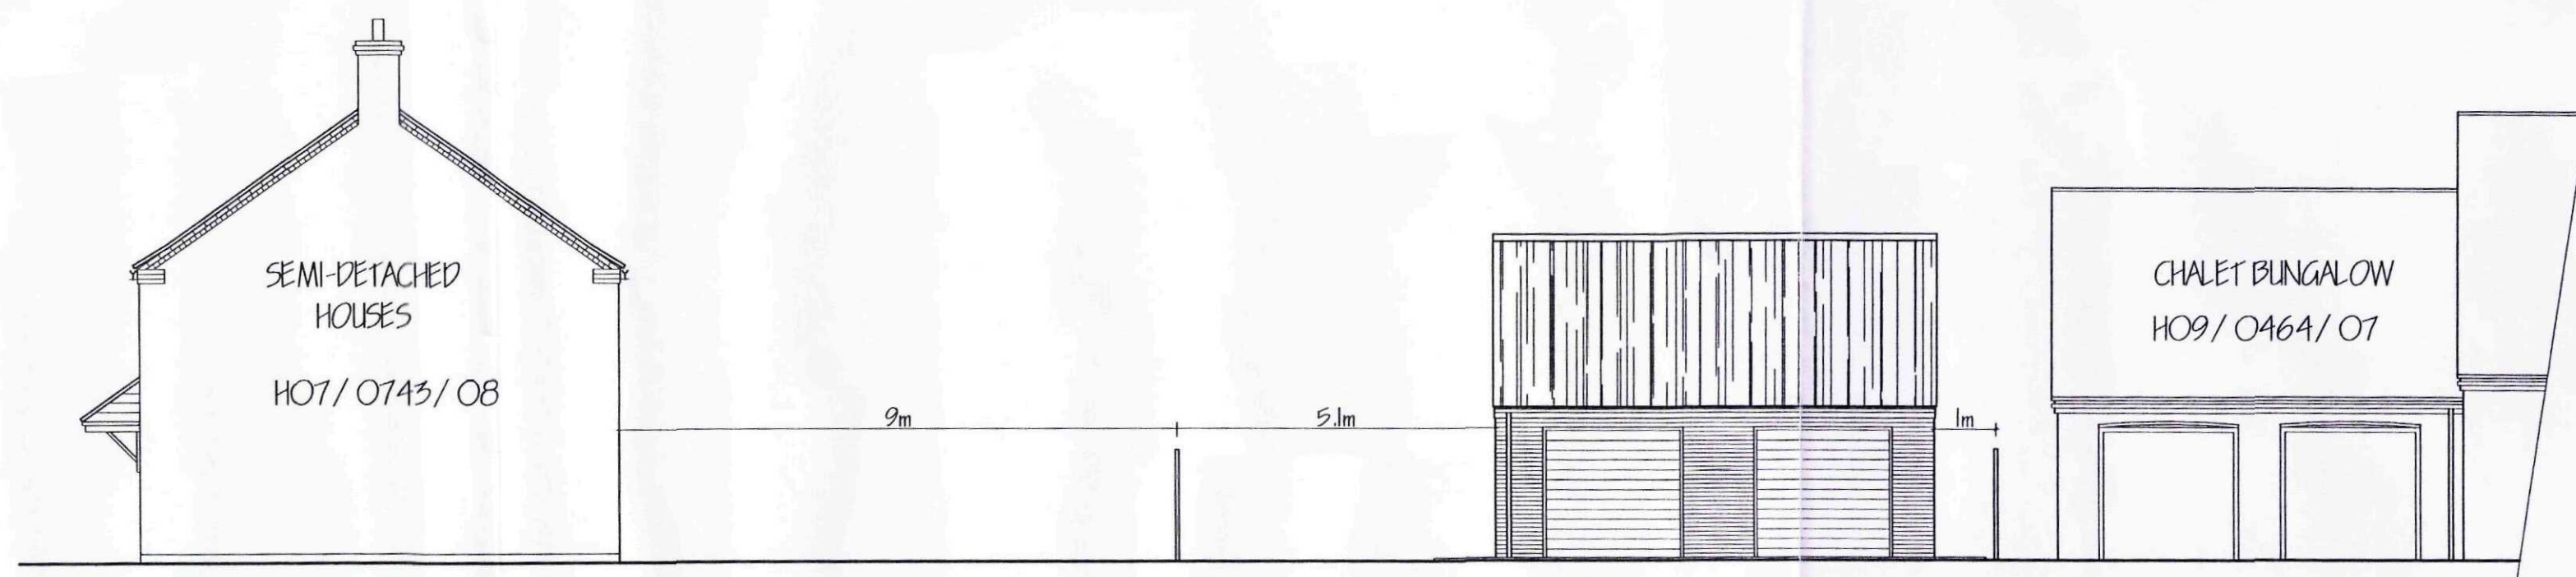


FRONT ELEVATION / STREET SCENE

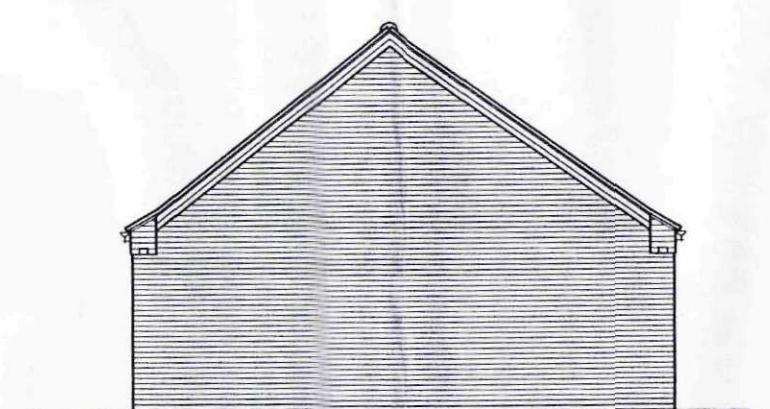

SIDE ELEVATION

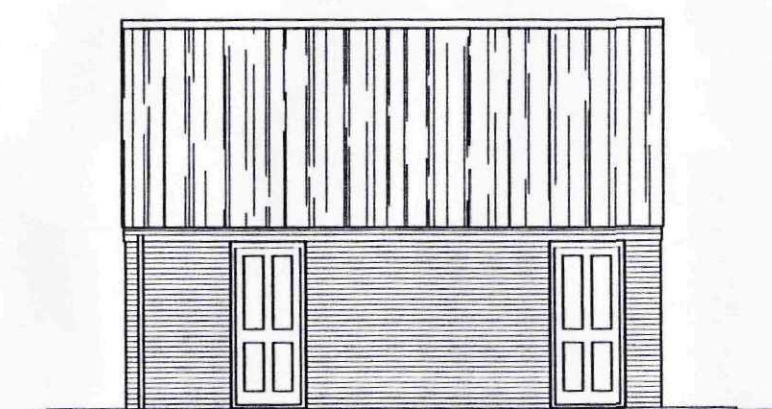



REAR ELEVATION

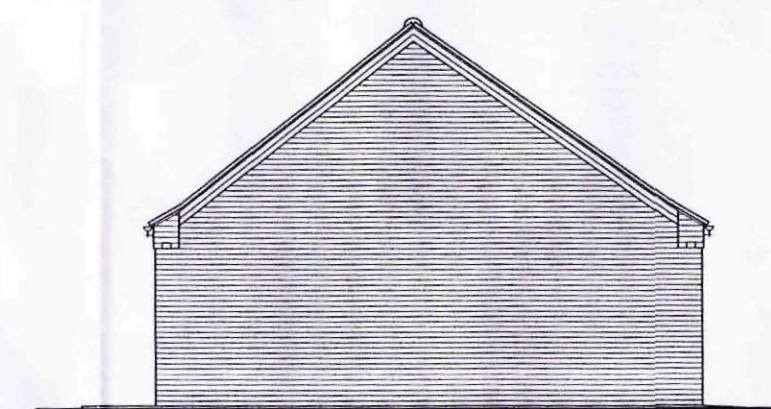

SIDE ELEVATION



SITE PLAN
1/ 2500

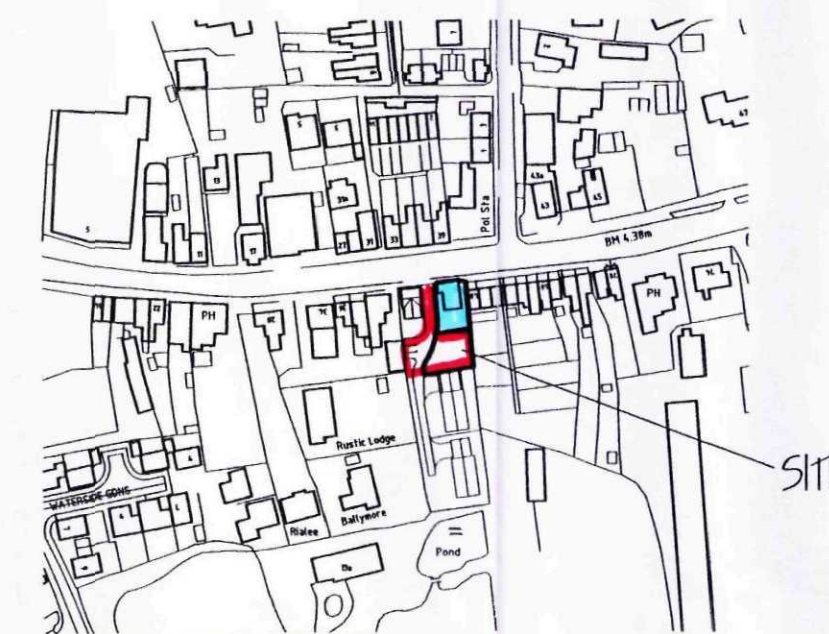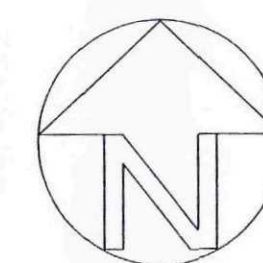

LOCATION PLAN
1/ 2500

ref.	revision	date

G. R. MERCHANT LTD.
I. ENG AMICE FIWO
**ARCHITECTURAL, STRUCTURAL
AND LAND DRAINAGE
CONSULTANTS**
4 Wrights Mews
12A Park Road, Holbeach,
Spalding, Lincs. PE12 7EE
Tel: 01406 490800
Fax: 01406 485744
E-Mail: gr.merchant@btconnect.com

Project
**PROPOSED DOUBLE GARAGE,
OFF FLEET STREET,
HOLBEACH,
SPALDING, Lincs.**

Client
HAYCROFT HOMES

Drawing
**PROPOSED PLANS & ELEVATIONS
SITE & LOCATION PLANS**

Job Ref. 2160/10 Drawing No. 02.

Date FEBRUARY 2011 Drawn SLH

Scales
1/ 50 1/ 100 (Unless otherwise stated)

DO NOT SCALE FROM THIS DRAWING
This drawing is copyright and may not be altered, copied, reproduced or used for any other purpose other than that for which it is issued. The General Contractor is to check all dimensions on site and report any discrepancies to the Architect. All details shown on this drawing including foundations are based upon typical site conditions related to the area. No responsibility can be accepted for abnormal conditions which may be discovered during construction unless reported to the Architect as part of design amendments may be considered. Site and surveys are recommended in respect of foundations to establish specific site conditions before foundation work is undertaken. This drawing must not be used for the purpose of obtaining planning (Building Regulations) without the consent of the Architect. The amount of information contained and does not purport to contain a full specification of the works. It is issued as a contract document only. The works will not be supervised or inspected on site by G.R. Merchant or any representative thereof. It is the client or their appointed agents responsibility to control workmanship, substitution of materials, adherence to specification, variation to contract etc. All materials to be used unless otherwise stated and all components and materials etc. to be used must be installed etc. in strict accordance with manufacturers instructions and relevant code of practice. Materials shall conform to appropriate British standard specification or BSIA certificate of European code equivalent. The Employer / Client shall ensure that the selected contractor is conversant with and aware of the Construction Design and Management Regulations an Independent Planning Supervisor will be required. The works shall comprise of all that is shown on the drawing and details. Work that may not specifically be shown but may be reasonably inferred as necessary to carry out the works shall be deemed to be included. It is the client / land owners responsibility to be aware of the Party Wall etc. Act 1996 when building in close proximity to adjoining neighbours boundaries.

SHDC
Planning & Development
23 FEB 2011
Ref: 0138-11