


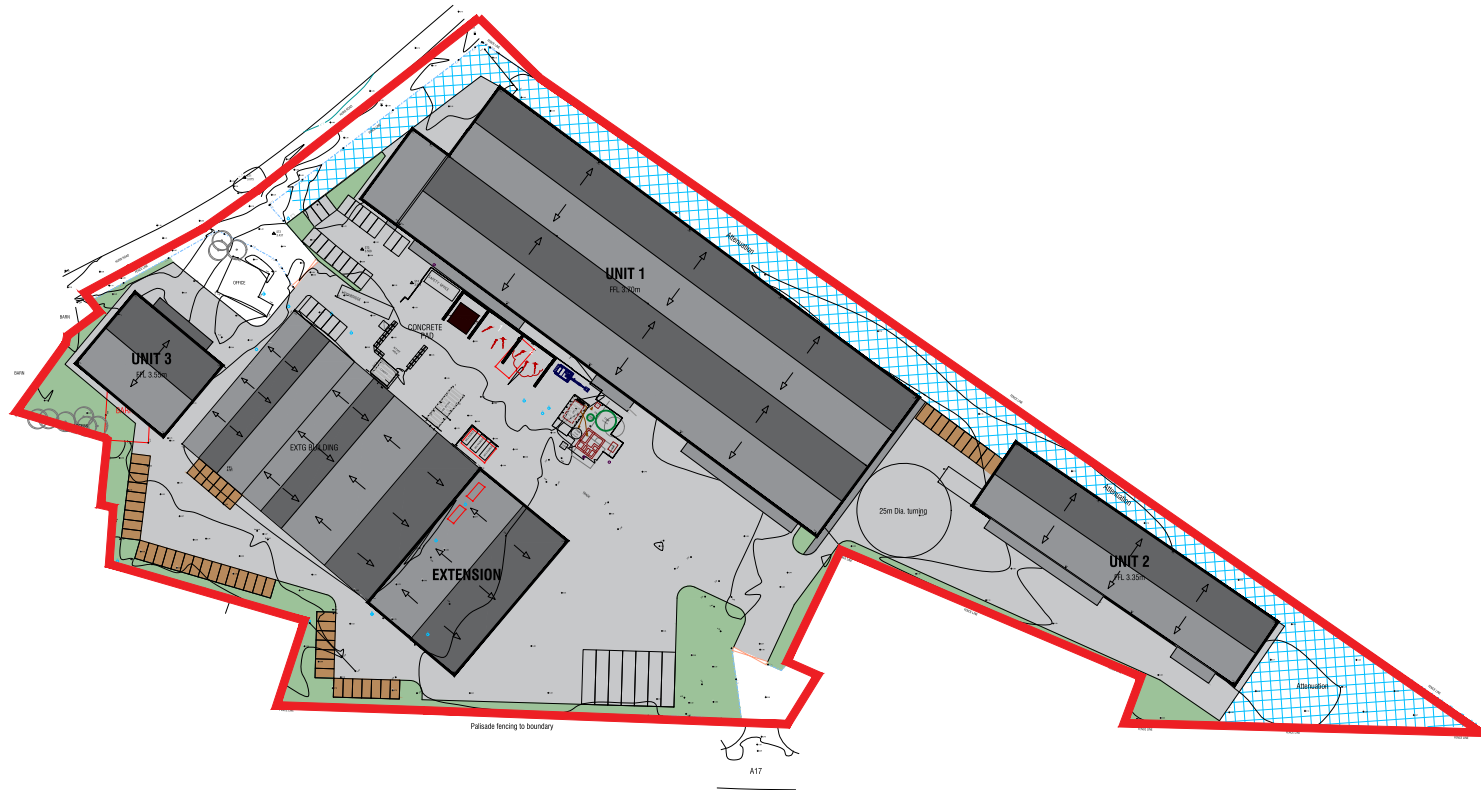

MaxDesign

Architecture | Planning | Consultancy

Armstrong House, First Avenue, Doncaster, DN9 3GA

T: 01522 887888

M: 07756 939 844

E: info@maxdesignconsultancy.co.uk

status:

PLANNING

client:

Midwest polychem

project:

Washway Road, Holbeach

title:

Proposed site plan

scale:

1:500 @A0

date:

DEC 2022

project no.:

2167

drawn:

MJ

number:

001

rev:

E