


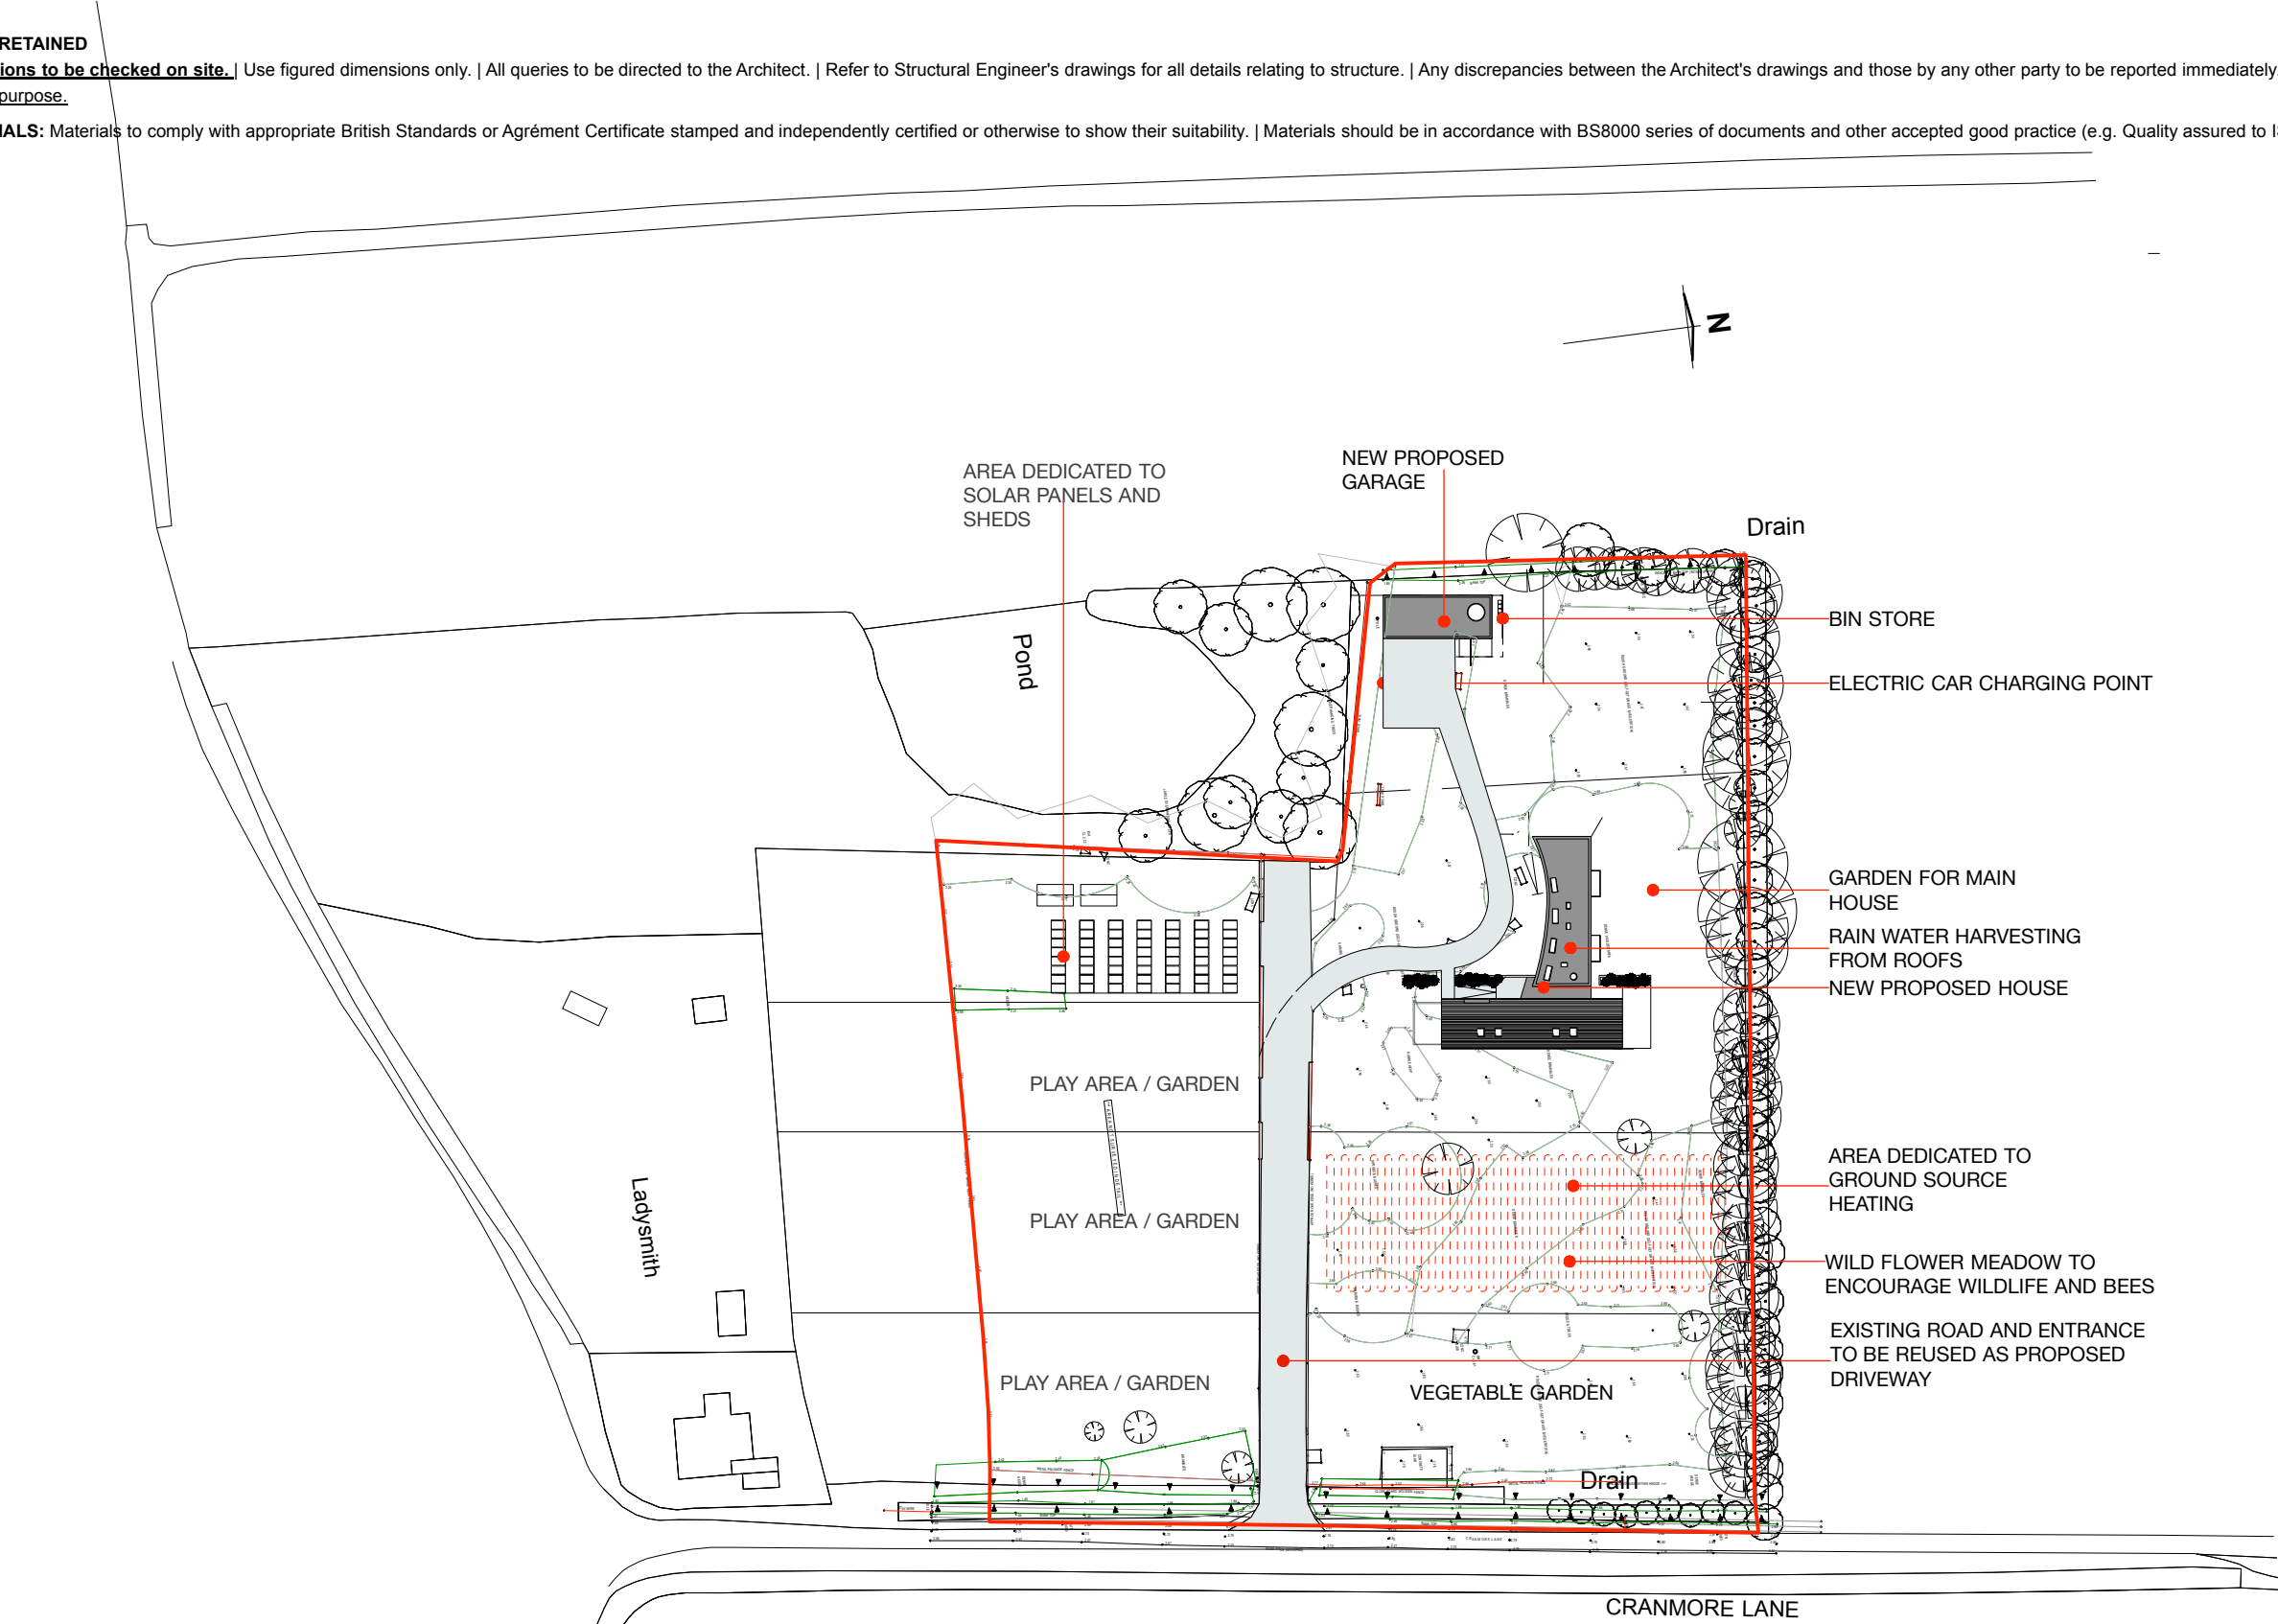

PROPOSED SITE & ROOF PLAN
1:1000

Do not scale from this drawing. Figured dimensions are taken to structure unless indicated otherwise. All dimensions to be checked on site prior to commencement of work. Drawing to be read in conjunction with all other Architect's drawings, Consultant's and Specialist's drawings, construction notes and specifications.



Project	PARAGRAPH 80 HOUSE	Location	CRANMORE LANE, HOLBEACH	Drawing name	PROPOSED SITE AND ROOF PLAN	Drawing number	249 PL-103	Paper	A3	Scale	1:1000	Date	01/23	Rev	
---------	--------------------	----------	-------------------------	--------------	-----------------------------	----------------	------------	-------	----	-------	--------	------	-------	-----	--

The Gatehouse, Harlaxton Manor, NG32 1AG . ph _+44(0)781 4465391 . e _contact-us@adsdf.co.uk . Company Registration Number: 9141520 . VAT Registration Number: 191823103
Barbara Griffin-Wright . BA(Hons) Arch . BArch . DipArch . RIBA . ARB. | Richard M Wright . BSc(Hons) . DipArch . PG Dip . RIBA . ARB

