


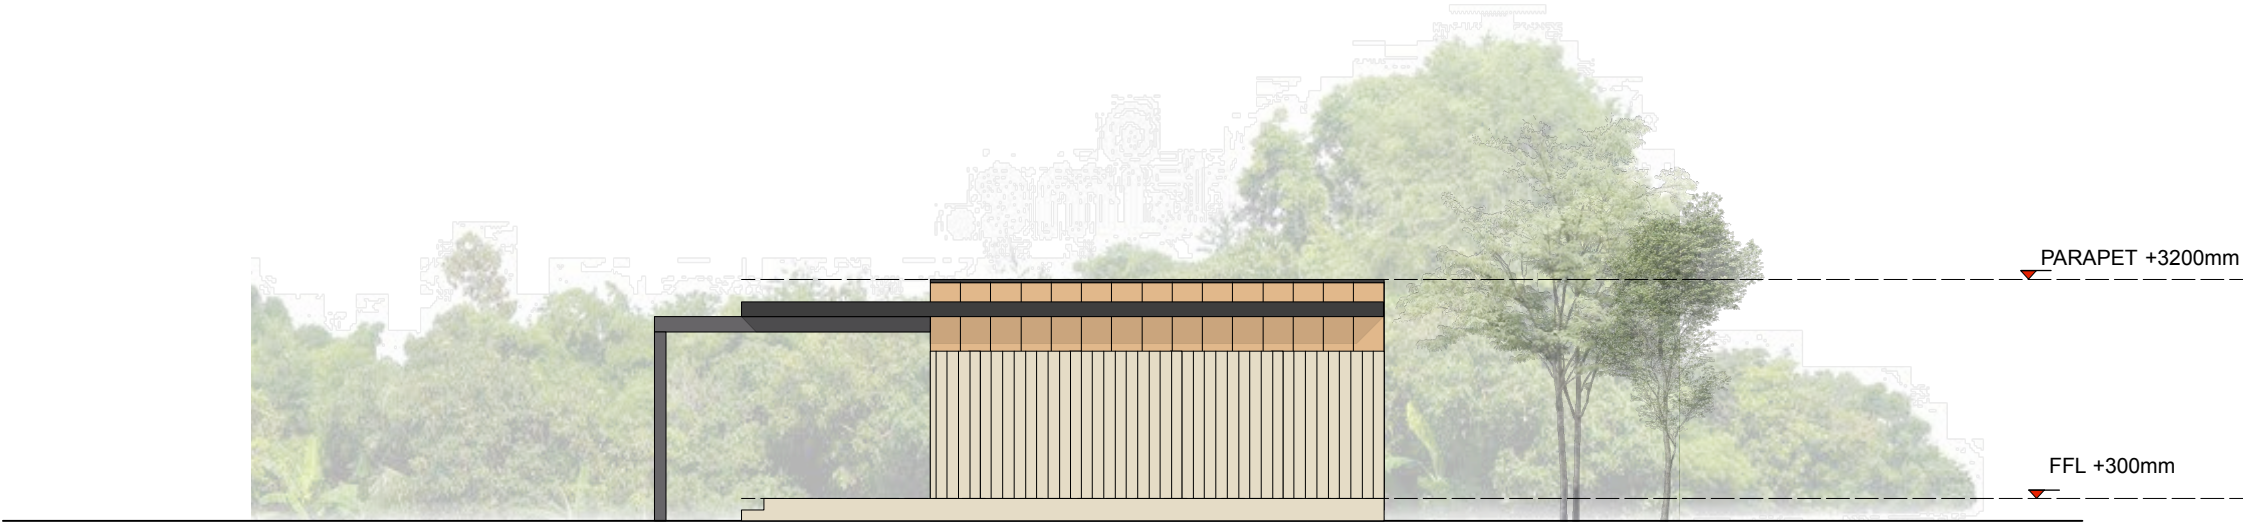

PROPOSED NORTH ELEVATION
1:100



PROPOSED EAST ELEVATION
1:100

Do not scale from this drawing. Figured dimensions are taken to structure unless indicated otherwise. All dimensions to be checked on site prior to commencement of work . Drawing to be read in conjunction with all other Architect's drawings, Consultant's and Specialist's drawings, construction notes and specifications.

Project	Location	Drawing name	Drawing number	Paper	Scale	Date	Rev
PARAGRAPH 80 HOUSE	CRANMORE LANE, HOLBEACH	PROPOSED GARAGE ELEVATIONS P1	249 PL-112	A3	1:100	01/23	