


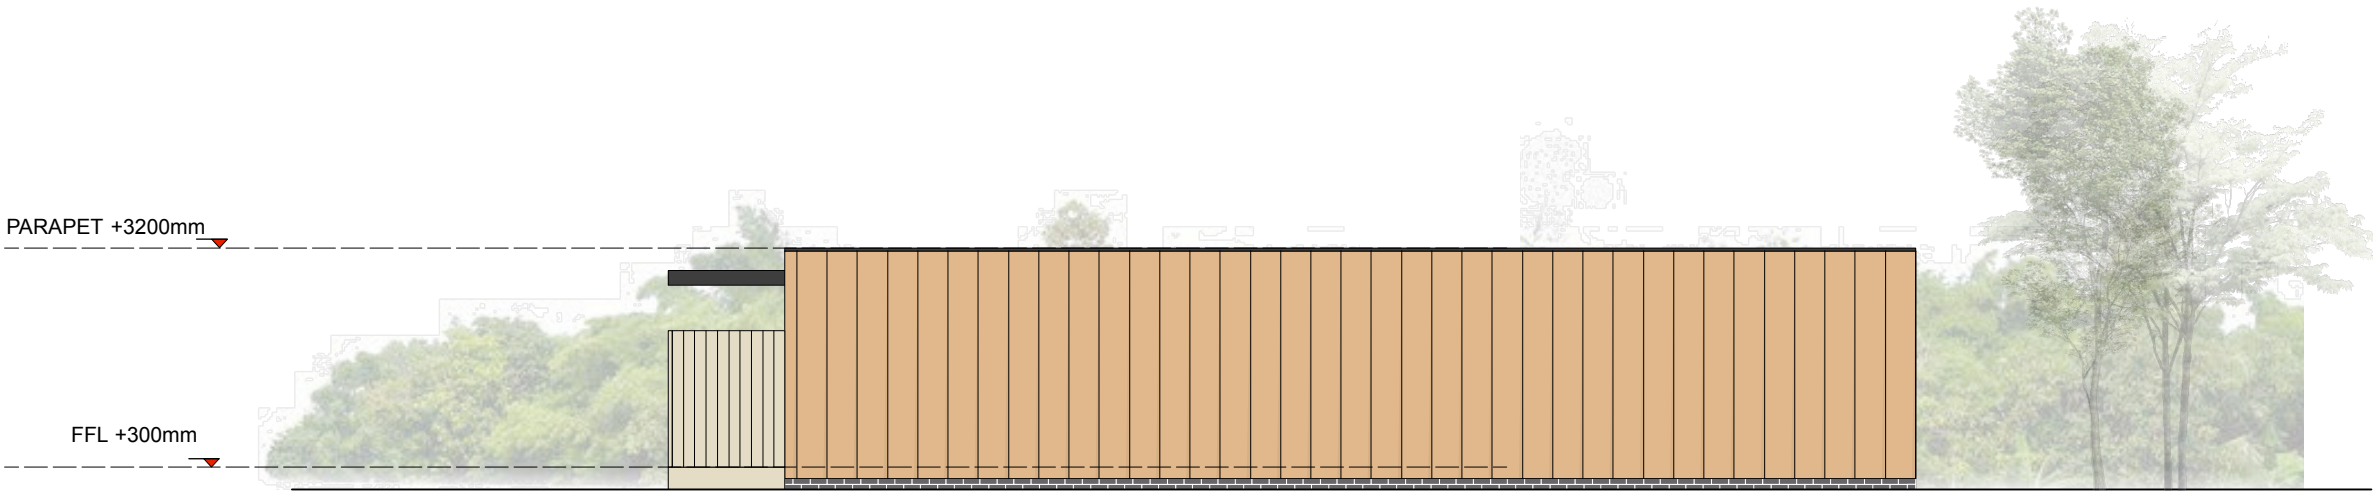

PROPOSED SOUTH ELEVATION  
1:100



PROPOSED WEST ELEVATION  
1:100

Do not scale from this drawing. Figured dimensions are taken to structure unless indicated otherwise. All dimensions to be checked on site prior to commencement of work . Drawing to be read in conjunction with all other Architect's drawings, Consultant's and Specialist's drawings, construction notes and specifications.

|         |                    |          |                         |              |                               |                |            |       |       |       |     |
|---------|--------------------|----------|-------------------------|--------------|-------------------------------|----------------|------------|-------|-------|-------|-----|
| Project | PARAGRAPH 80 HOUSE | Location | CRANMORE LANE, HOLBEACH | Drawing name | PROPOSED GARAGE ELEVATIONS P2 | Drawing number | 249 PL-113 | Paper | Scale | Date  | Rev |
|         |                    |          |                         |              |                               |                |            | A3    | 1:100 | 01/23 |     |