




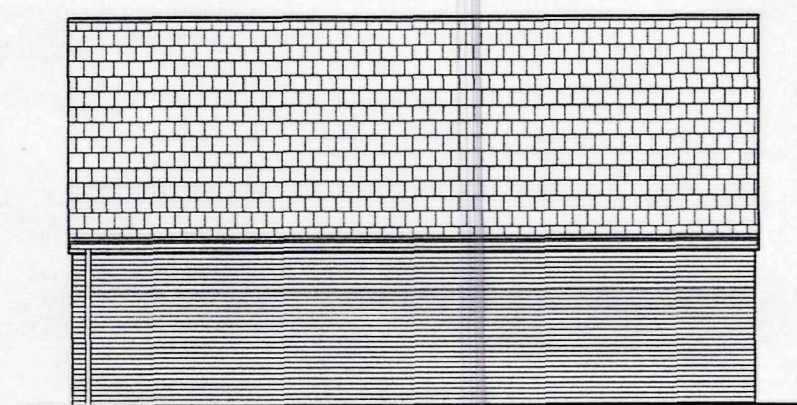


SIDE ELEVATION

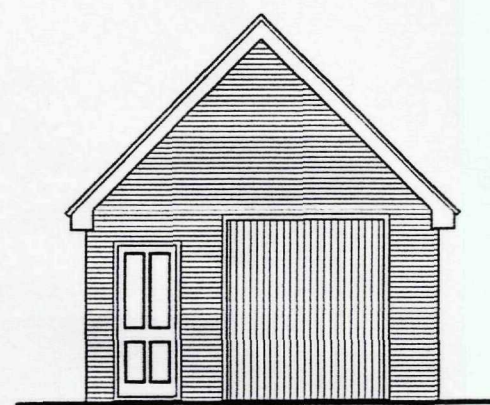

FRONT ELEVATION

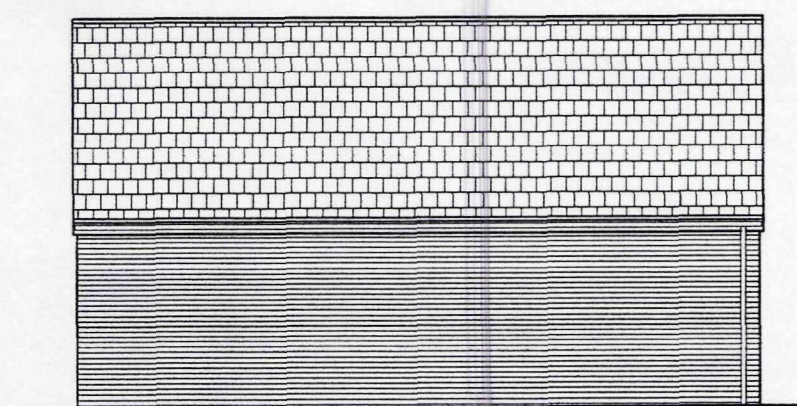

SIDE ELEVATION

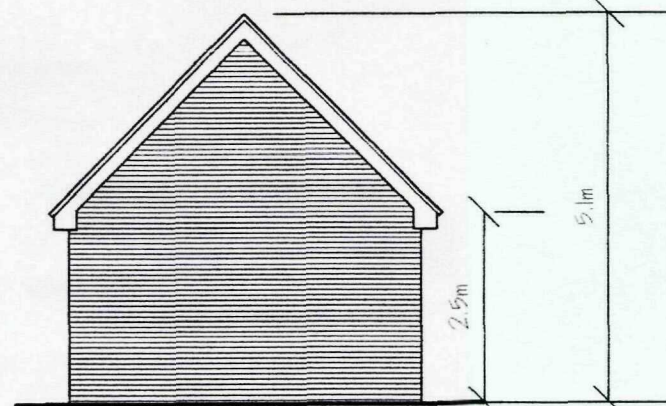


REAR ELEVATION





SITE LAYOUT,
1/500.

HATCHED AREA OF LAND TO BE ACQUIRED FROM
ADJOINING LANDOWNER TO BUILD THE PROPOSED GARAGE.

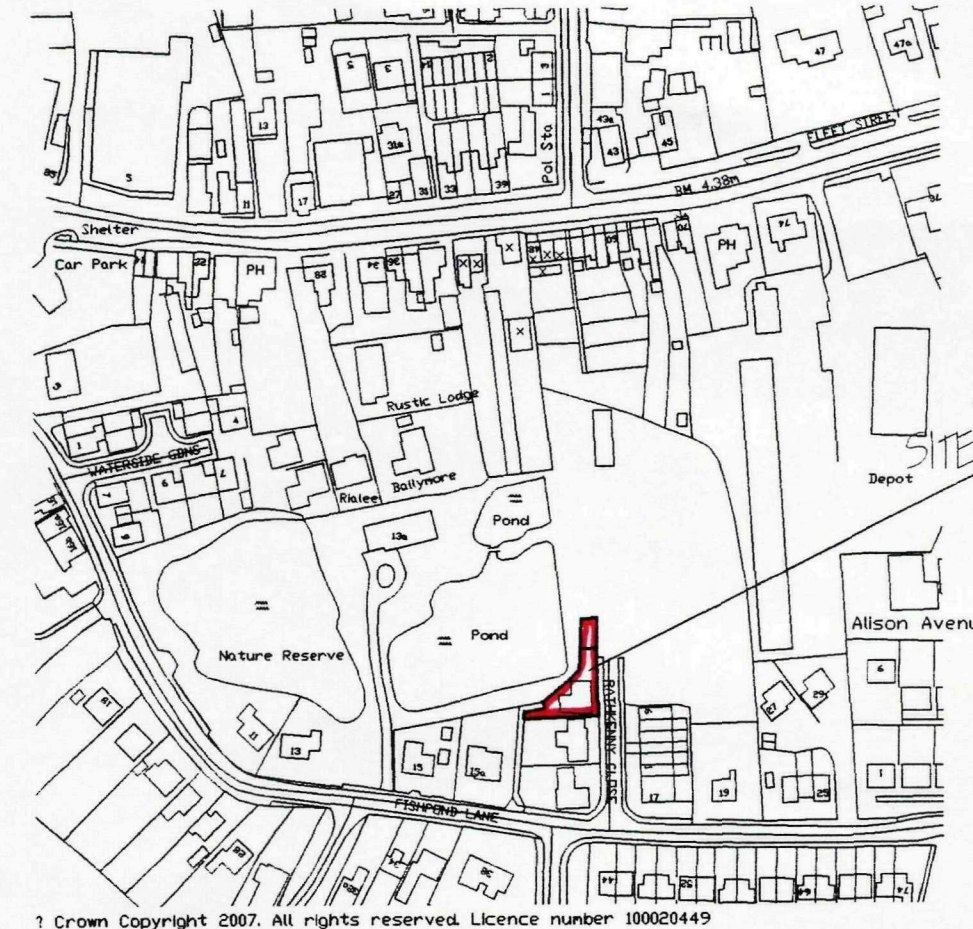

LOCATION PLAN,
1/2500.

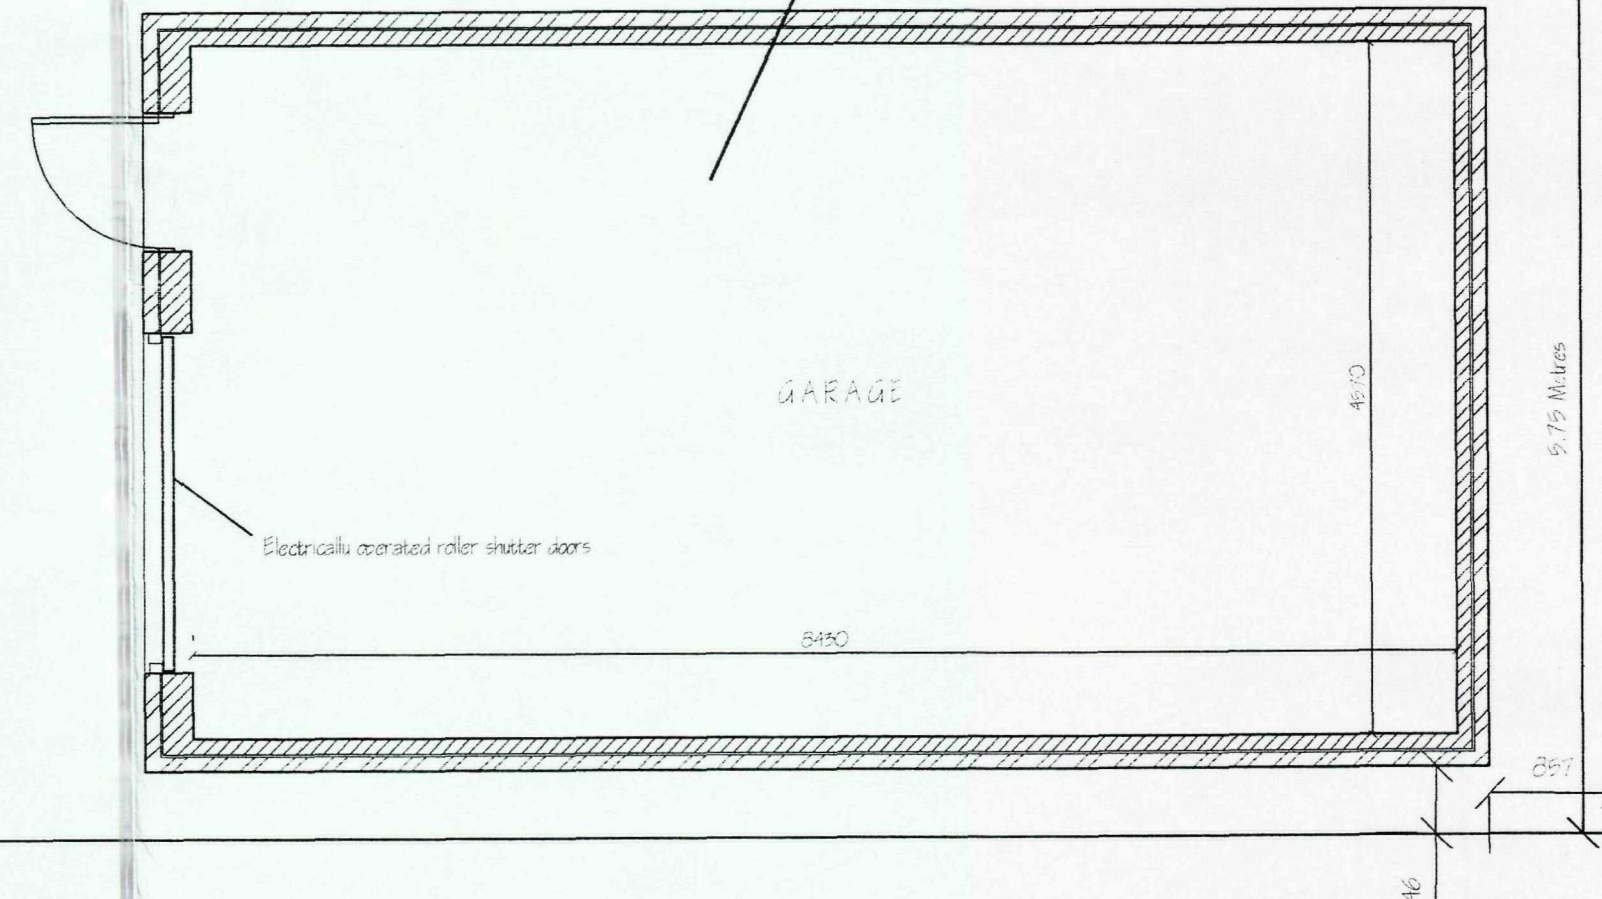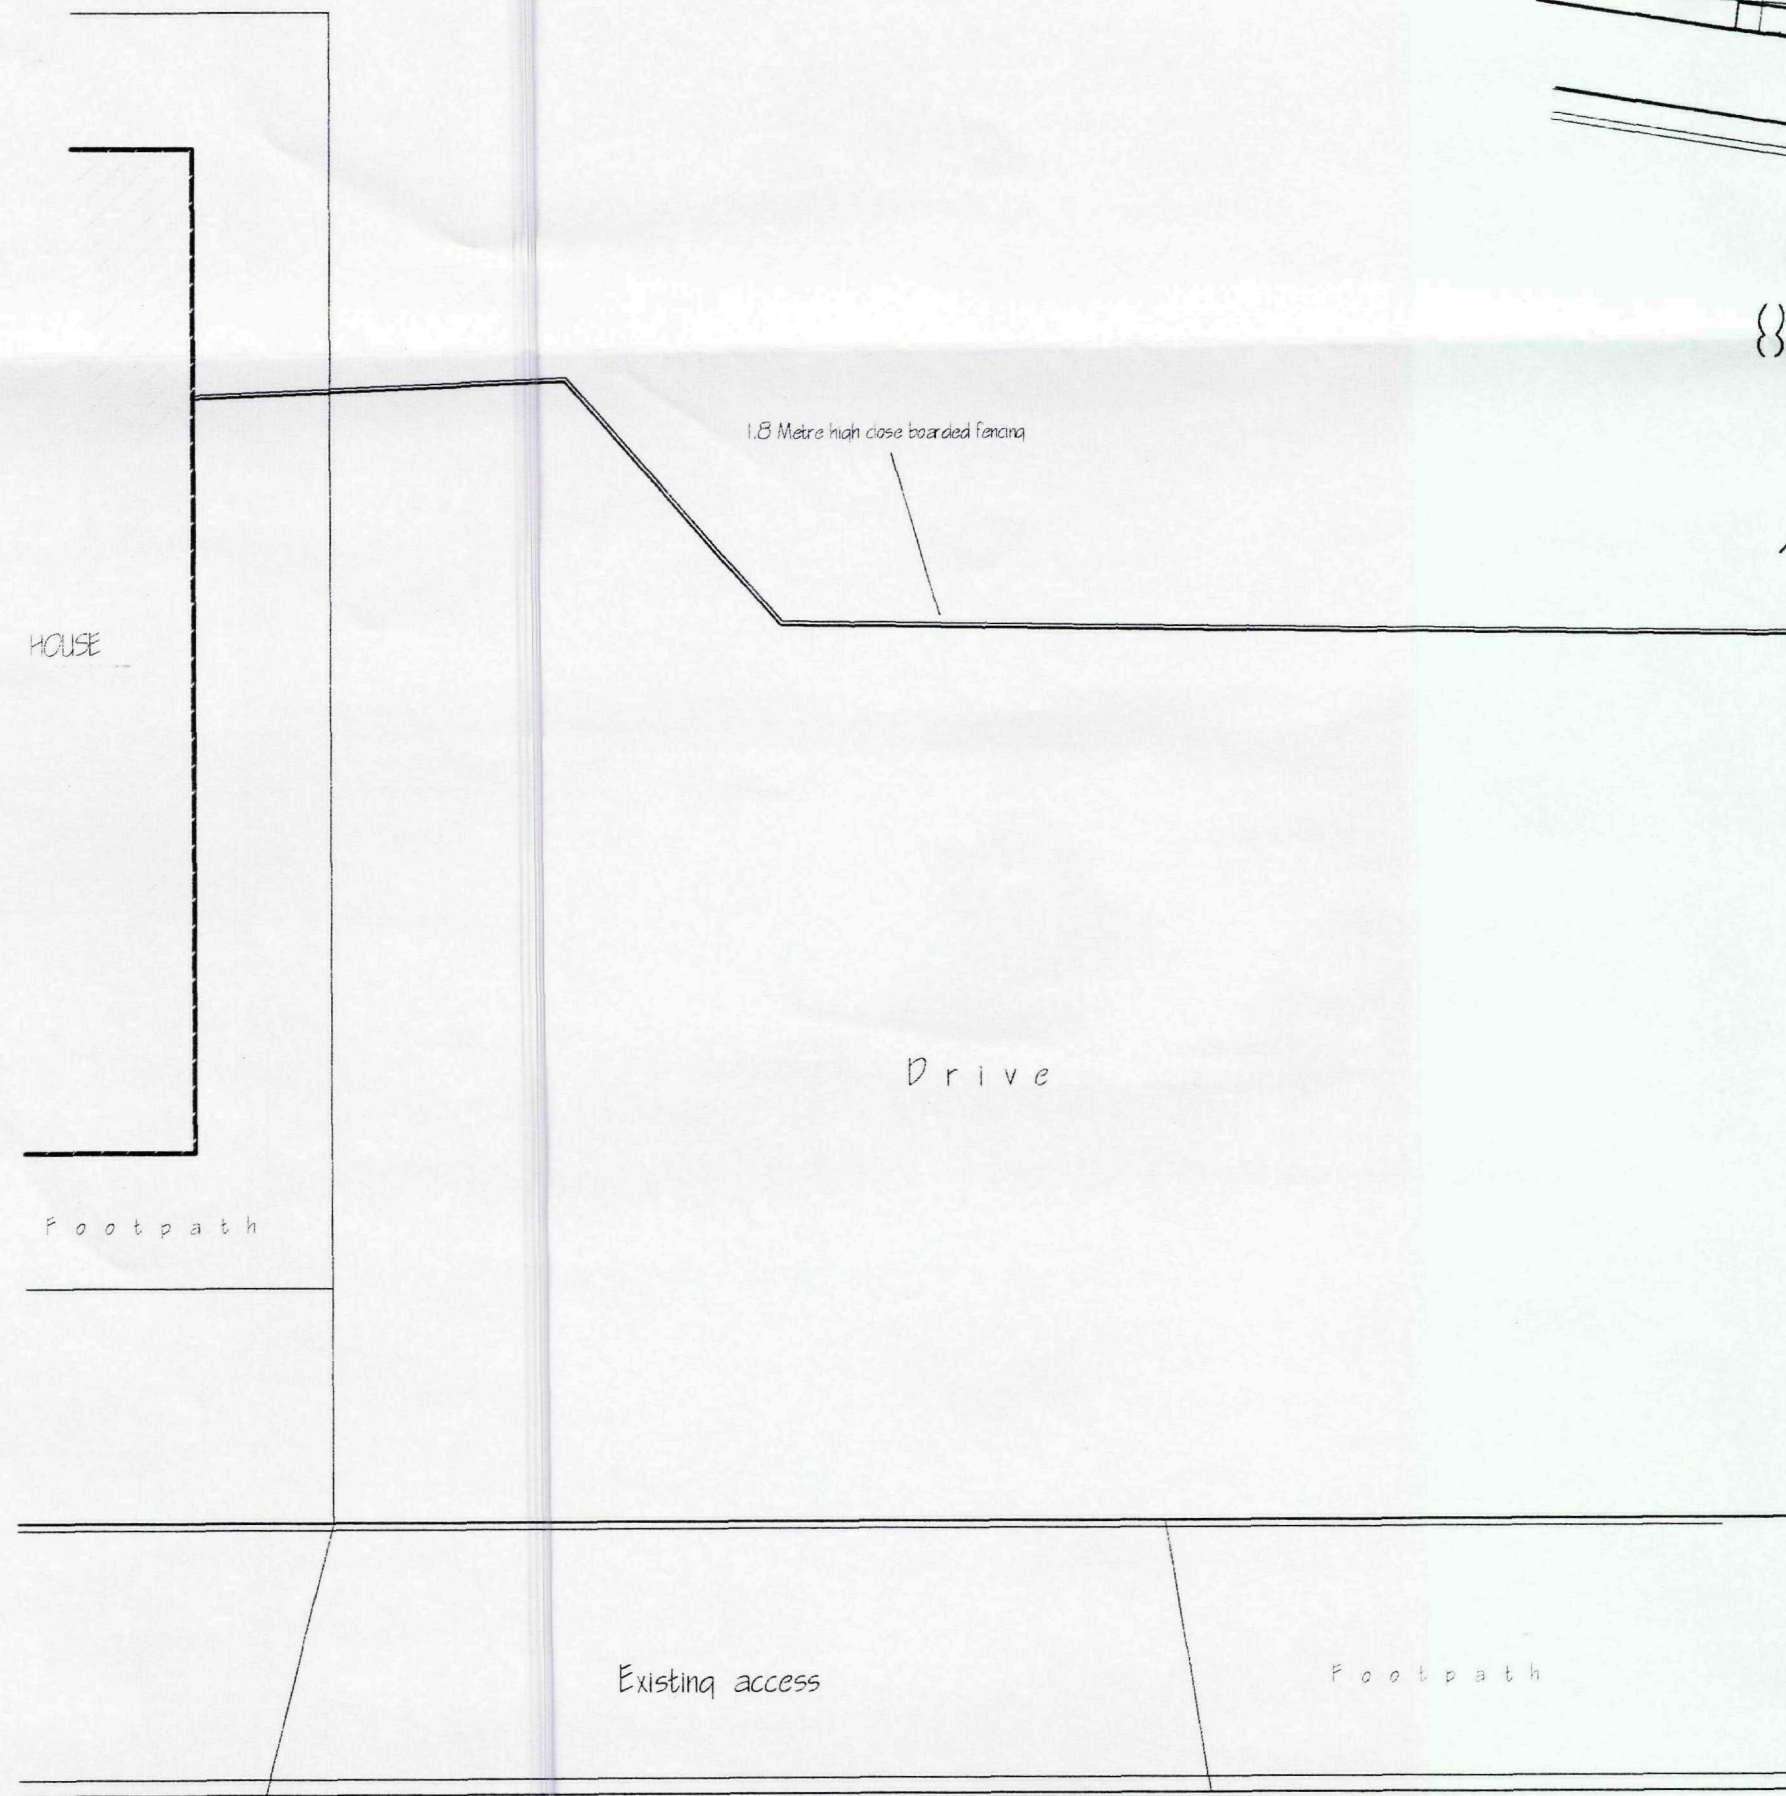

GARAGE FLOOR PLAN

ref.	revision	date

G. R. MERCHANT LTD.
I.ENG AMICE FWO
**ARCHITECTURAL, STRUCTURAL
AND LAND DRAINAGE
CONSULTANTS**
4 Wrights Mews
12A Park Road, Holbeach,
Spalding, Lincs. PE12 7EE
Tel: 01406 490800
Fax: 01406 425744
E-Mail: gr.merchant@btconnect.com

Project
DETACHED DOUBLE GARAGE,
51 RATTENBY CLOSE,
HOLBEACH,
SPALDING, Lincs.

Client
MR & MRS N. ROBSON

Drawing
LOCATION & SITE PLANS.

Job Ref.
2230-11

Drawing No.
01

Date
FEBRUARY 2011

Drawn
S.H.

Scales
1/500 & AS INDICATED.

DO NOT SCALE FROM THIS DRAWING
This drawing is copyright and may not be altered, copied, photographed or used for any other purpose
other than that for which it is issued. The General Contractor is to credit all developments on site and
report any discrepancies to the Architect. All details shown on this drawing including foundations are
based upon typical site conditions related to the area. No responsibility can be accepted for abnormal
conditions which may be discovered during construction unless reported to the Architect so that
design amendments may be considered. Site and surveys are recommended in respect of foundations
to establish specific site conditions before foundation work is undertaken. This drawing is limited in the
amount of information contained and does not purport to contain a full specification of the work. It is
issued for the purpose of obtaining Planning / Building Regulation approval. This drawing must not be
used as a contract document. The works will not be supervised or inspected or site by G.R.
Merchant or any representative thereof. It is the client or their appointed agents responsibility to
control workmanship, installation of materials, adherence to specification, selection to contract and to
materials to be used unless otherwise stated and all components and materials etc. to be used shall
and retained as, in strict accordance with these drawings and relevant codes of practice.
Materials shall conform to appropriate British standard specifications of BS8000 or equivalent
code equivalent. The Employer / Client shall ensure that the selected contractor is competent with
and adopts all measures necessary to achieve compliance with health and safety legislation for
Building and other relevant. The Employer / Client is advised that should the works need to
comply with the Construction Design and Management Regulations in respect of Planning.
Supervision will be required. The works shall comprise of all that is shown on the drawing and other
works that may be necessary to ensure the works are completed in accordance with the drawing and that
which shall be deemed to be included. It is the client or their appointed agents responsibility to be aware of the
Party shall etc. Act 1996 when building in close proximity to adjoining neighbours boundaries.

SHDC
Planning & Development
24 FEB 2011
Ref: 0143-11