



TREE PLANTING

- A. SILVER BIRCH (BETULA PENDULA) - FEATHERED
- B. RED HAWTHORN (CRATEAGUS PAULS SCARLET) - FEATHERED
- C. WHITE BEAM (SORBUS ARIA LUTESCENS) - FEATHERED
- D. GREEN BEECH (FAGUS SYLVATICA) - FEATHERED
- E. FIELD MAPLE (ACER CAMPESTRE) - FEATHERED
- F. HAZEL (CORYLUS AVELLANA) - FEATHERED
- G. ASH (FRAXINUS EXCELSIOR) - FEATHERED
- H. SYCAMORE (ACER PSEUDOPLATANUS) - FEATHERED

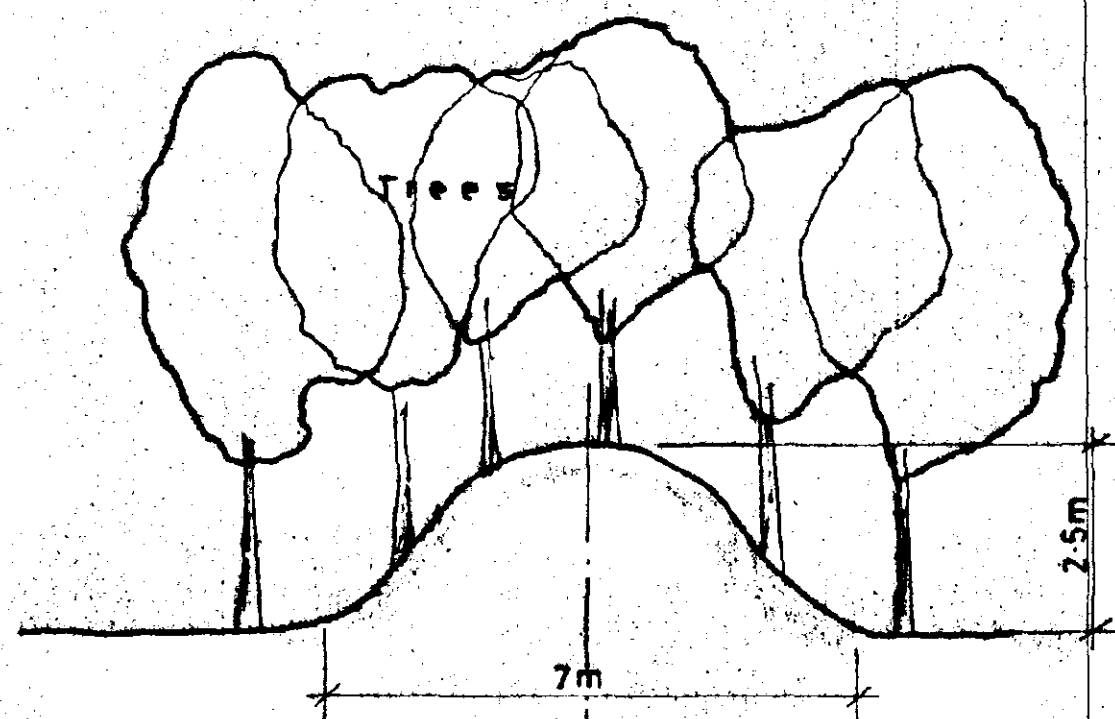


EARTH BUND
SCALE: 1/100

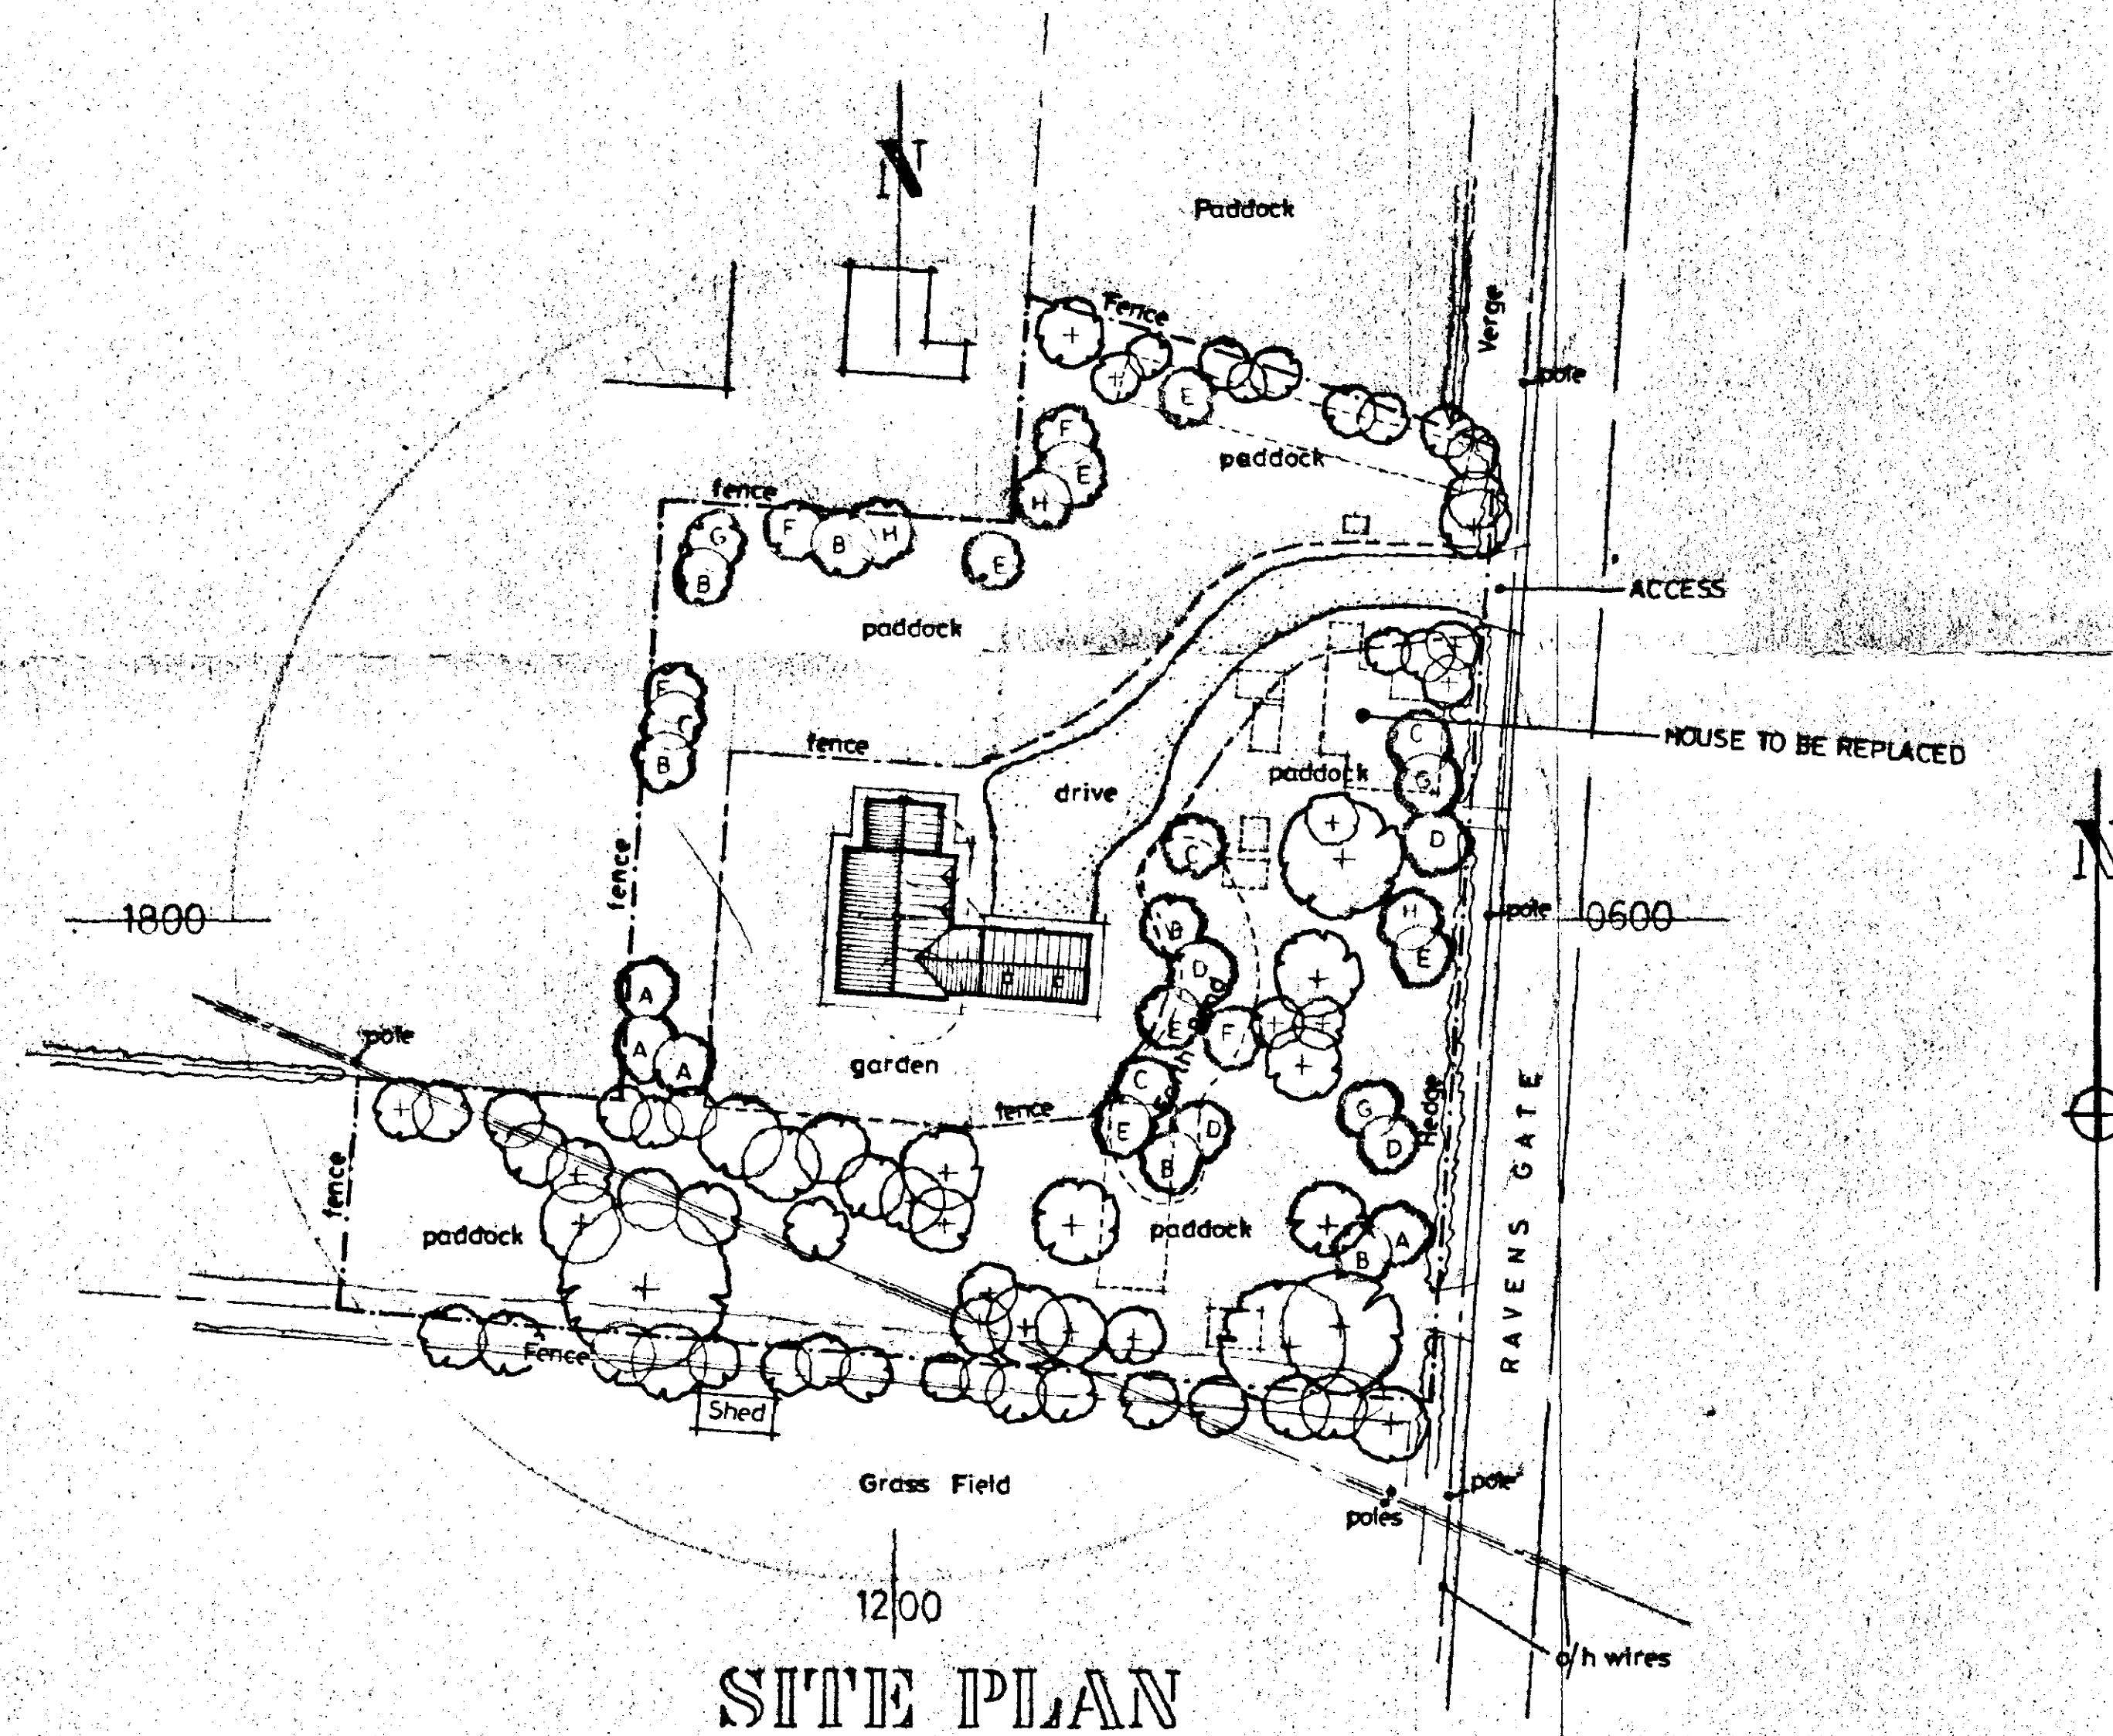

SITE PLAN
SCALE: 1/500
ORIGINAL

- BUILDINGS TO BE DEMOLISHED
- + - EXISTING TREES
- o - PROPOSED TREES
- o - TREES TO BE REMOVED

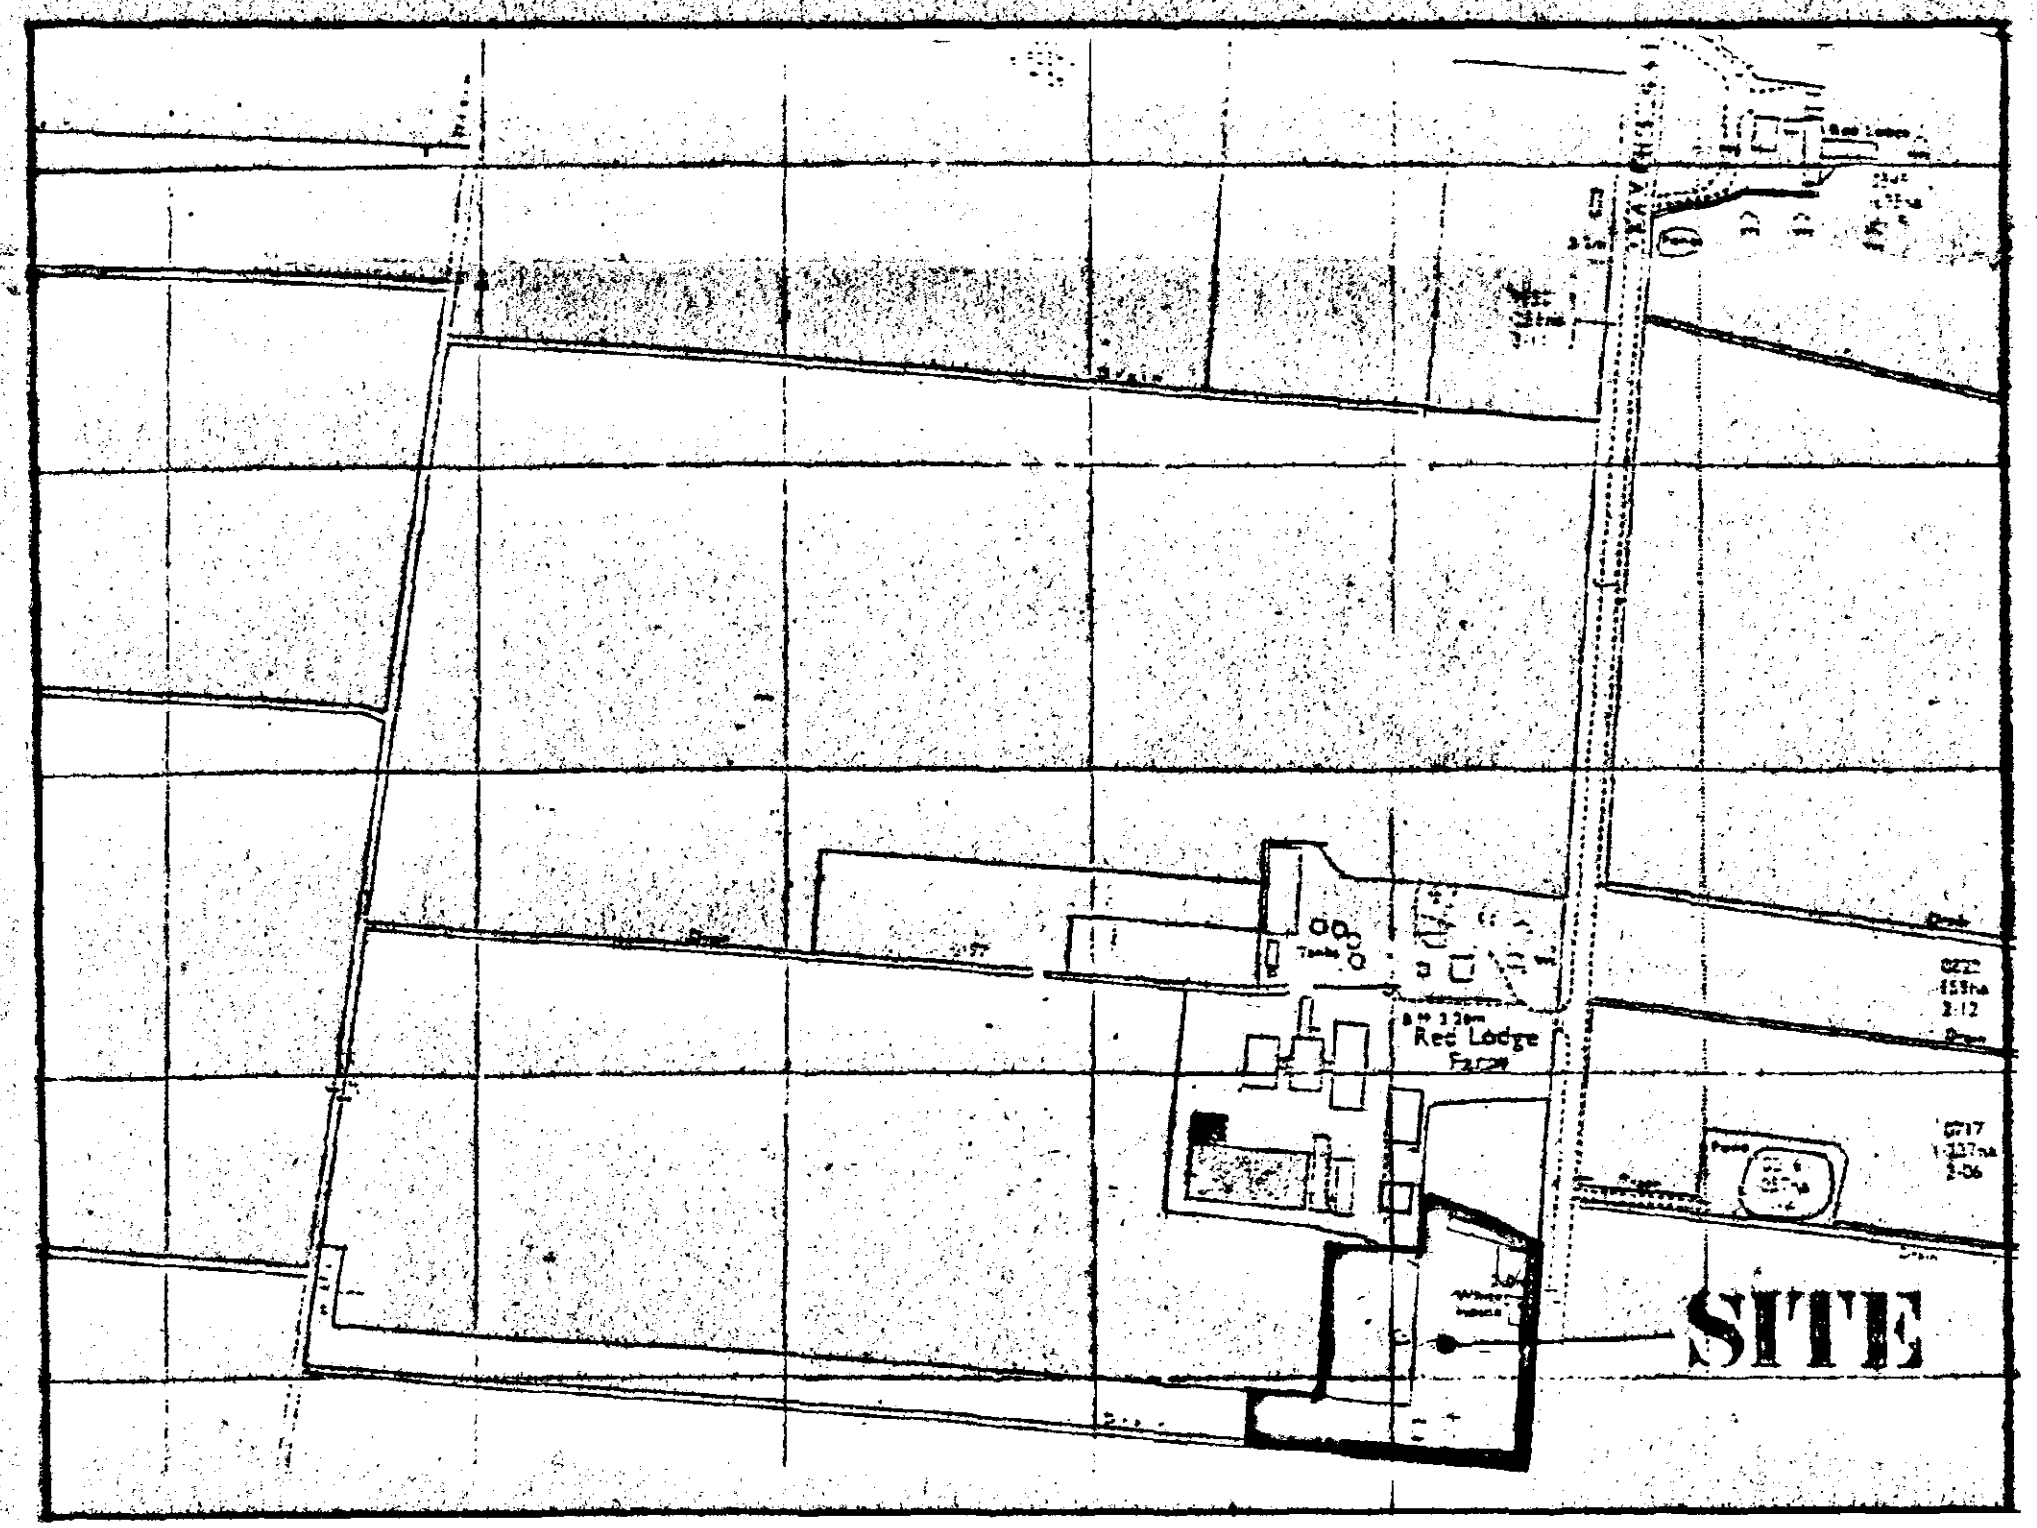

LOCATION PLAN
SCALE: 1/2500

NOTED AND IN
HOLDING PLANNING
16 FEB 1998
Ref: 0143/96

G. R. MERCHANT
LENG AMICE, FIWO,
ARCHITECTURAL, STRUCTURAL
& LAND DRAINAGE CONSULTANT
TEL: HOLBEACH (01406) 490800

PROJECT:
**REPLACEMENT DWELLING
RAVENS GATE
HOLBEACH ST JOHNS**

CLIENT:
DR. R. W. & MRS. H. THORPE

SCALES: AS INDICATED DATE: FEB 1996


G. R. MERCHANT. DRAWING No.: RWT.1

REVISIONS:


THIS DRAWING IS THE PROPERTY OF G. R. MERCHANT & CO. LTD. AND IS NOT TO BE REPRODUCED OR USED IN ANY MANNER WITHOUT THE WRITTEN PERMISSION OF THE ARCHITECT. THE CLIENT AGREES TO INDEMNIFY AND HOLD THE ARCHITECT HARMLESS FROM ALL CLAIMS, DAMAGES, LOSSES AND EXPENSES, INCLUDING REASONABLE ATTORNEY'S FEES, THAT MAY BE INCURRED BY THE ARCHITECT OR HIS EMPLOYEES OR AGENTS IN CONNECTION WITH THIS PROJECT. THE CLIENT AGREES TO INDEMNIFY AND HOLD THE ARCHITECT HARMLESS FROM ALL CLAIMS, DAMAGES, LOSSES AND EXPENSES, INCLUDING REASONABLE ATTORNEY'S FEES, THAT MAY BE INCURRED BY THE ARCHITECT OR HIS EMPLOYEES OR AGENTS IN CONNECTION WITH THIS PROJECT.




FRONT

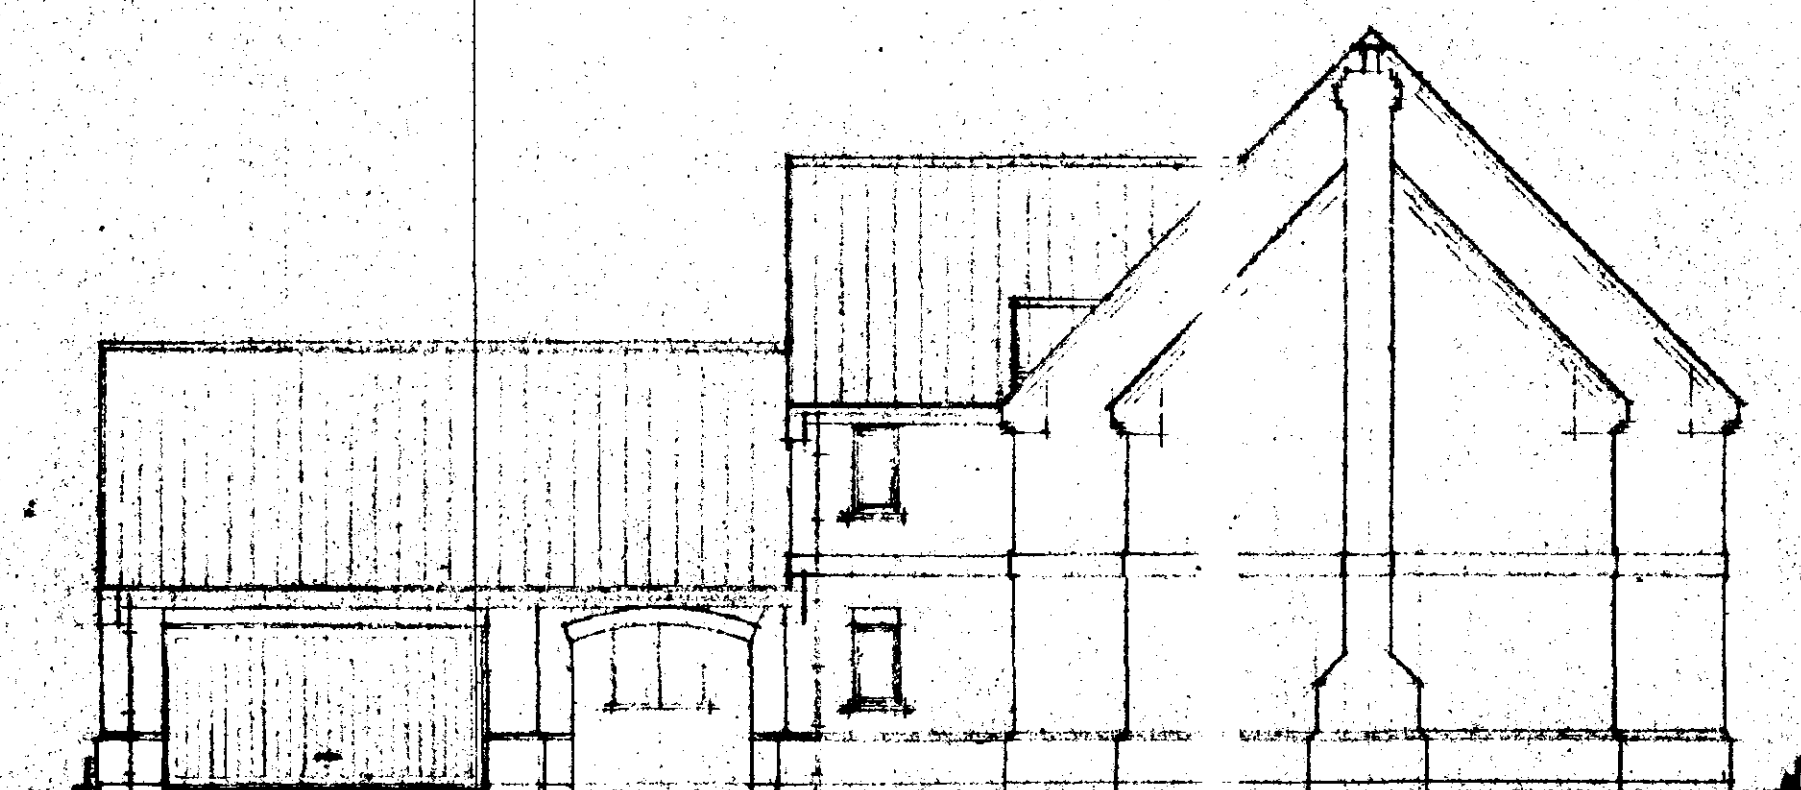


SIDE

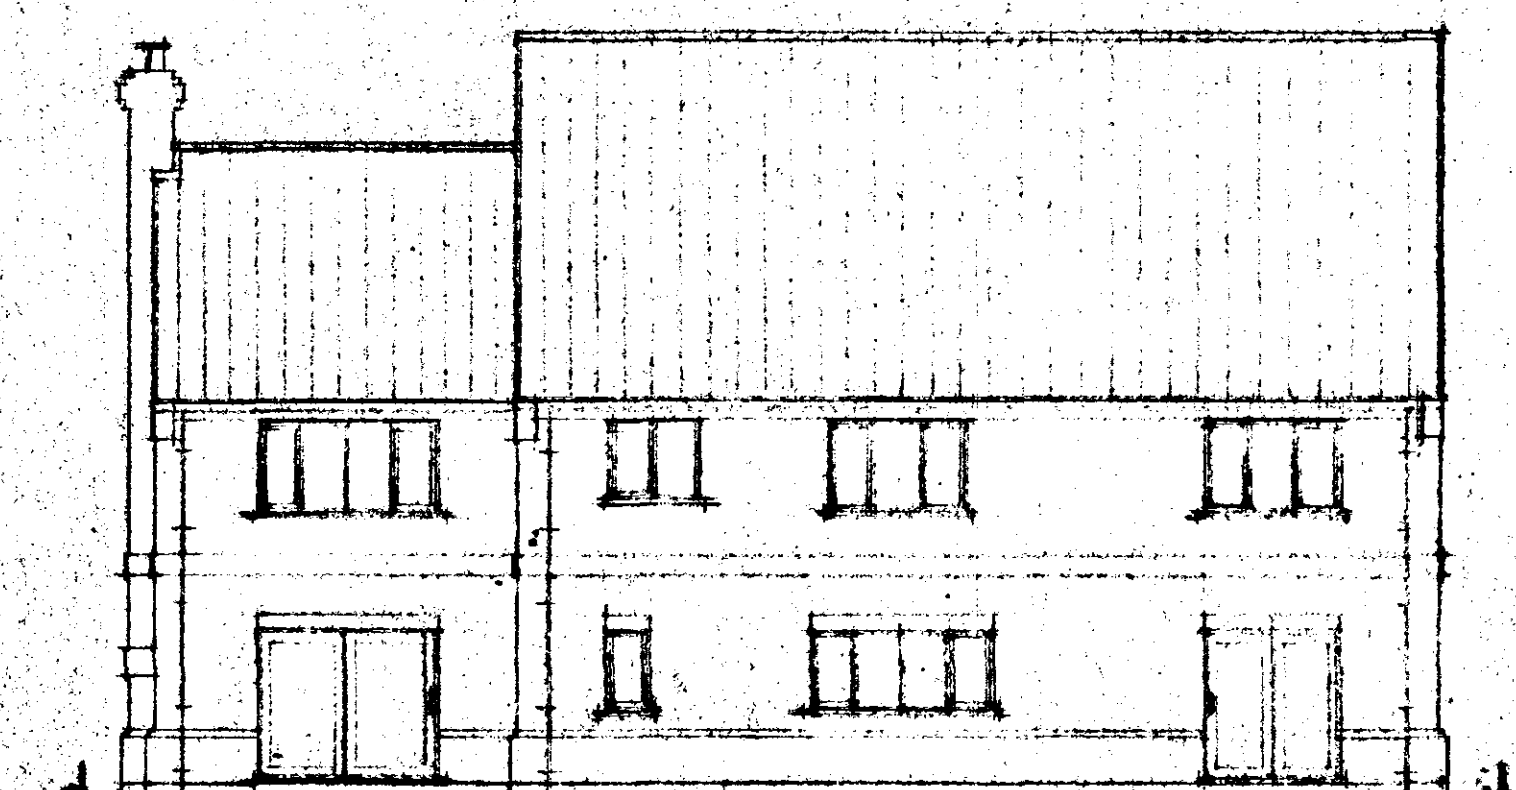


REAR

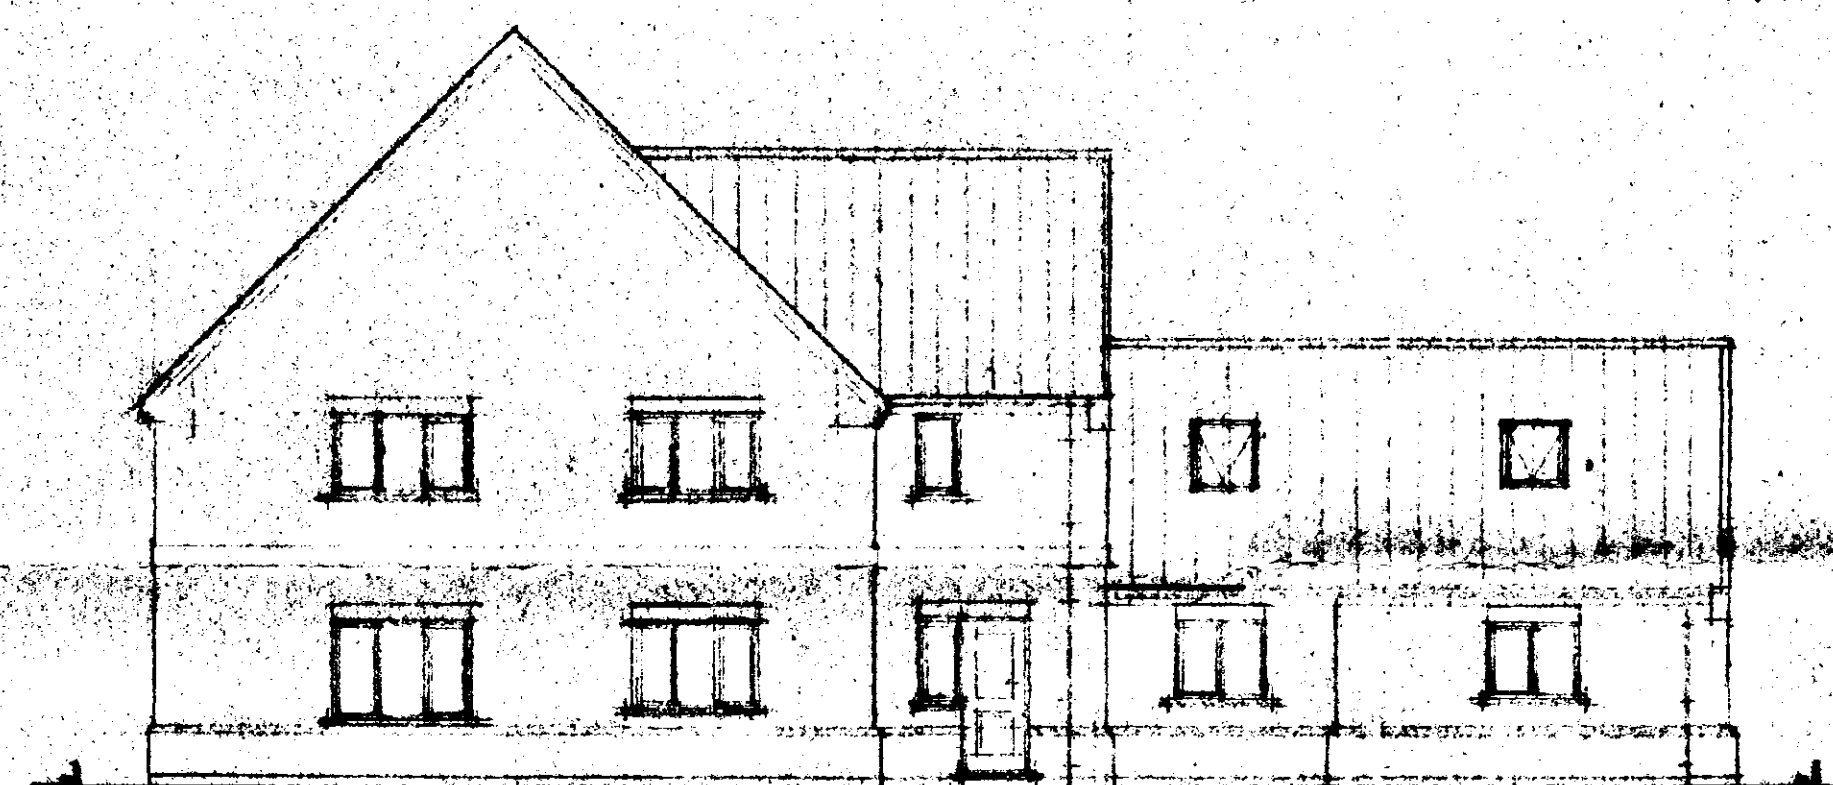

SIDE

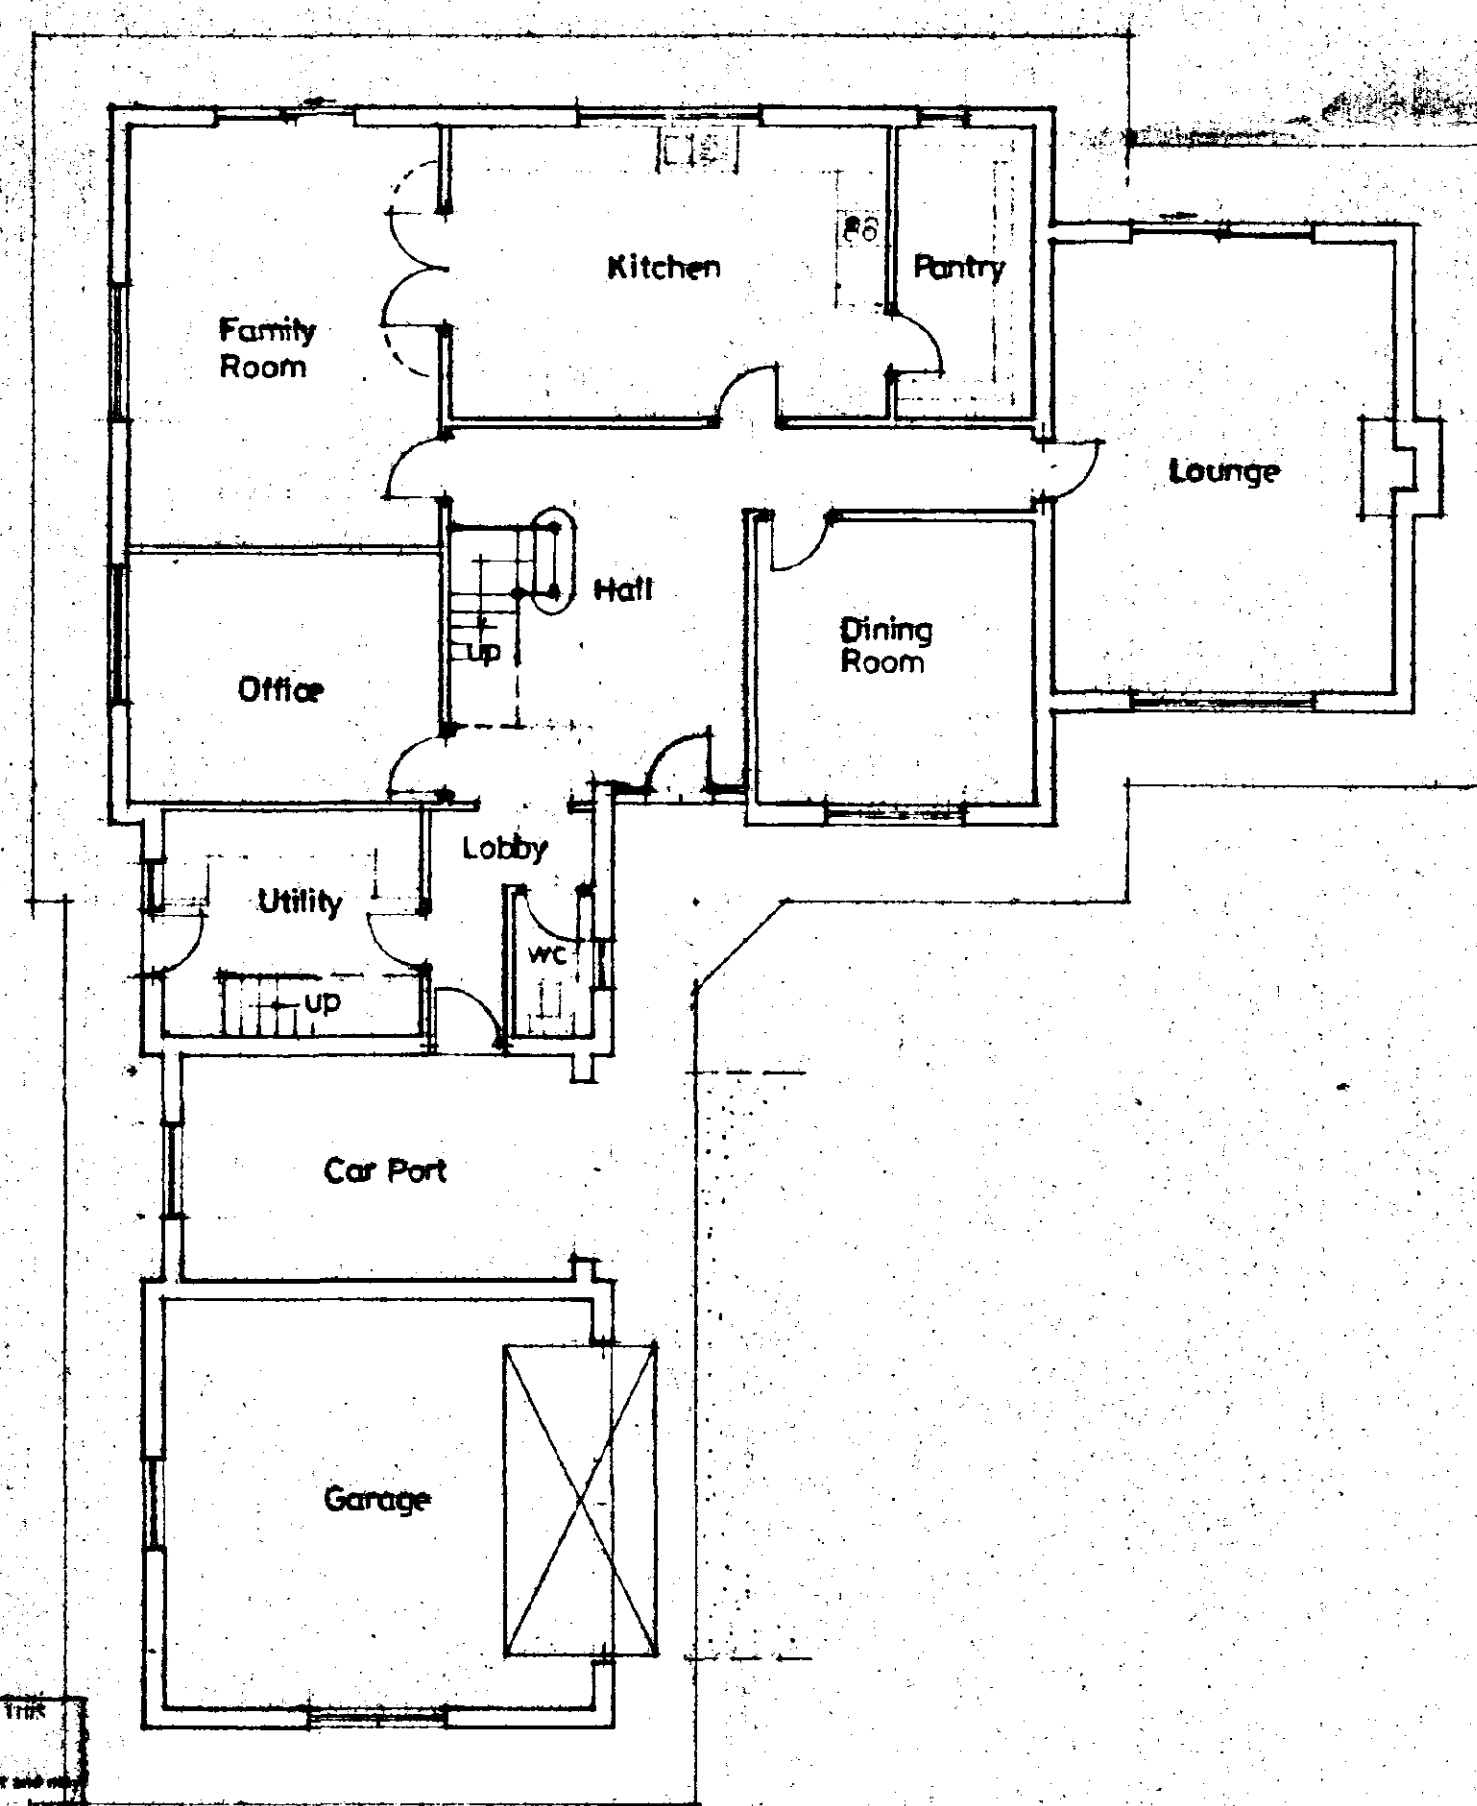

GROUND FLOOR

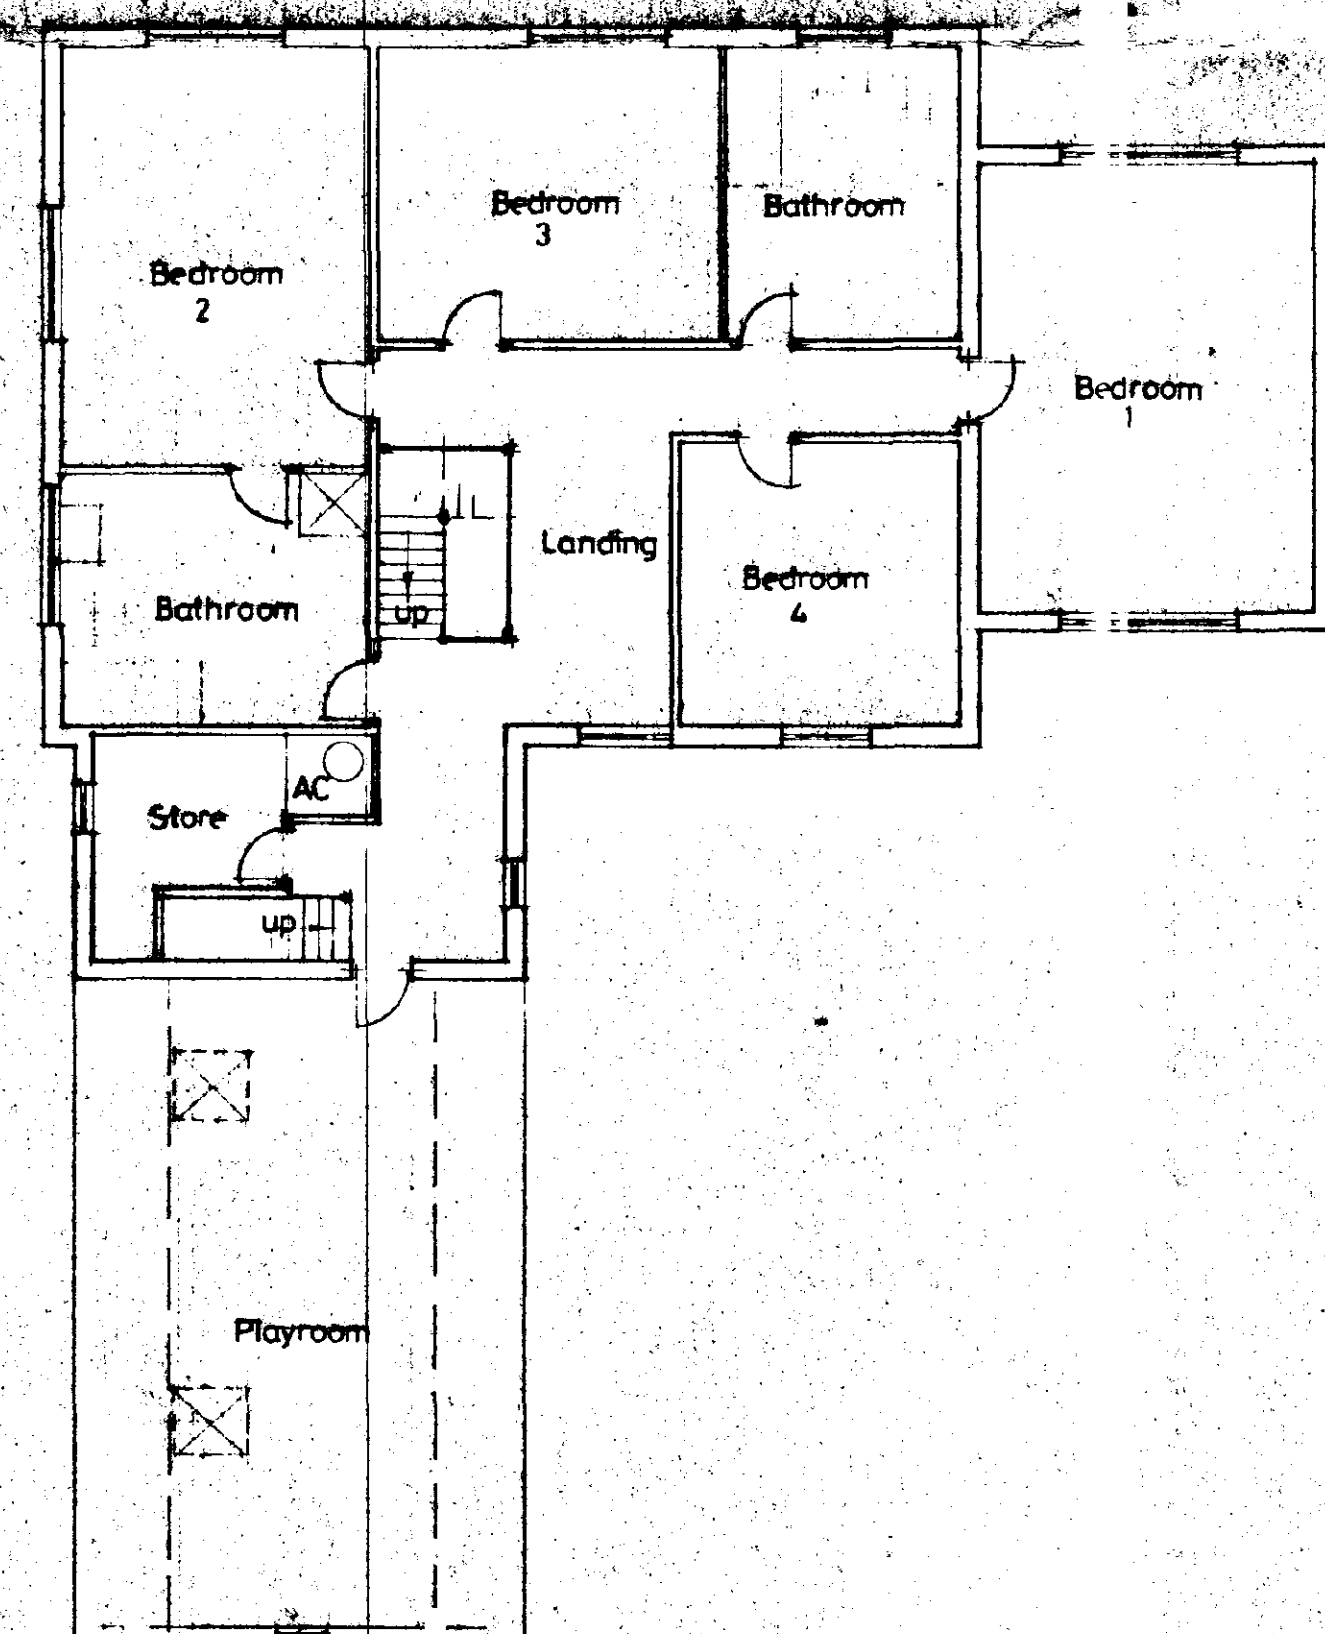

FIRST FLOOR

ROOM SIZES	
LOUNGE	4.55M X 6.00M
DINING ROOM	3.75M X 3.65M
FAMILY ROOM	6.00M X 4.00M
KITCHEN	5.75M X 3.85M
PANTRY	1.80M X 3.85M
UTILITY	3.35M X 3.05M
OFFICE	4.00M X 3.20M
GARAGE	5.65M X 5.50M
CAR PORT	5.10M X 3.35M
BEDROOM 1	4.55M X 6.00M
BEDROOM 2	6.00M X 4.00M
BEDROOM 3	3.85M X 4.50M
BEDROOM 4	3.75M X 3.65M
BATHROOM	3.85M X 3.85M
BATHROOM	4.00M X 3.20M
PLAYROOM	8.50M X 3.50M

SOUTH HOLLAND DC
HOUSING CONSULTING
16 FEB 1996
Ref: 0143/96

DETERMINED
PLAN

G. R. MERCHANT
LENG AMICE, FWO,
ARCHITECTURAL, STRUCTURAL
& LAND DRAINAGE CONSULTANT
TEL: HOLBEACH (01406) 490800

PROJECT:
**REPLACEMENT DWELLING
RAVENS GATE
HOLBEACH ST JOHNS**

CLIENT:
DR R W & MRS H THORPE

SCALES:
1/50 1/100

DATE:
FEB 1996


G. R. MERCHANT

DRAWING No.:
RWT.2


REVISIONS:

TREE PLANTING


- A. SILVER BIRCH (BETULA PENDULA) - FEATHERED
- B. RED HAWTHORN (CRATEAGUS PAULI SCARLET) - FEATHERED
- C. WHITE BEAM (SORBUS ARIA LUTESCENS) - FEATHERED
- D. GREEN BEECH (FAGUS SYLVATICA) - FEATHERED
- E. FIELD MAPLE (ACER CAMPESTRE) - FEATHERED
- F. HAZEL (CORYLUS AVELLANA) - FEATHERED
- G. ASH (FRAXINUS EXCELSIOR) - FEATHERED
- H. SYCAMORE (ACER PSEUDOPLATANUS) - FEATHERED

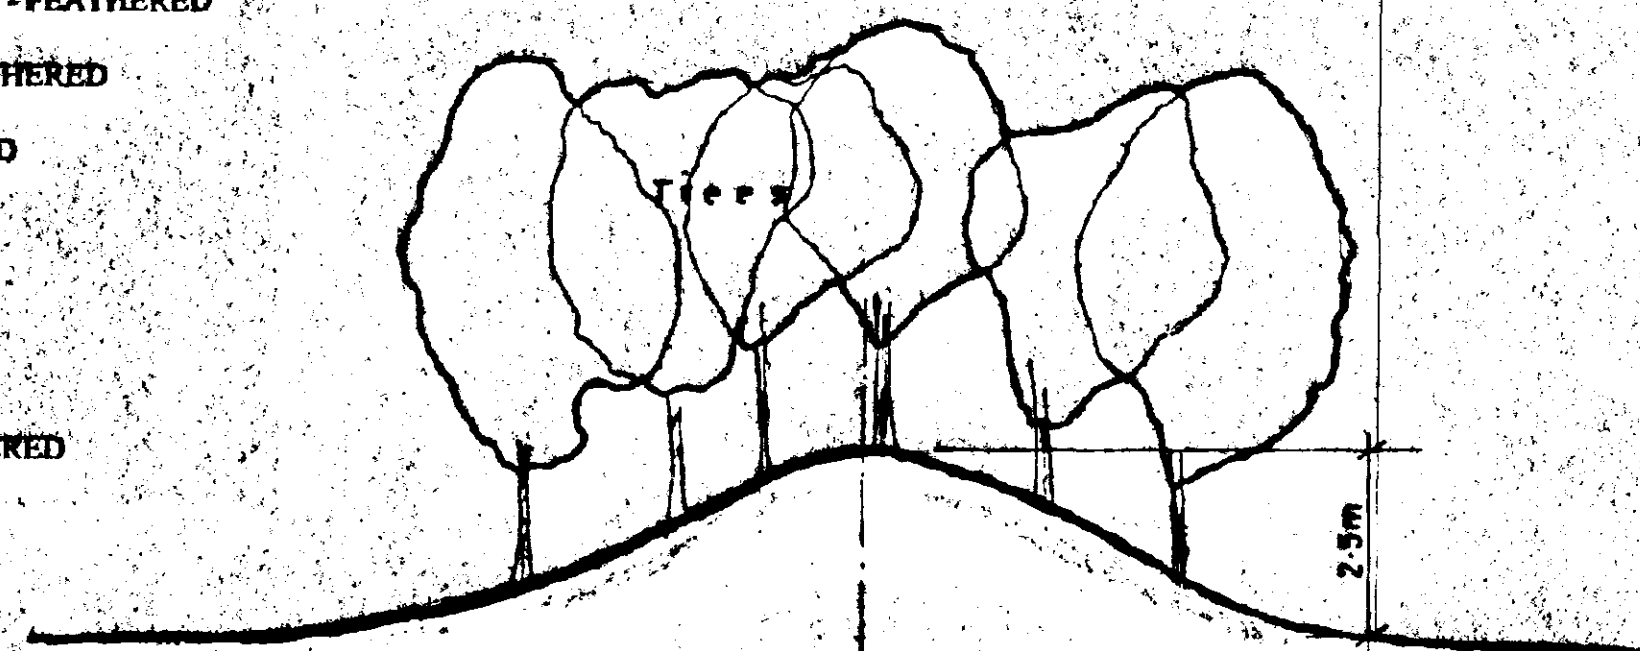

EARTH BUND
SCALE: 1/100

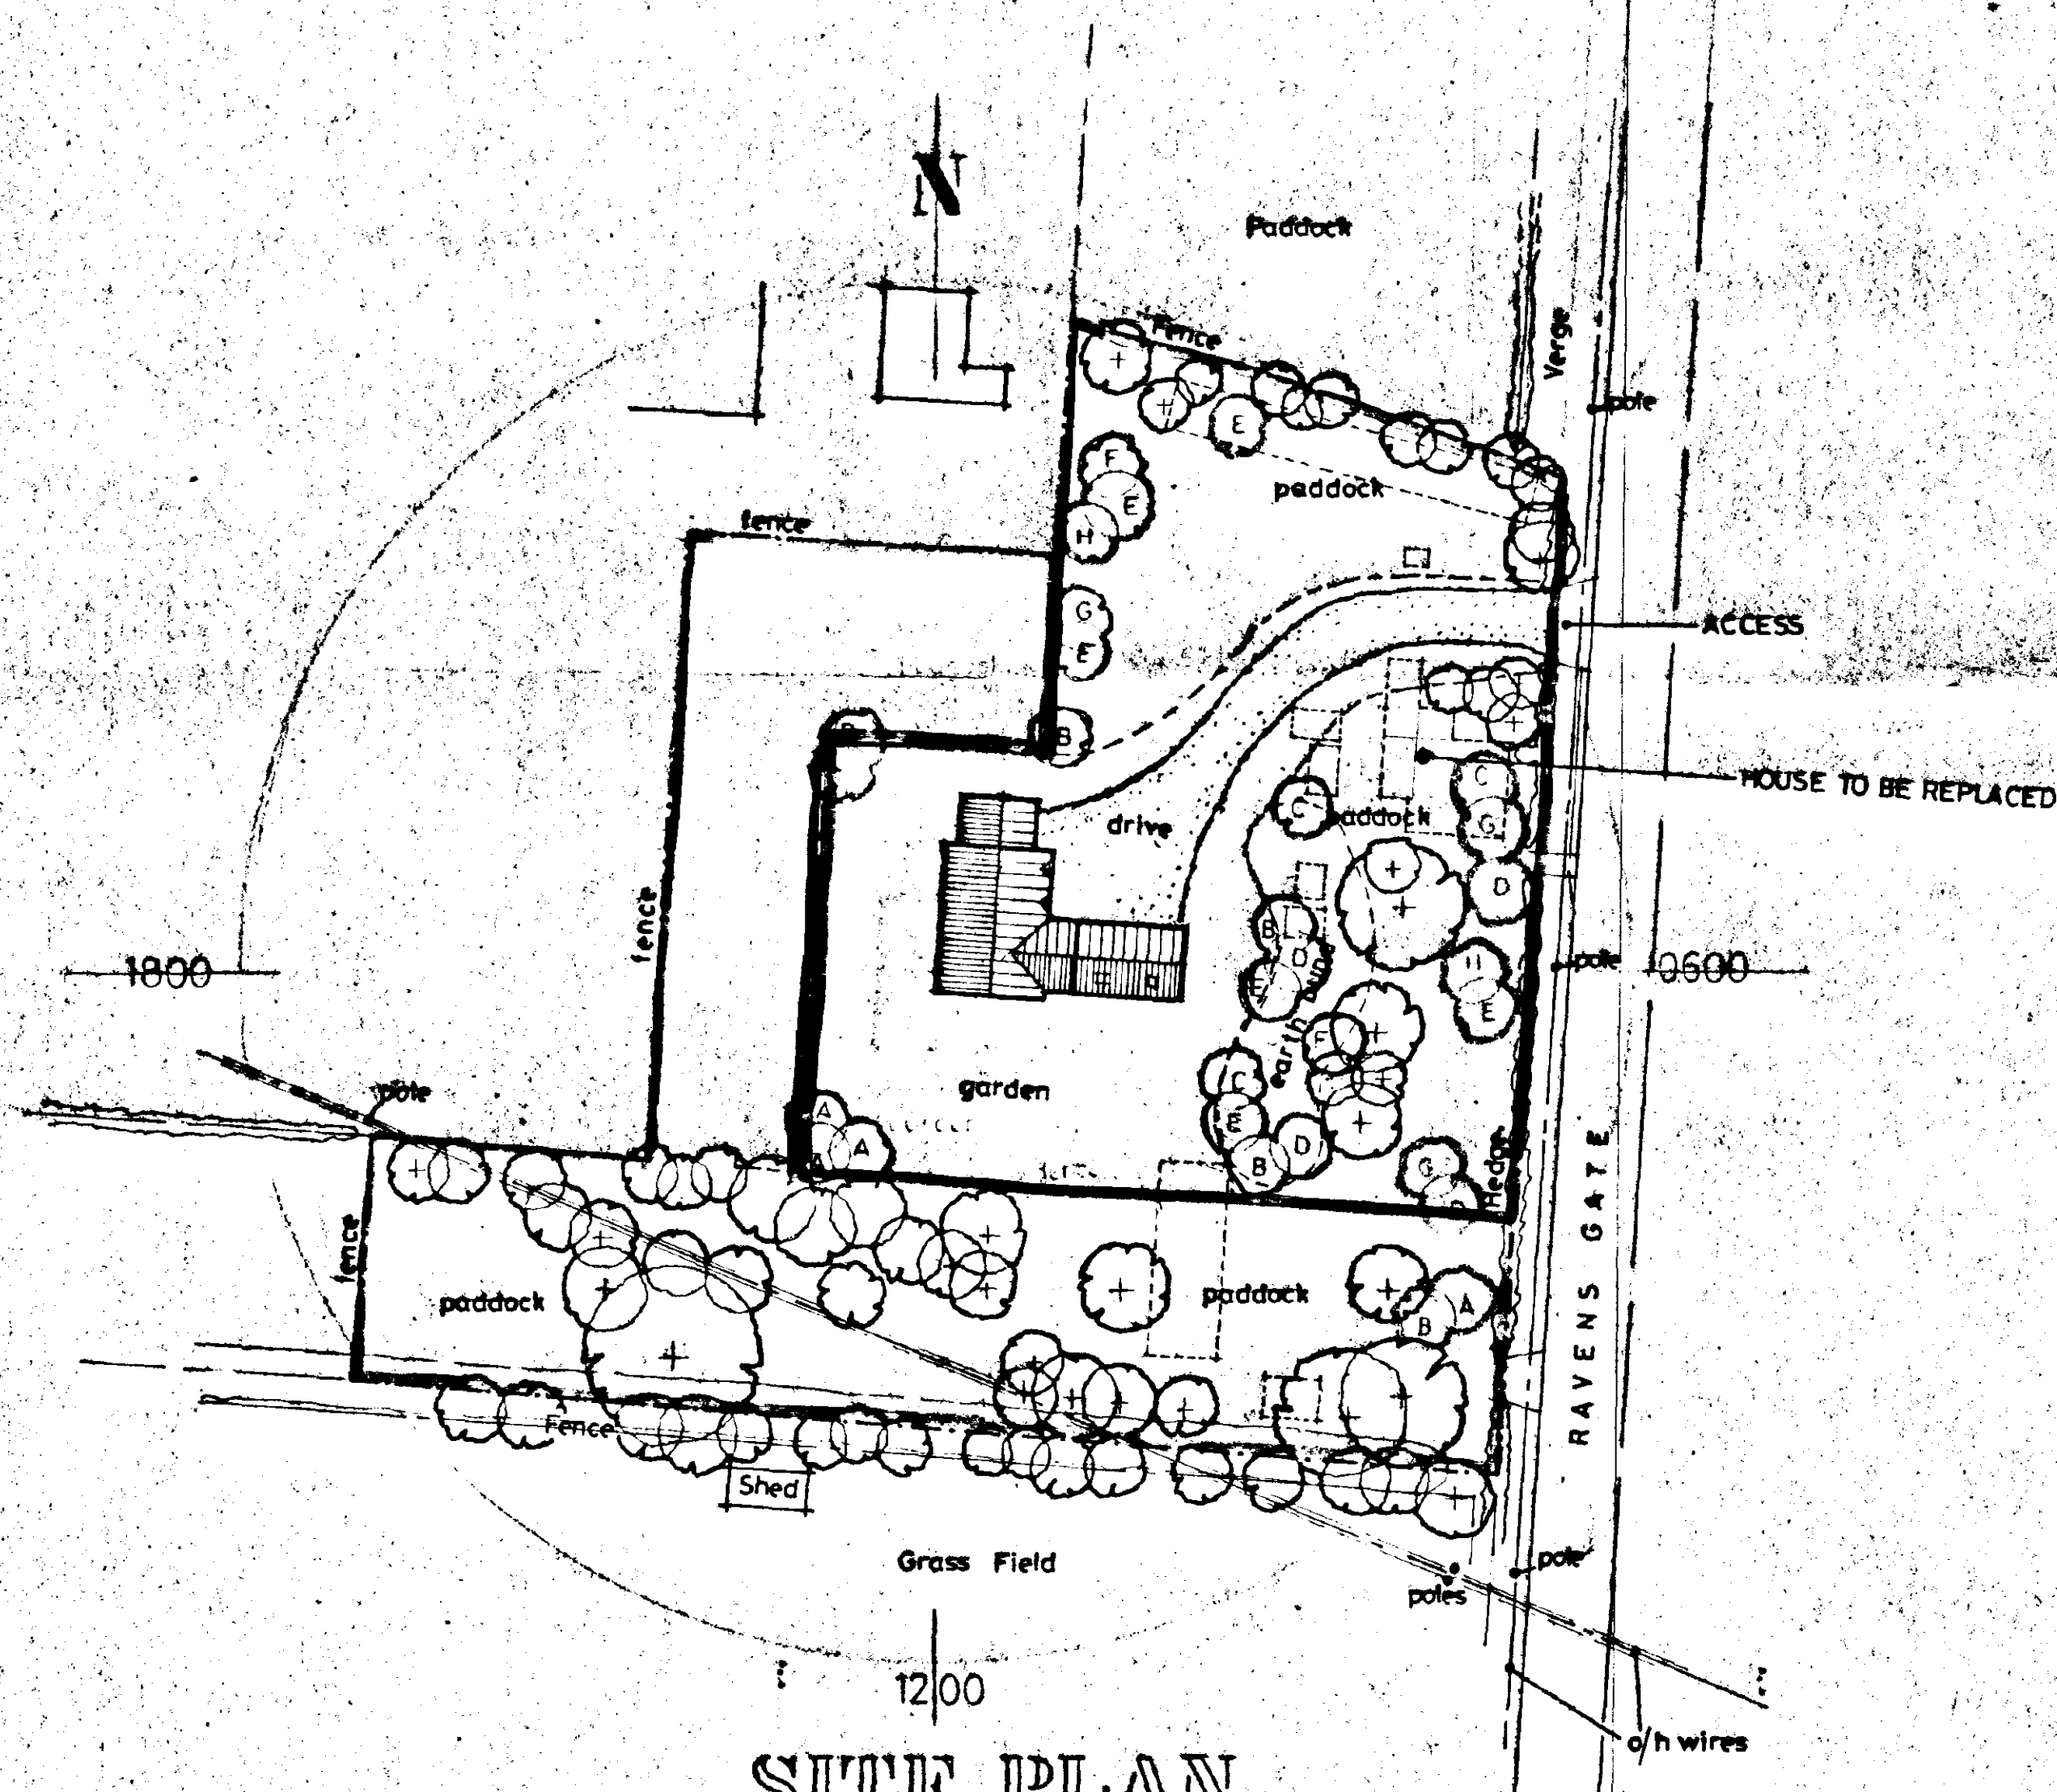

SITE PLAN
SCALE: 1/500

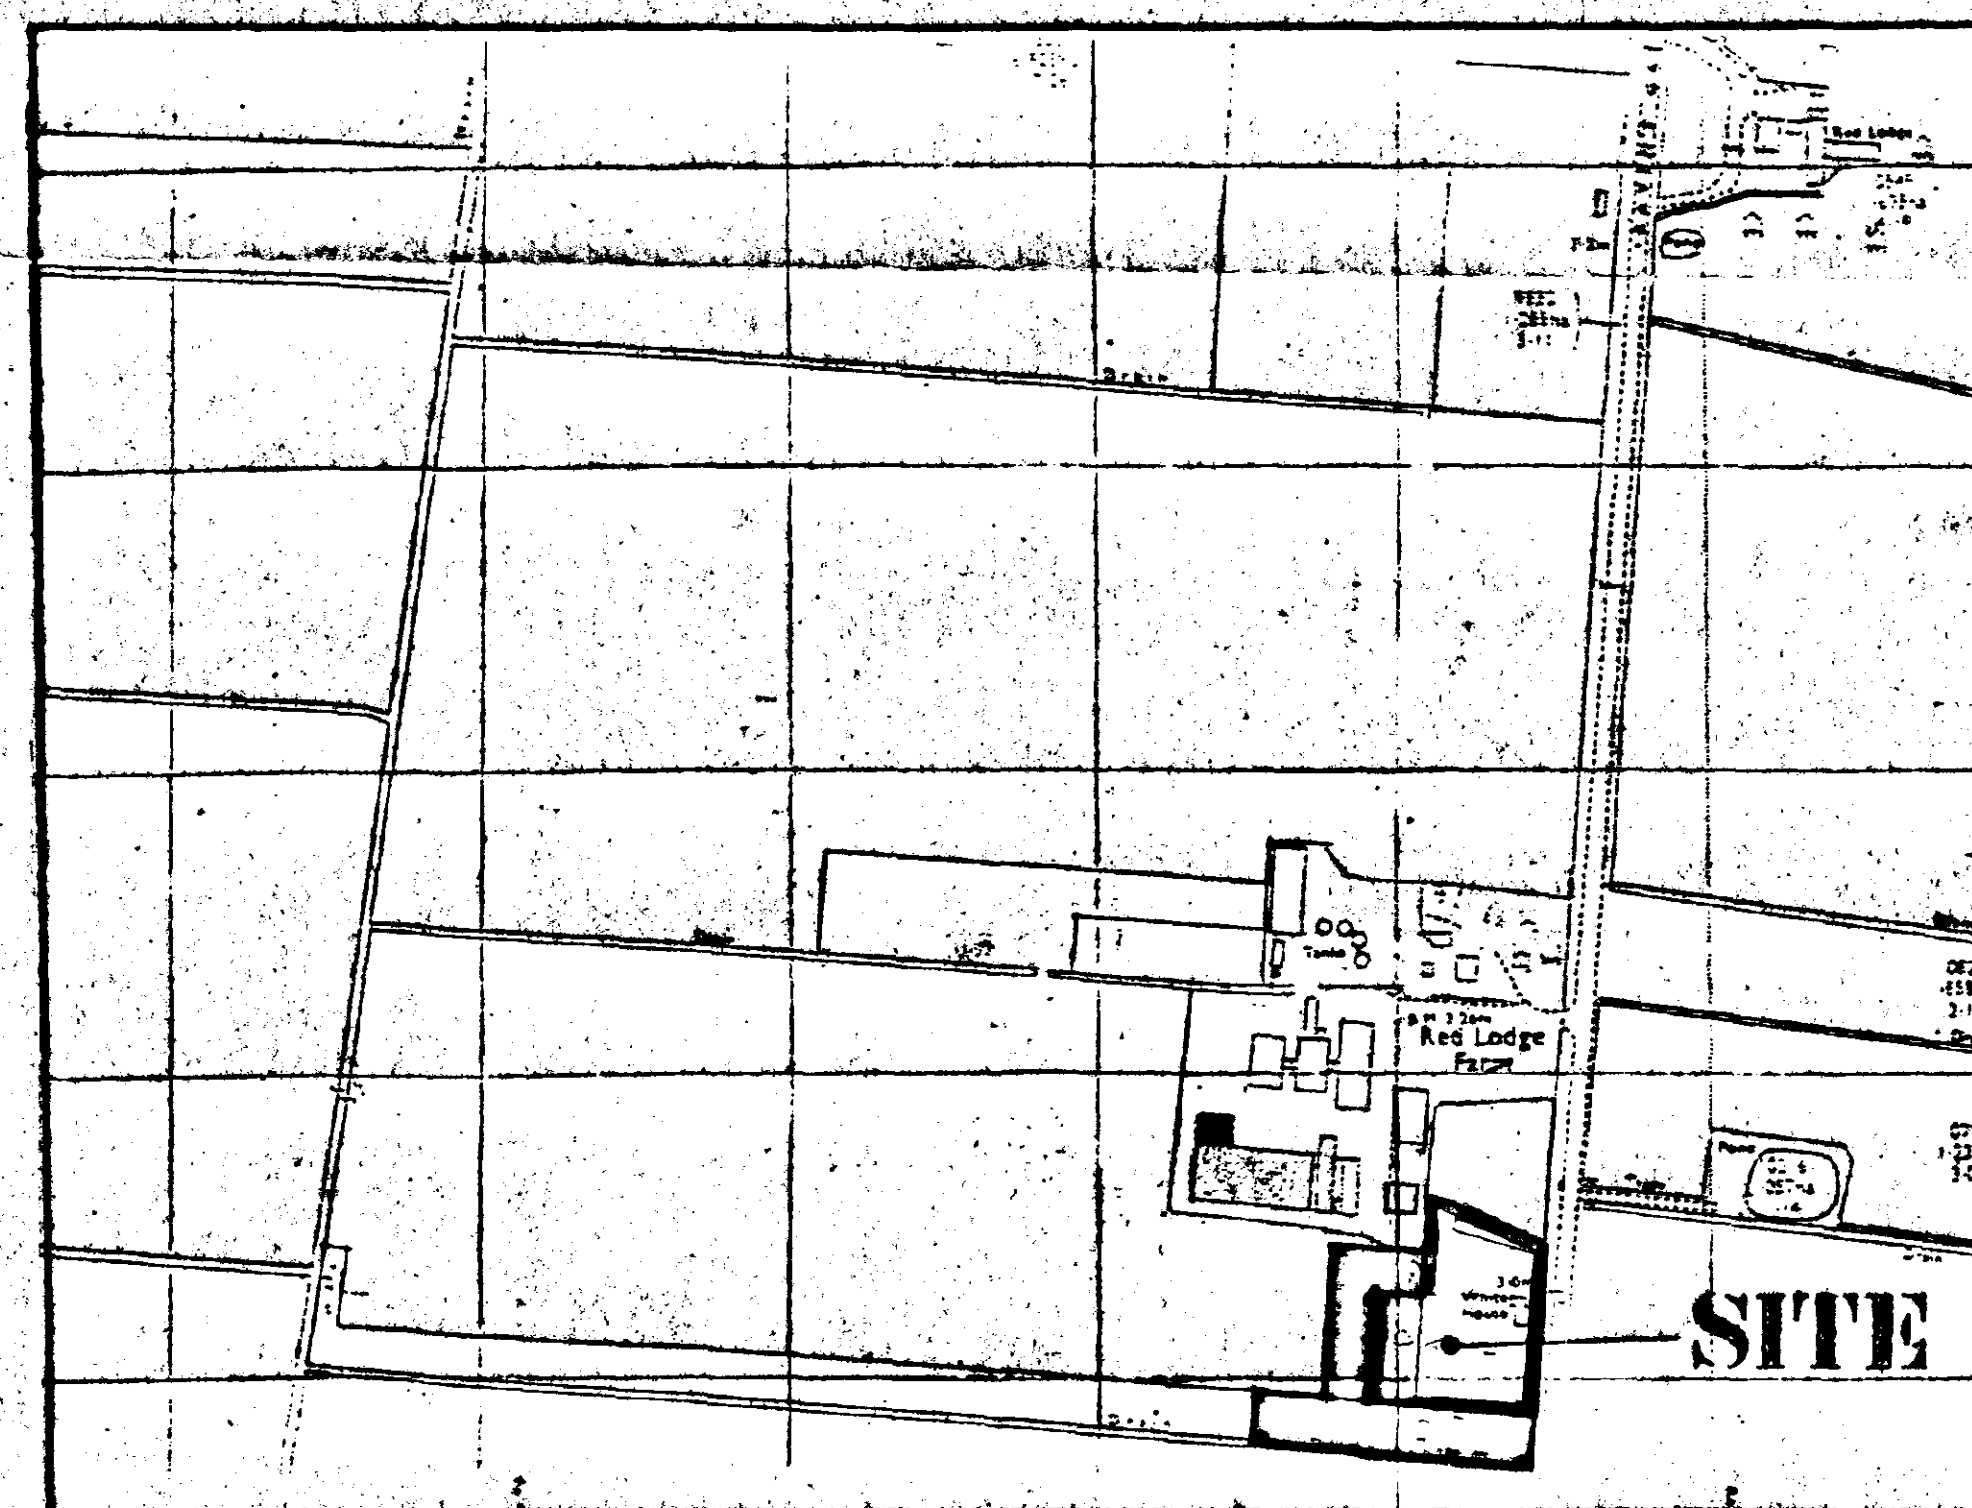

LOCATION PLAN
SCALE: 1/2500

- BUILDINGS TO BE DEMOLISHED
- + - EXISTING TREES
- o - PROPOSED TREES
- - TREES TO BE REMOVED

Existing
 $8 \times 7.5 = 60$
 $11.5 \times 2.75 = 32$
 $3 \times 2.5 = 7.5$
 101.5

Proposed
 $1 \times 12 = 12$
 $1 \times 6.5 = 6.5$
 $2 \times 6 = 12$
 14.5
 $14.5 \times 1 = 14.5$

SOUTH HOUSING
 10 MAY 1996
 Ref: 0143/96

DETERMINED
 F.M.I.

AMENDED PLAN
 Ref.

G. R. MERCHANT
 LING AMICE, FWO,
 ARCHITECTURAL, STRUCTURAL
 & LAND DRAINAGE CONSULTANT
 TEL: HOLBEACH (01406) 490800

PROJECT:
 REPLACEMENT DWELLING
 RAVENS GATE
 HOLBEACH ST JOHNS

CLIENT:
 DR. R. W. & MRS. H. THORPE

SCALES:
 AS INDICATED

DATE:
 FEB 1996

G. R. MERCHANT
 DRAWING No.:
 RNT.1A

REVISIONS:
 A

NOT TO SCALE FROM THIS
 DRAWING
 This drawing is copyright and may not be altered, copied, reproduced or used for any purpose other than that for which it is issued.
 The General Contractor must check all dimensions on site and report discrepancies to the architect.
 All details shown on this drawing including foundations are based upon typical site conditions referred to in the area. No responsibility can be accepted for abnormal conditions which may be discovered during construction.
 Unless approved in the architect's name design amendments may be considered. Site soil surveys are recommended in respect of foundations to establish specific site conditions before foundation work is undertaken.