
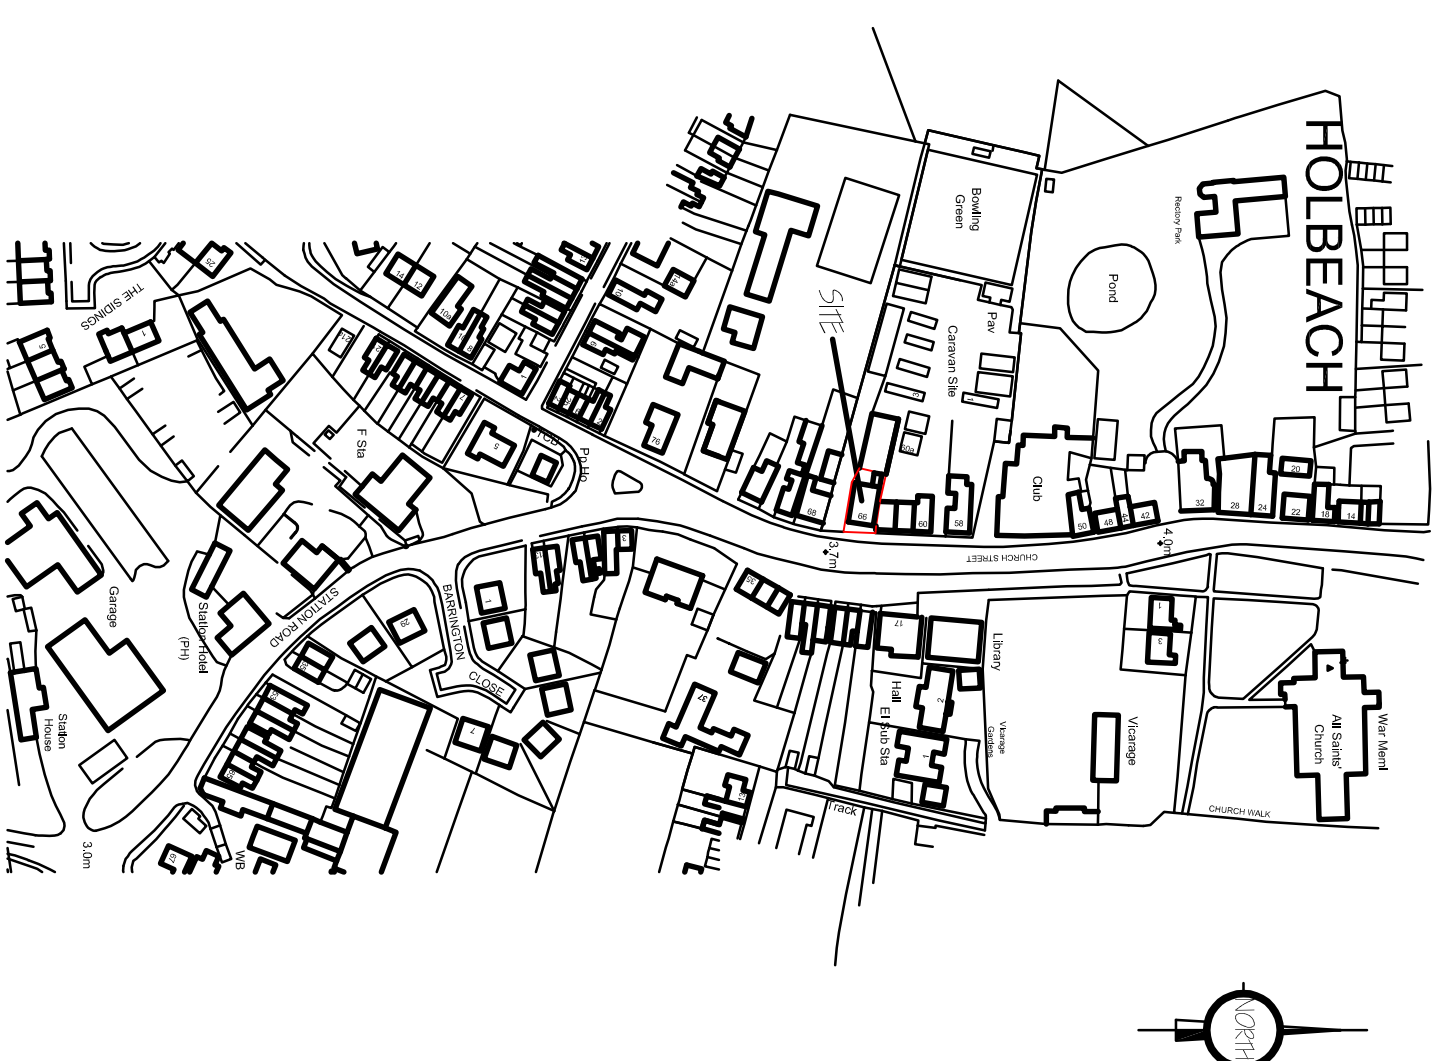
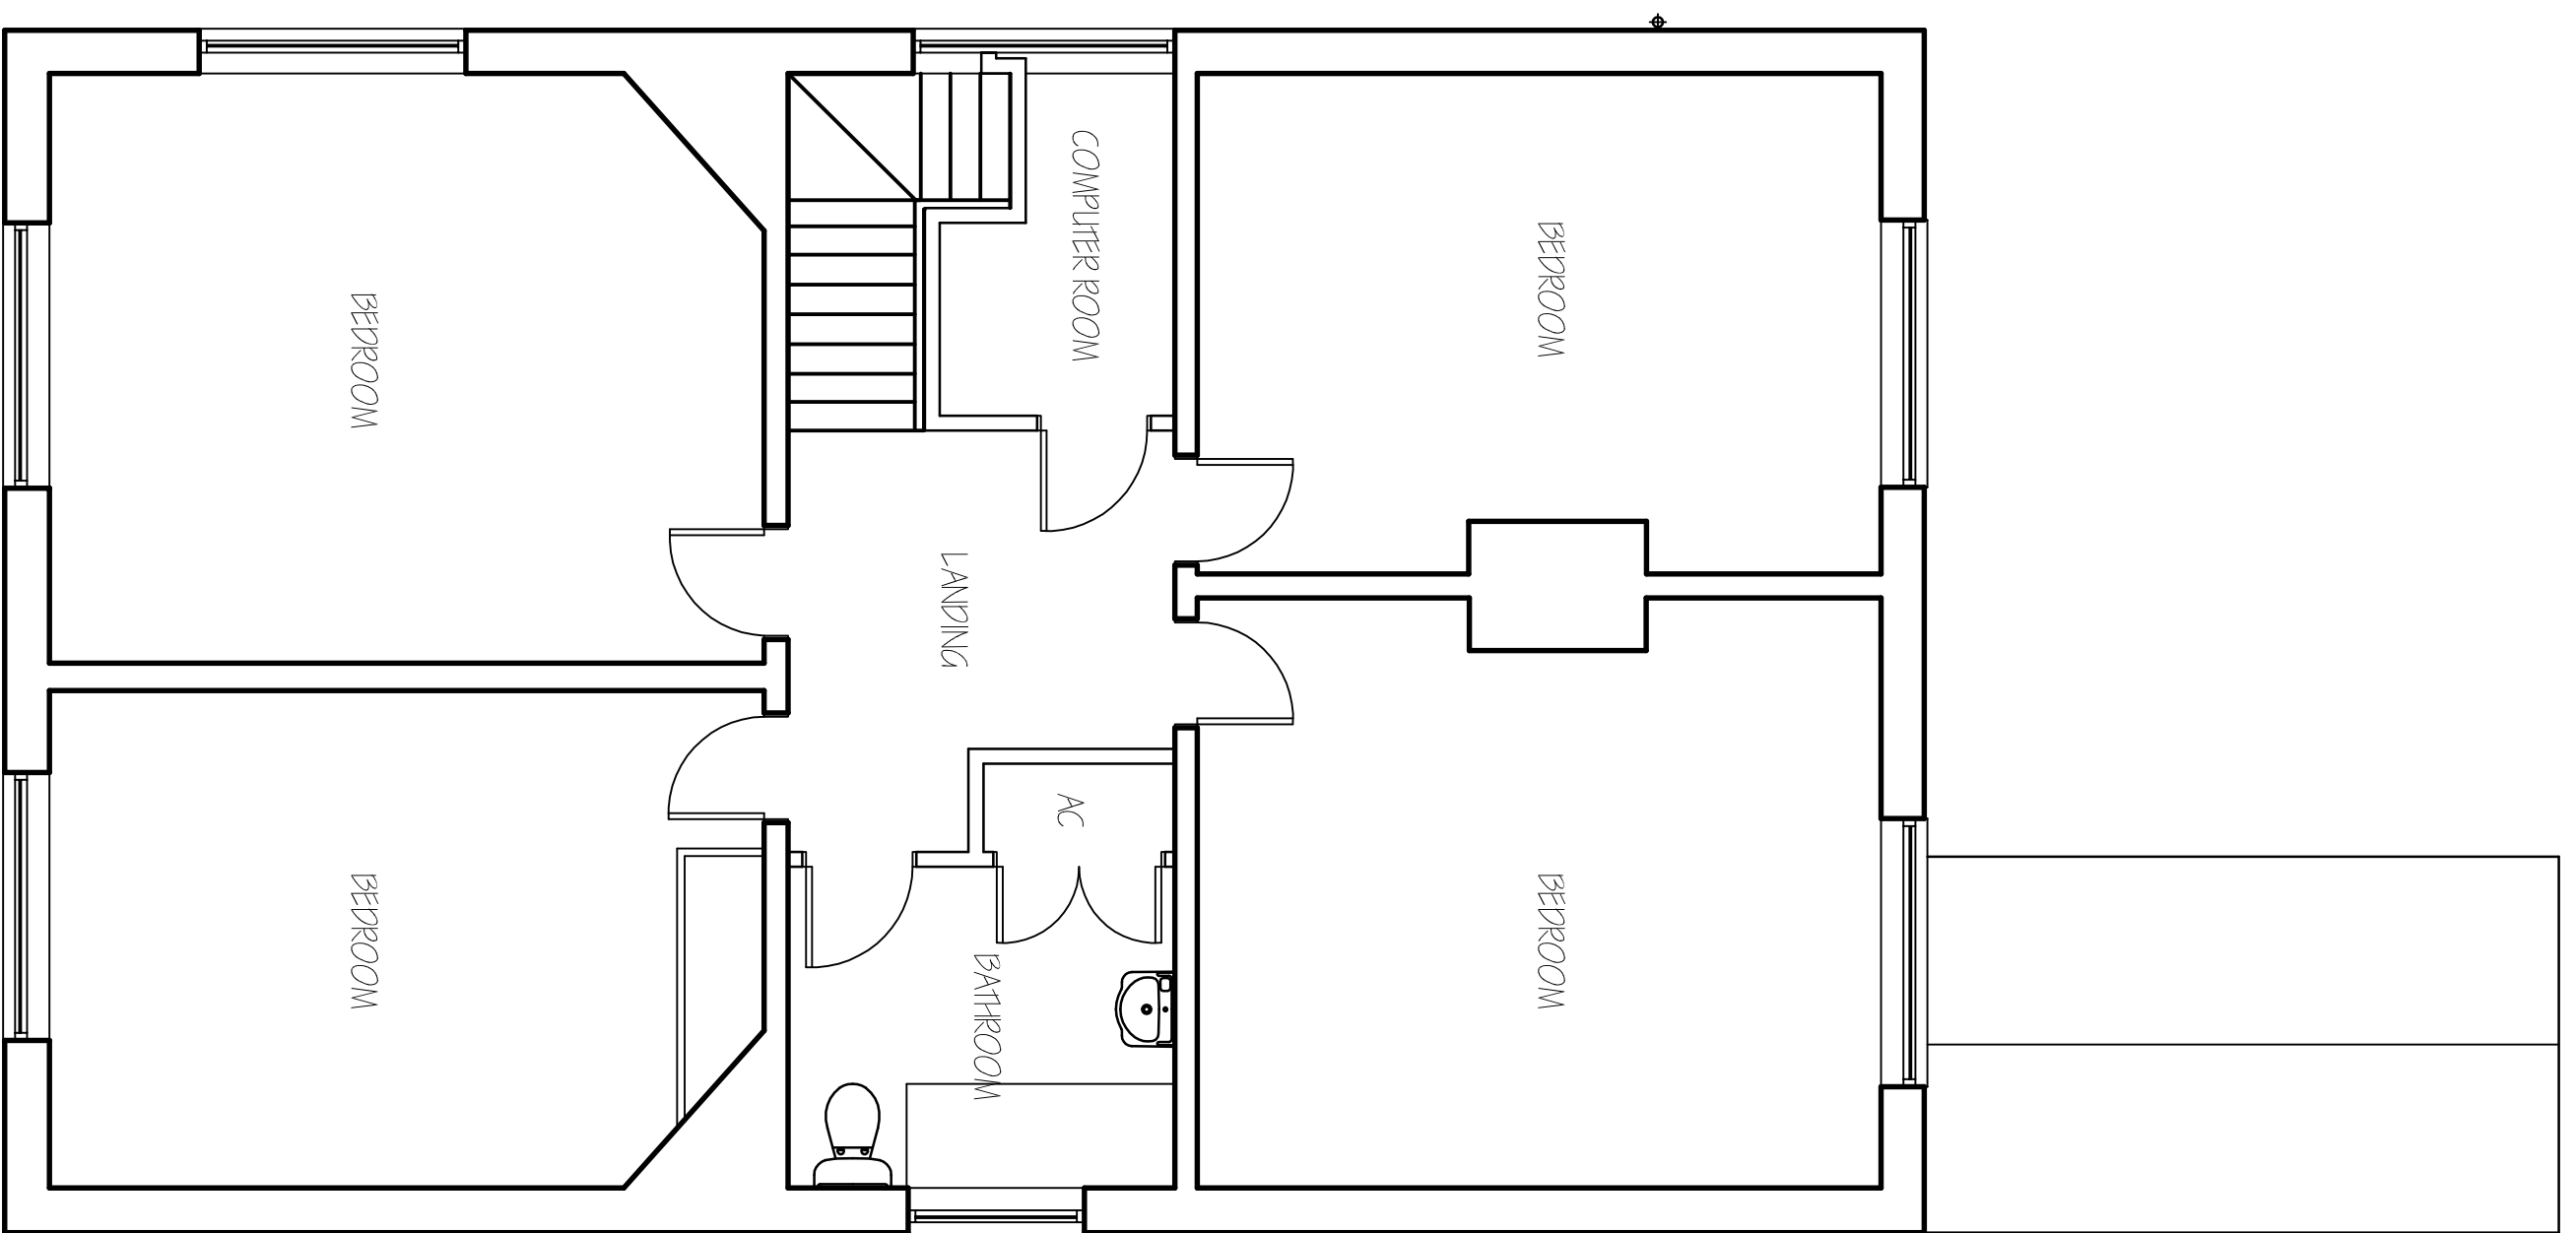
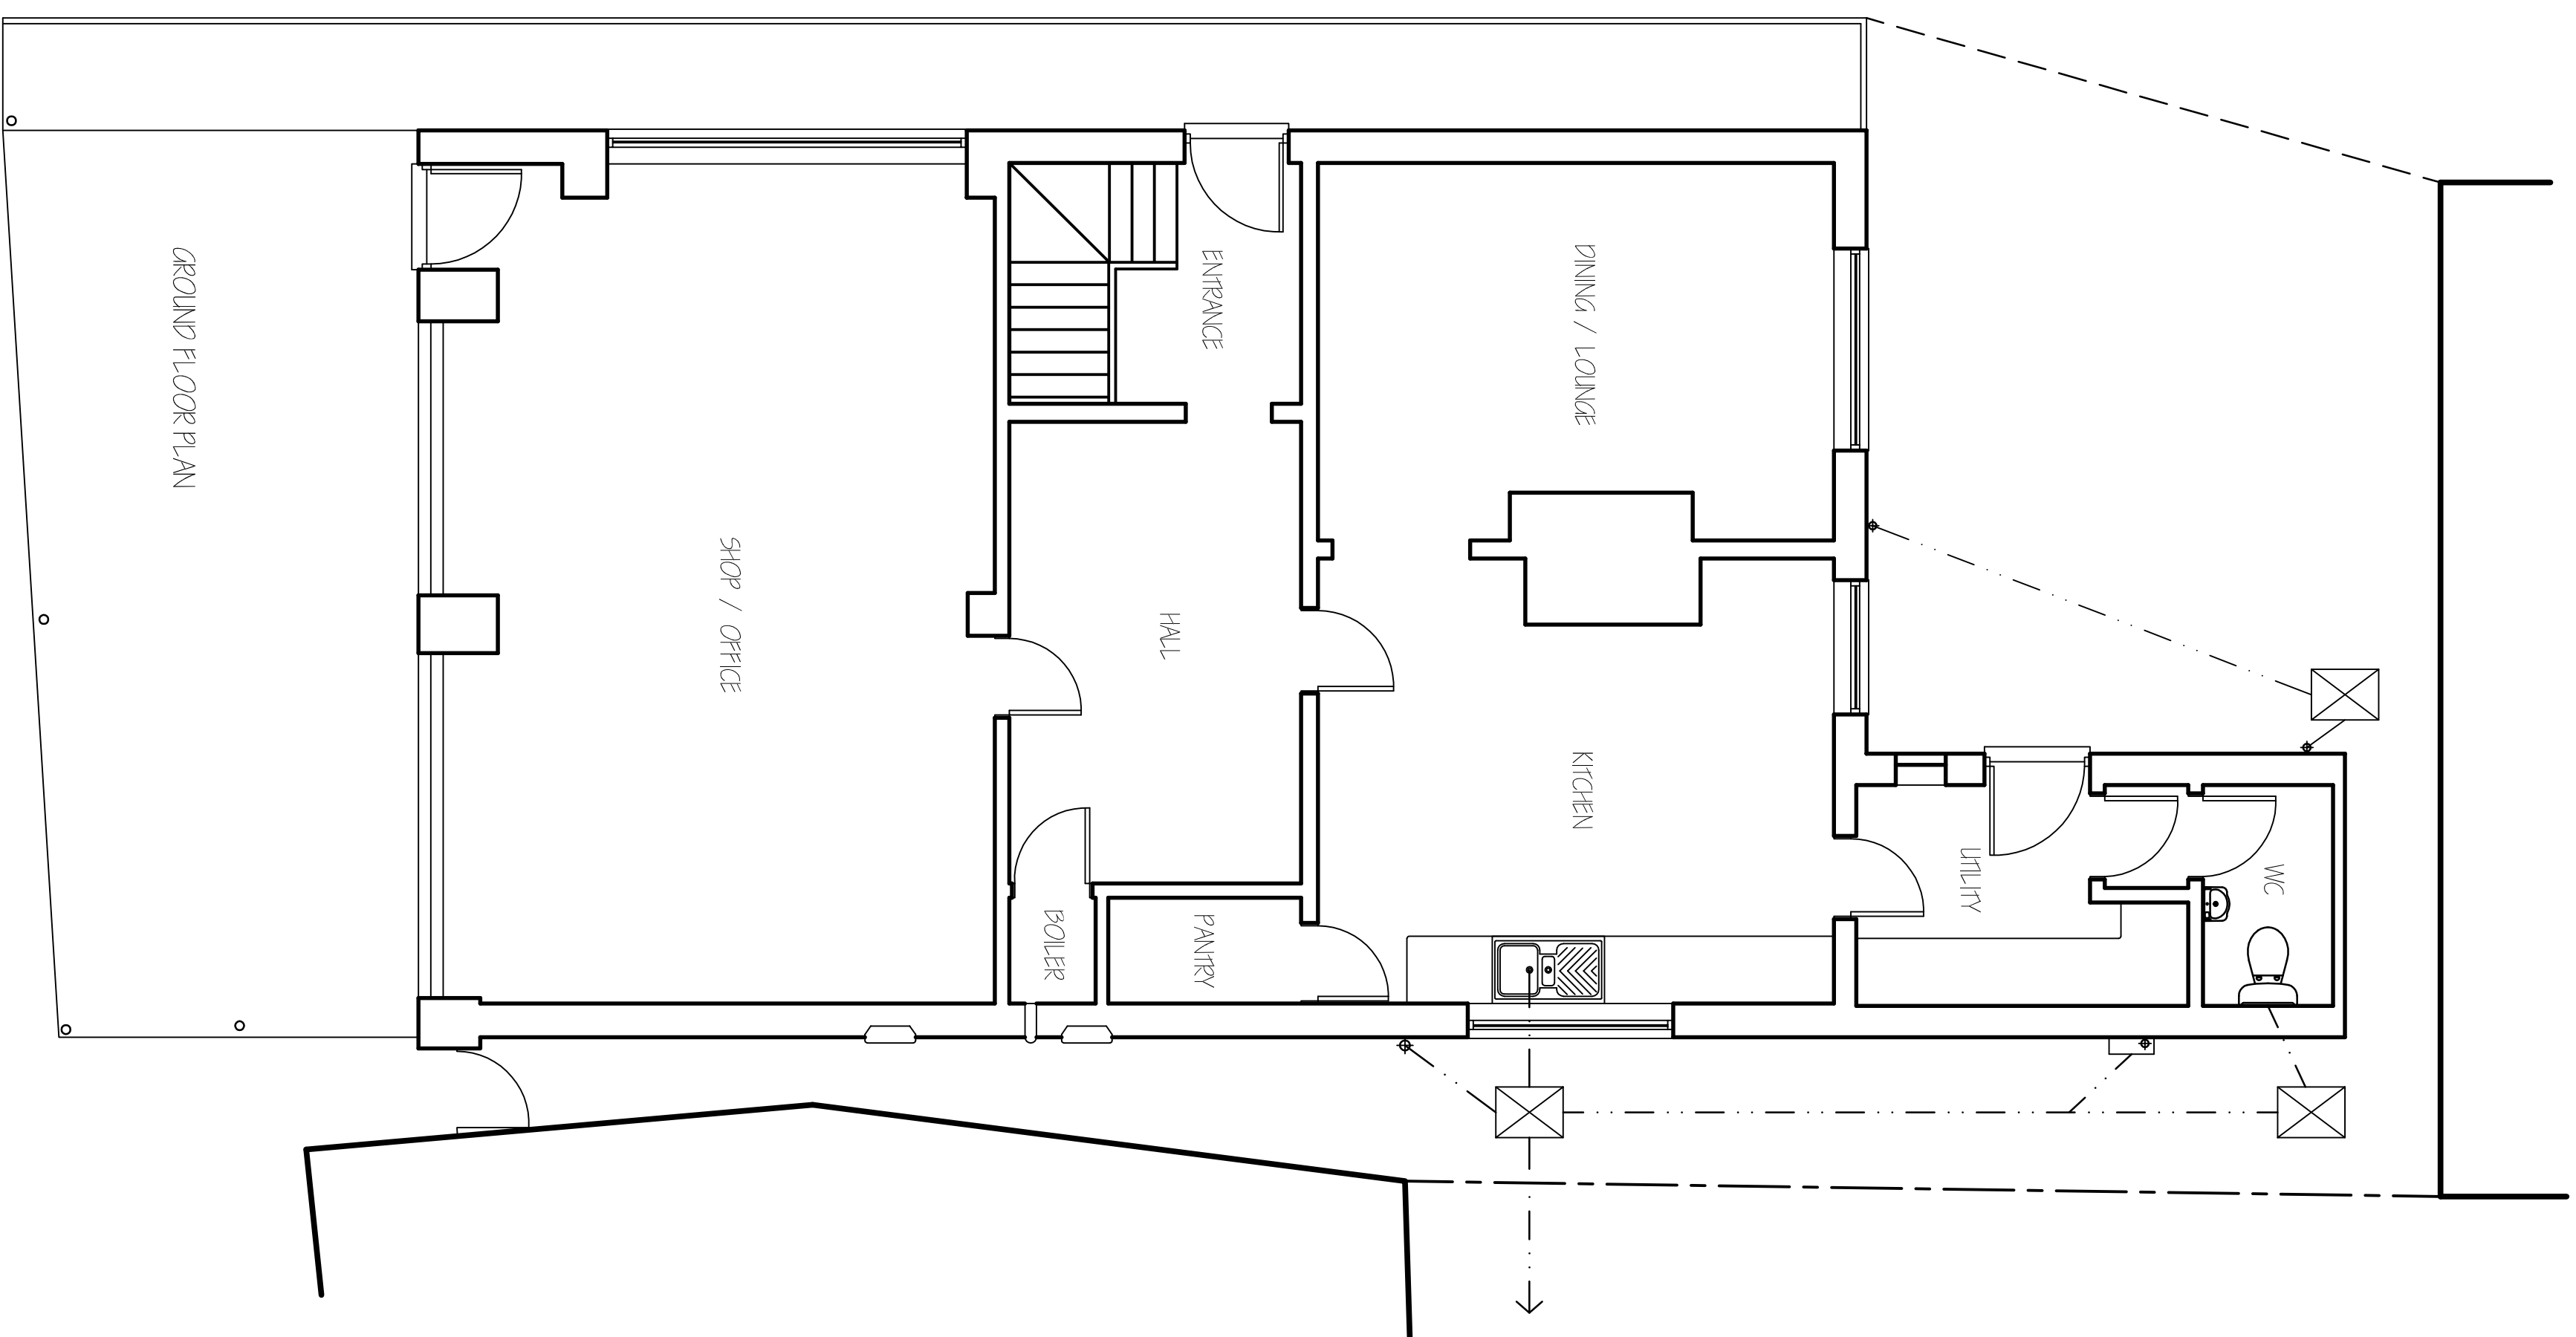
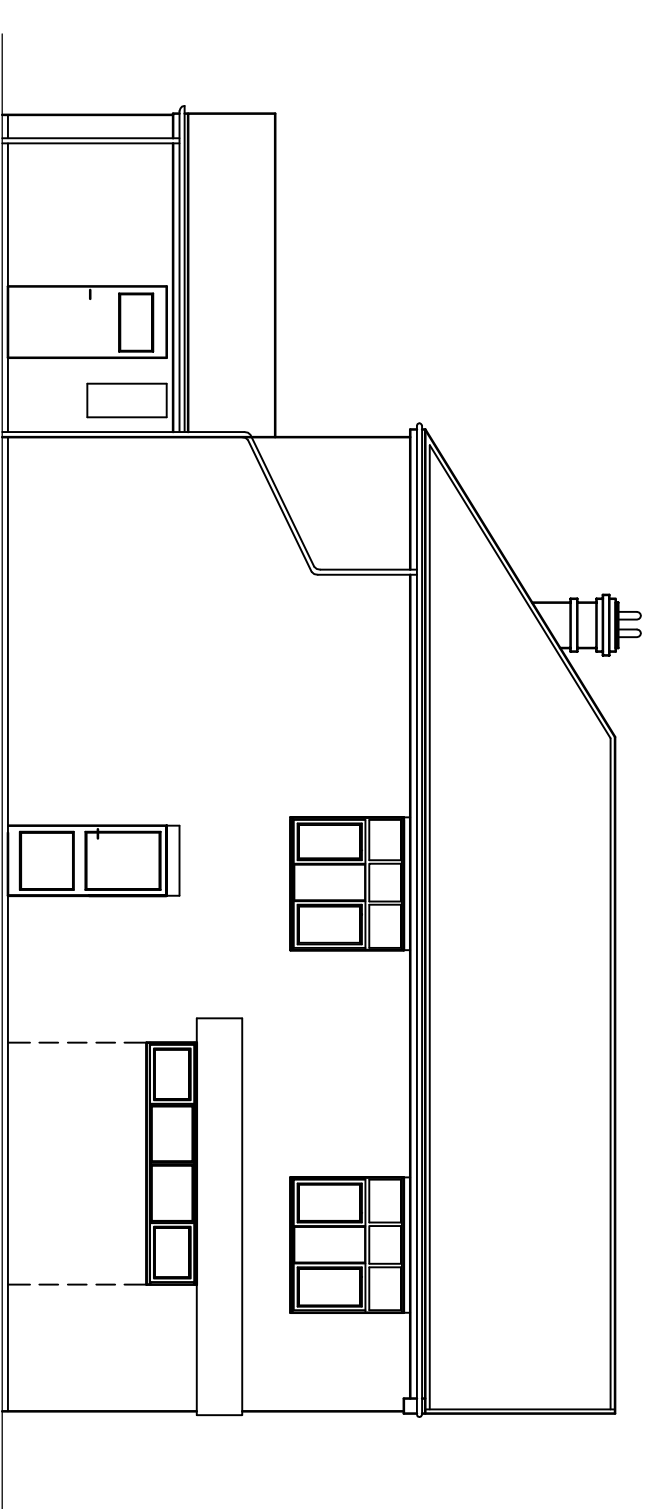
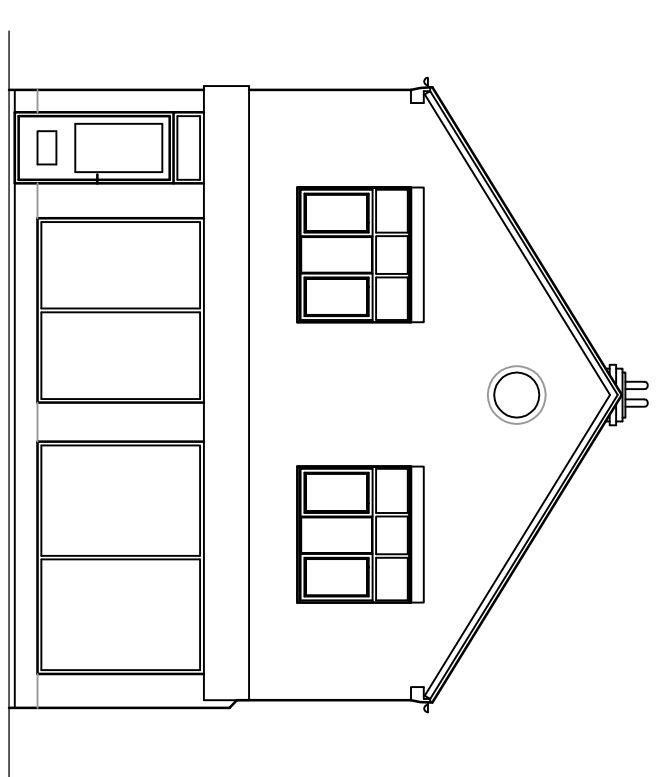
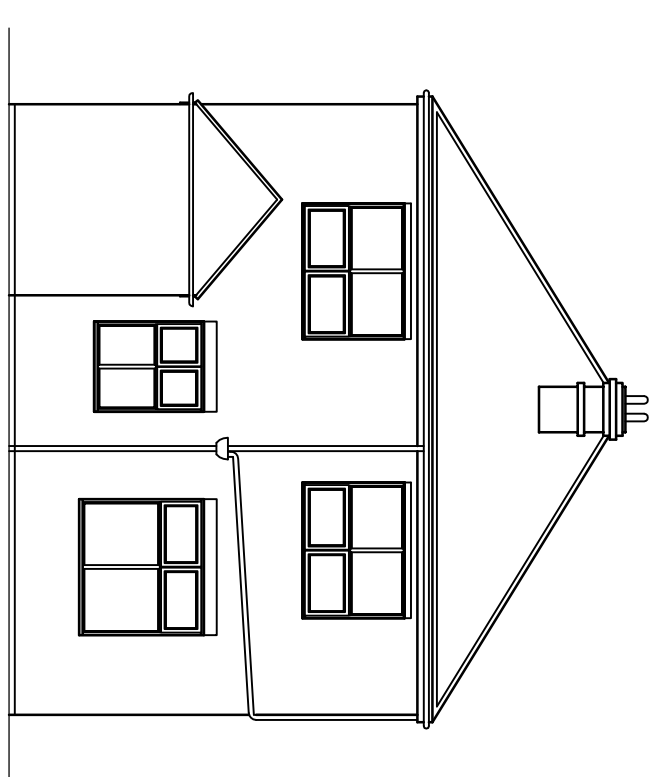


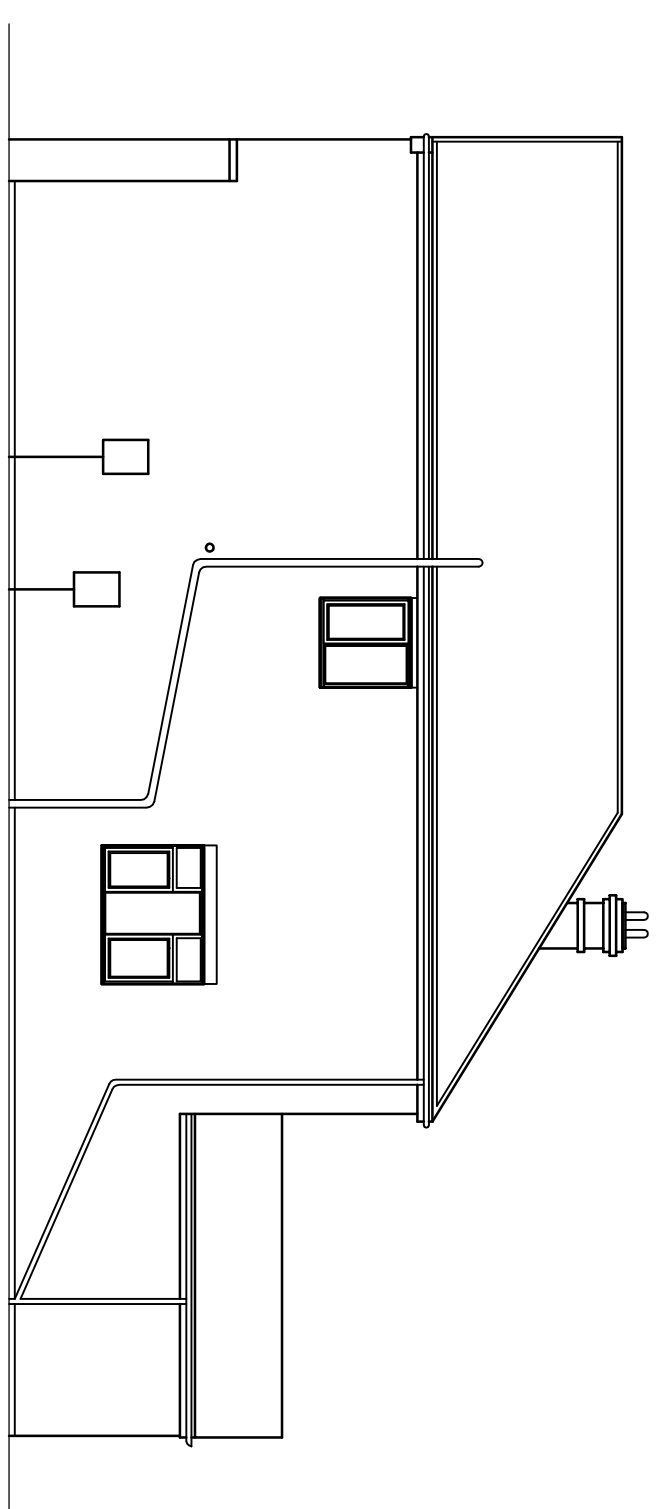

ref	ref/ash	5365
G. R. MERCHANT LTD. I,ENG AMICE FMO 		
ARCHITECTURAL, STRUCTURAL AND LAND DRAINAGE CONSULTANTS		
4 Wrights Mews 12A Park Road, Holbeach, Spalding, Lincs, PE12 7EE Phone: 01408 425744 Fax: 01408 425744 E-Mail: gr.merchant@btconnect.com		
Project CHANGE OF USE TO RESIDENTIAL PROPERTY 66 CHURCH STREET, HOLBEACH, Lincs, PE12 7LL.		
Client	MRS J CALE	
Drawing	FLOOR PLANS & ELEVATIONS . - EXISTING LOCATION PLANS	
Job Ref.	Drawing No.	
2907-16.	01.	
Date	Drawn	
FEBRUARY 2016.	SLD.	
Scales		
1/50 1/100 (unless otherwise stated) DO NOT SCALE FROM THIS DRAWING		