


LANDSCAPING

- + L LIME - Tilia cordata - small leaved
- + B Silver Birch - Betula Pendula
- + C Maple field - Acer campestre

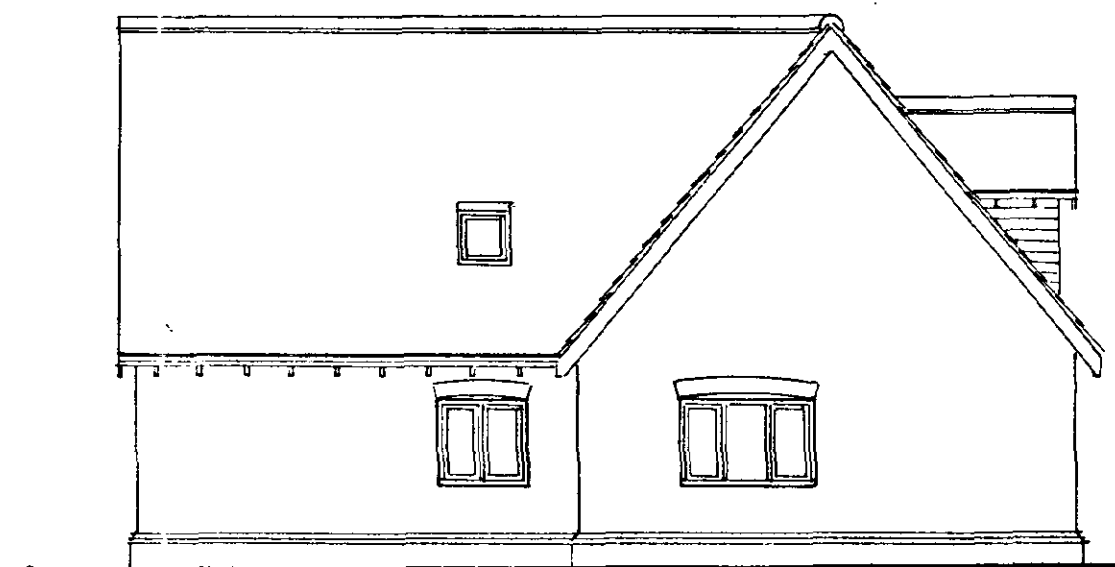


SIDE (EAST)





REAR



FRONT

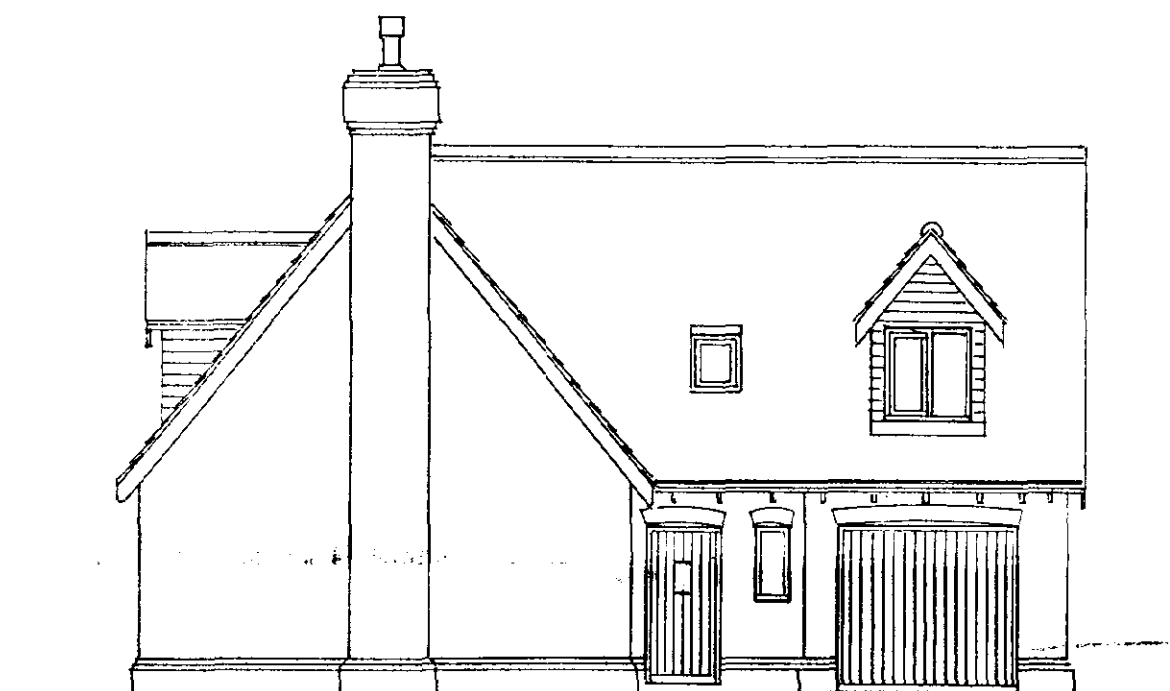


SIDE (WEST)

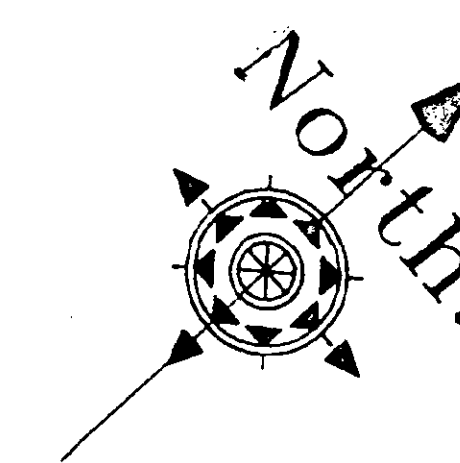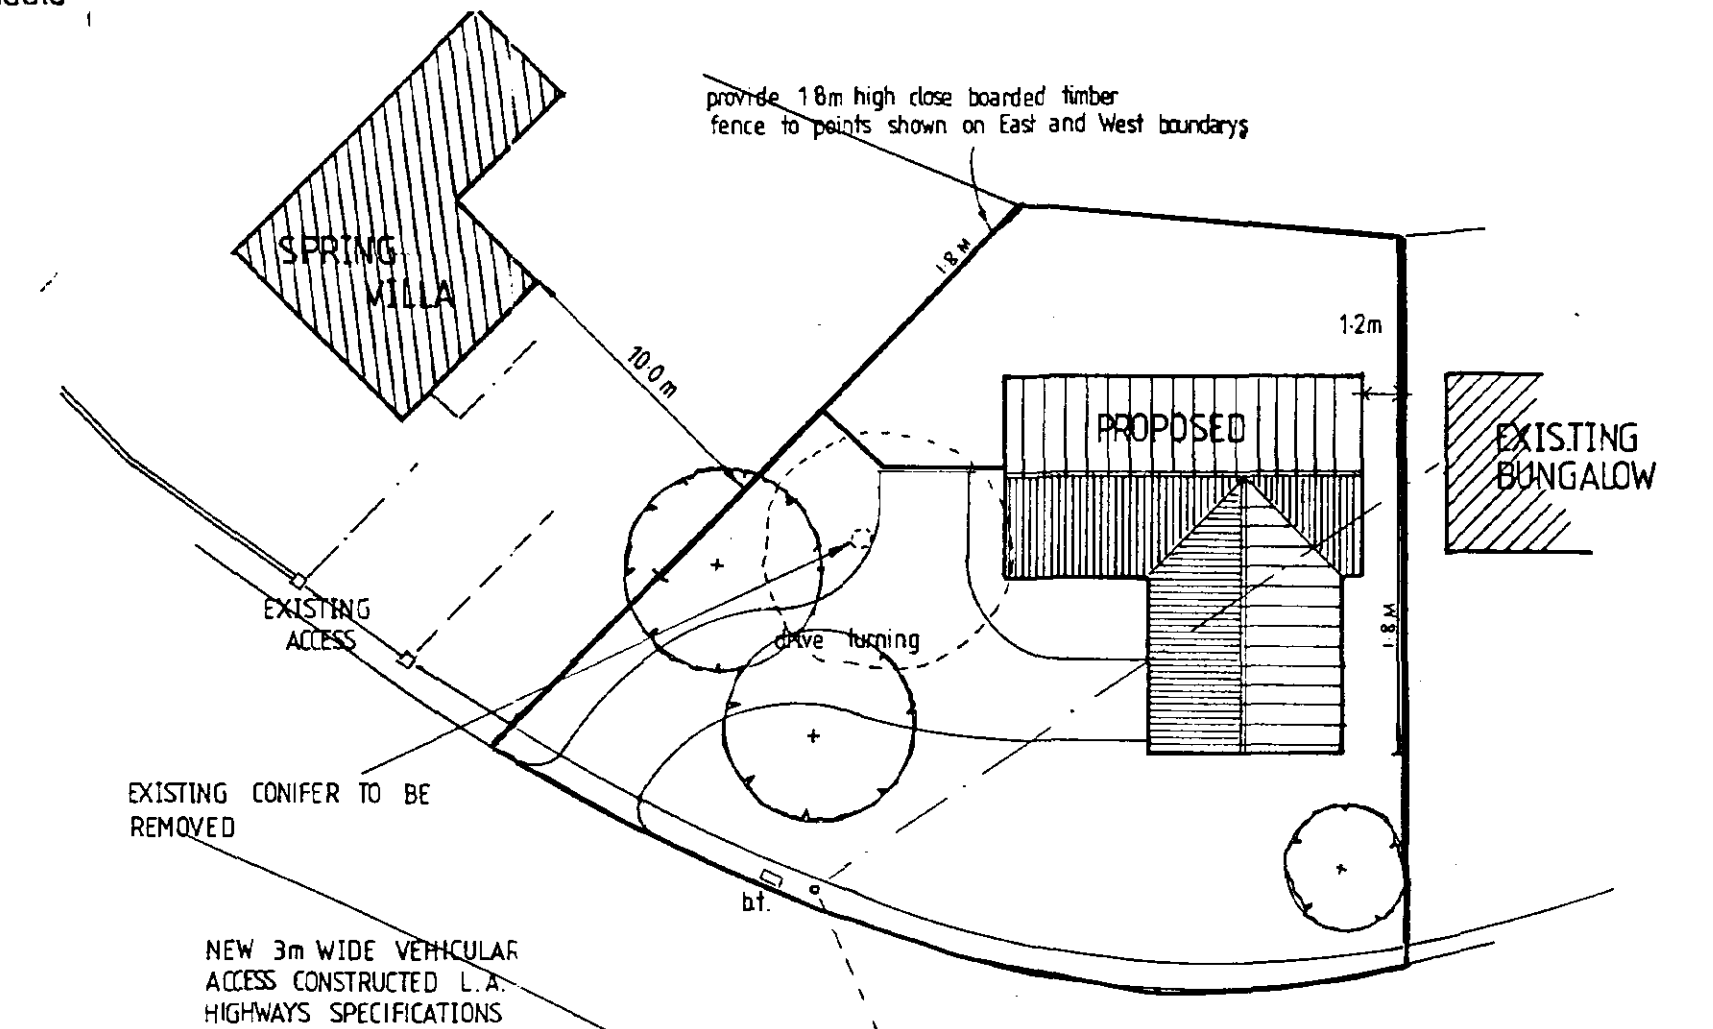


BLOCK PLAN 1:250


12 FEB 2003
0149/03

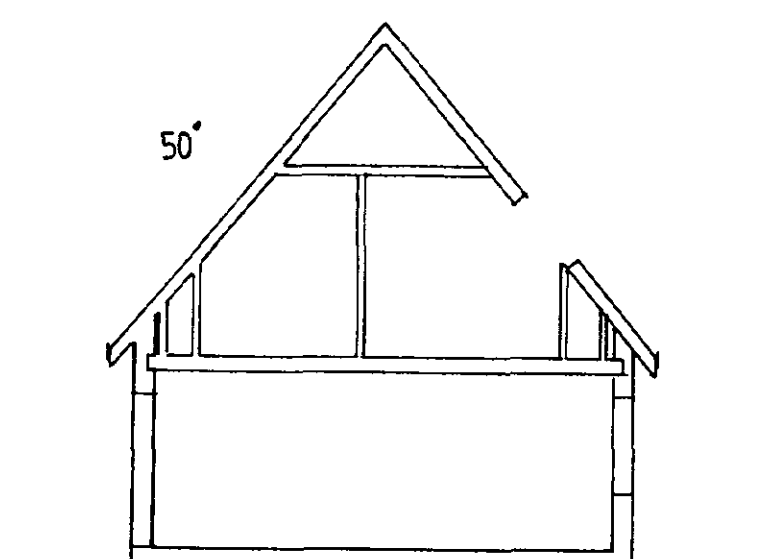


SECTION

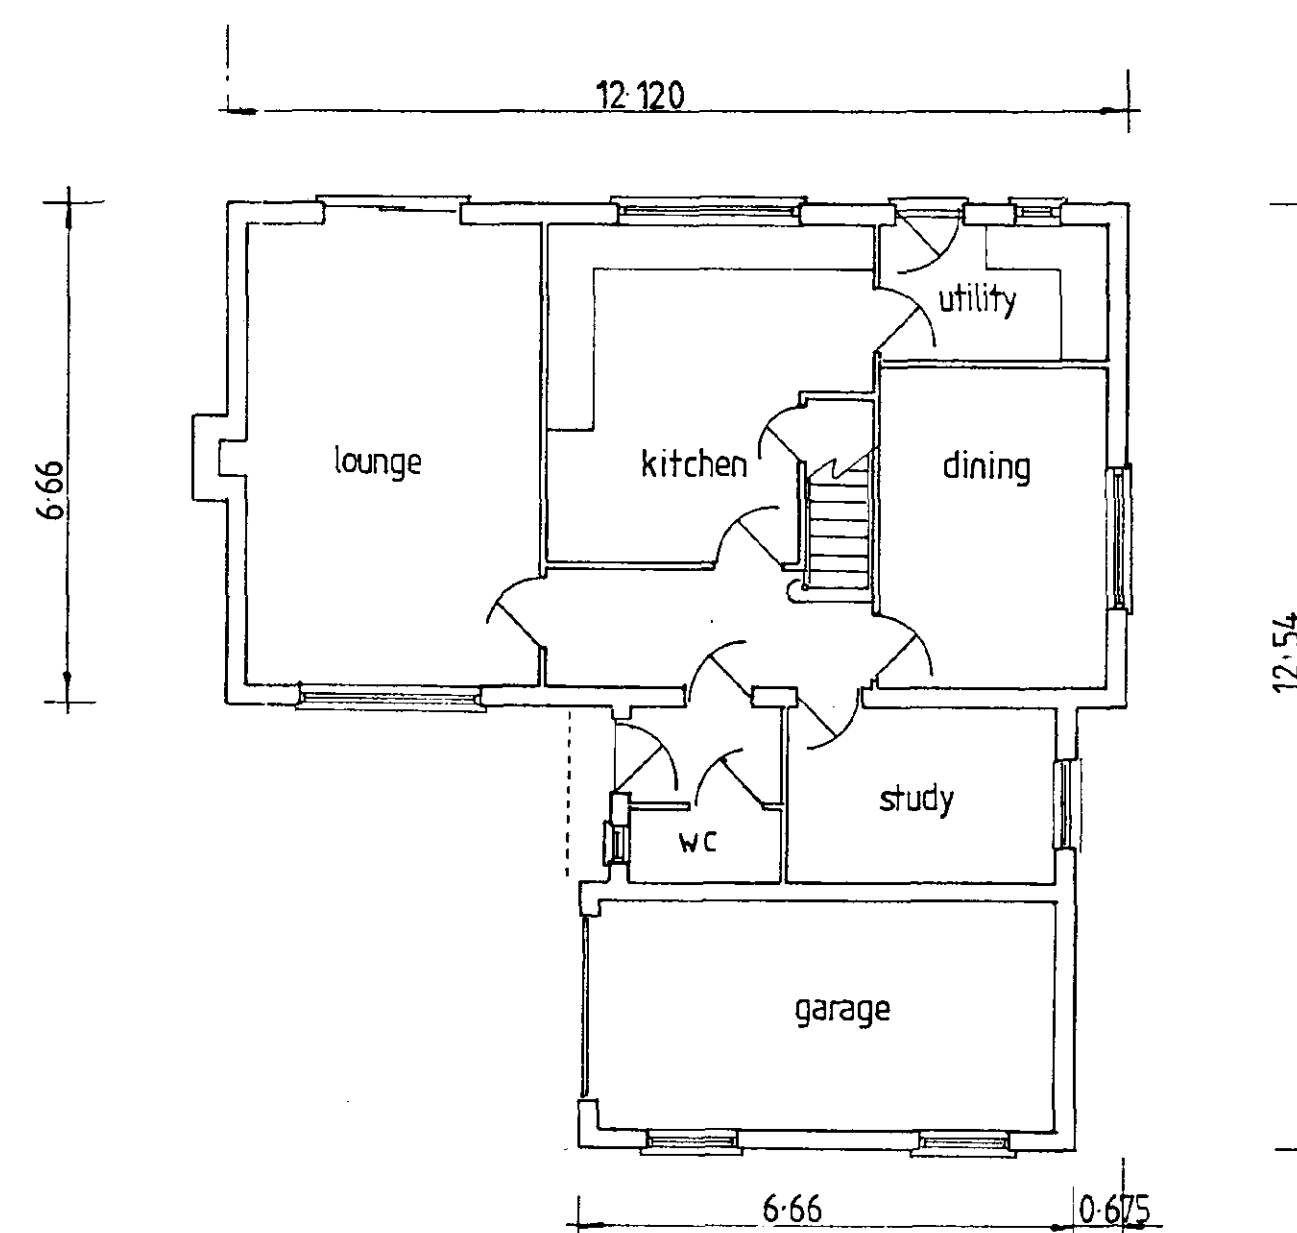

GROUND FLOOR

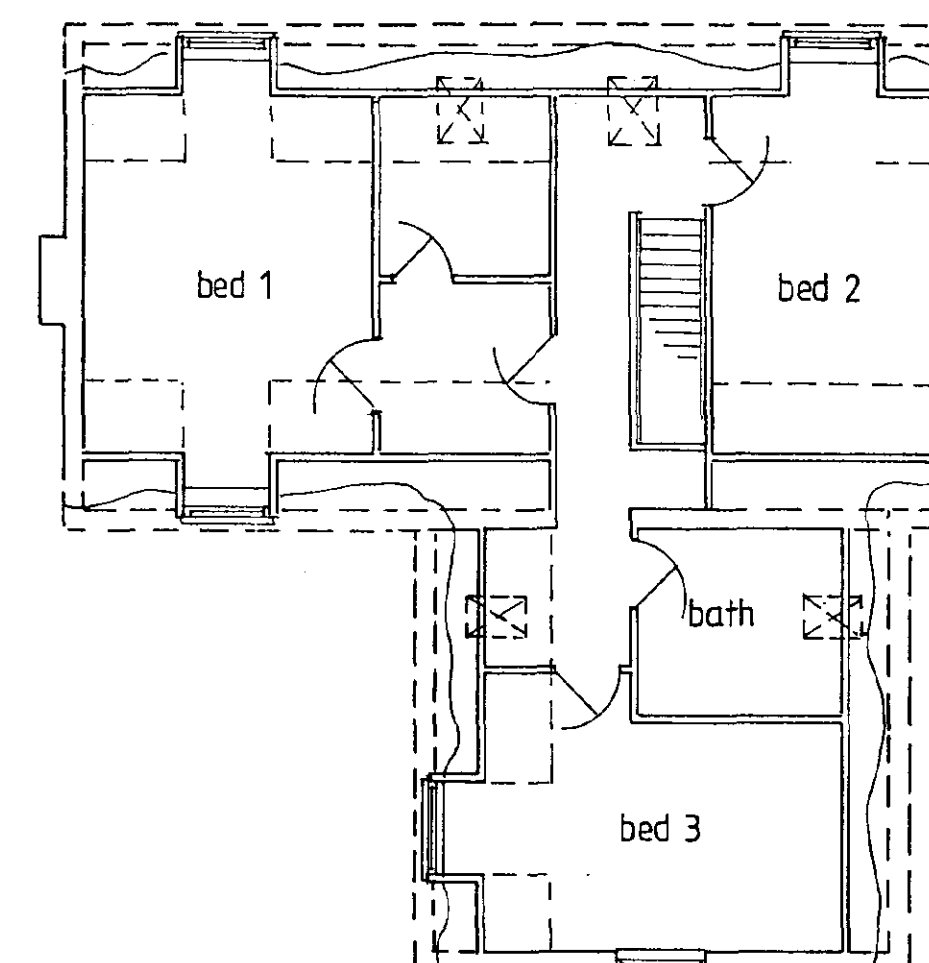

FIRST FLOOR

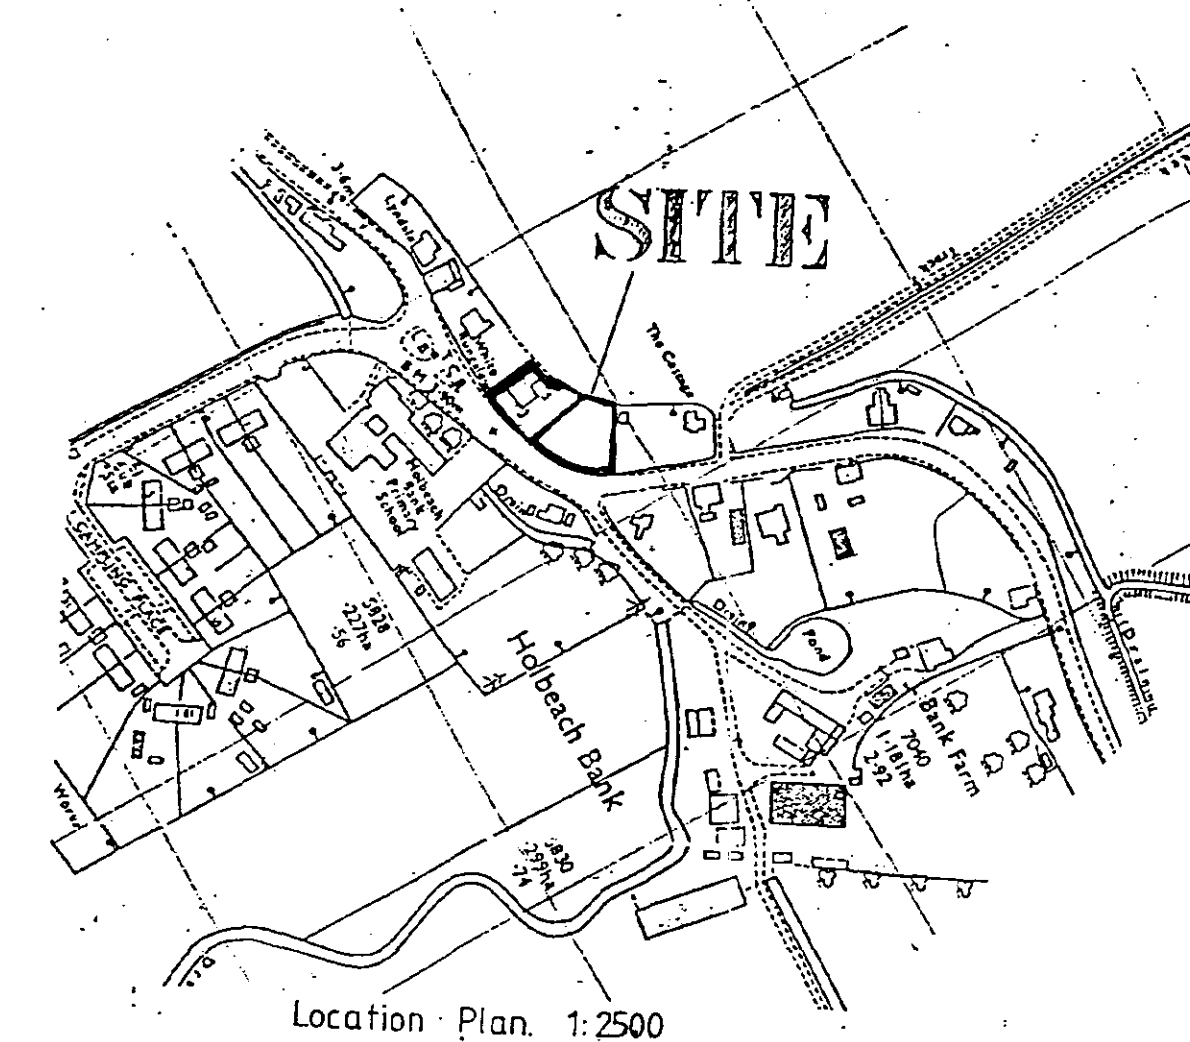

Location Plan 1:2500

Contractor To Check All Dimensions
On Site Before Work Commences.

Rev.	Date	Init.	Revision Details

PODDINGTONS

Architectural Design Consultants

Rabbit Hollow, Church Lane, North Rauceby,
Sleaford, Lincs. NG34 8QU
Tel. (01529) 488033 Fax. (01529) 488044

Project:
PROPOSED CHALET BUNGALOW WITH
GARAGE AND NEW VEHICULAR ACCESS
ADJACENT TO SPRING VILLA, ROMAN
BANK, HOLBEACH BANK

CLIENT MR. & MRS. S. KEEBLE

Drawing:
ELEVATIONS PLANS SITE PLAN

Scale:
1:100, 1:250, 1:2500

Drawn:
Date:

Rev.

**DETERMINED
PLAN**

3125 - 1