
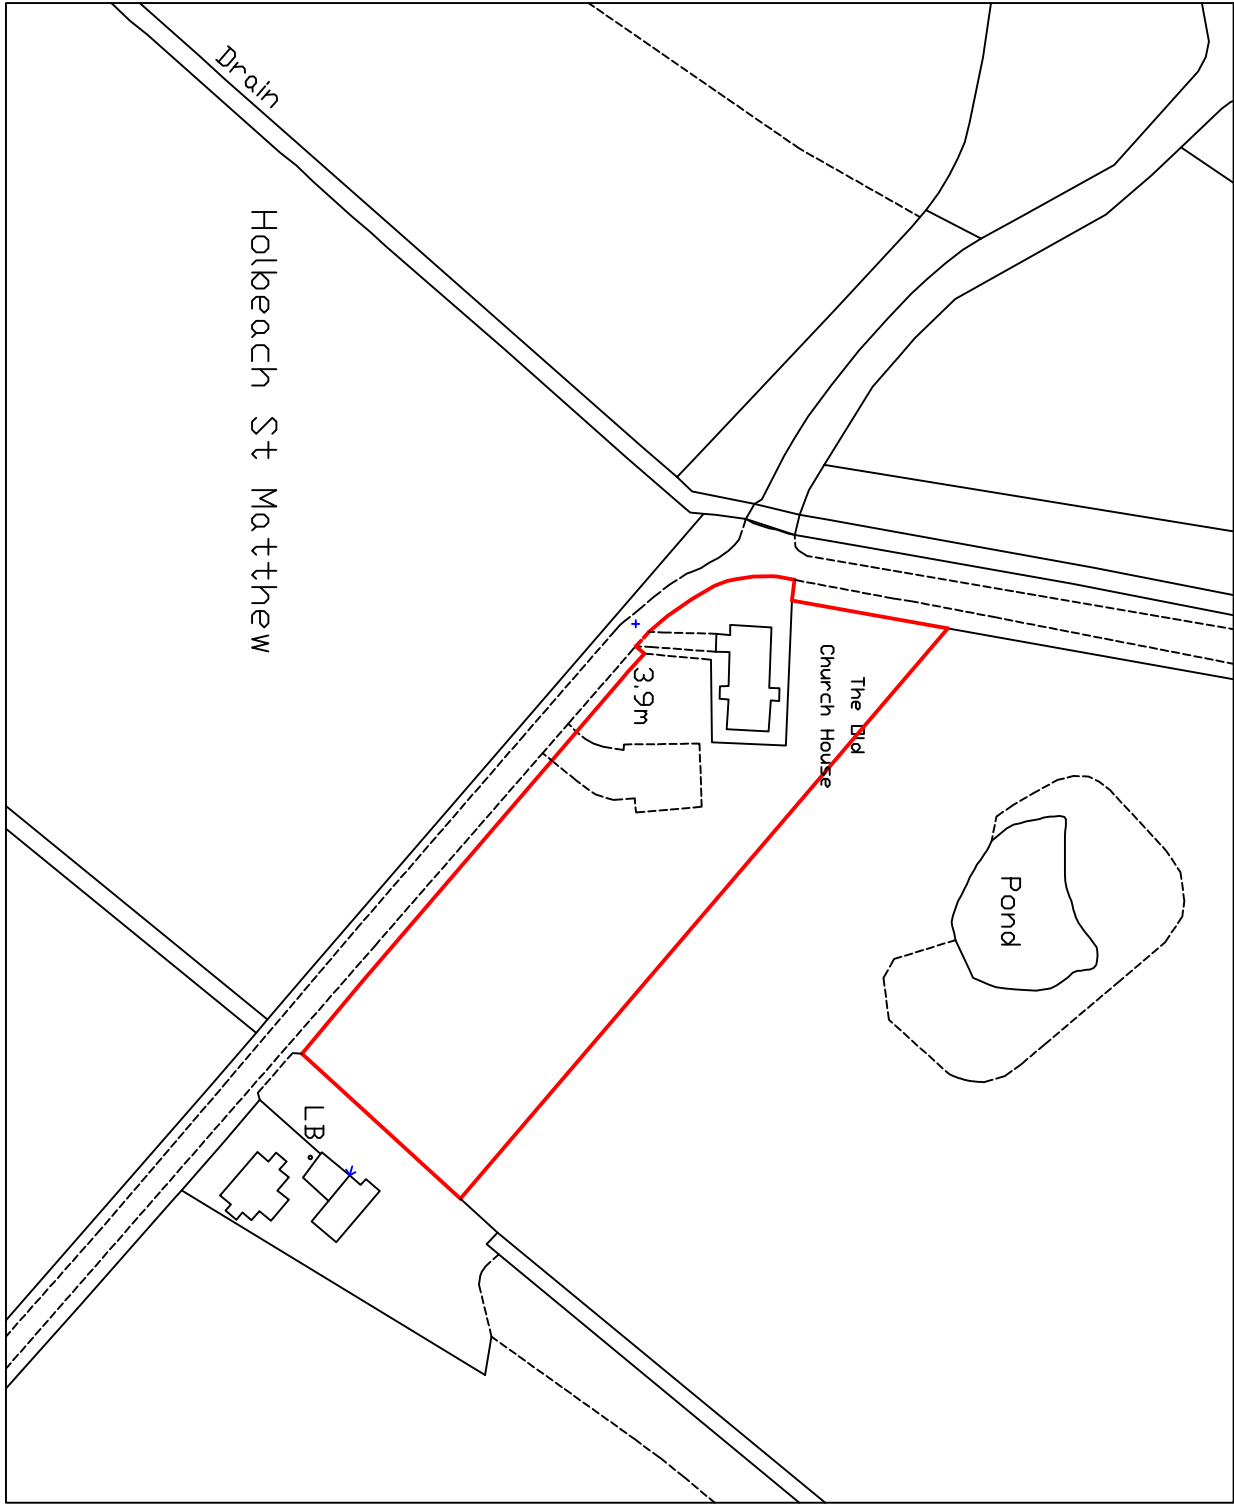
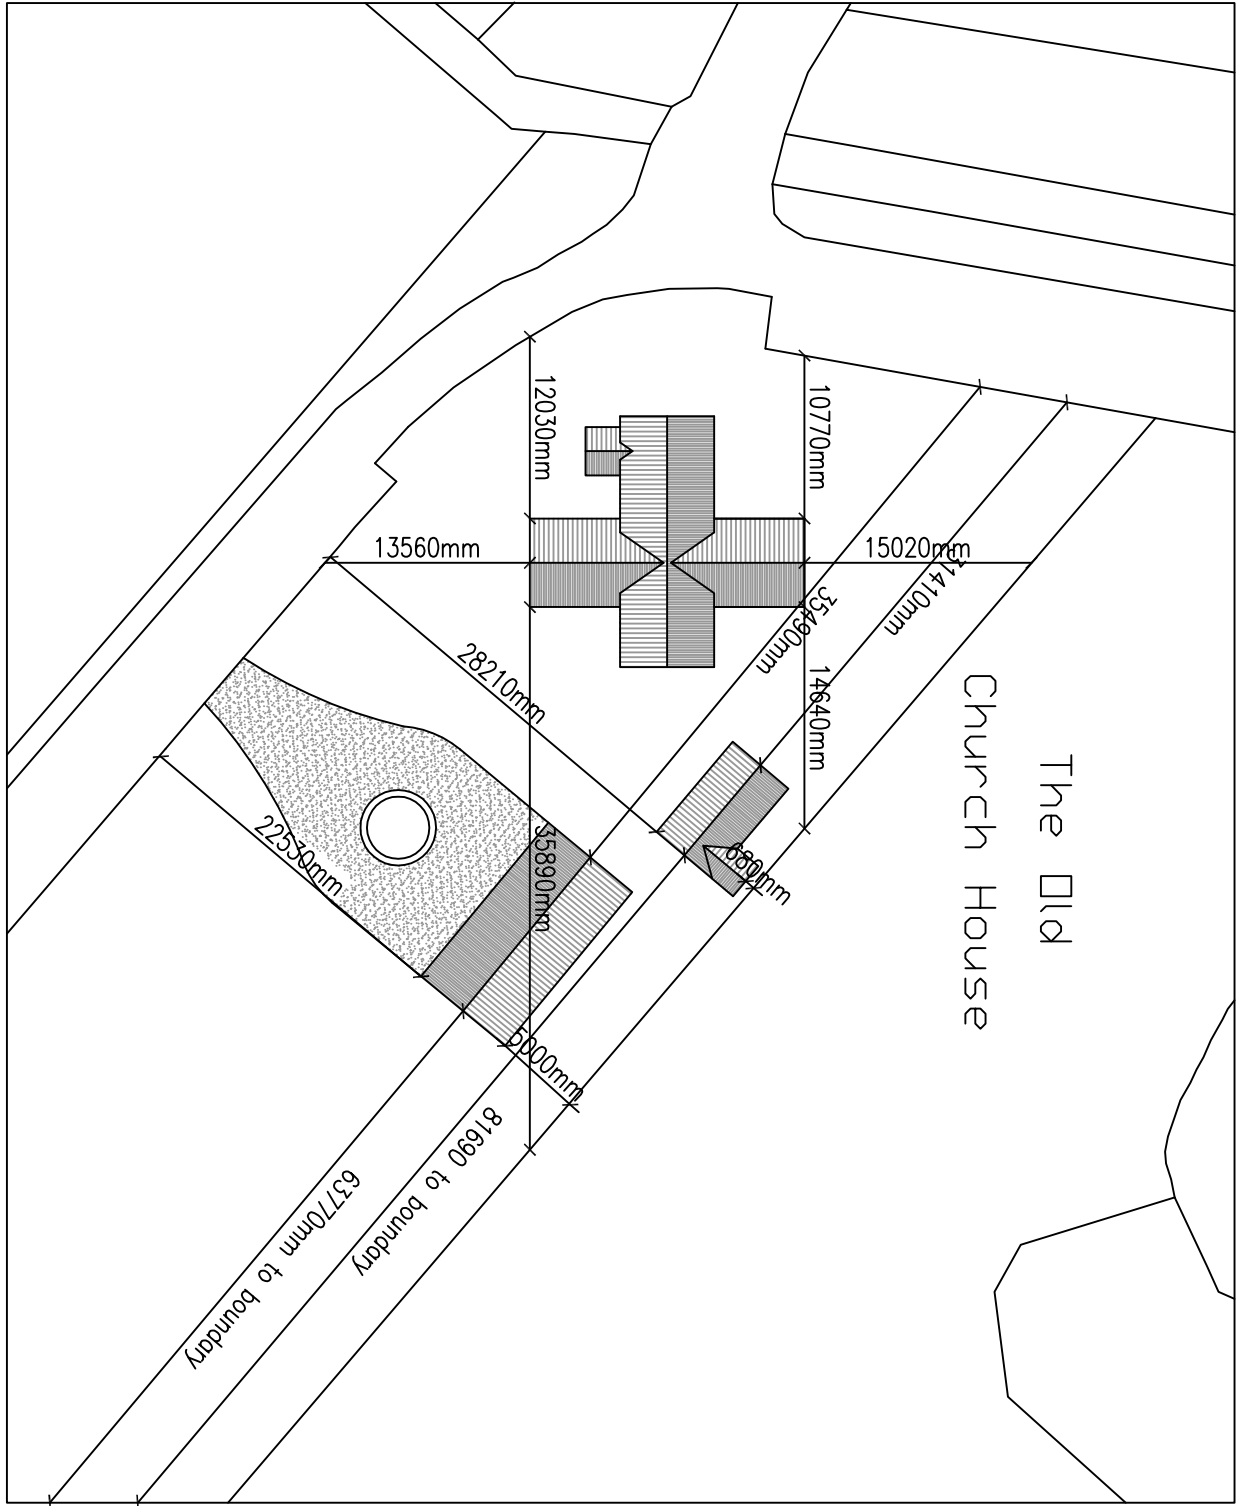


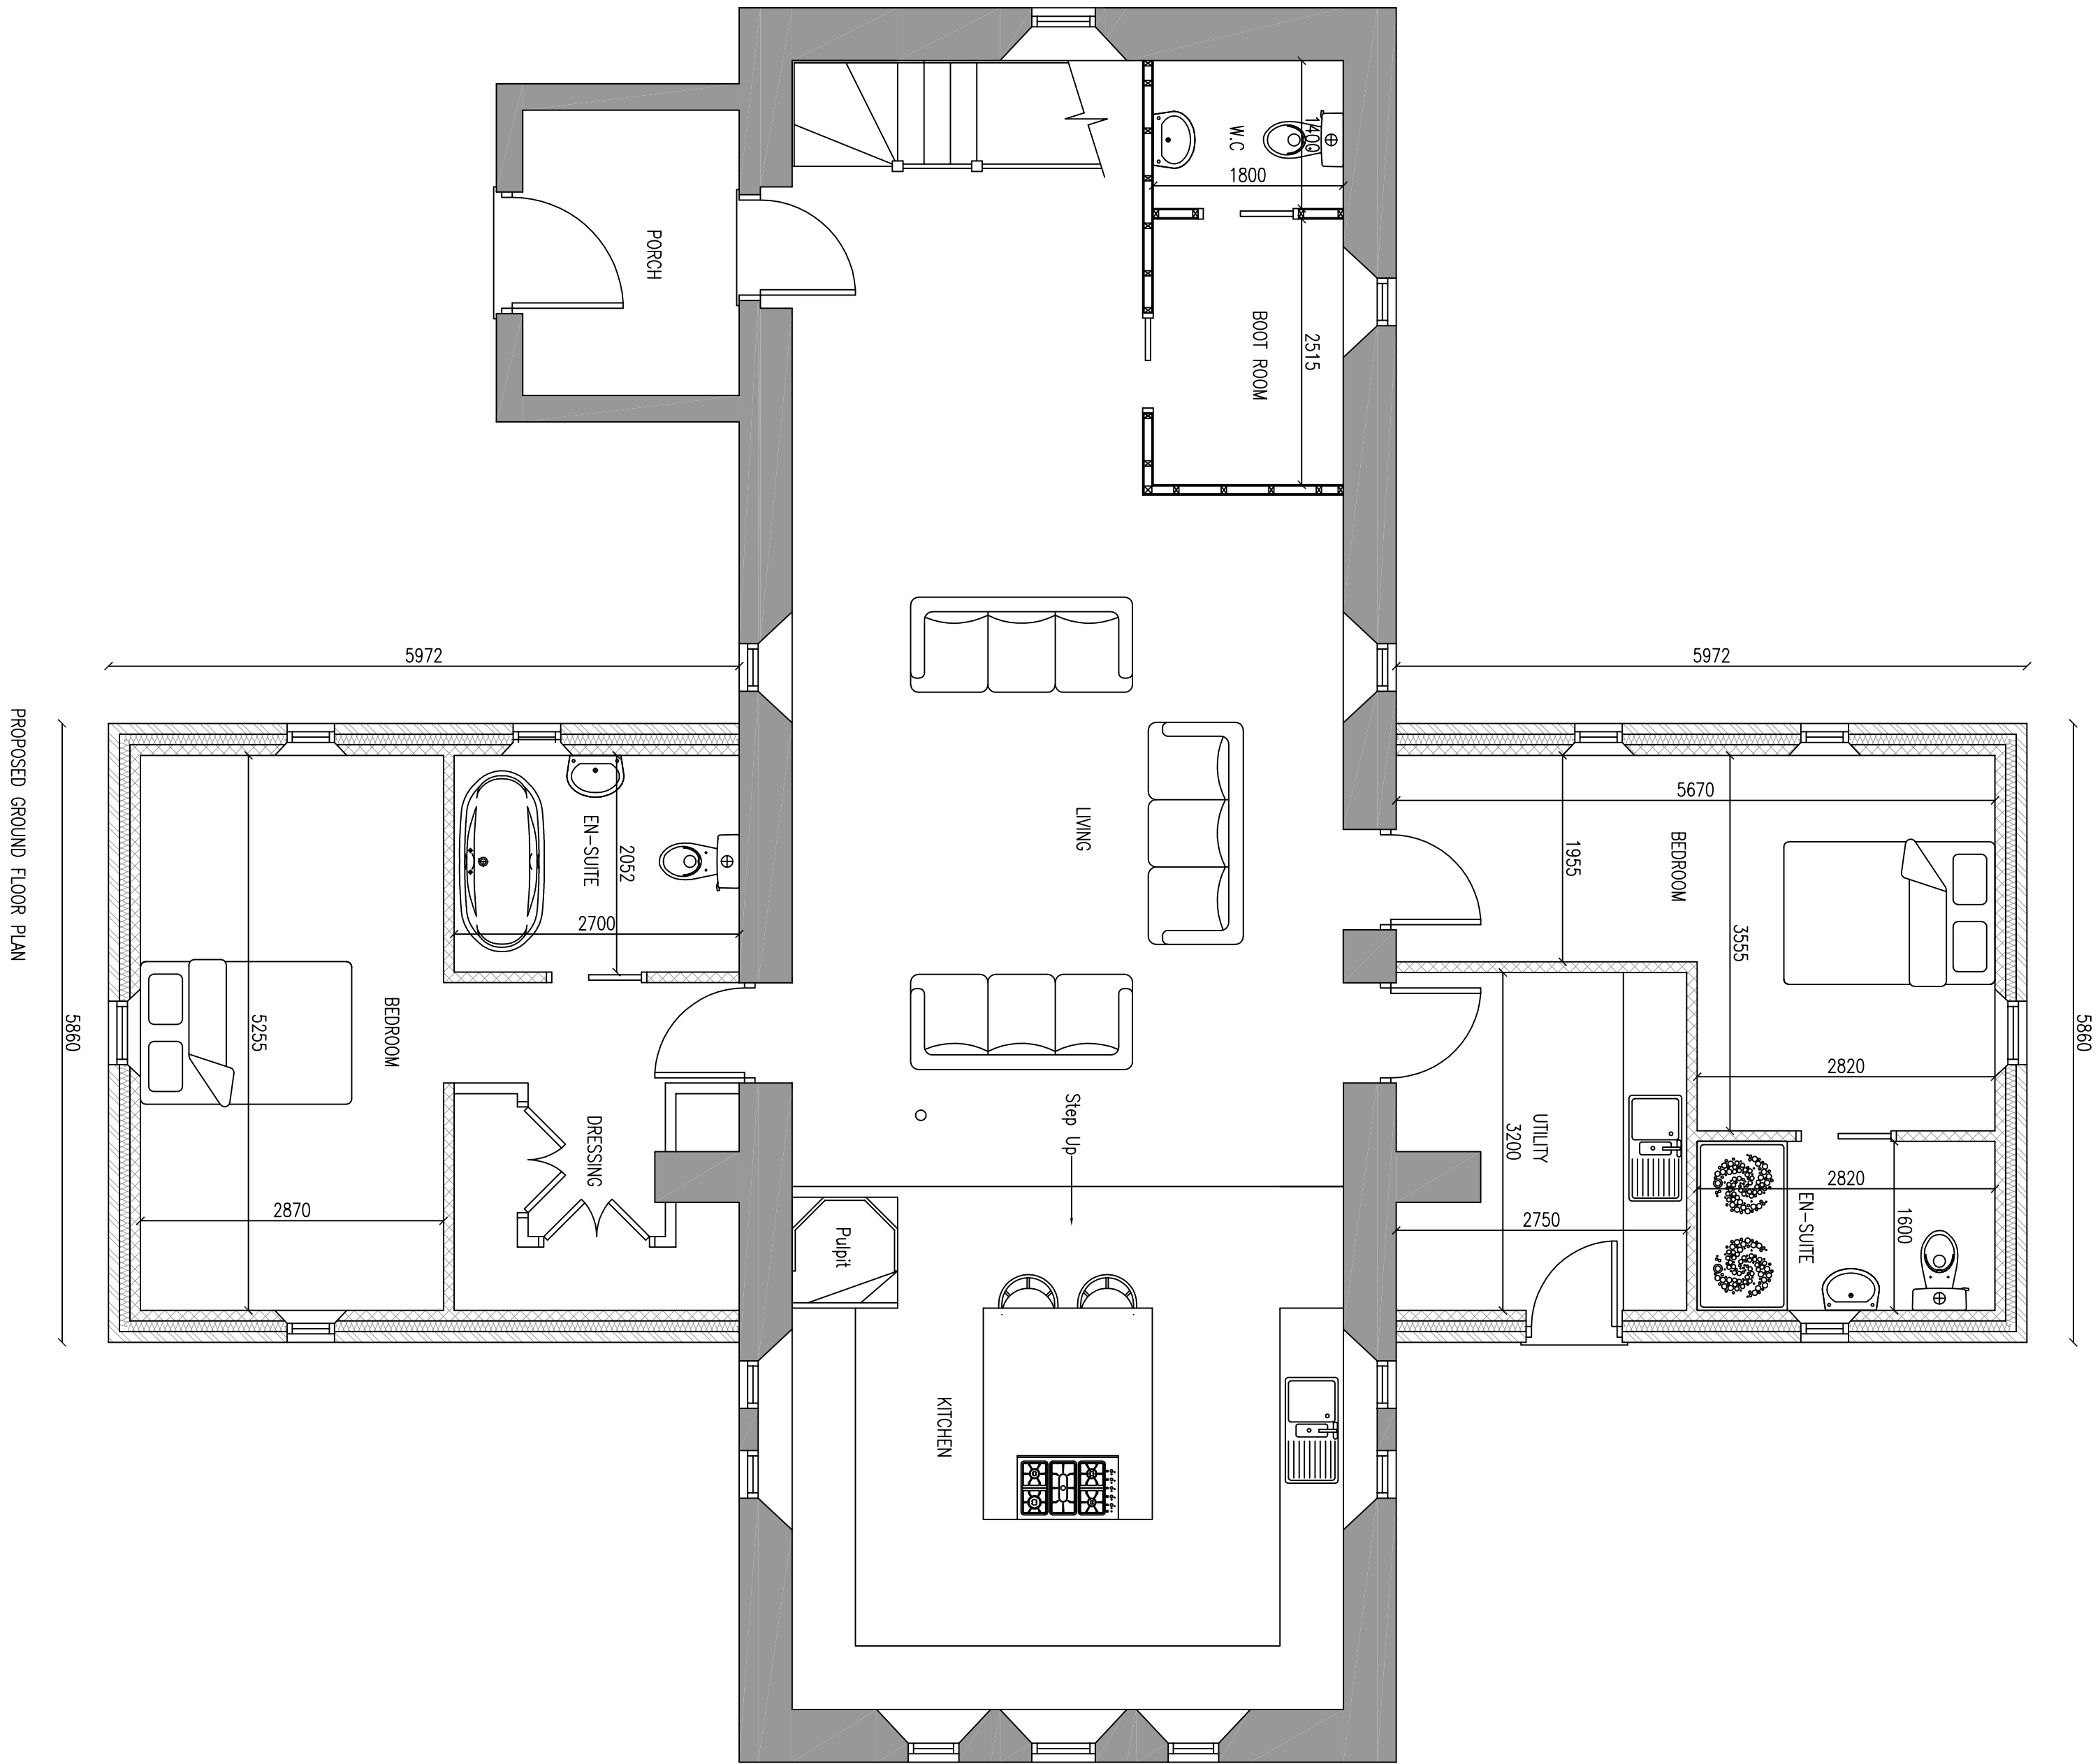

Drainance Survey (C) Crown Copyright 2015. All rights reserved. Licence number 100022432

Austin John Developments			
01775 712115			
Project: CONVERSION OF CHAPEL AND EXTENSIONS			
Client: MR & MRS WATT ST. MATTHEWS CHAPEL, HOLBEACH ST. MATTHEW SPALDING			
DRAWING: PROPOSED GROUND FLOOR PLAN BLOCK PLAN SITE PLAN			
DRAWING NO: A201	DATE: FEBRUARY 2015		
DESIGN: NA	DRAWN: JC	SCALE: 1:50 1:500 1:1250	
CROWN COPYRIGHT 2015. ALL RIGHTS RESERVED. LICENCE NUMBER 100022432			
THE INFORMATION CONTAINED HEREIN IS THE PROPERTY OF AUSTIN JOHN DEVELOPMENTS. IT IS TO BE USED ONLY FOR THE PROJECT AND EXTENSIONS SPECIFIED HEREIN. IT IS NOT TO BE REPRODUCED OR TRANSMITTED IN ANY FORM OR BY ANY MEANS, ELECTRONIC OR MECHANICAL, INCLUDING PHOTOCOPYING, RECORDING, OR BY ANY INFORMATION STORAGE AND RETRIEVAL SYSTEM, WITHOUT THE WRITTEN PERMISSION OF AUSTIN JOHN DEVELOPMENTS. THE INFORMATION CONTAINED HEREIN IS NOT TO BE USED FOR ANY OTHER PURPOSE, INCLUDING BUT NOT LIMITED TO, THE DESIGN, CONSTRUCTION, OR OPERATION OF ANY OTHER PROJECT OR EXTENSION. THE INFORMATION CONTAINED HEREIN IS NOT TO BE USED FOR ANY OTHER PURPOSE, INCLUDING BUT NOT LIMITED TO, THE DESIGN, CONSTRUCTION, OR OPERATION OF ANY OTHER PROJECT OR EXTENSION.			