
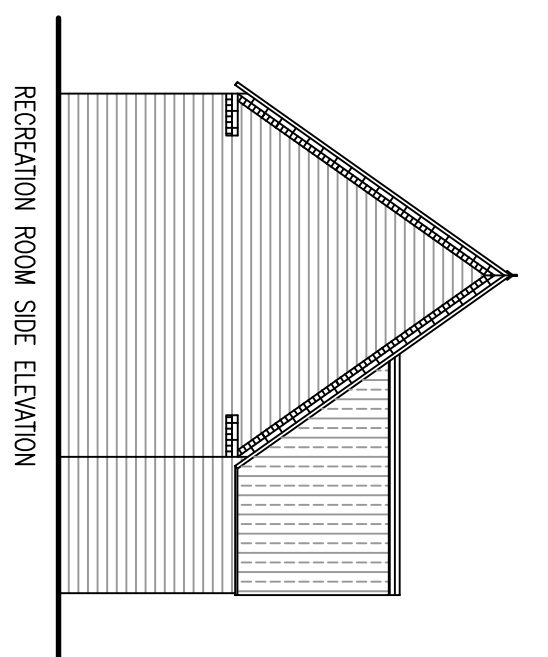
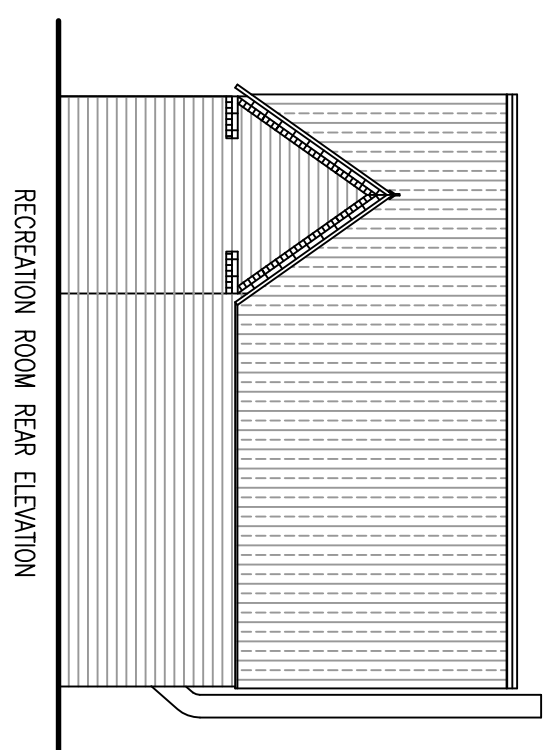
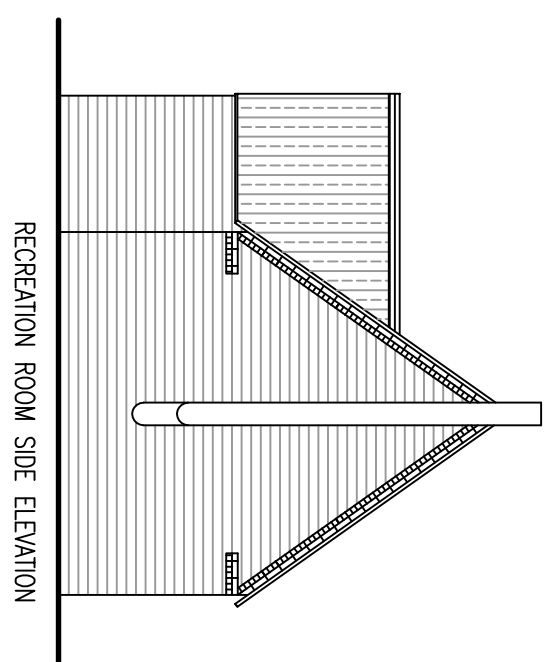
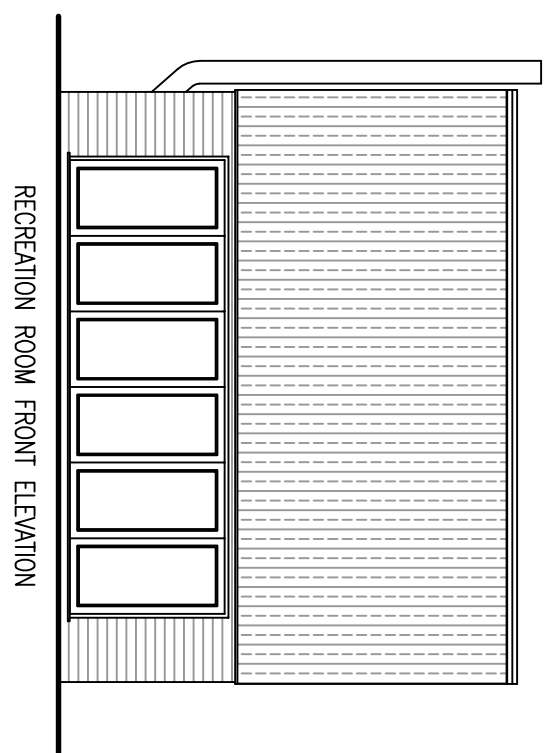
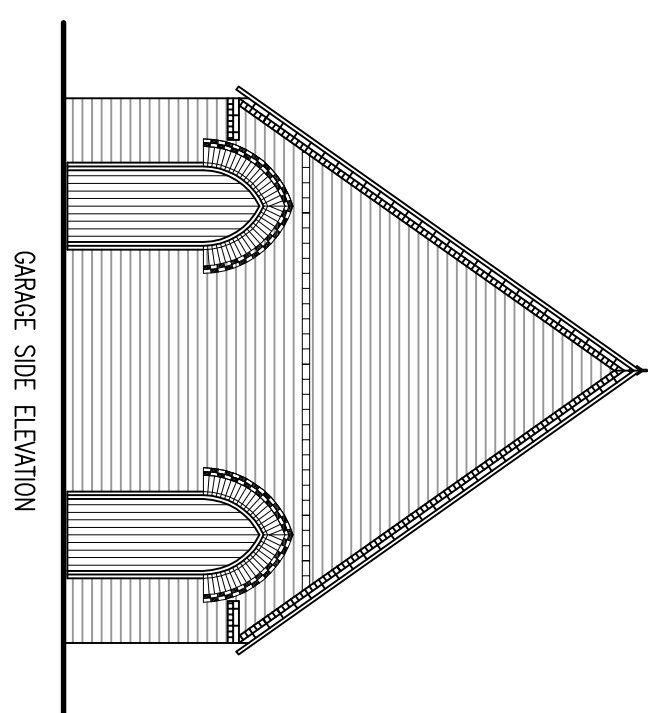
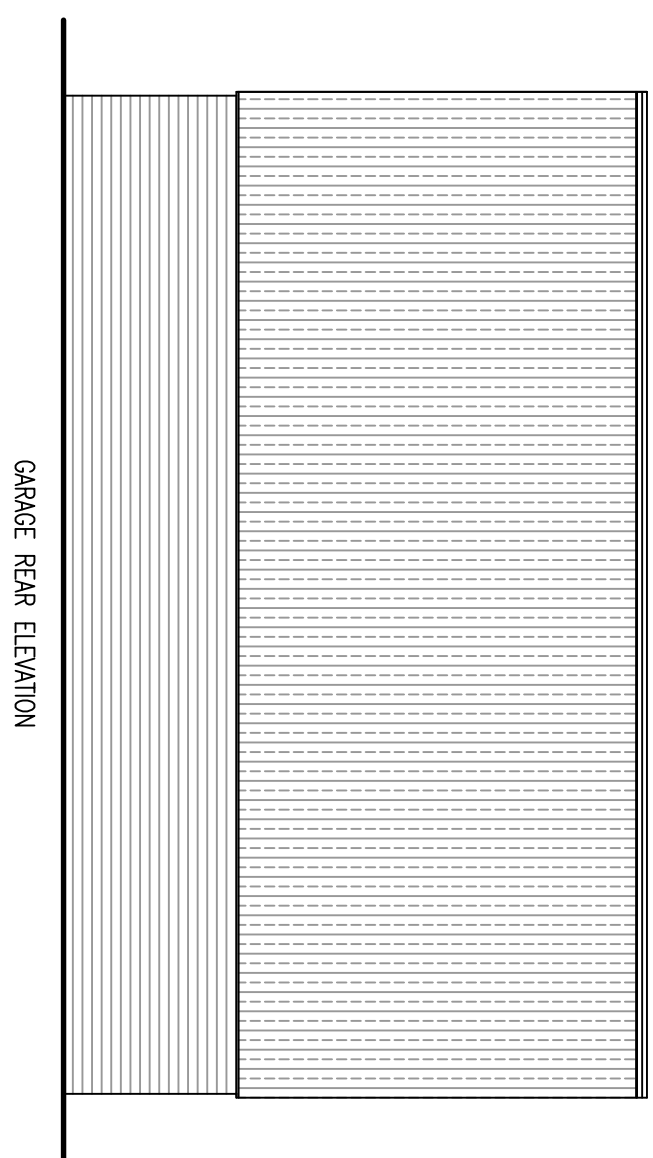
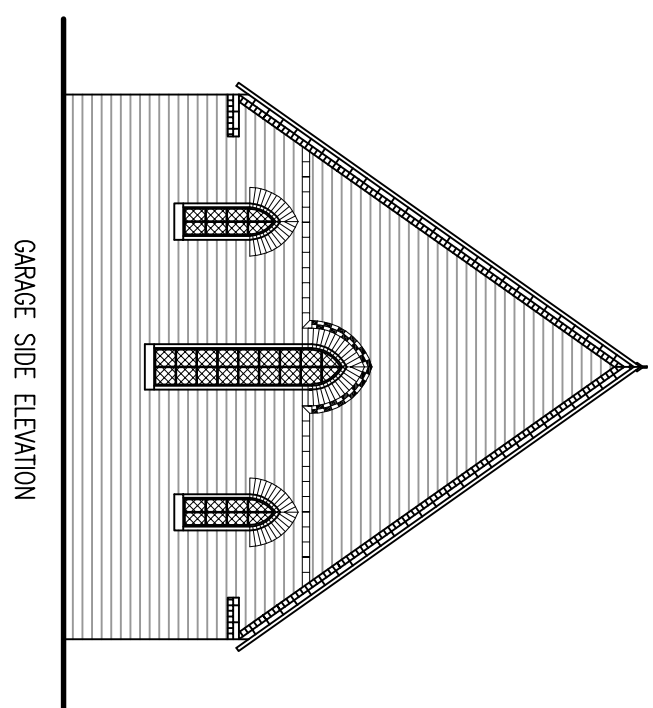
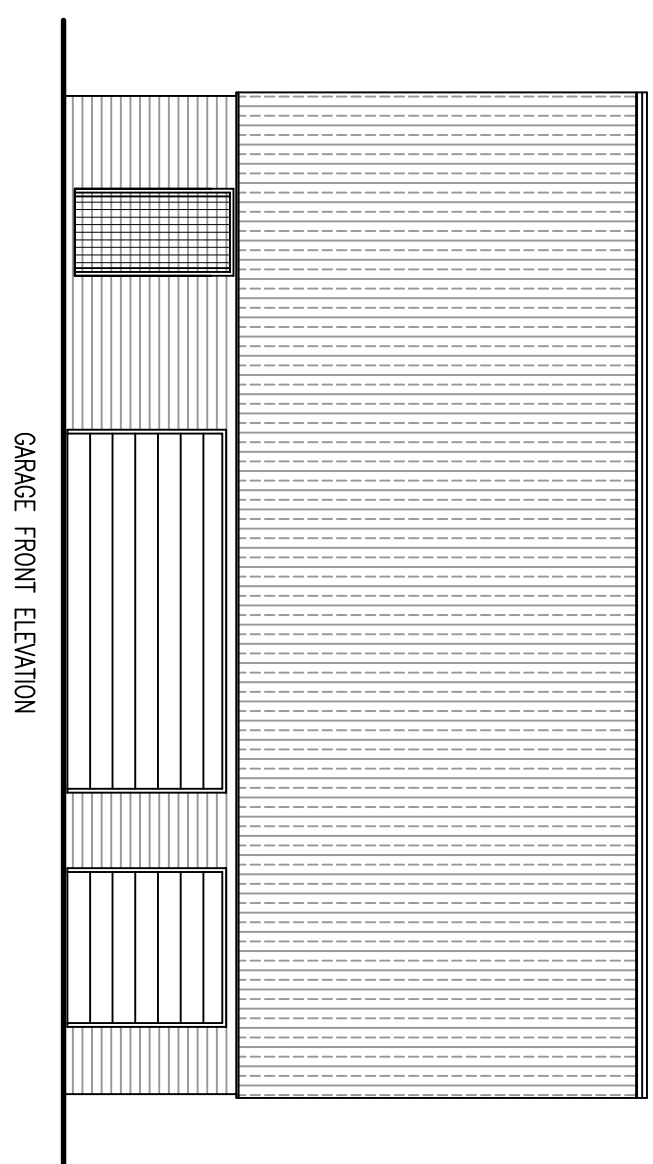
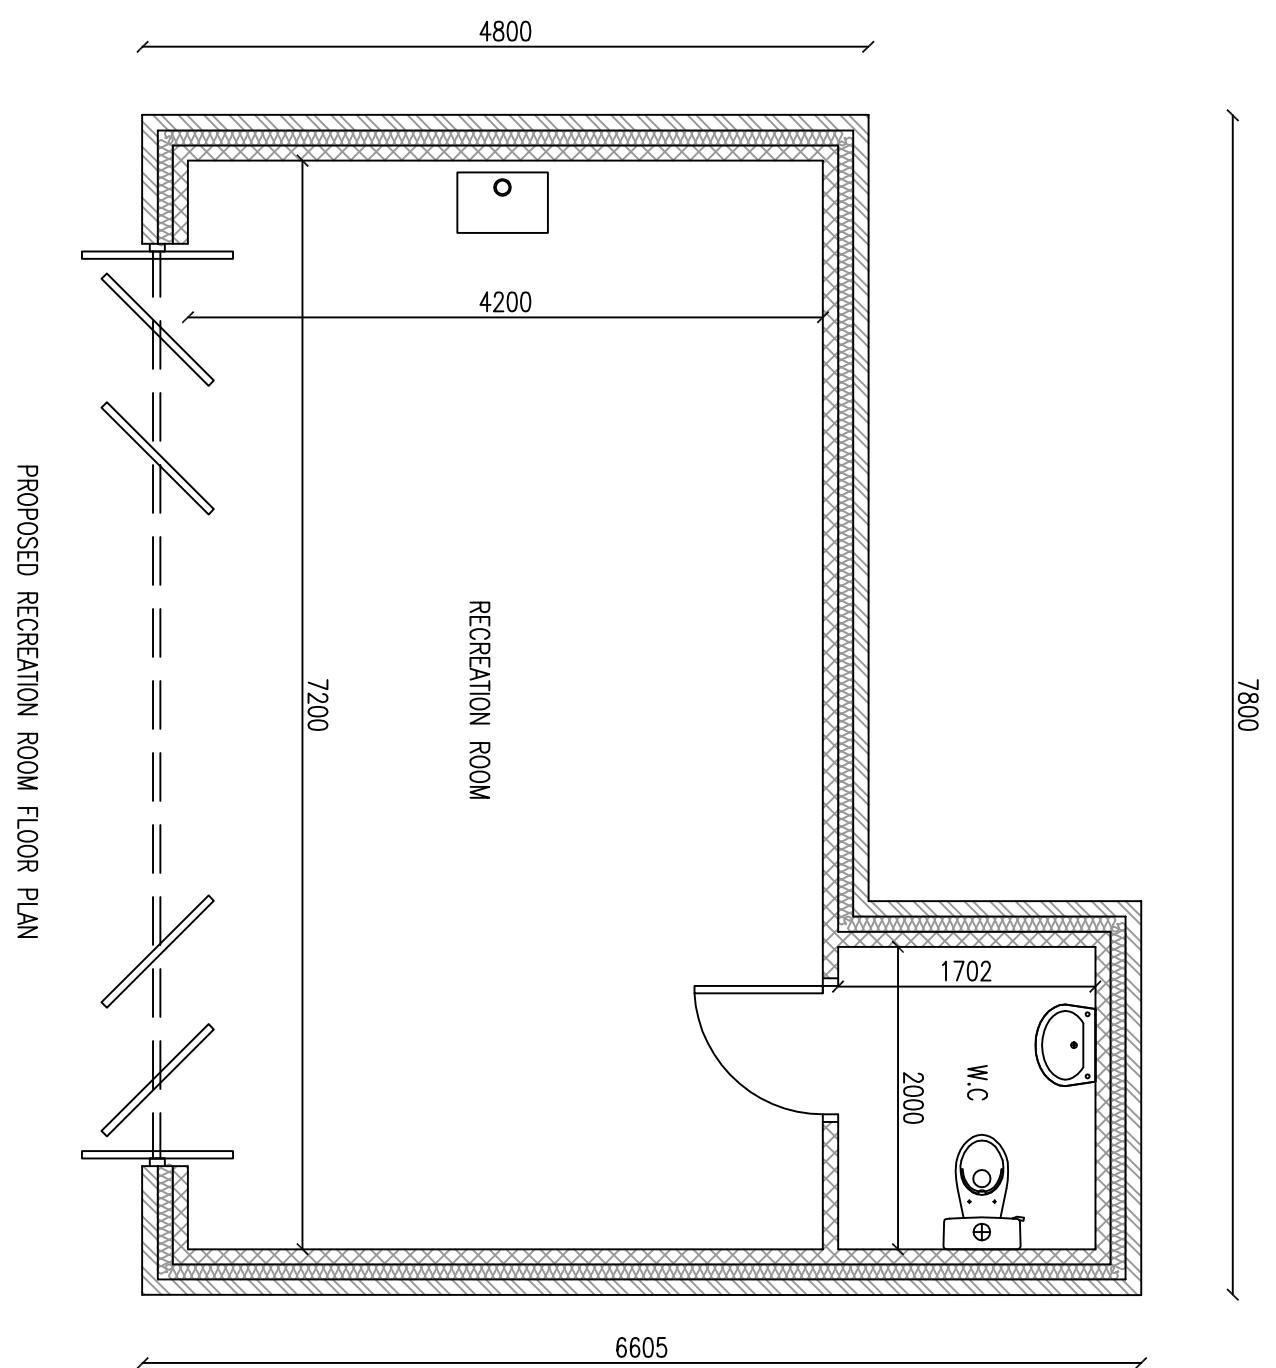


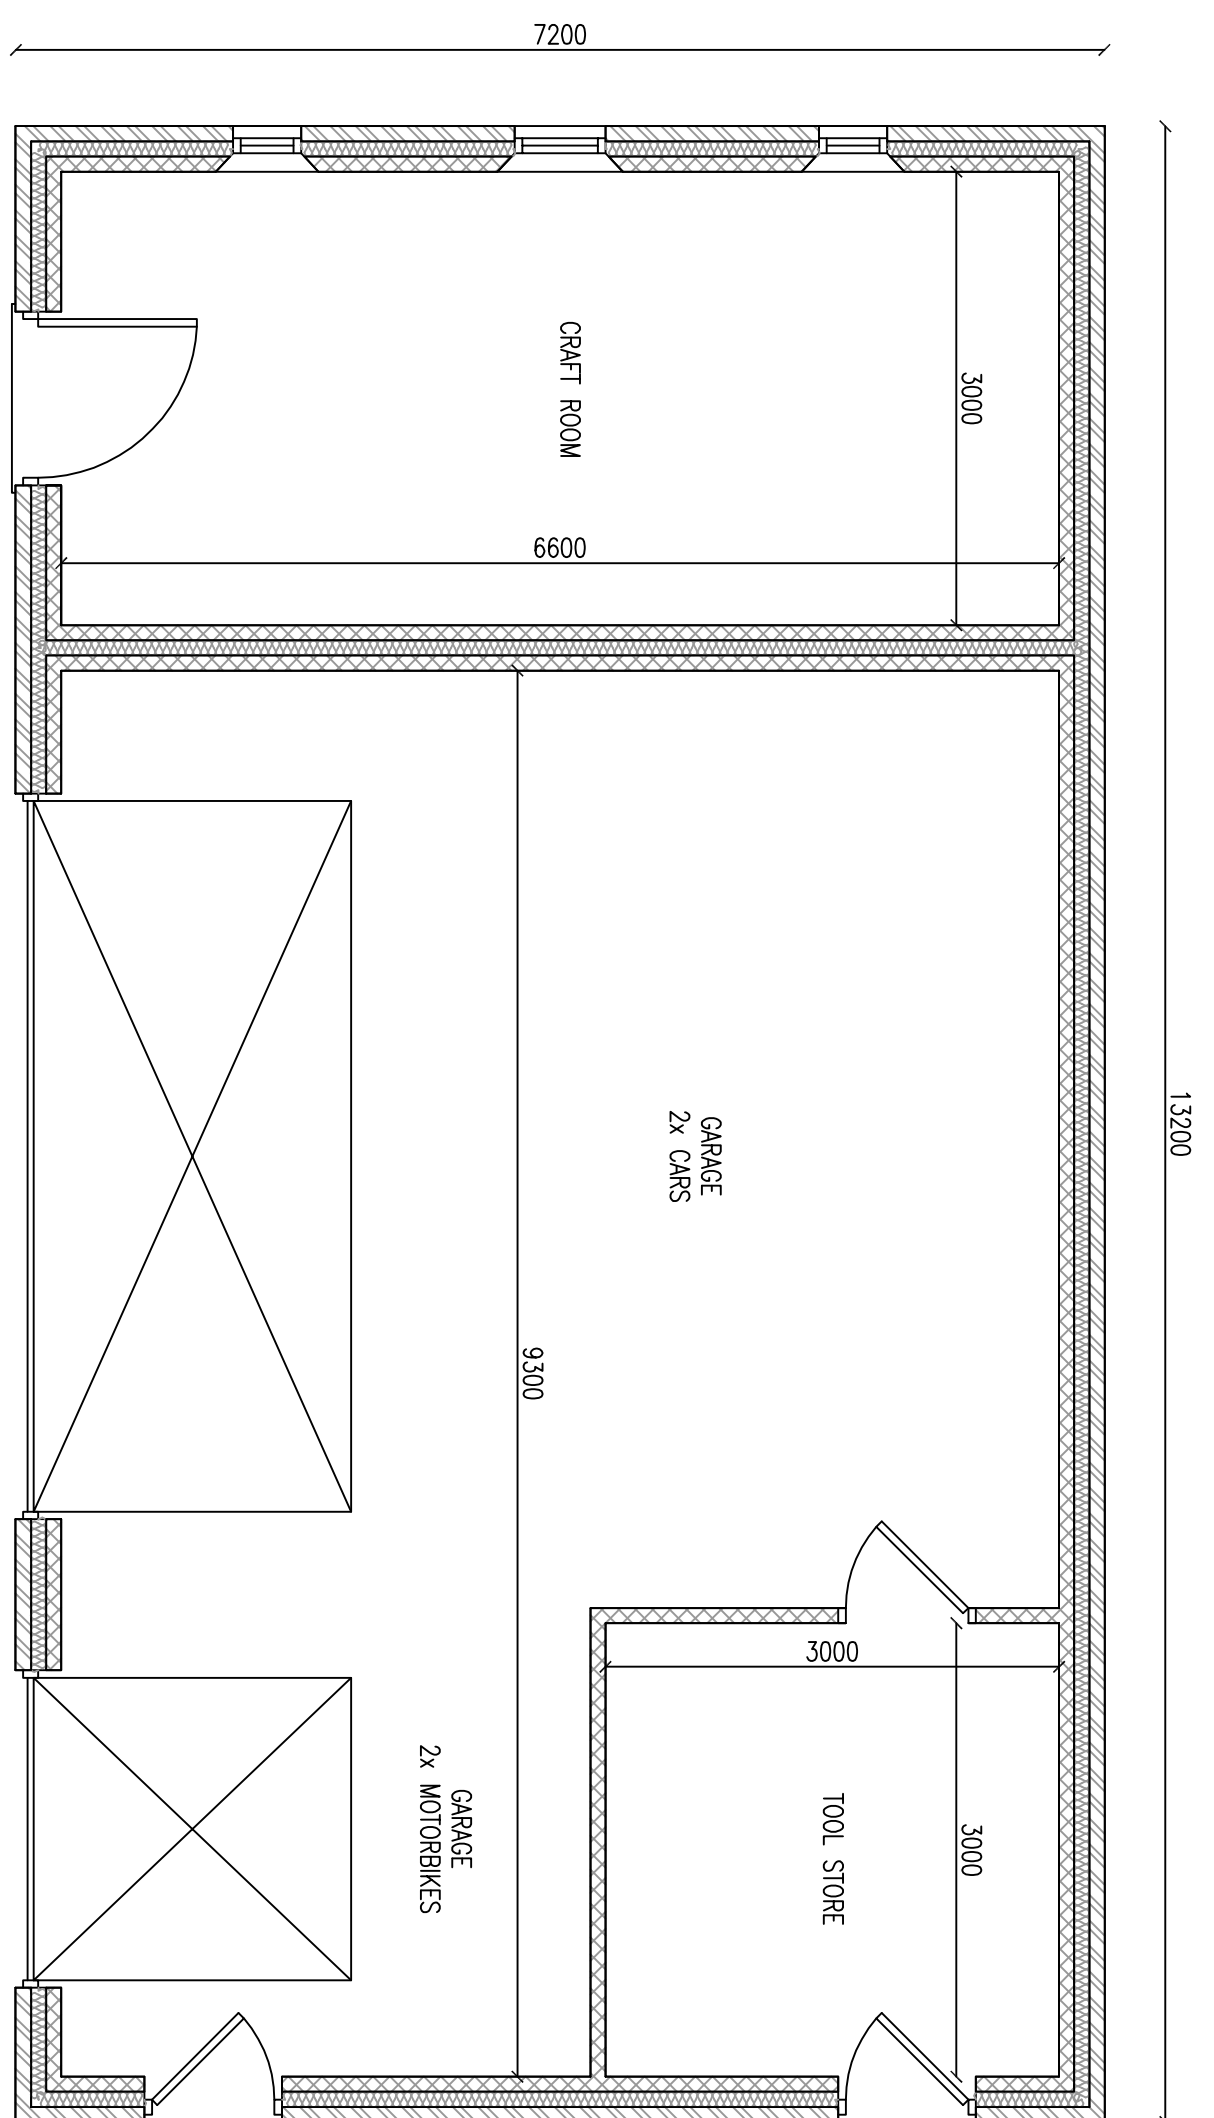

|   |    |               |  |
|---|----|---------------|--|
| <div> <div>  </div> <div> 01775 712115 </div> </div> |    |               |  |
| Project:   |    |               |  |
| CONVERSION OF CHAPEL AND EXTENSIONS   |    |               |  |
| Client:   |    |               |  |
| MR & MRS WATT<br>ST. MATTHEWS CHAPEL,<br>HOLBEACH ST. MATTHEW<br>SPALDING                                                               |    |               |  |
| DRAWING:   |    |               |  |
| PROPOSED GARAGE FLOOR PLAN & ELEVATIONS<br>PROPOSED RECREATION ROOM FLOOR PLAN &<br>ELEVATIONS                                          |    |               |  |
| DRAWING NO:   |    |               |  |
| DESIGN:   |    | DATE:         |  |
| NA   | JC | FEBRUARY 2015 |  |
| DRAWN:   |    | SCALE:        |  |
| NA   |    | 1:50 1:100    |  |