



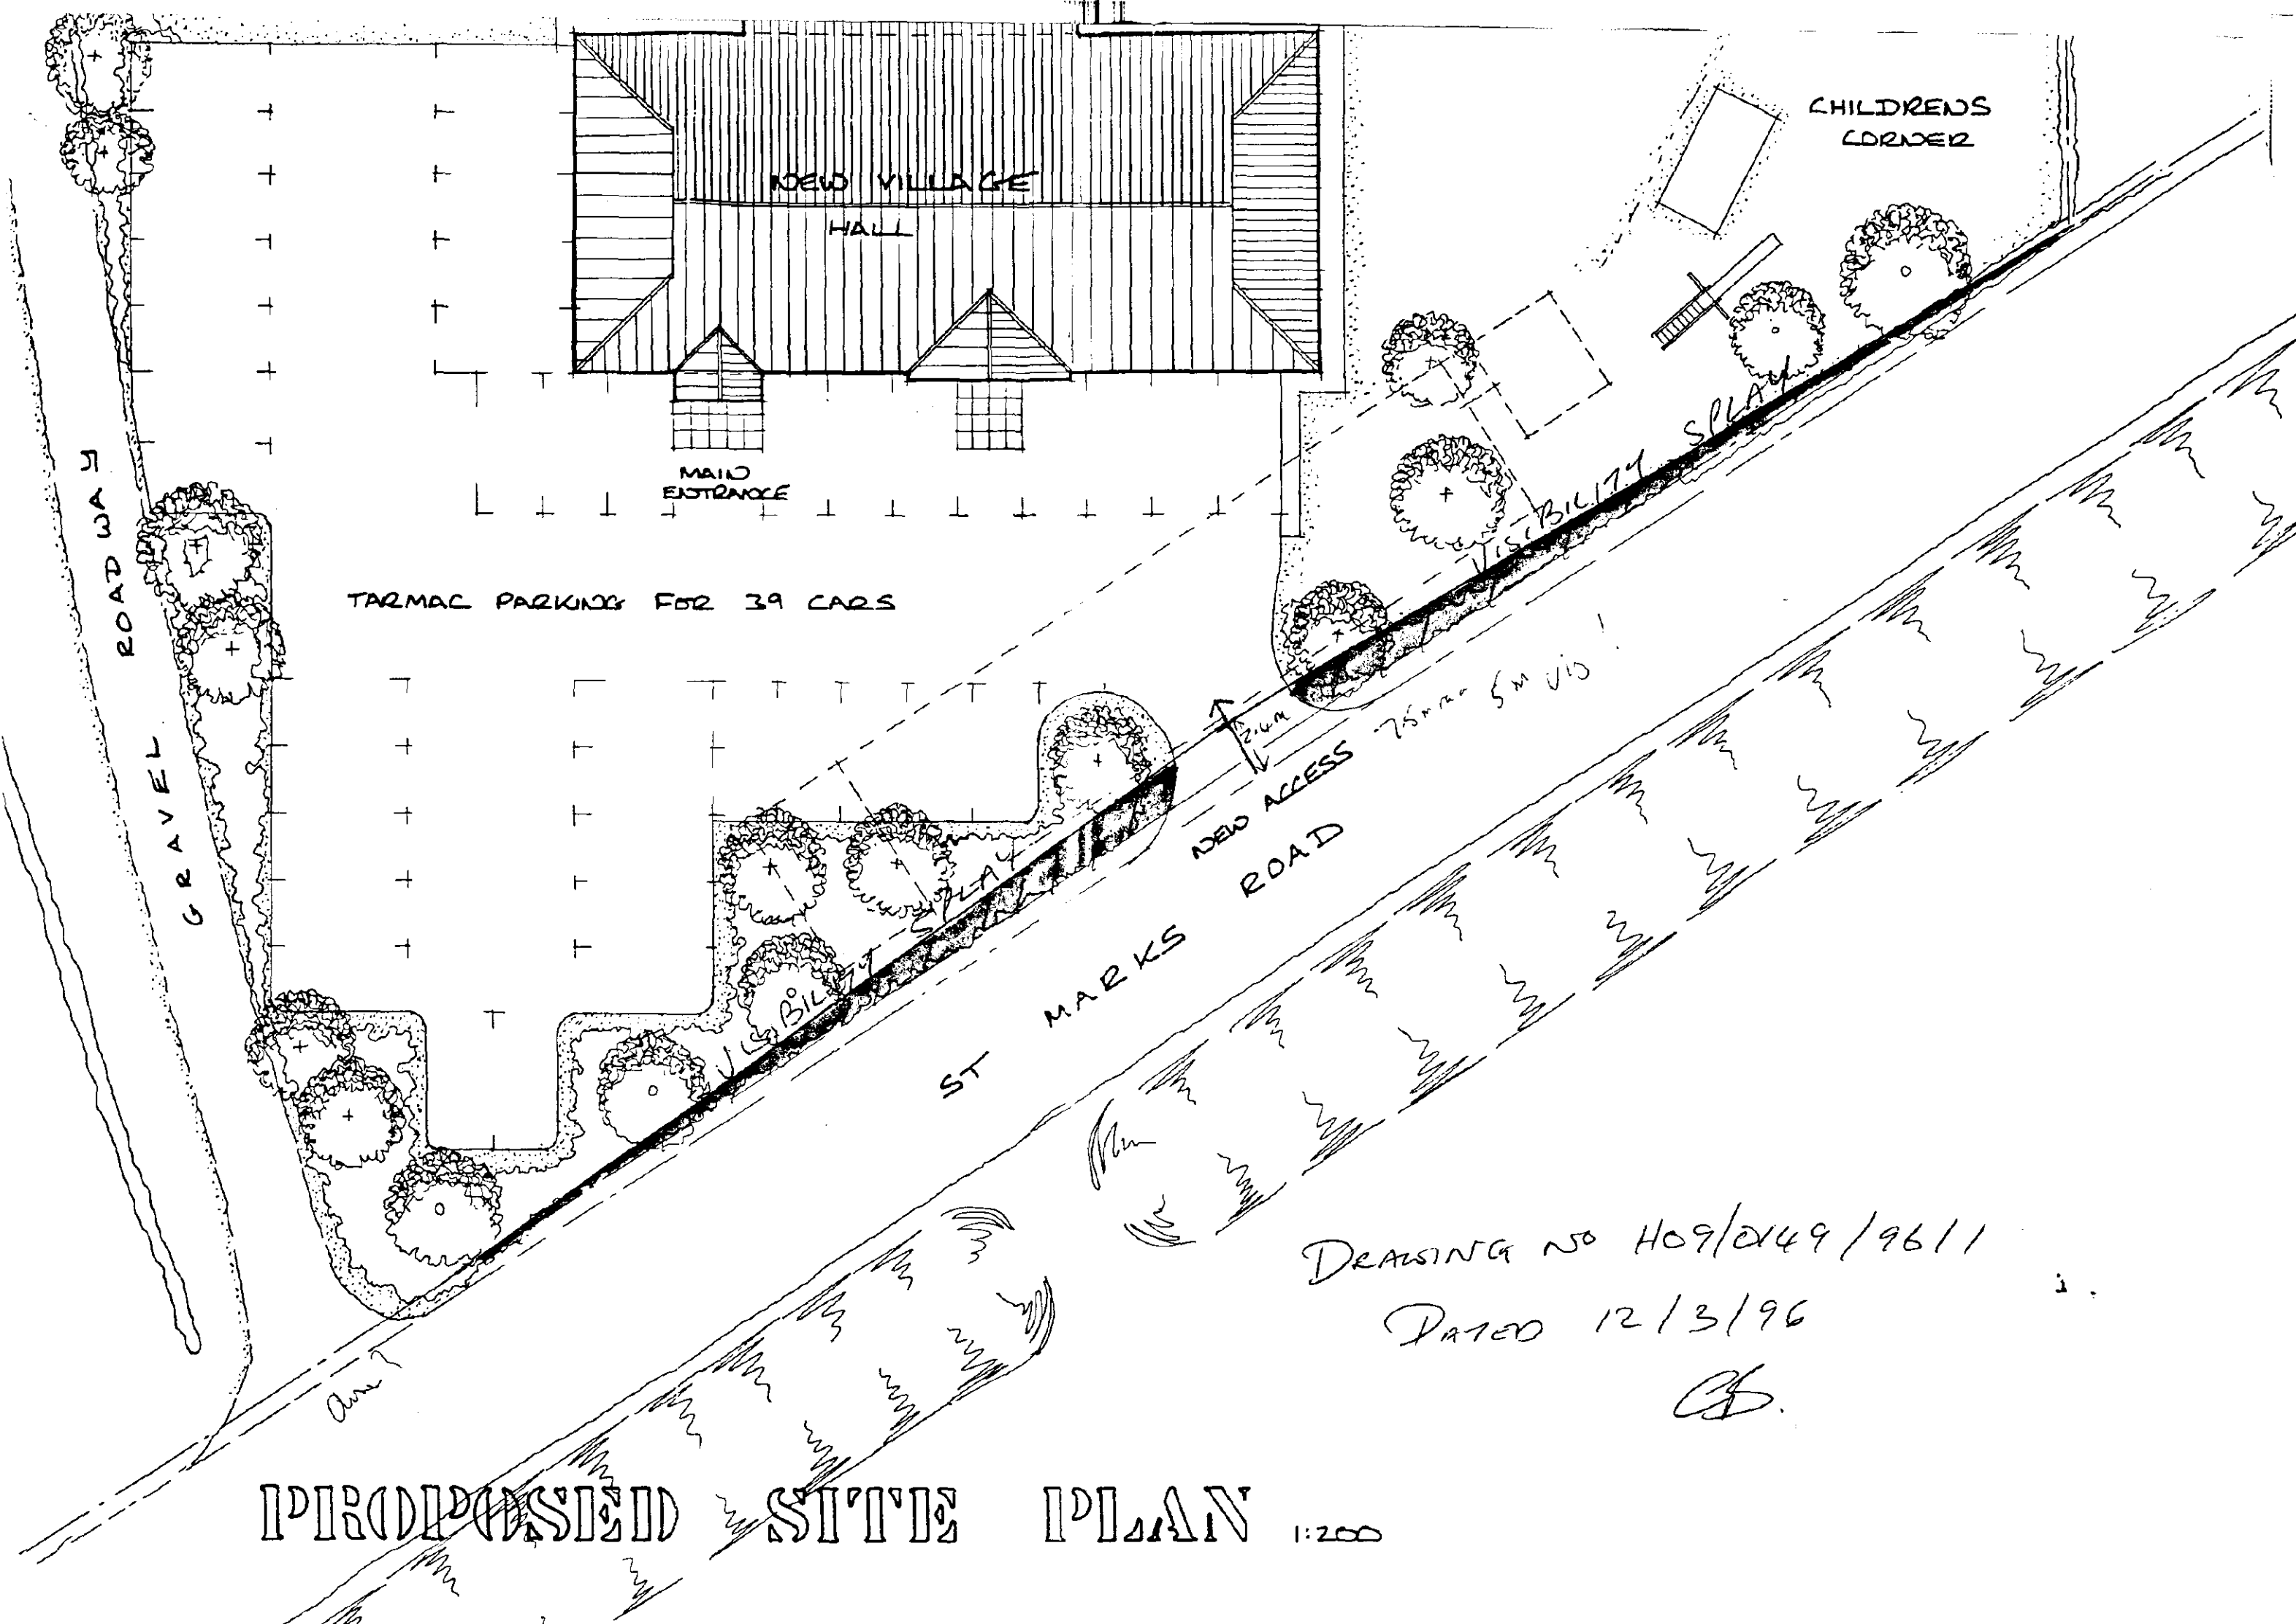

PROPOSED SITE PLAN 1:200

DRAWING NO H09/0149/96/1
DATED 12/3/96
CB.

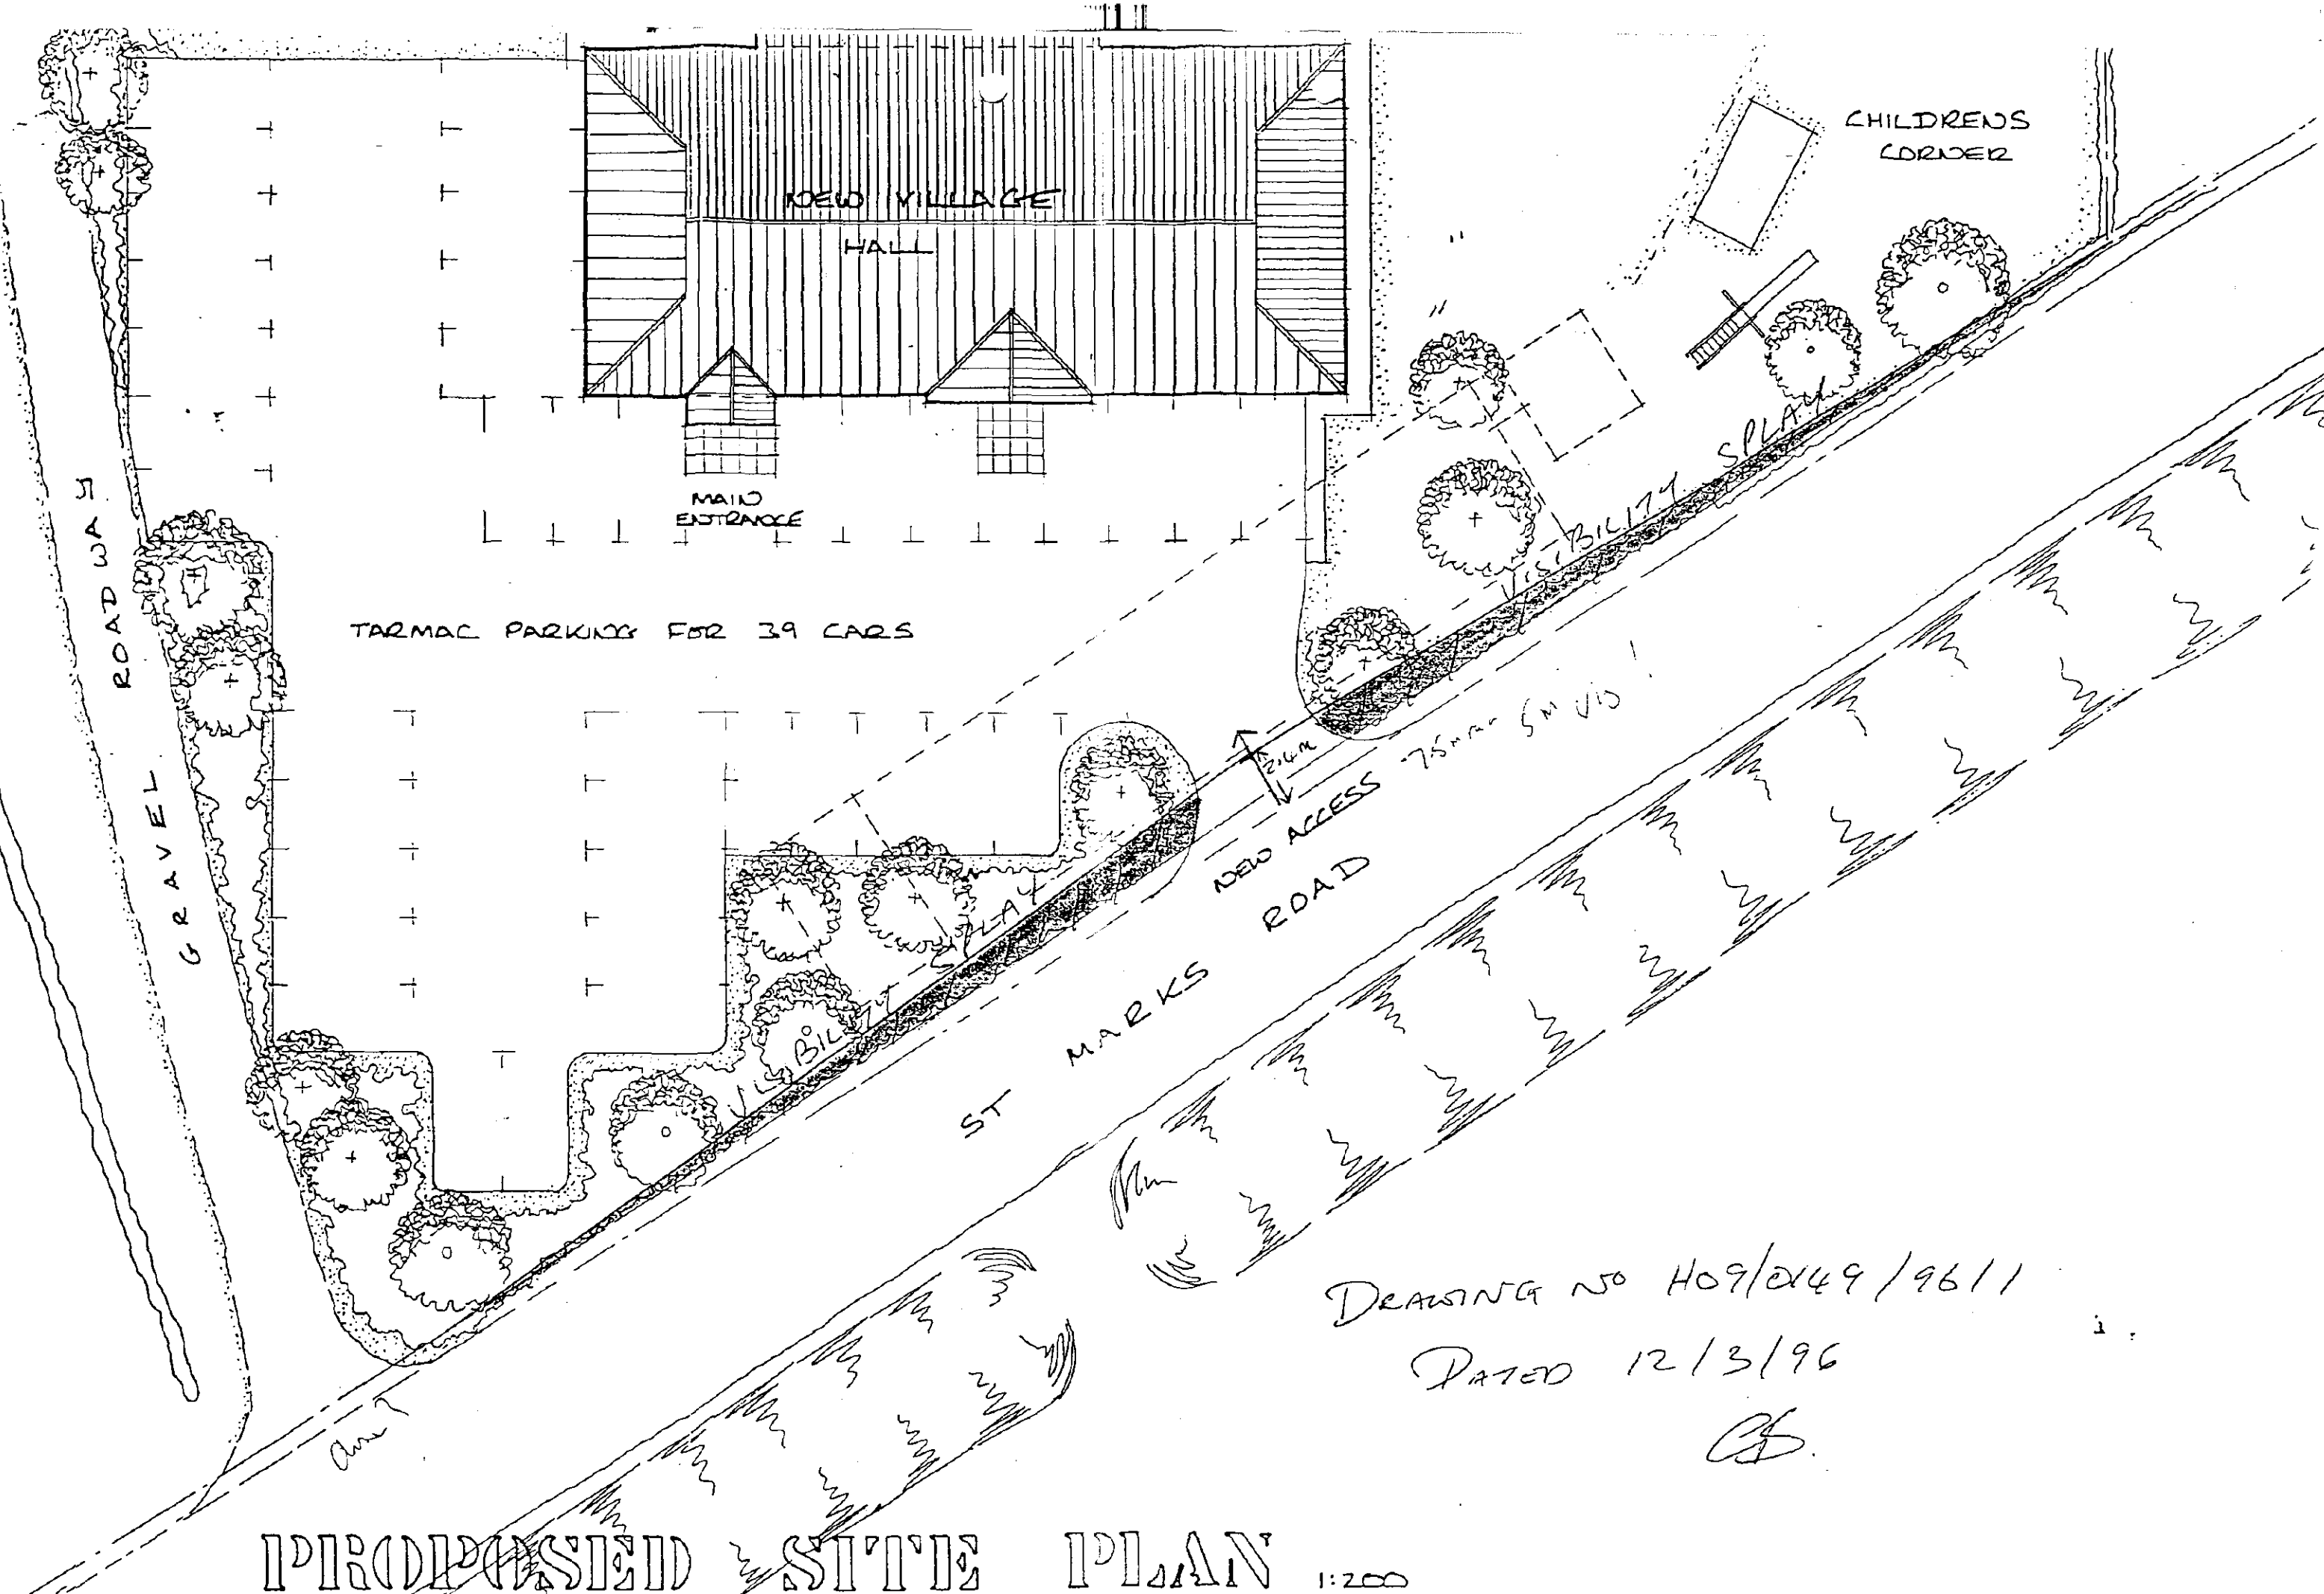


PROPOSED SITE PLAN 1:200

WITH DECISION NOTICE H09/049/96

DRAWING NO H09/049/96/1

DATED 12/3/96

CS

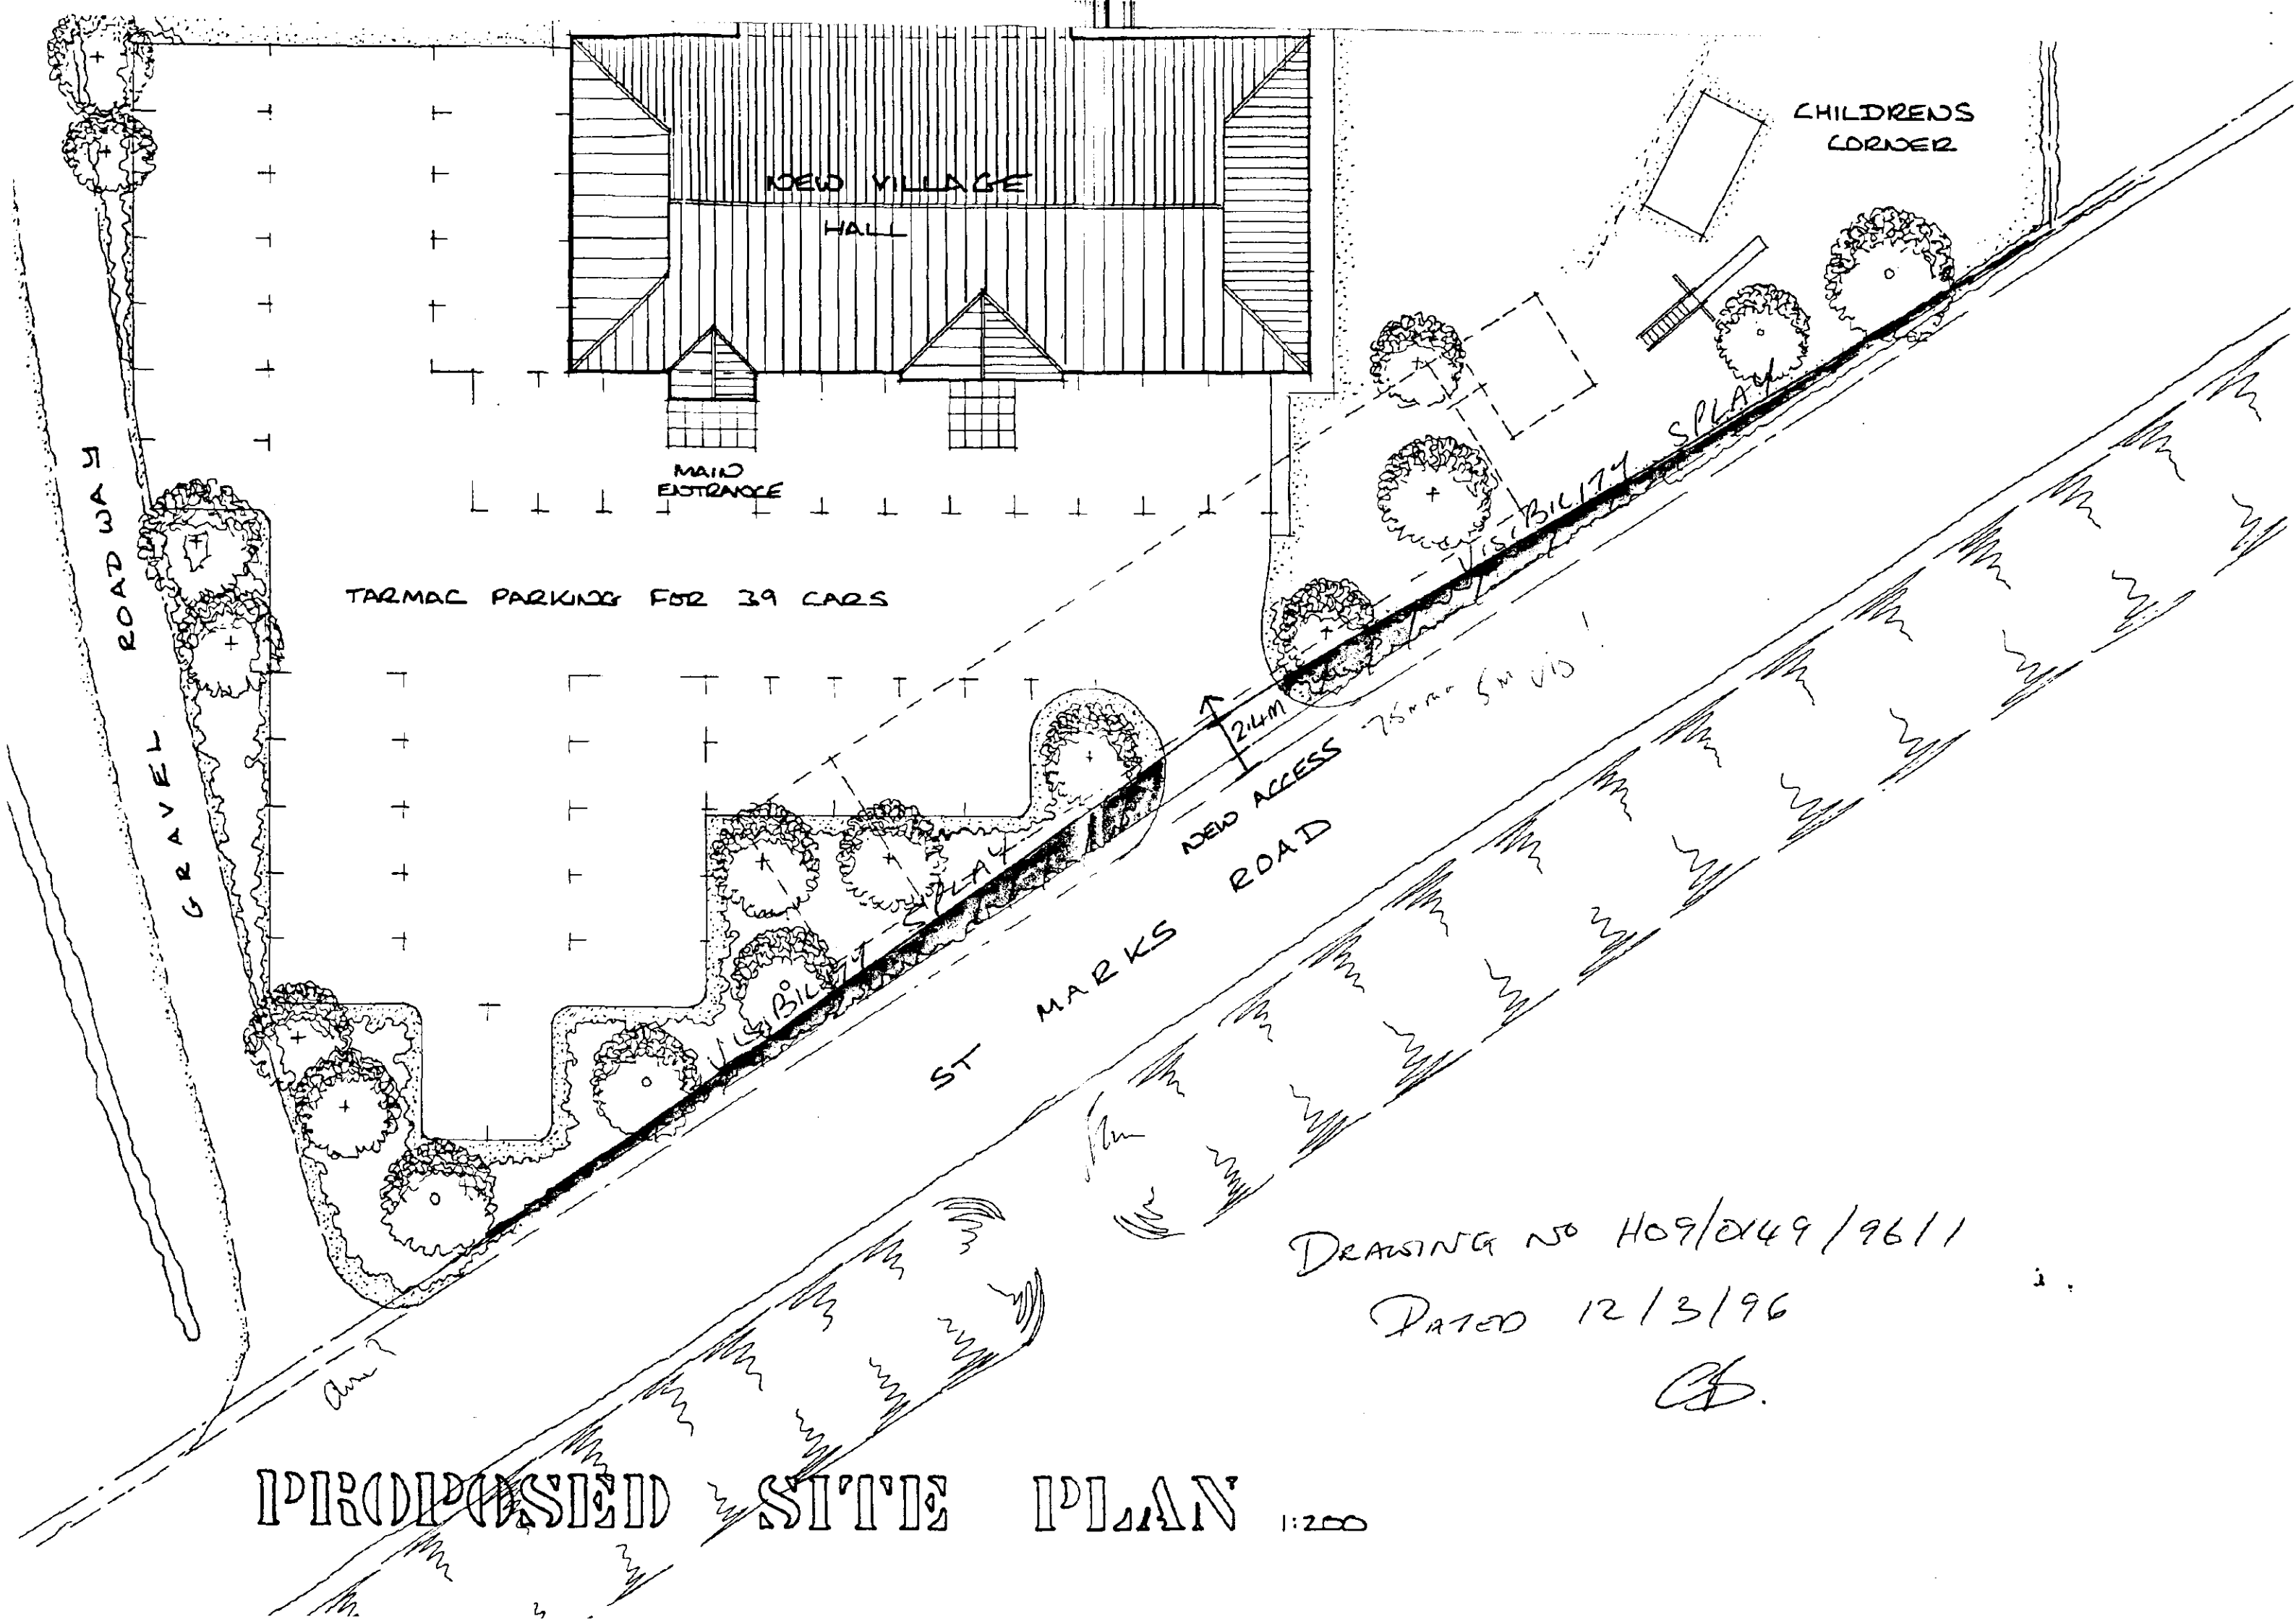

NEW VILLAGE

HALL

MAIN
ENTRANCE

TARMAC PARKING FOR 39 CARS

CHILDRENS
CORNER

VISIBILITY
SPRAY

NEW ACCESS
ROAD

ST MARKS
ROAD

DRAWING NO H09/0149/96/1

DATED 12/3/96

CB.

PROPOSED SITE PLAN 1:200

notes

Do not scale from this drawing.


This drawing is copyright and may not be altered, traced, photographed or used for any purpose other than that for which it is issued without written permission.

The General Contractor is to check all dimensions on site and report discrepancies.


All details shown on this drawing including foundations are based upon typical site conditions related to the area. No responsibility can be accepted for abnormal conditions which may be discovered during construction unless reported so that design amendments may be considered. Site soil surveys are recommended in respect of foundations to establish specific site conditions before foundation work is undertaken.

revision

date

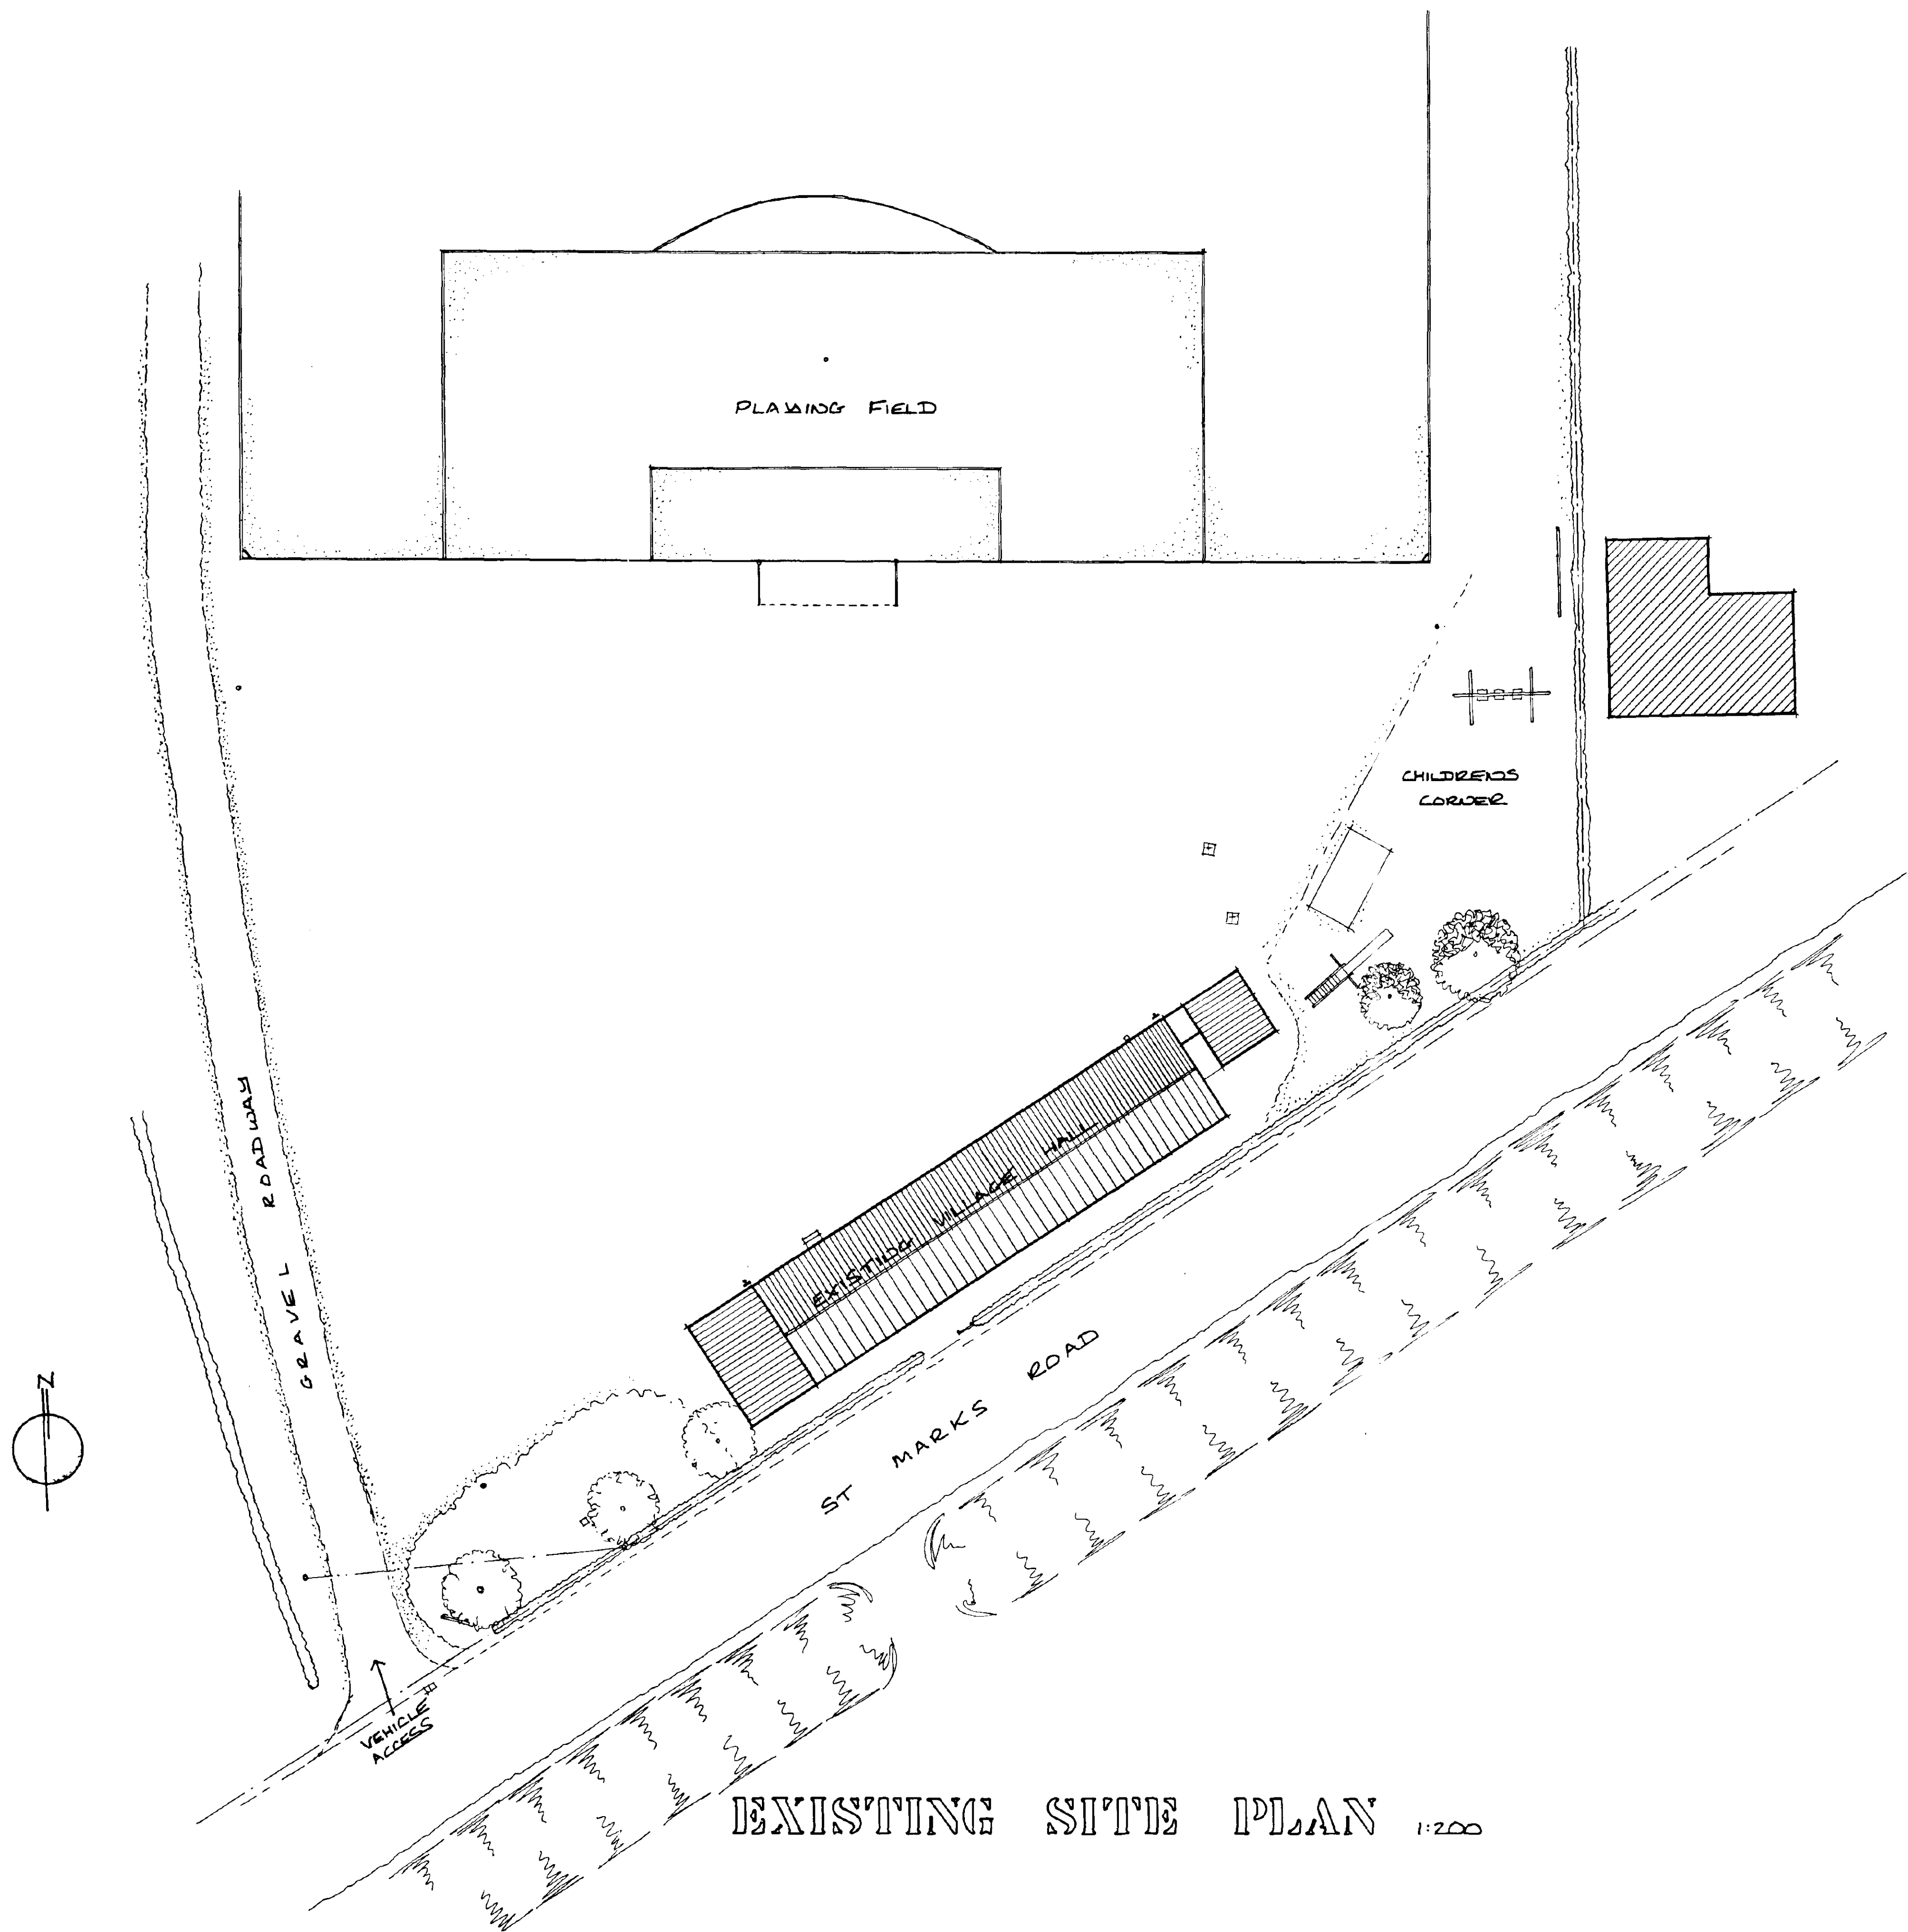

EXISTING SITE PLAN 1:200

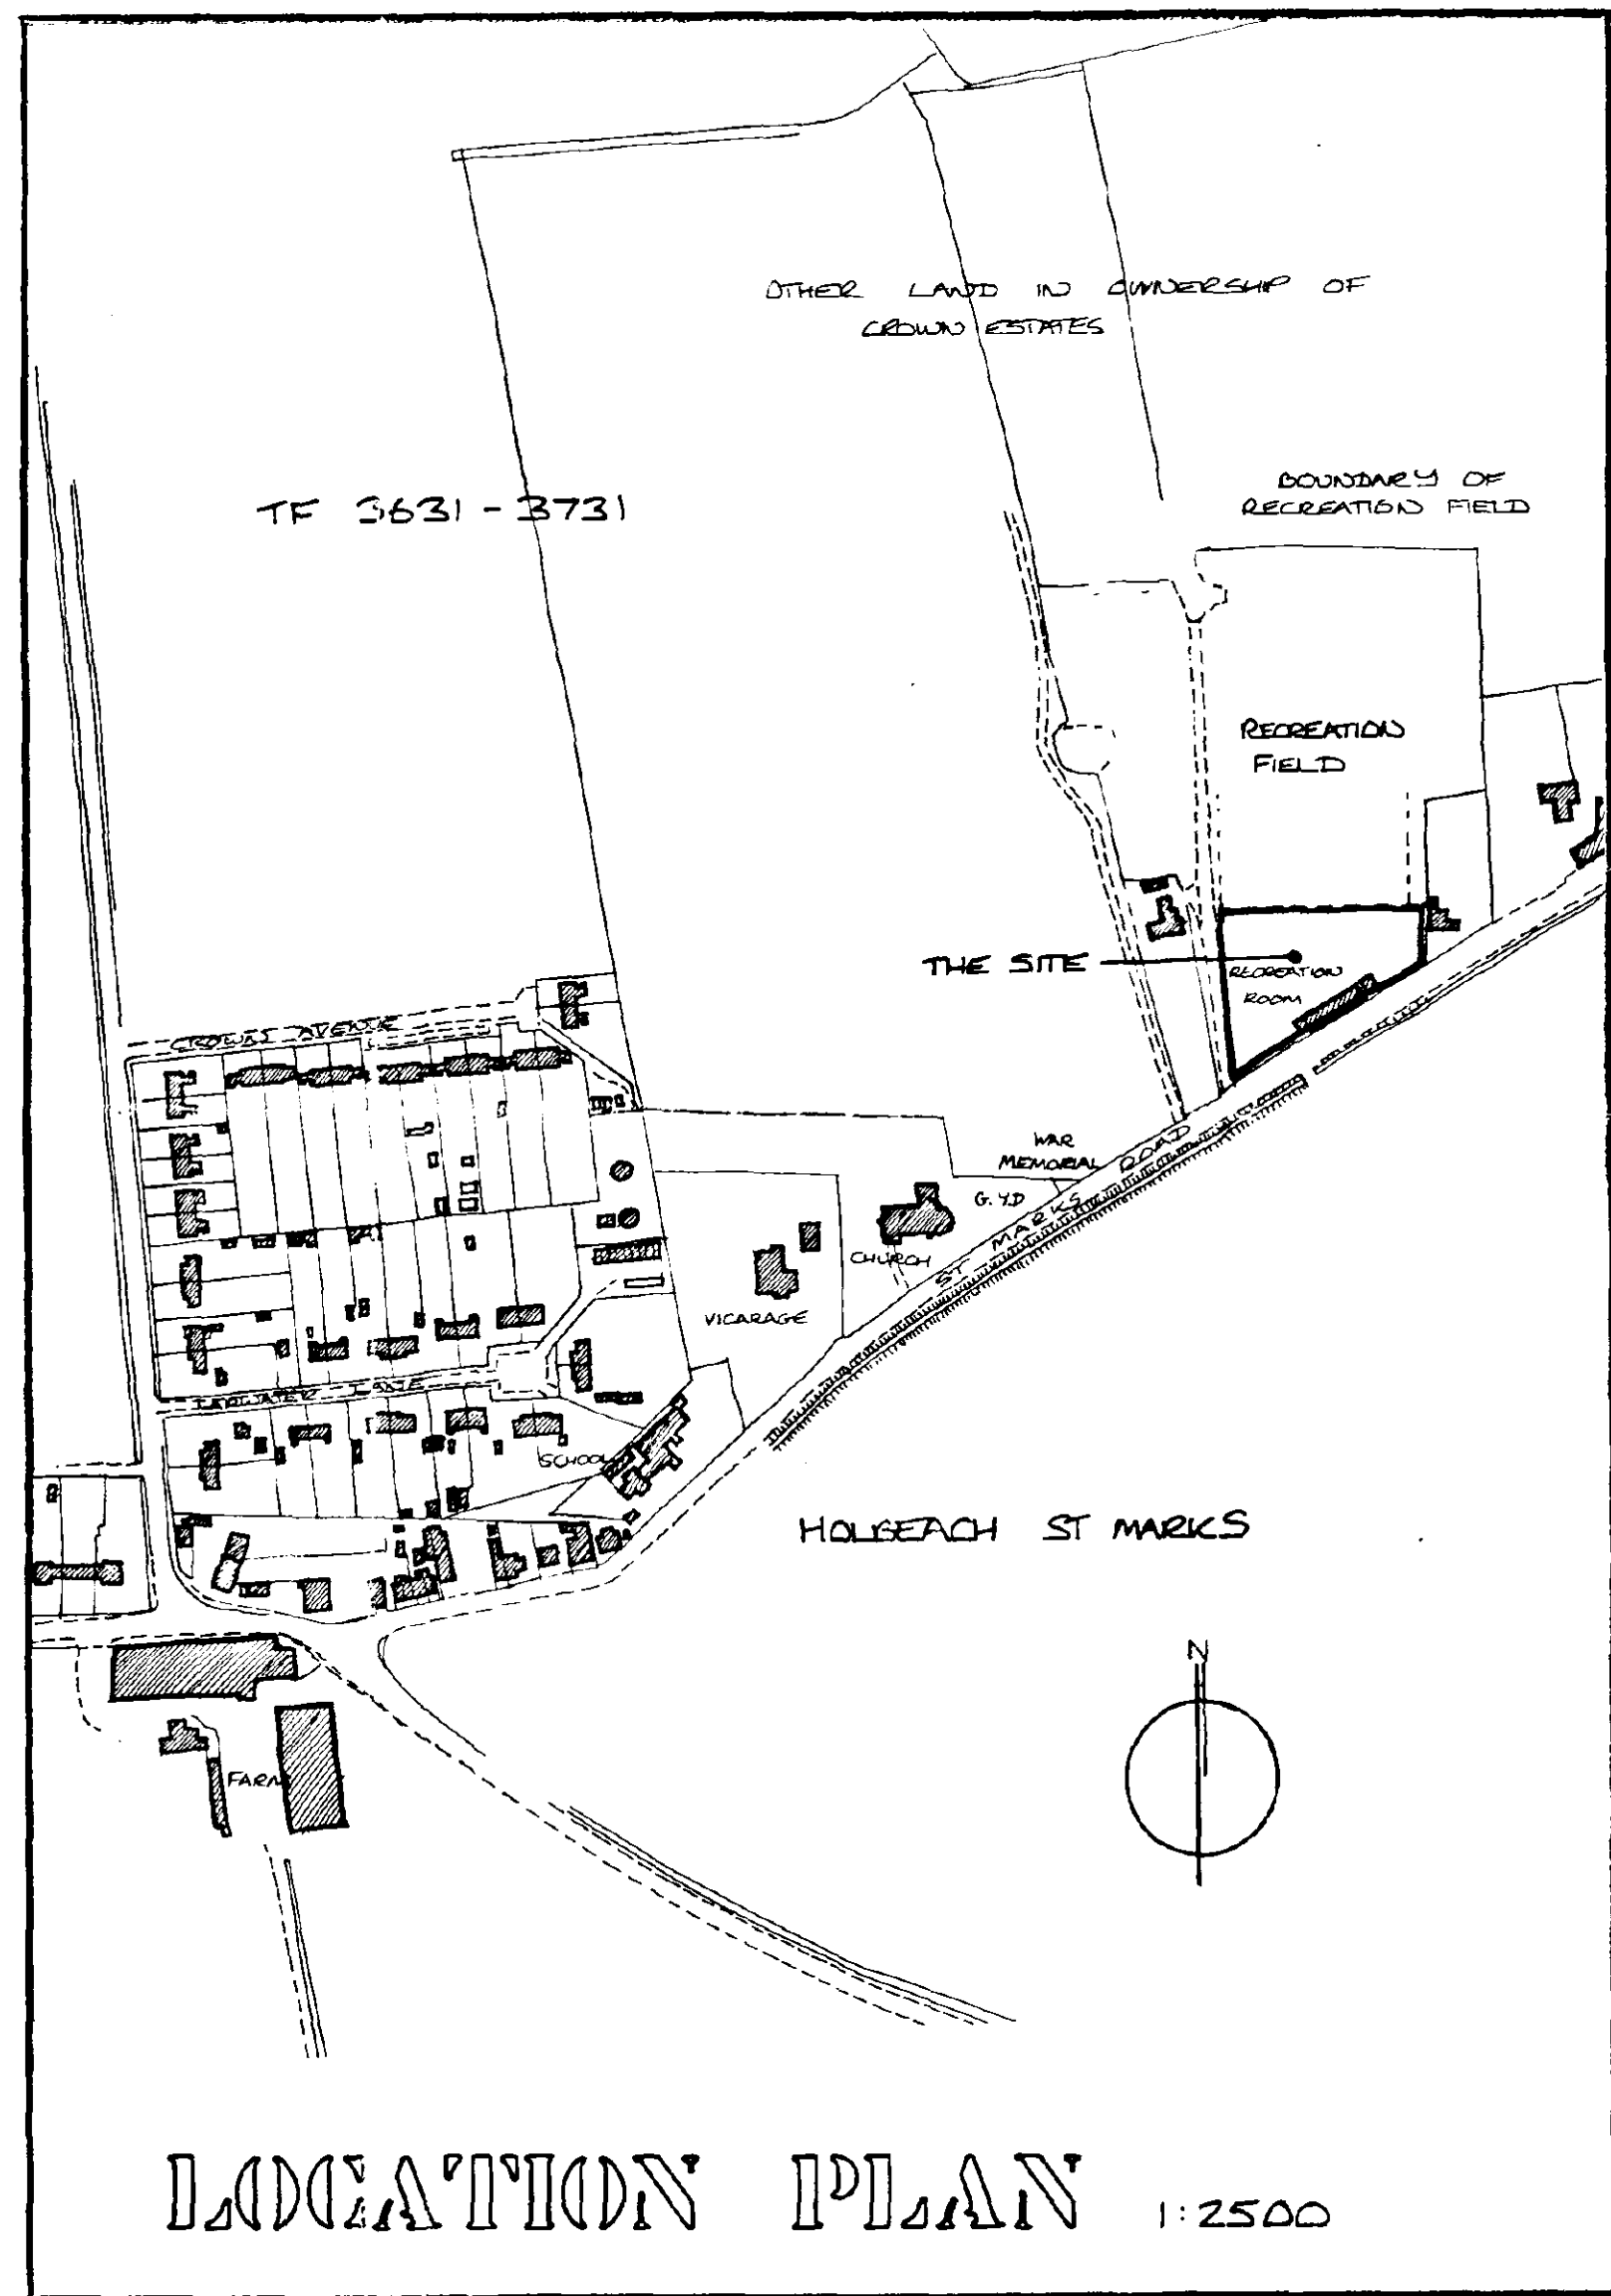

LOCATION PLAN 1:2500

ST. MARKS
HALL
10 FT 1000
Ref: 0149/96

project/drawing

PROPOSED NEW VILLAGE
HALL AT HOLBEACH ST
MARKS
EXISTING SITE PLANS

scale

date

1:200

1.96

project no.

drawing no.

AS/1

revisions

notes

Do not scale from this drawing.



This drawing is copyright and may not be altered, traced, photographed or used for any purpose other than that for which it is issued without written permission.

The General Contractor is to check all dimensions on site and report discrepancies.

All details shown on this drawing including foundations are based upon typical site conditions related to the area. No responsibility can be accepted for abnormal conditions which may be discovered during construction unless reported so that design amendments may be considered. Site soil surveys are recommended in respect of foundations to establish specific site conditions before foundation work is undertaken.

revision

date

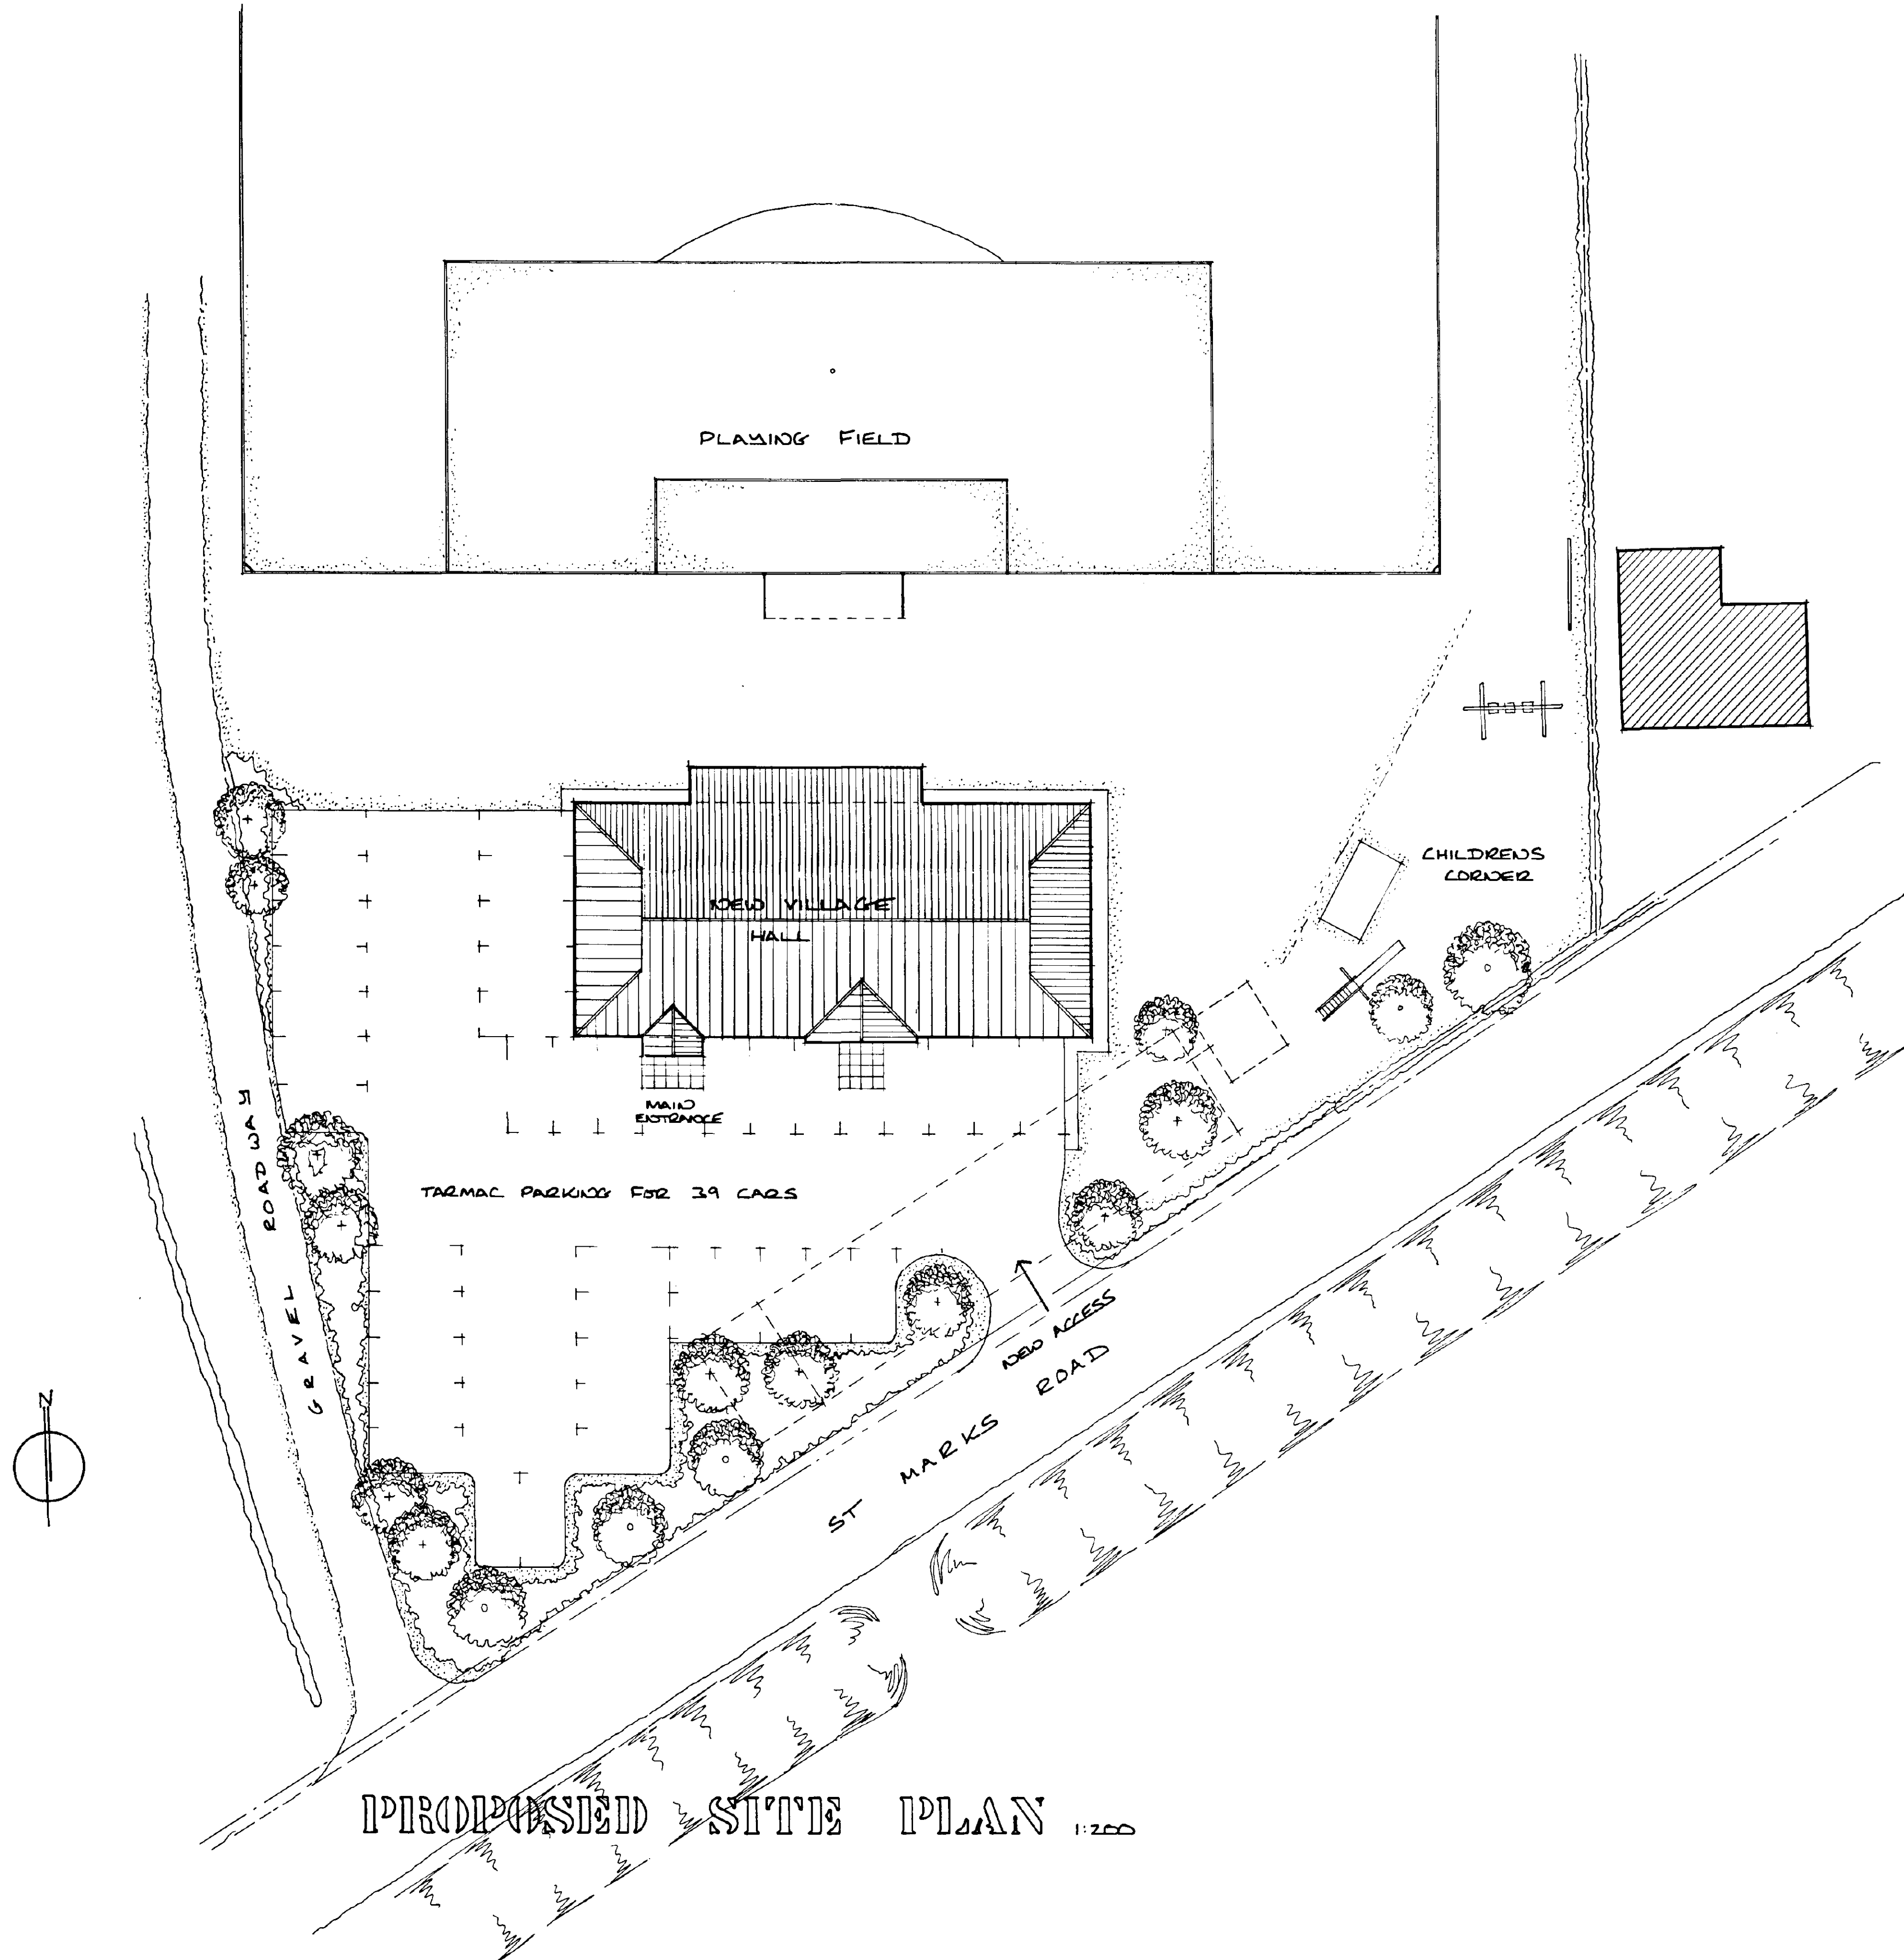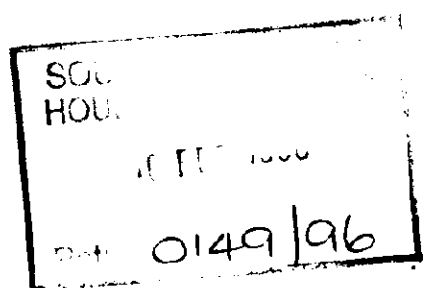

project/drawing

PROPOSED NEW VILLAGE
HALL AT HOLBEACH ST
MARKS

PROPOSED SITE PLAN

scale

date

1:200

1:96

project no.

drawing no.

AK/2

revisions