




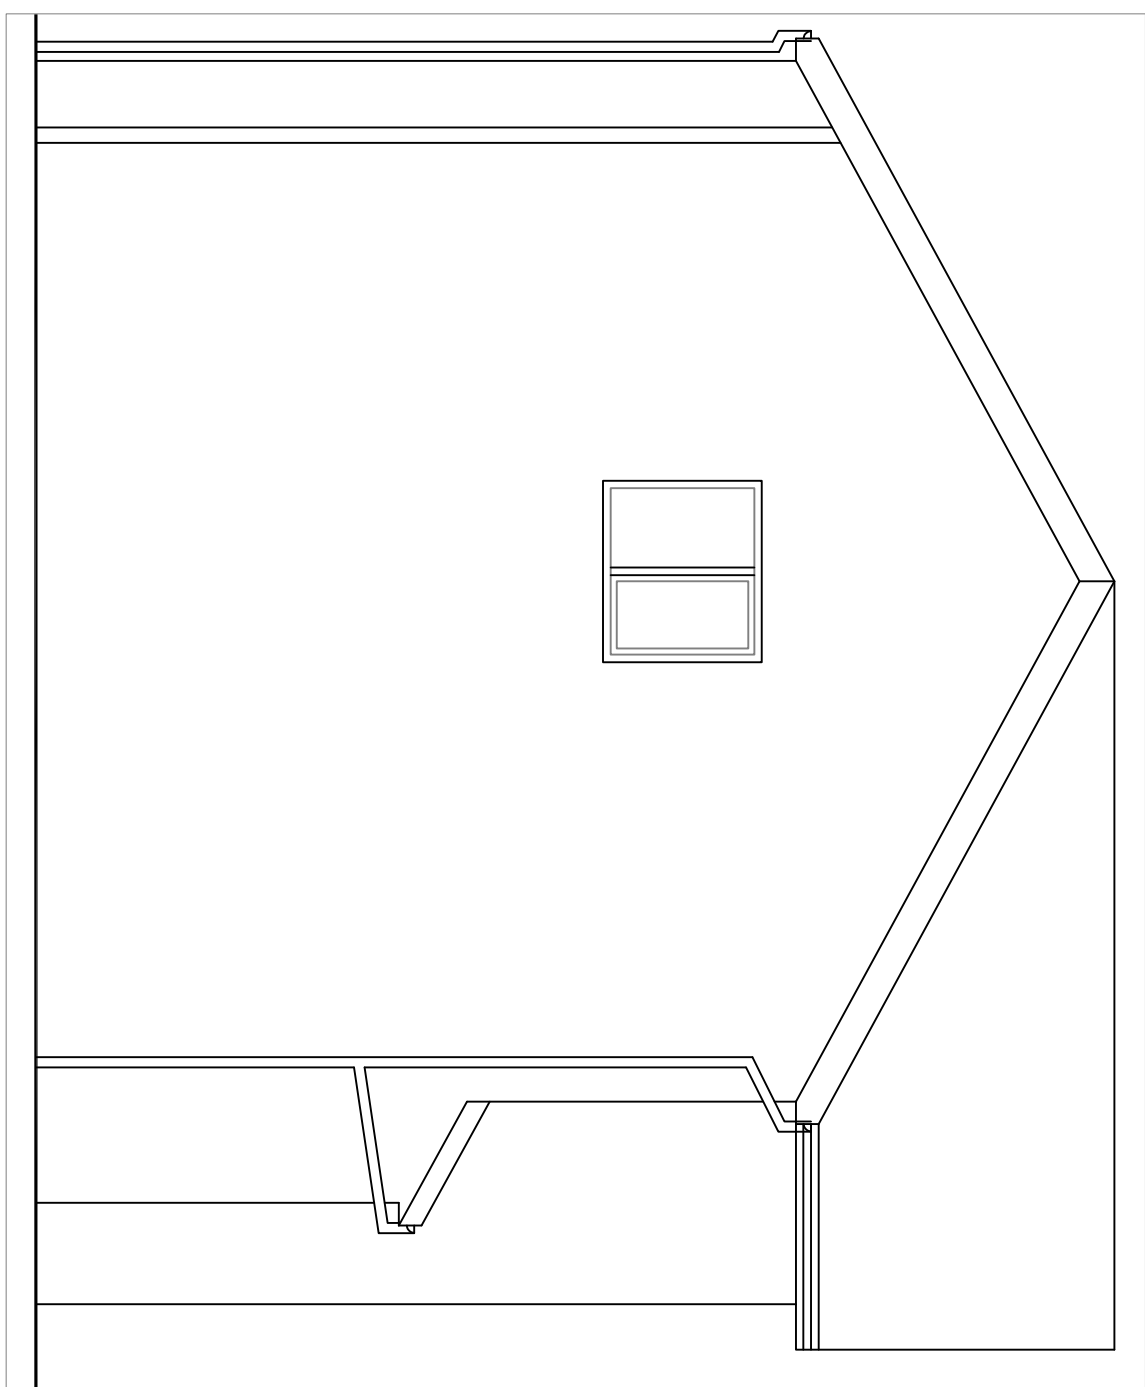


EX. Side Elevation, 1:50

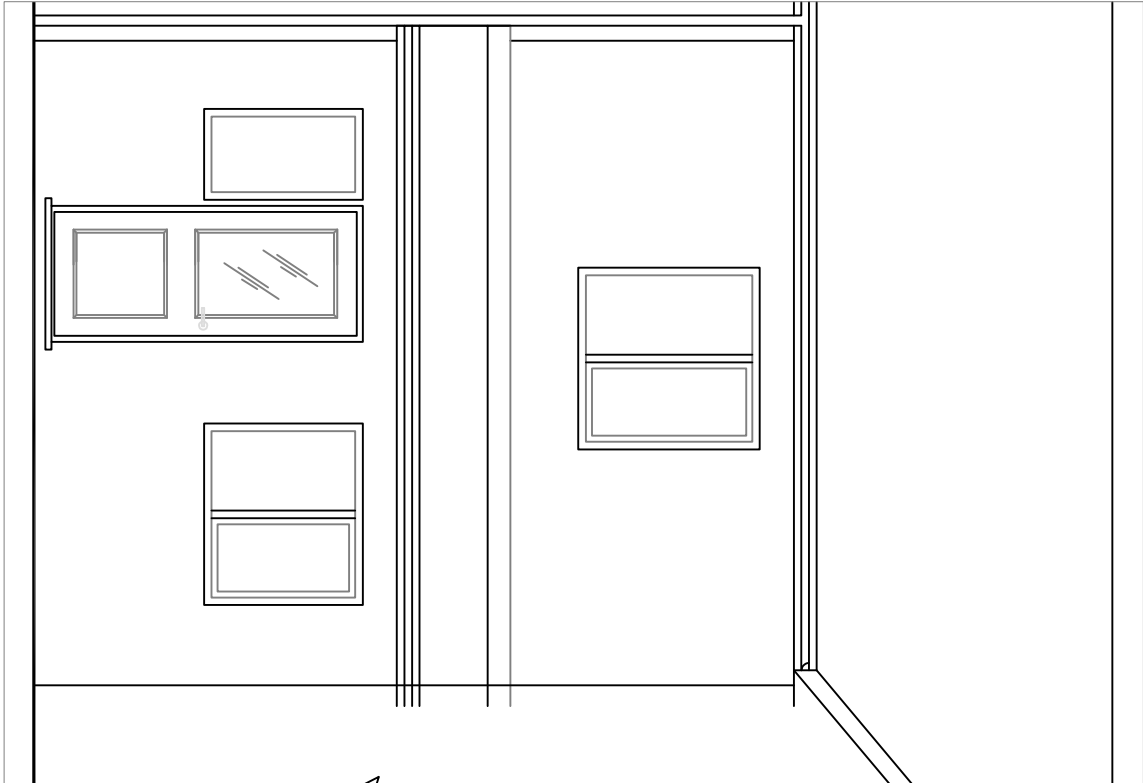


EX. Front Elevation, 1:50

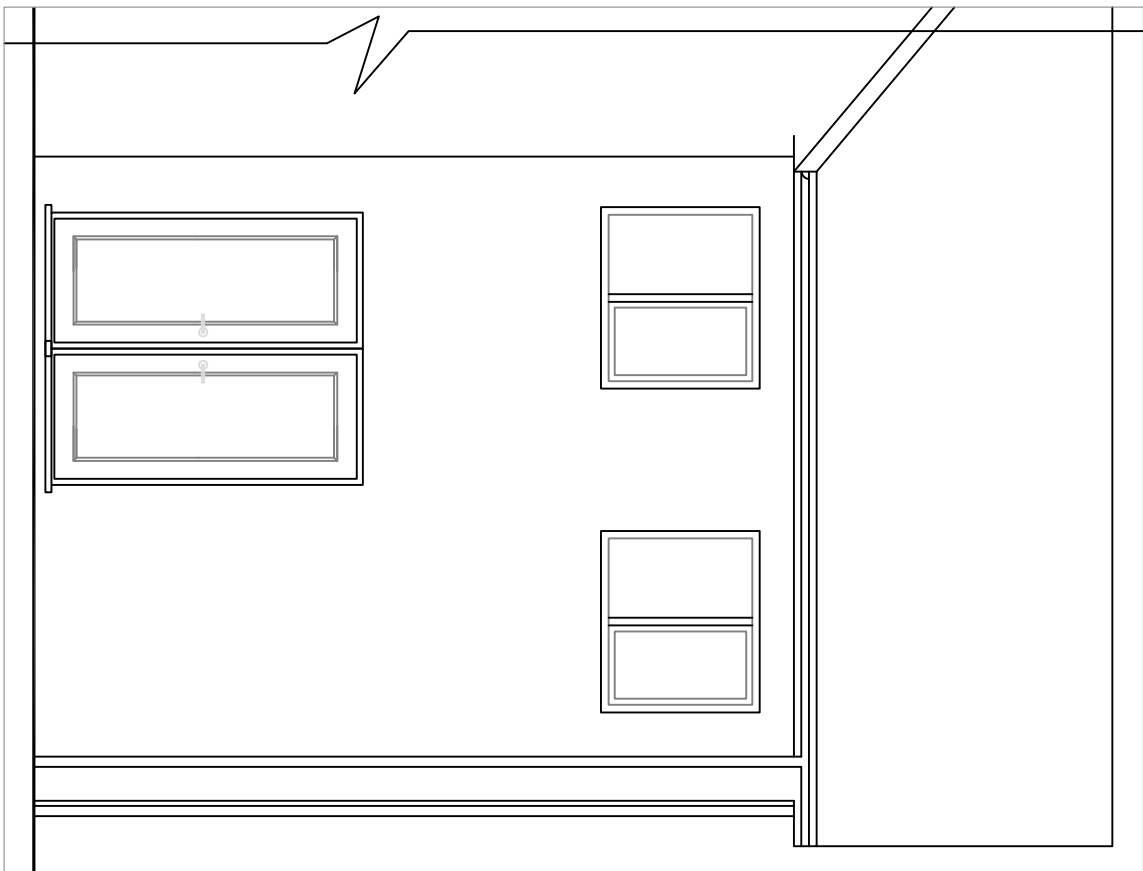


EX. Rear Elevation, 1:50

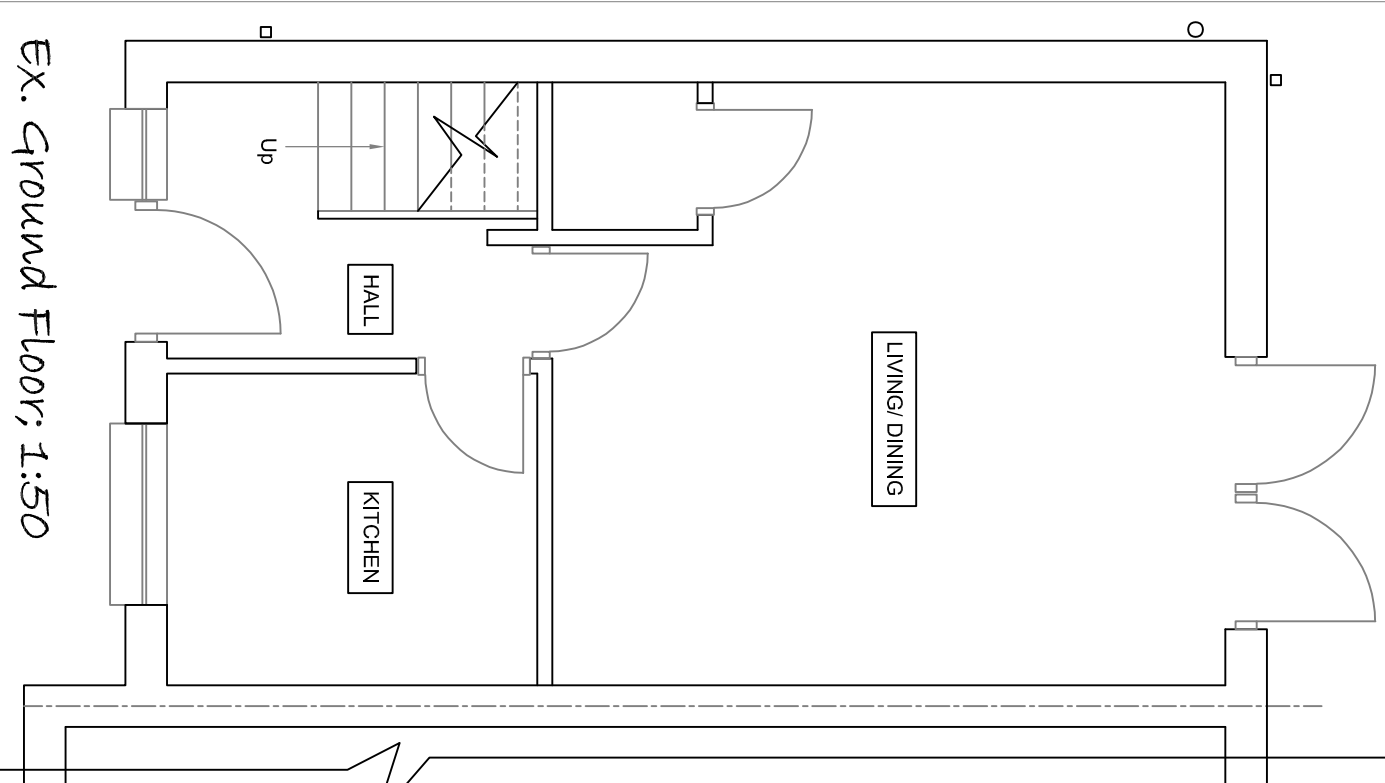


EX. Ground Floor, 1:50

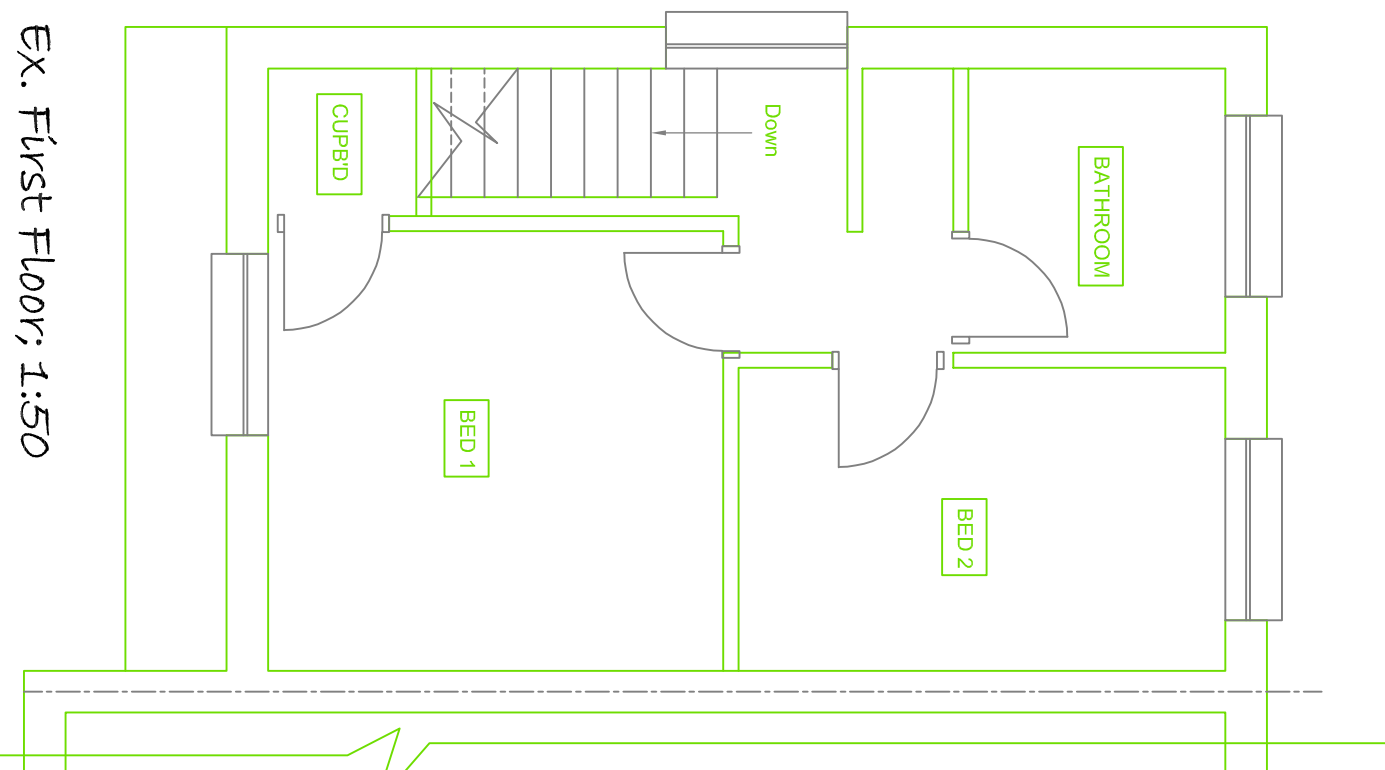


EX. First Floor, 1:50

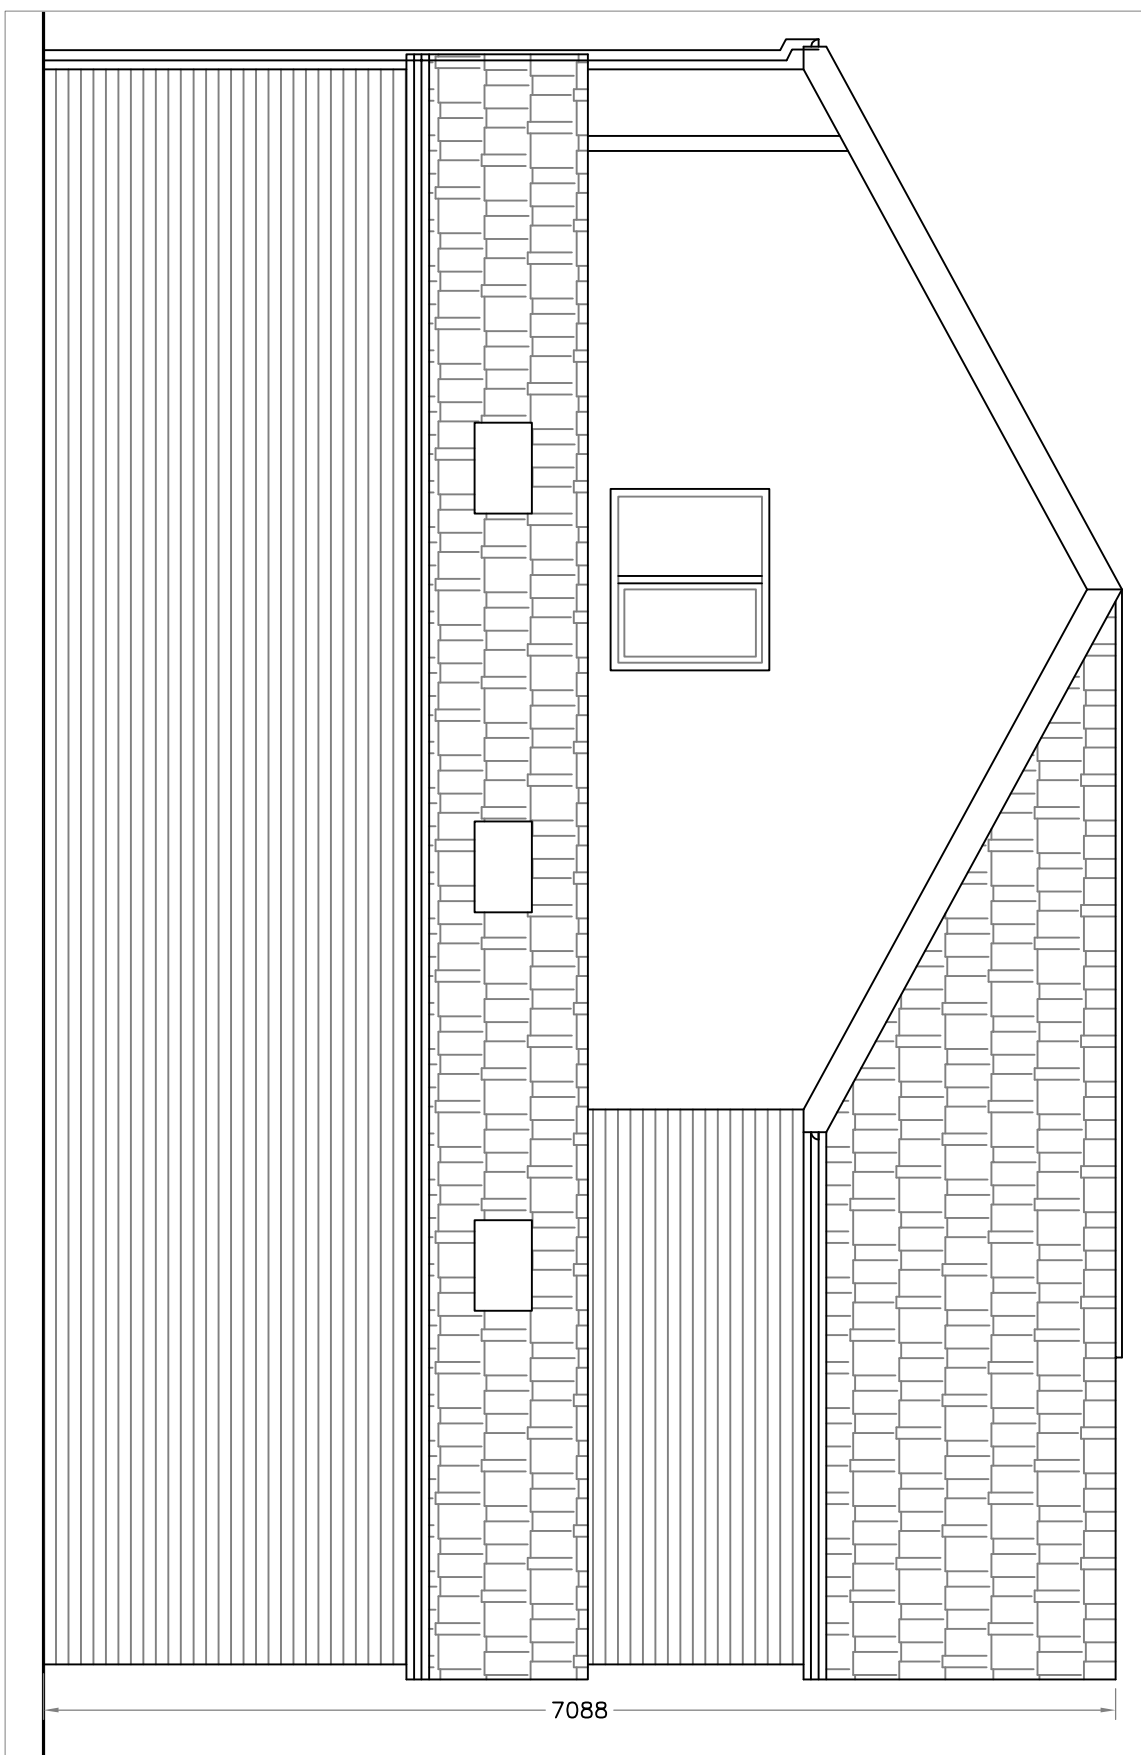


Prop. Side Elevation, 1:50

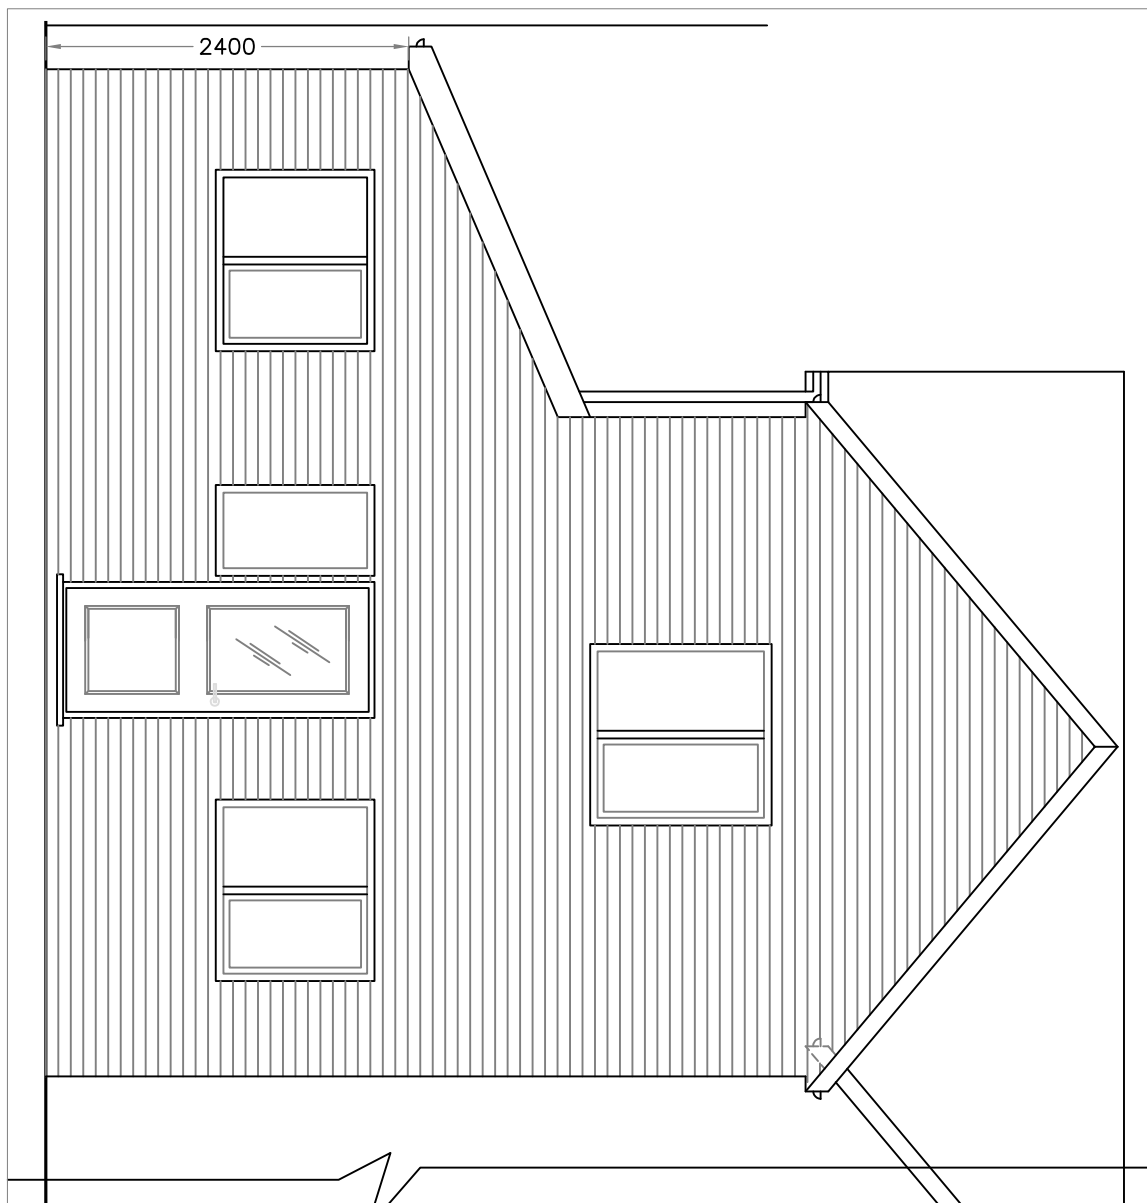


Prop. Front Elevation, 1:50

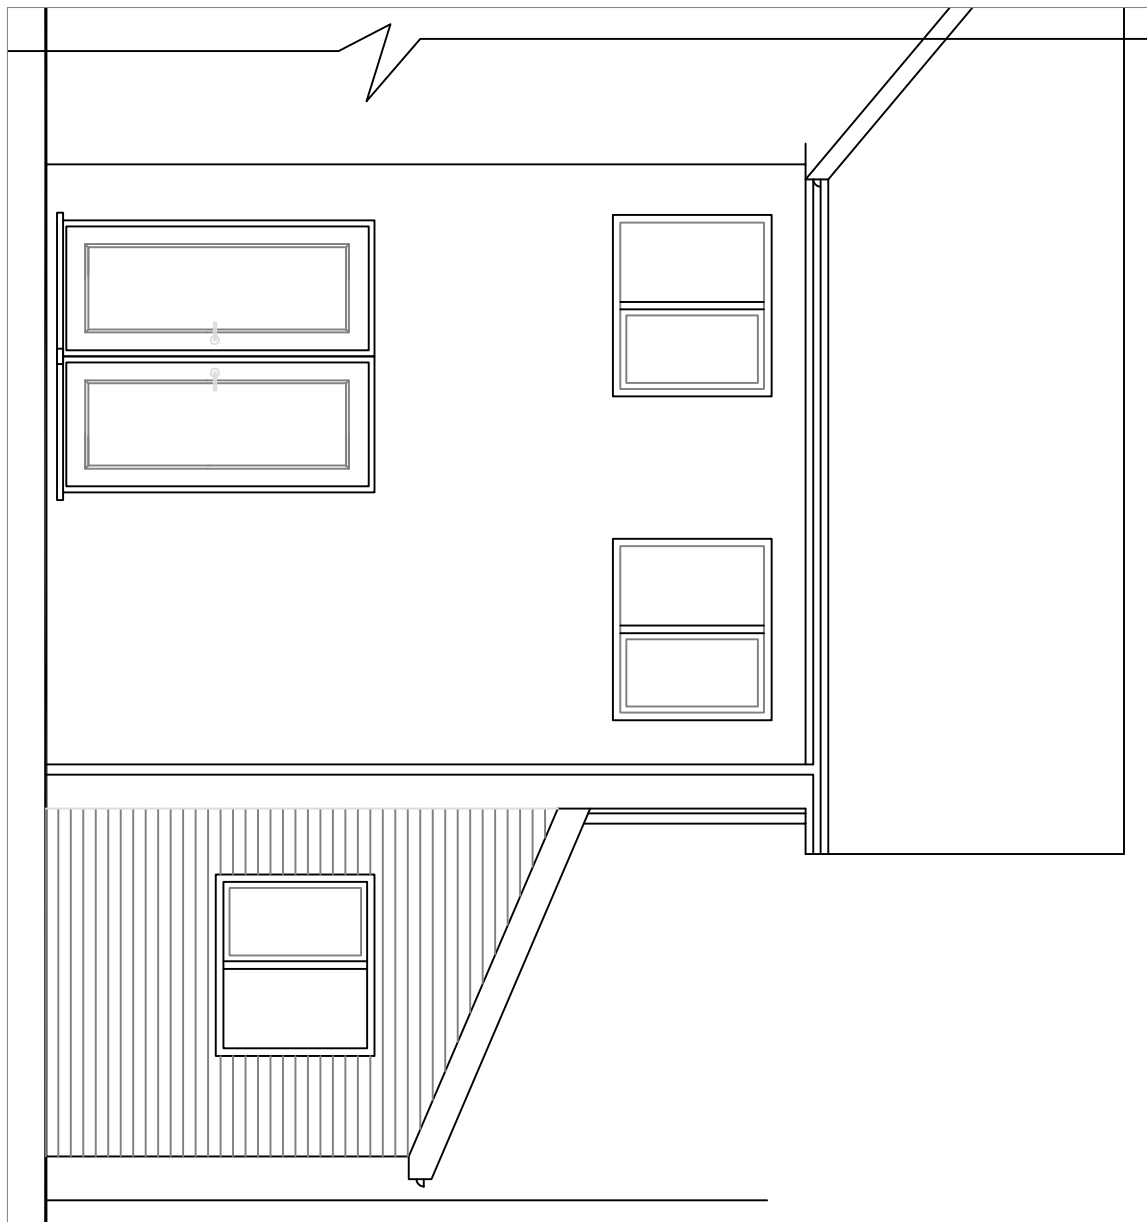

Prop. Rear Elevation, 1:50

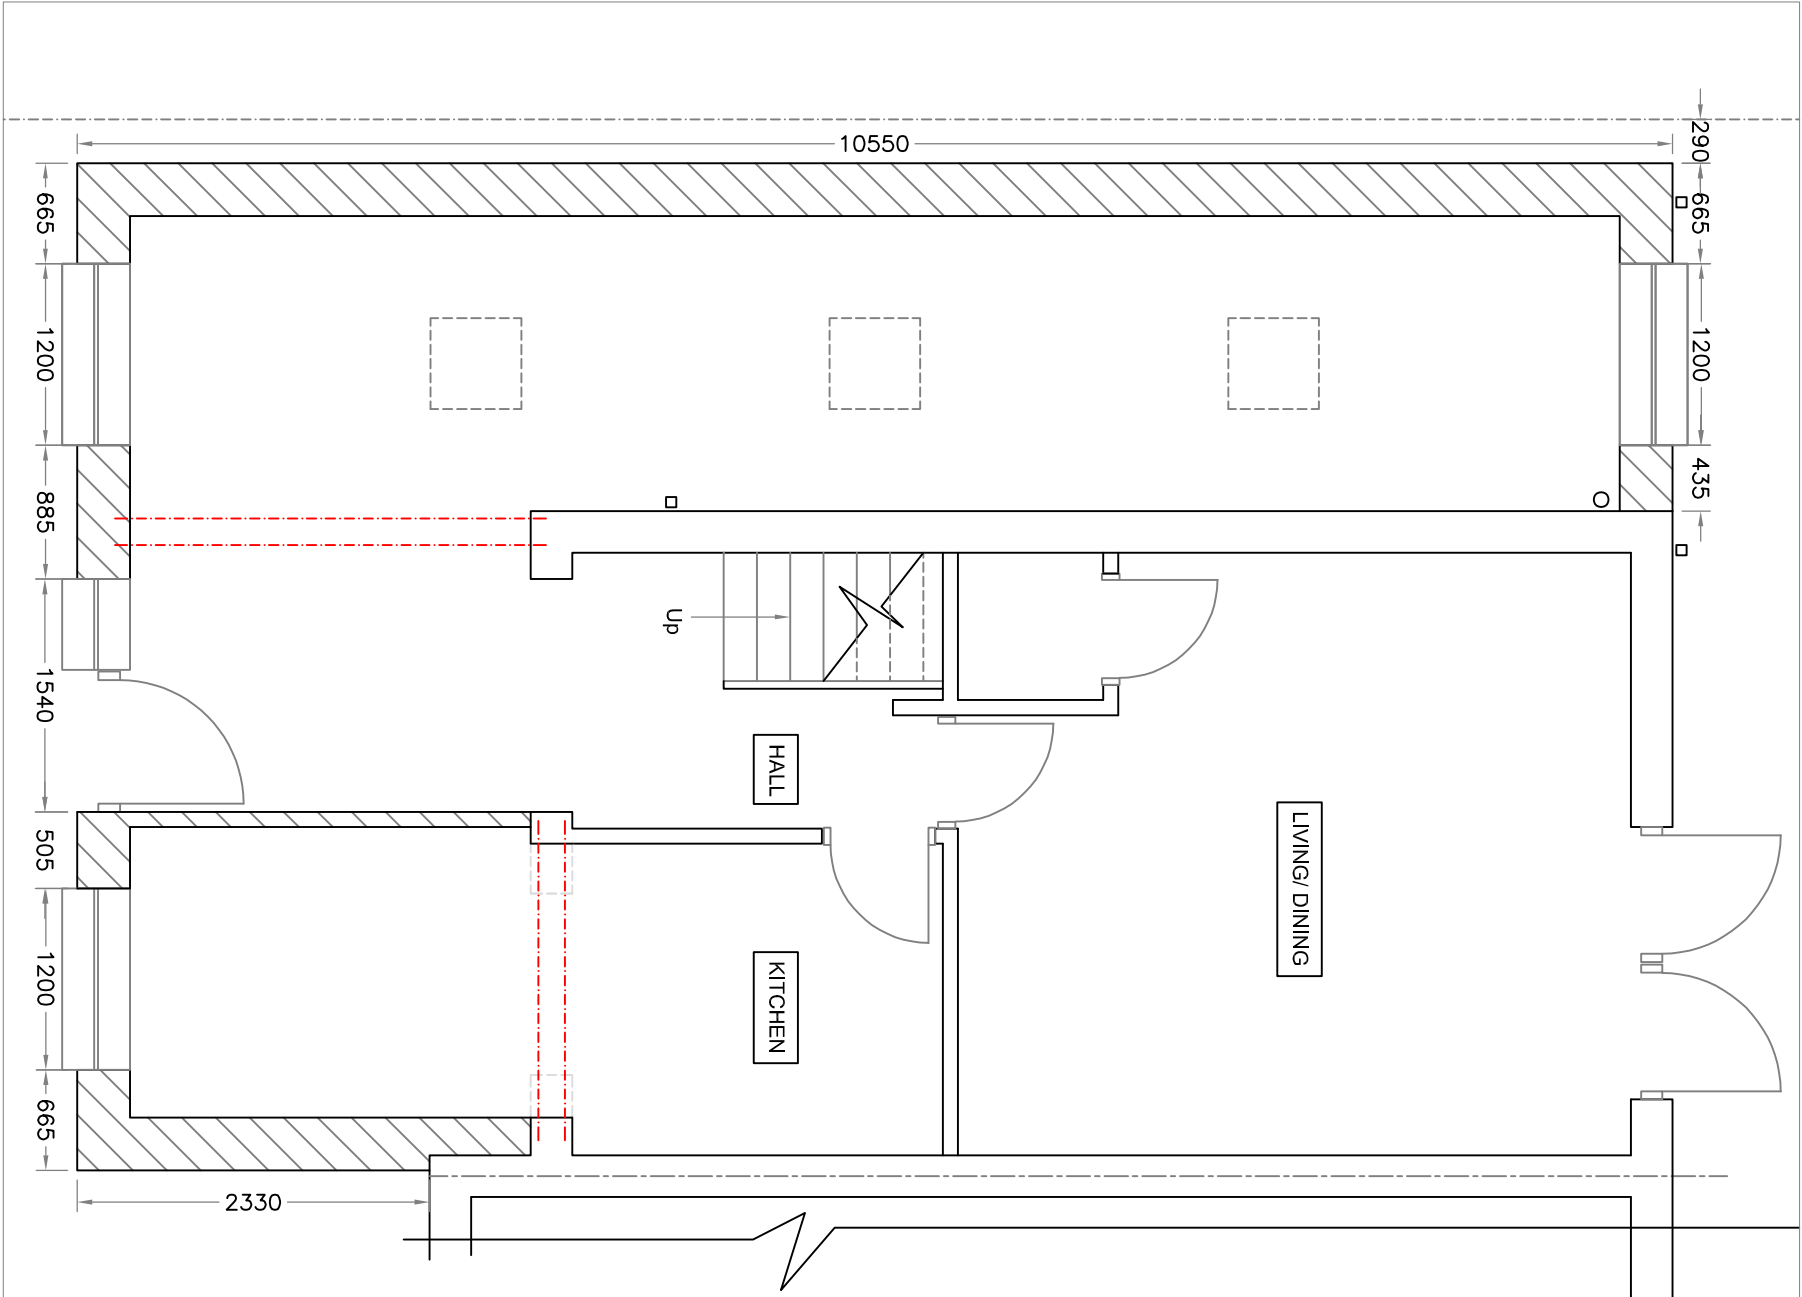


Prop. Ground Floor, 1:50

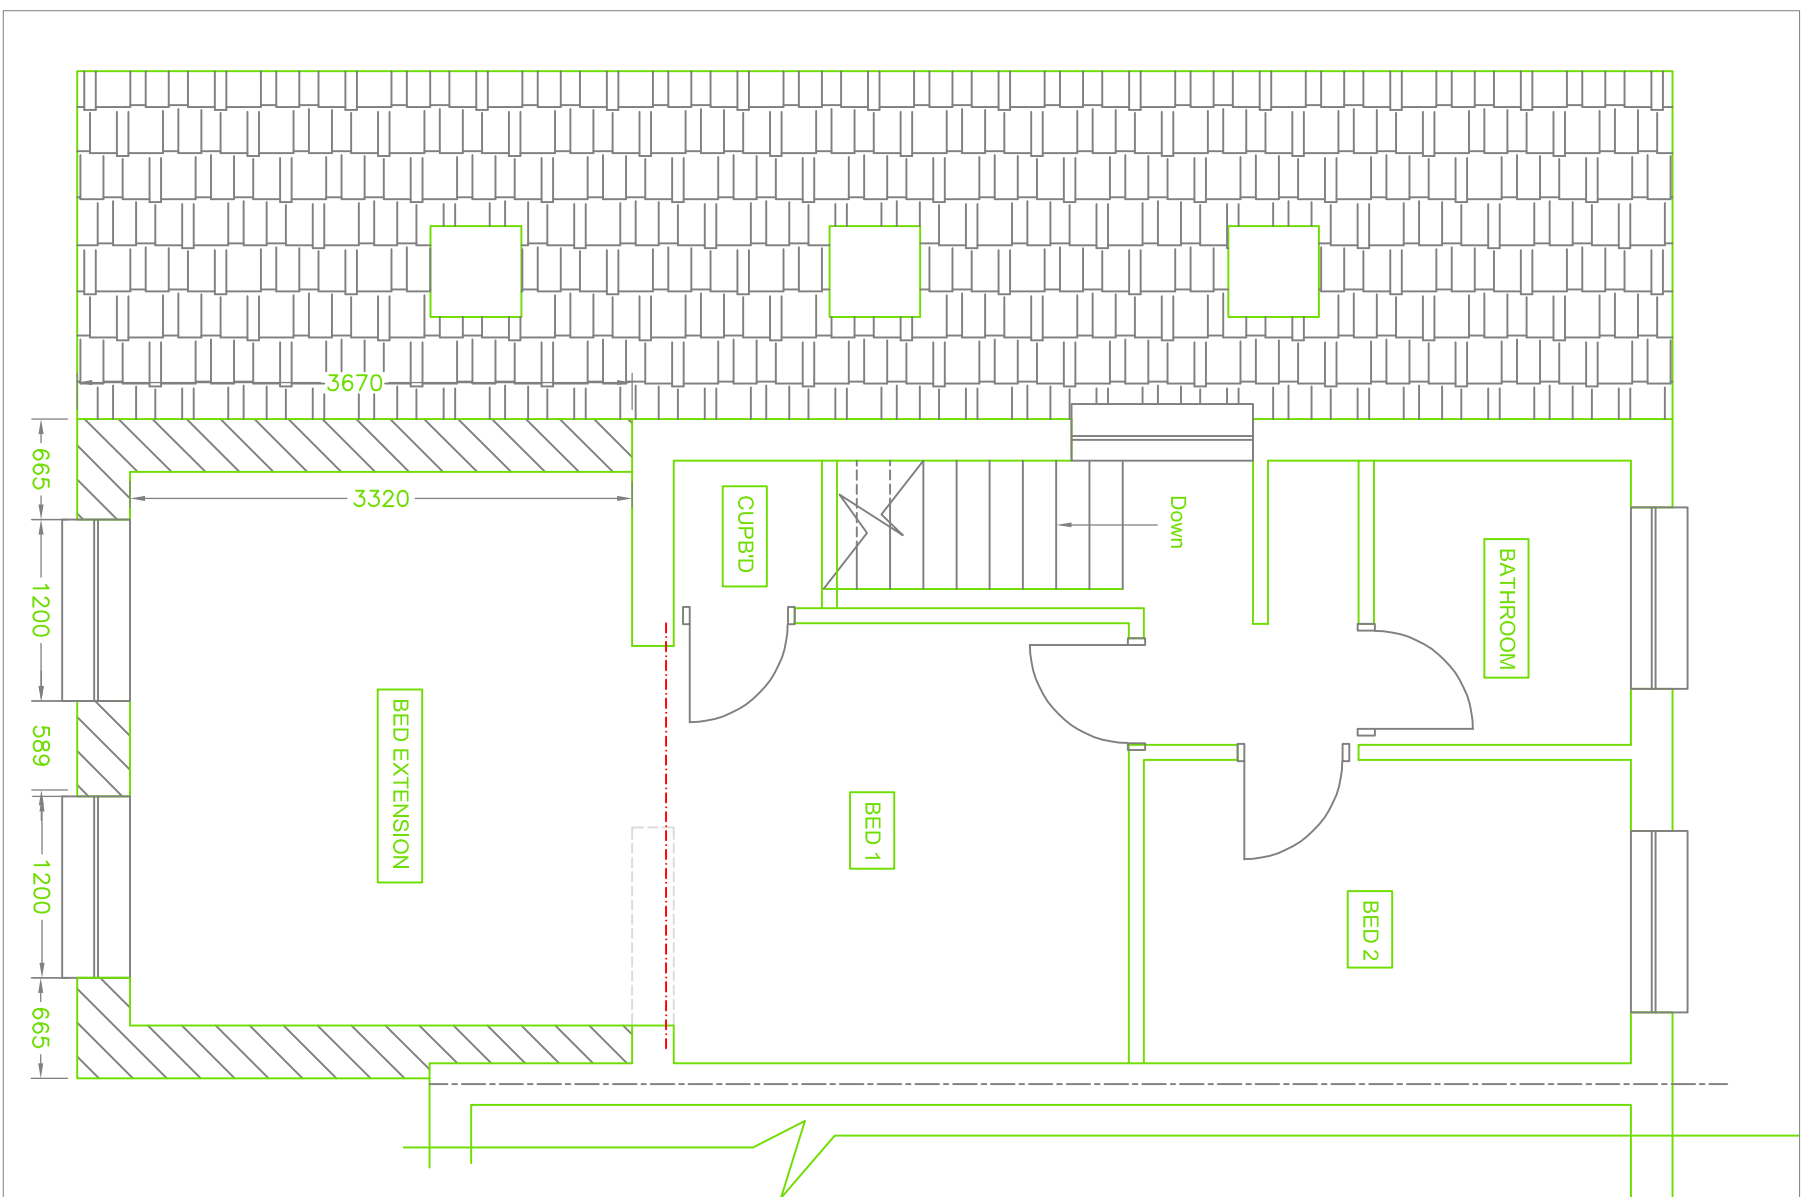

Prop. First Floor, 1:50




Existing Location Plan, 1:1250

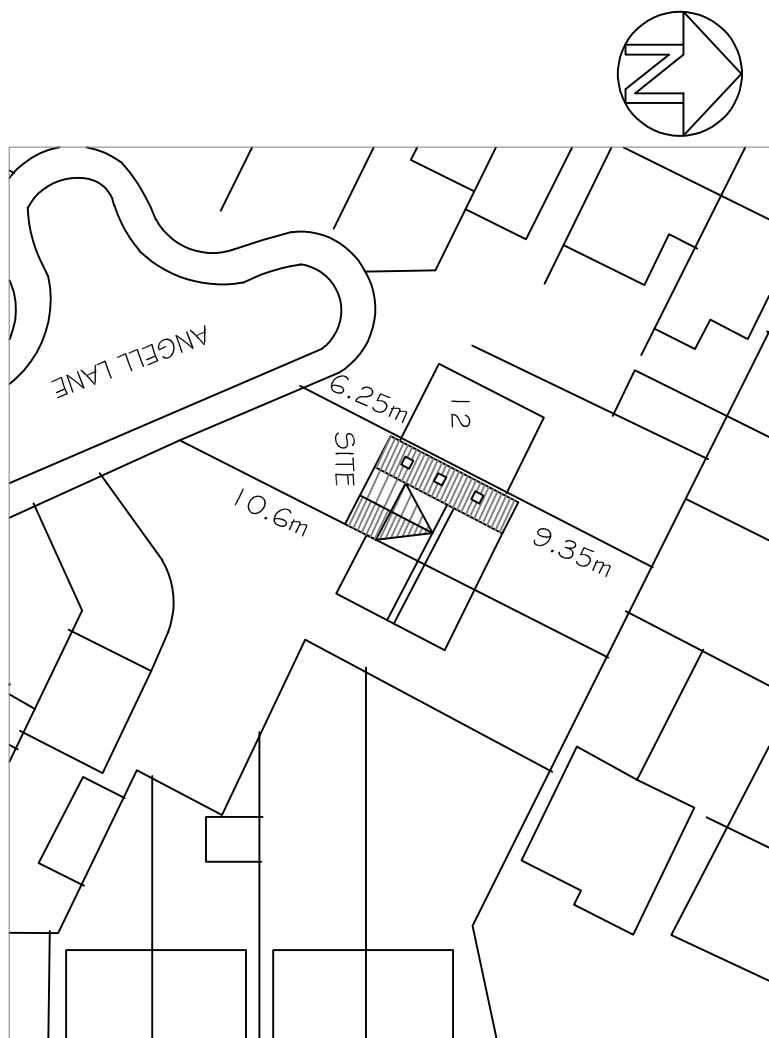

Proposed Block Plan, 1:500

Scale Ruler

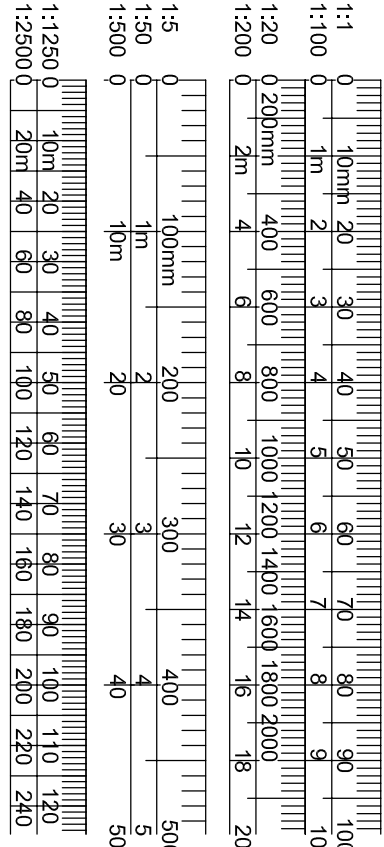

GENERAL NOTES:

1. All dimensions and assumptions to be checked on site prior to ordering structural materials. Calculations are not to be used for the purpose of ordering materials and should only be used for Building Regulations submissions. All existing foundations supporting structural members assumed to be with 450mm wide S 10 reinforcement bars.
2. To be checked on site prior to ordering.
3. Refer to Engineer's Specification.
4. Dimensions used in the calculations are for design, only and shall not be used for constructional purposes. Any construction details and dimensions indicated on the drawings shall not be varied unless they are approved by the Engineer. The Engineer will not be held responsible for any issues resulting from changes to the scheme or deviations from the original designs.
5. If in doubt, ask.
6. Existing structure including foundations, beams, walls and floors shall not be varied unless they are approved by the Engineer. The Engineer will not be held responsible for any issues resulting from changes to the scheme or deviations from the original designs.
7. Existing structure assumed to be of traditional construction. A masonry walls S strip foundations. If different, engineer to be informed immediately.

Planning

A.	26/02/24	DIMENSIONS ONLY
REV:	DATE:	COMMENTS:
CLIENT:		
M/R K. Ayed		
JOB TITLE:		
10 Angel Lane, Halesowen		
DRAWING TITLE:		
Existing & Proposed Layouts		
PROJECT/DRAWING NO:	DATE:	
24028/01	February 2024	
M/R STRUCTURAL DESIGN LTD		
Crathorne House		
Northfield Road		
Crusley		
Northamptonshire		
NN14 1PZ		
work@wjsstructuraldesign.co.uk		
07919 366610		