




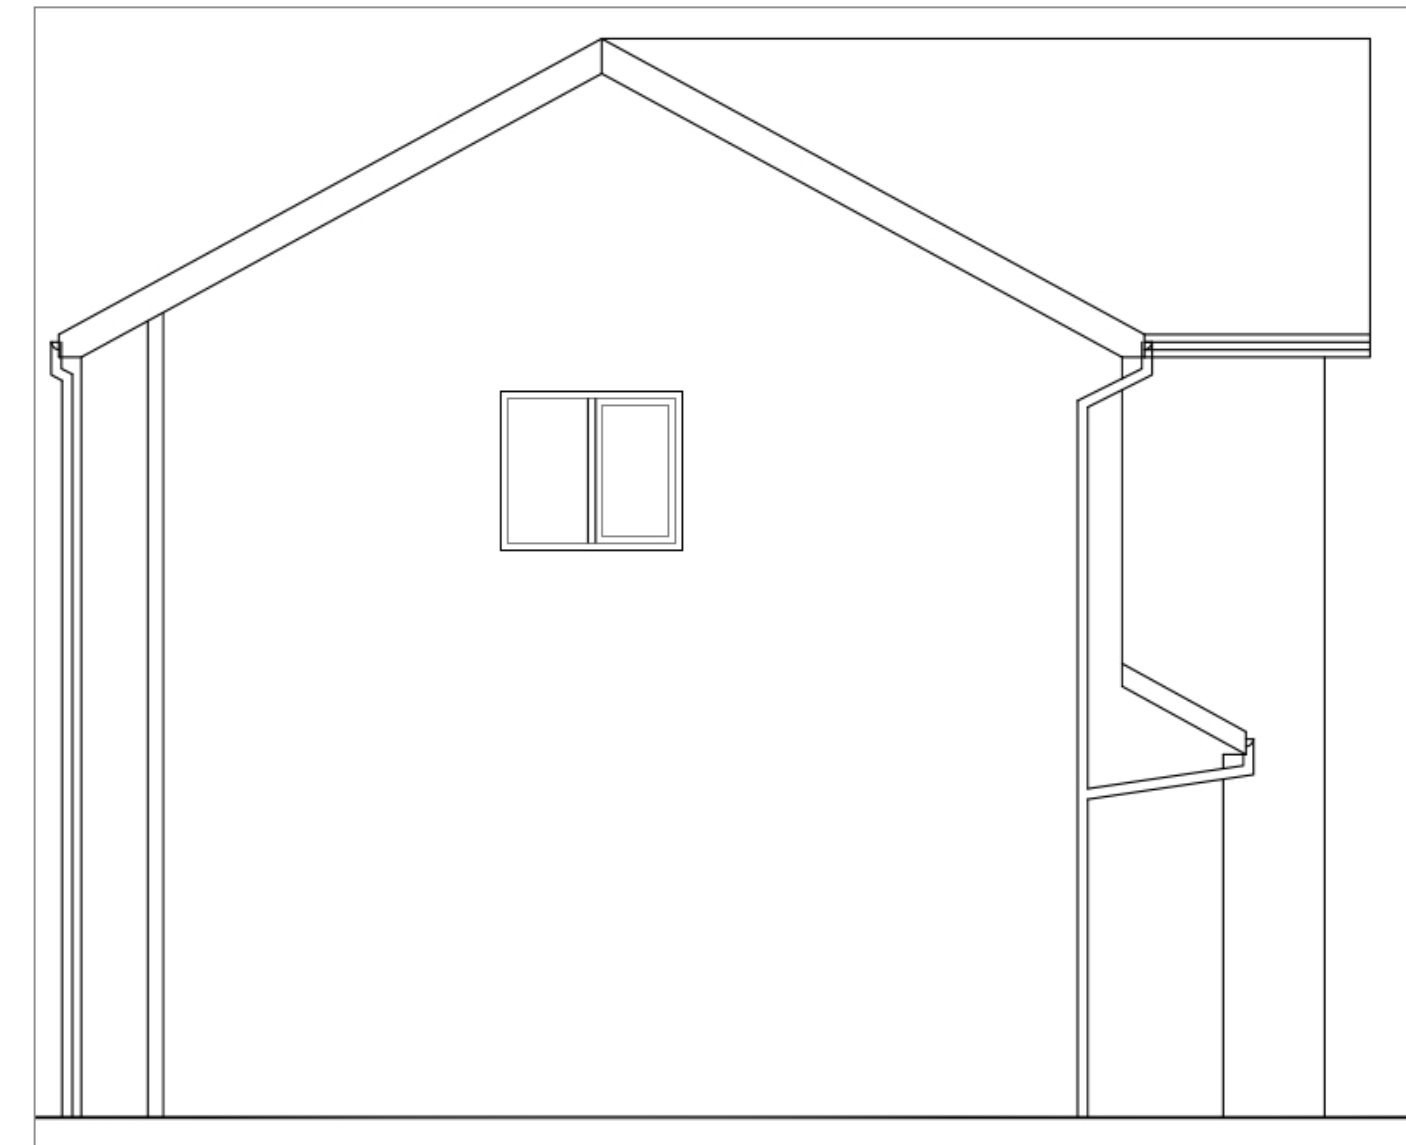


Ex. Side Elevation; 1:50

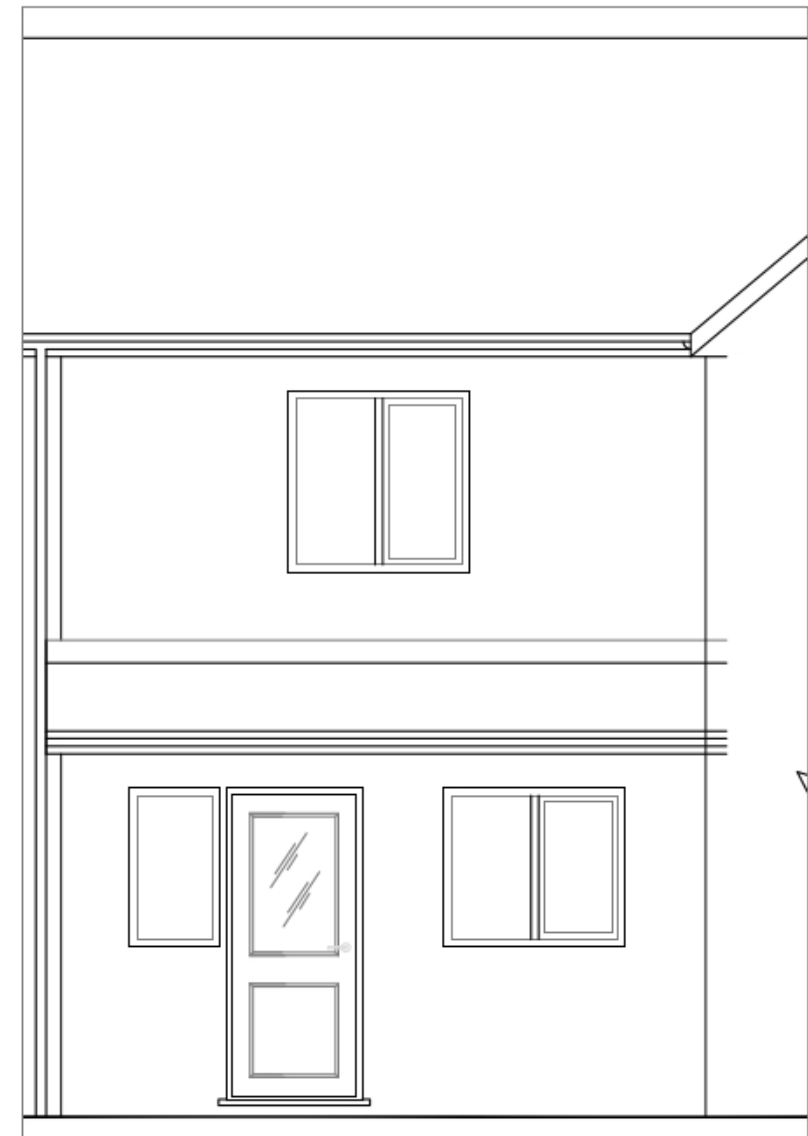


Ex. Front Elevation; 1:50

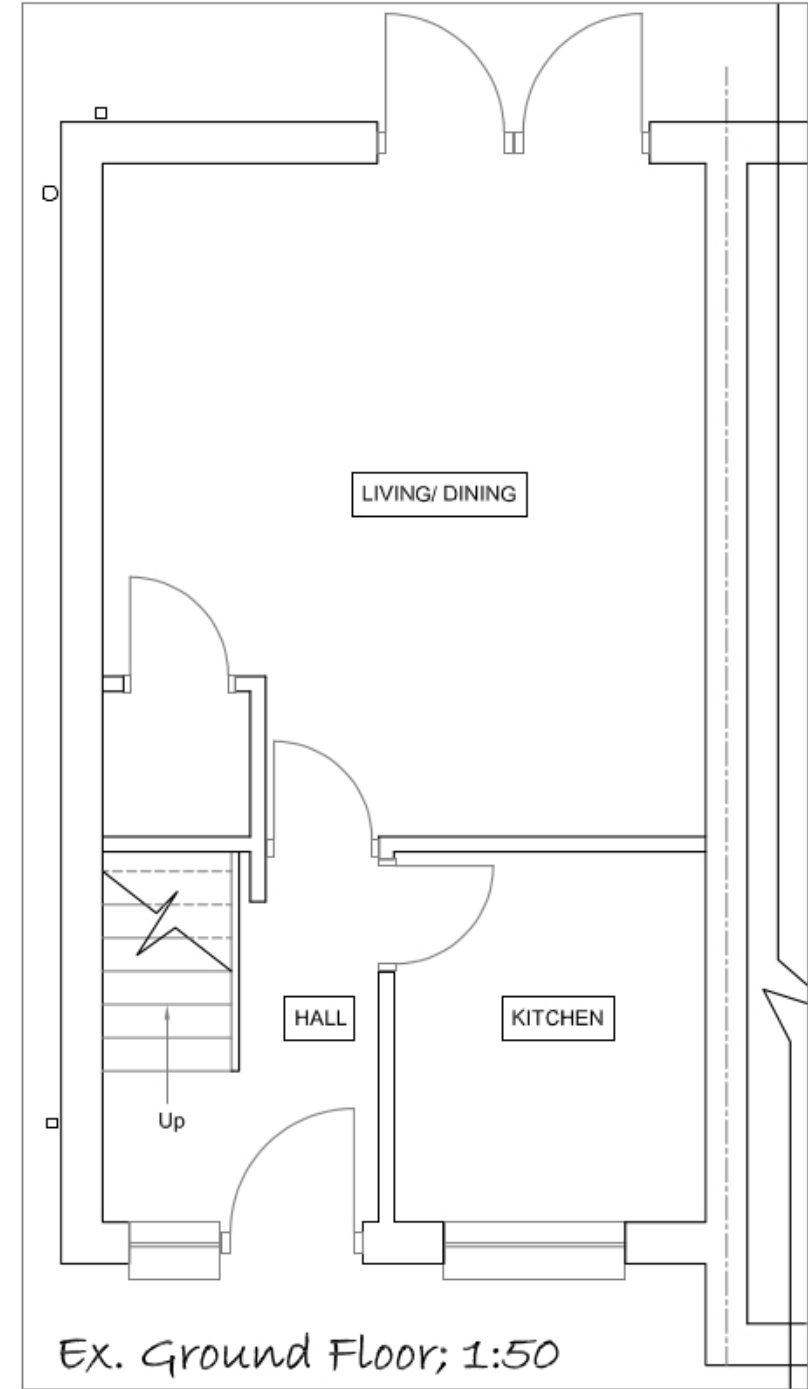


Ex. Ground Floor; 1:50

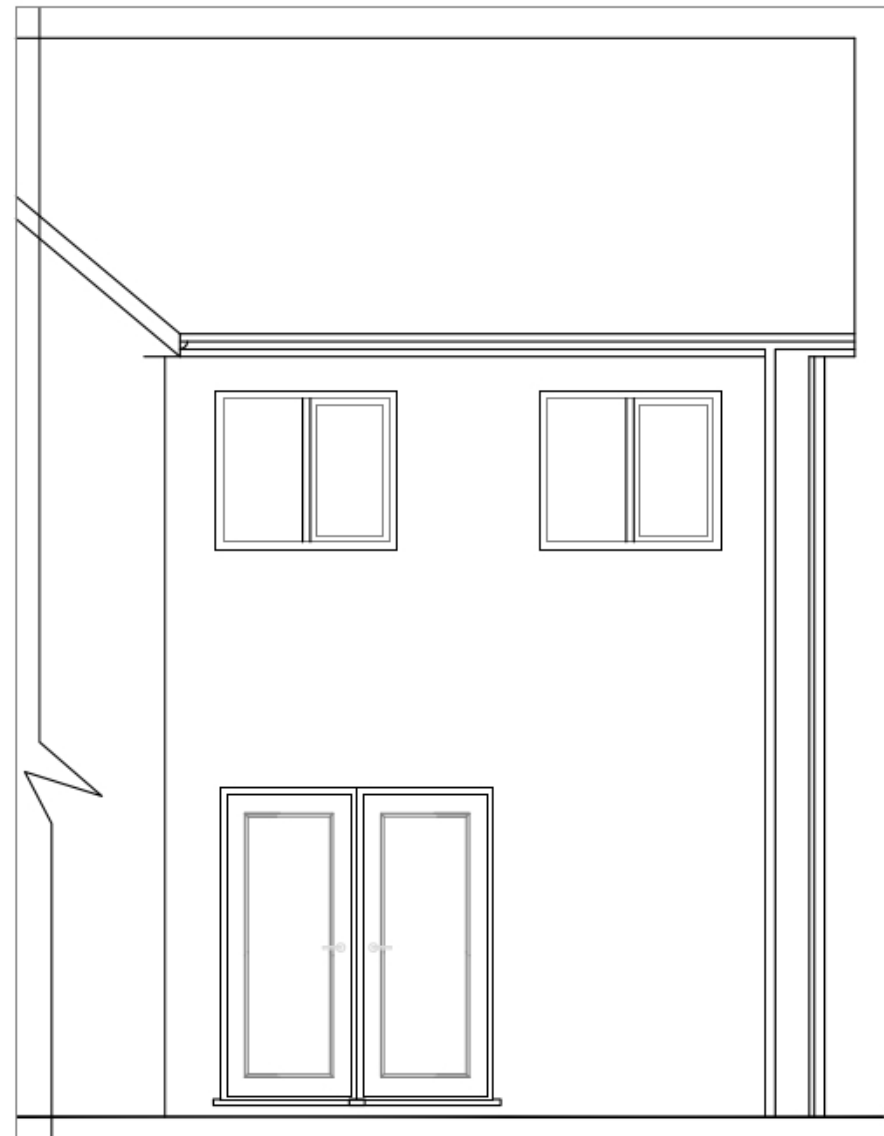

Ex. Rear Elevation; 1:50

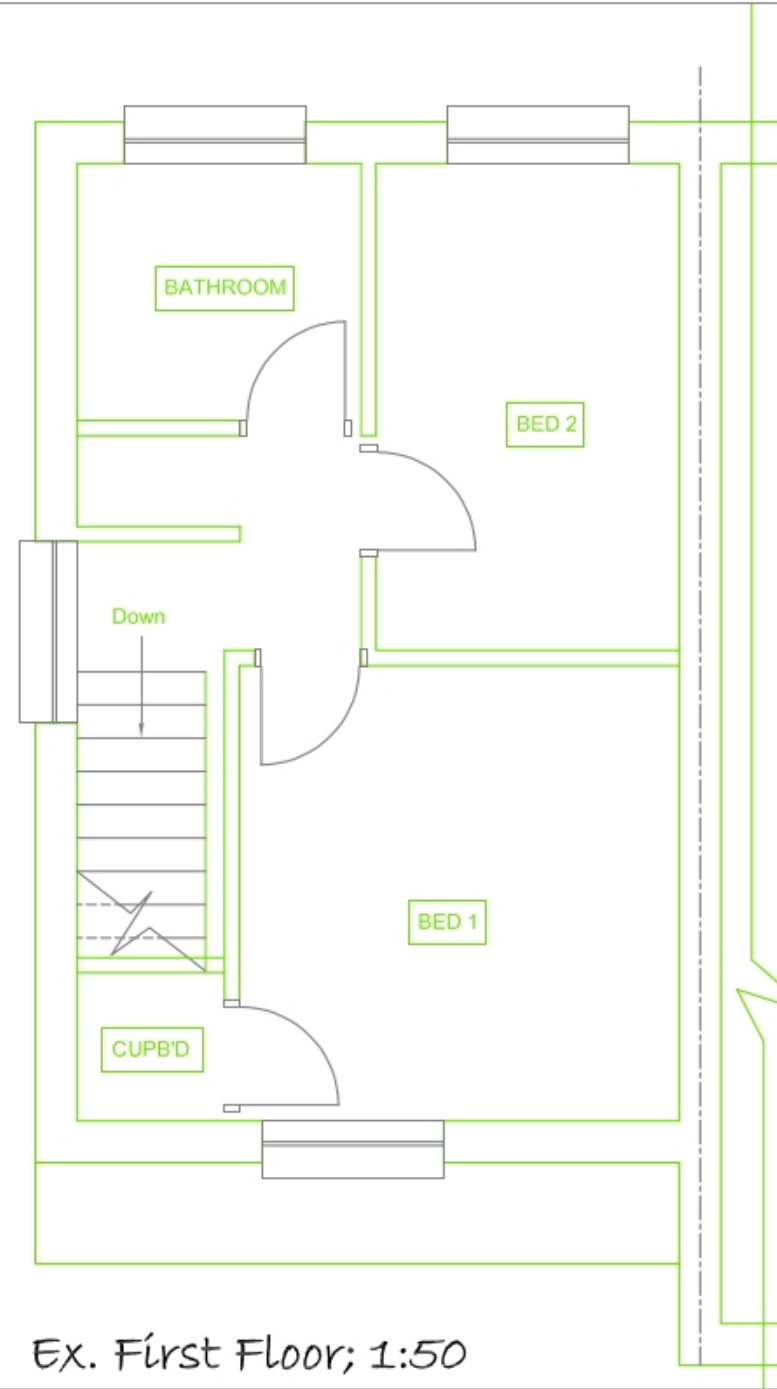


Ex. First Floor; 1:50

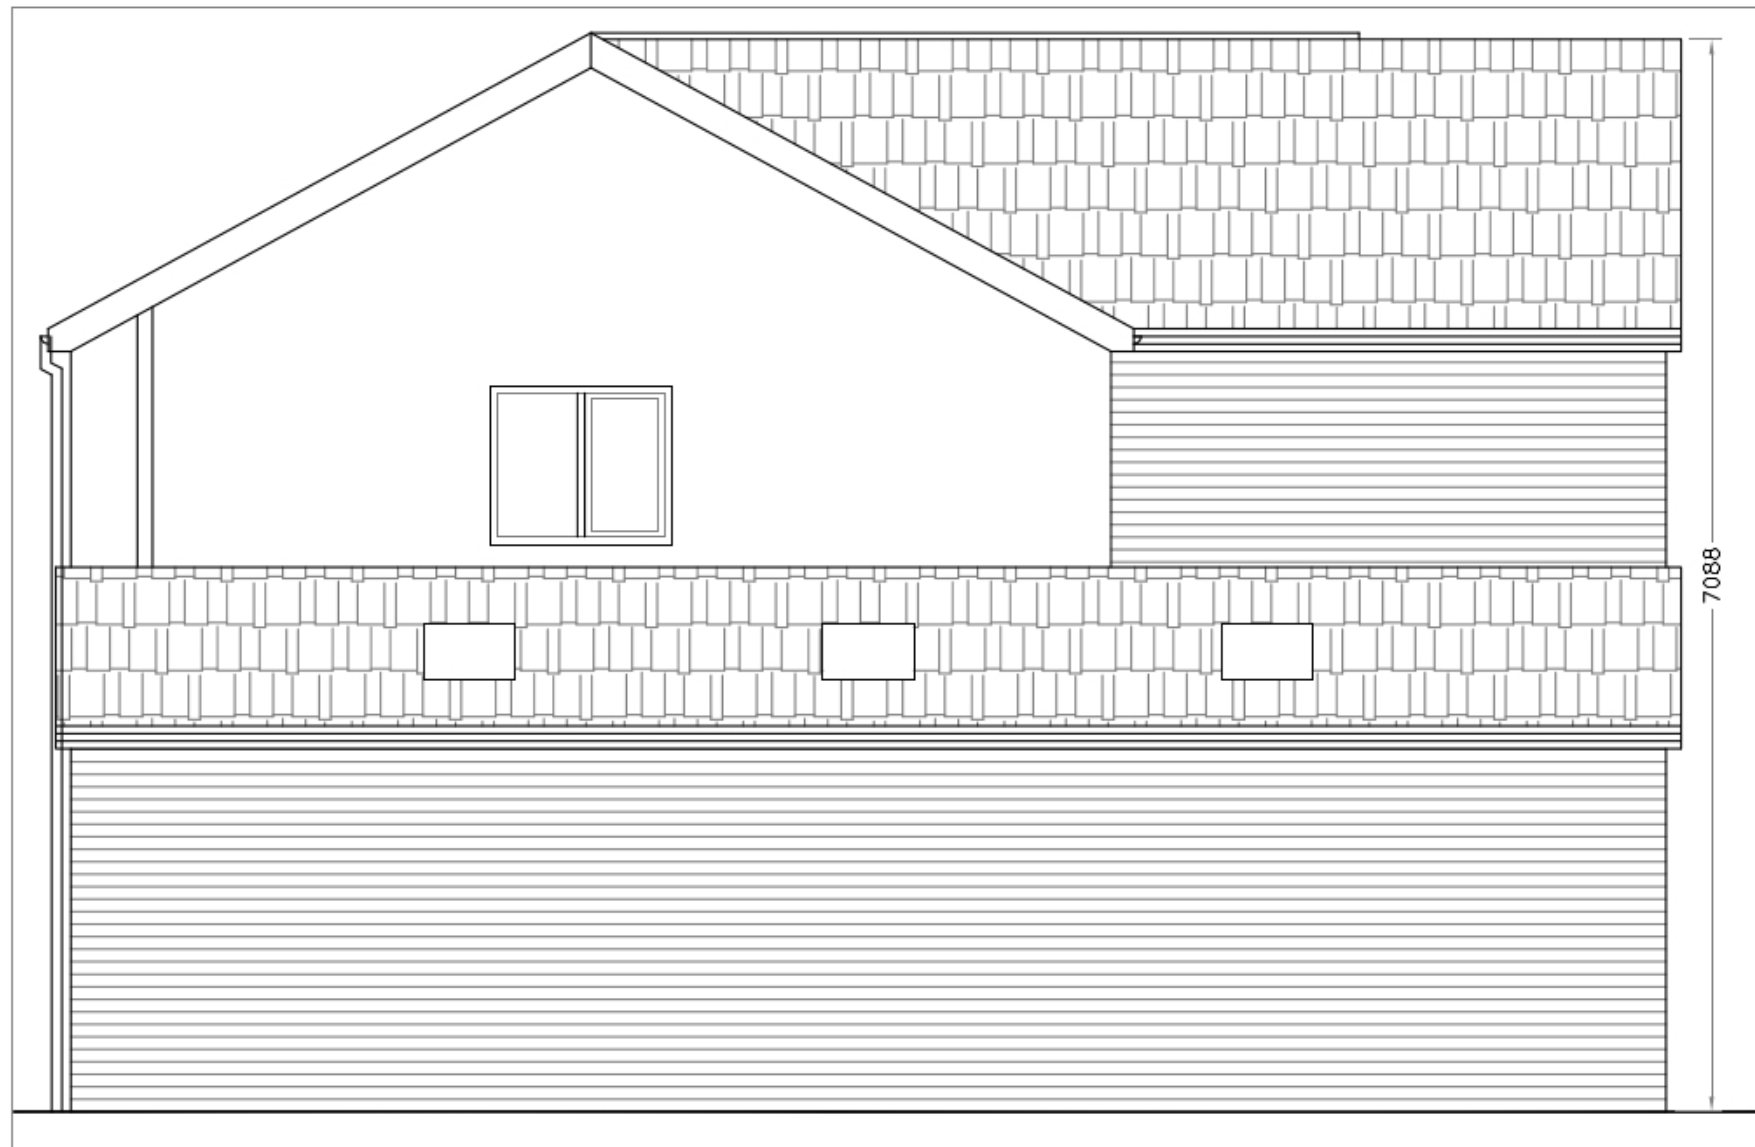

Prop. Side Elevation; 1:50




Prop. Front Elevation; 1:50

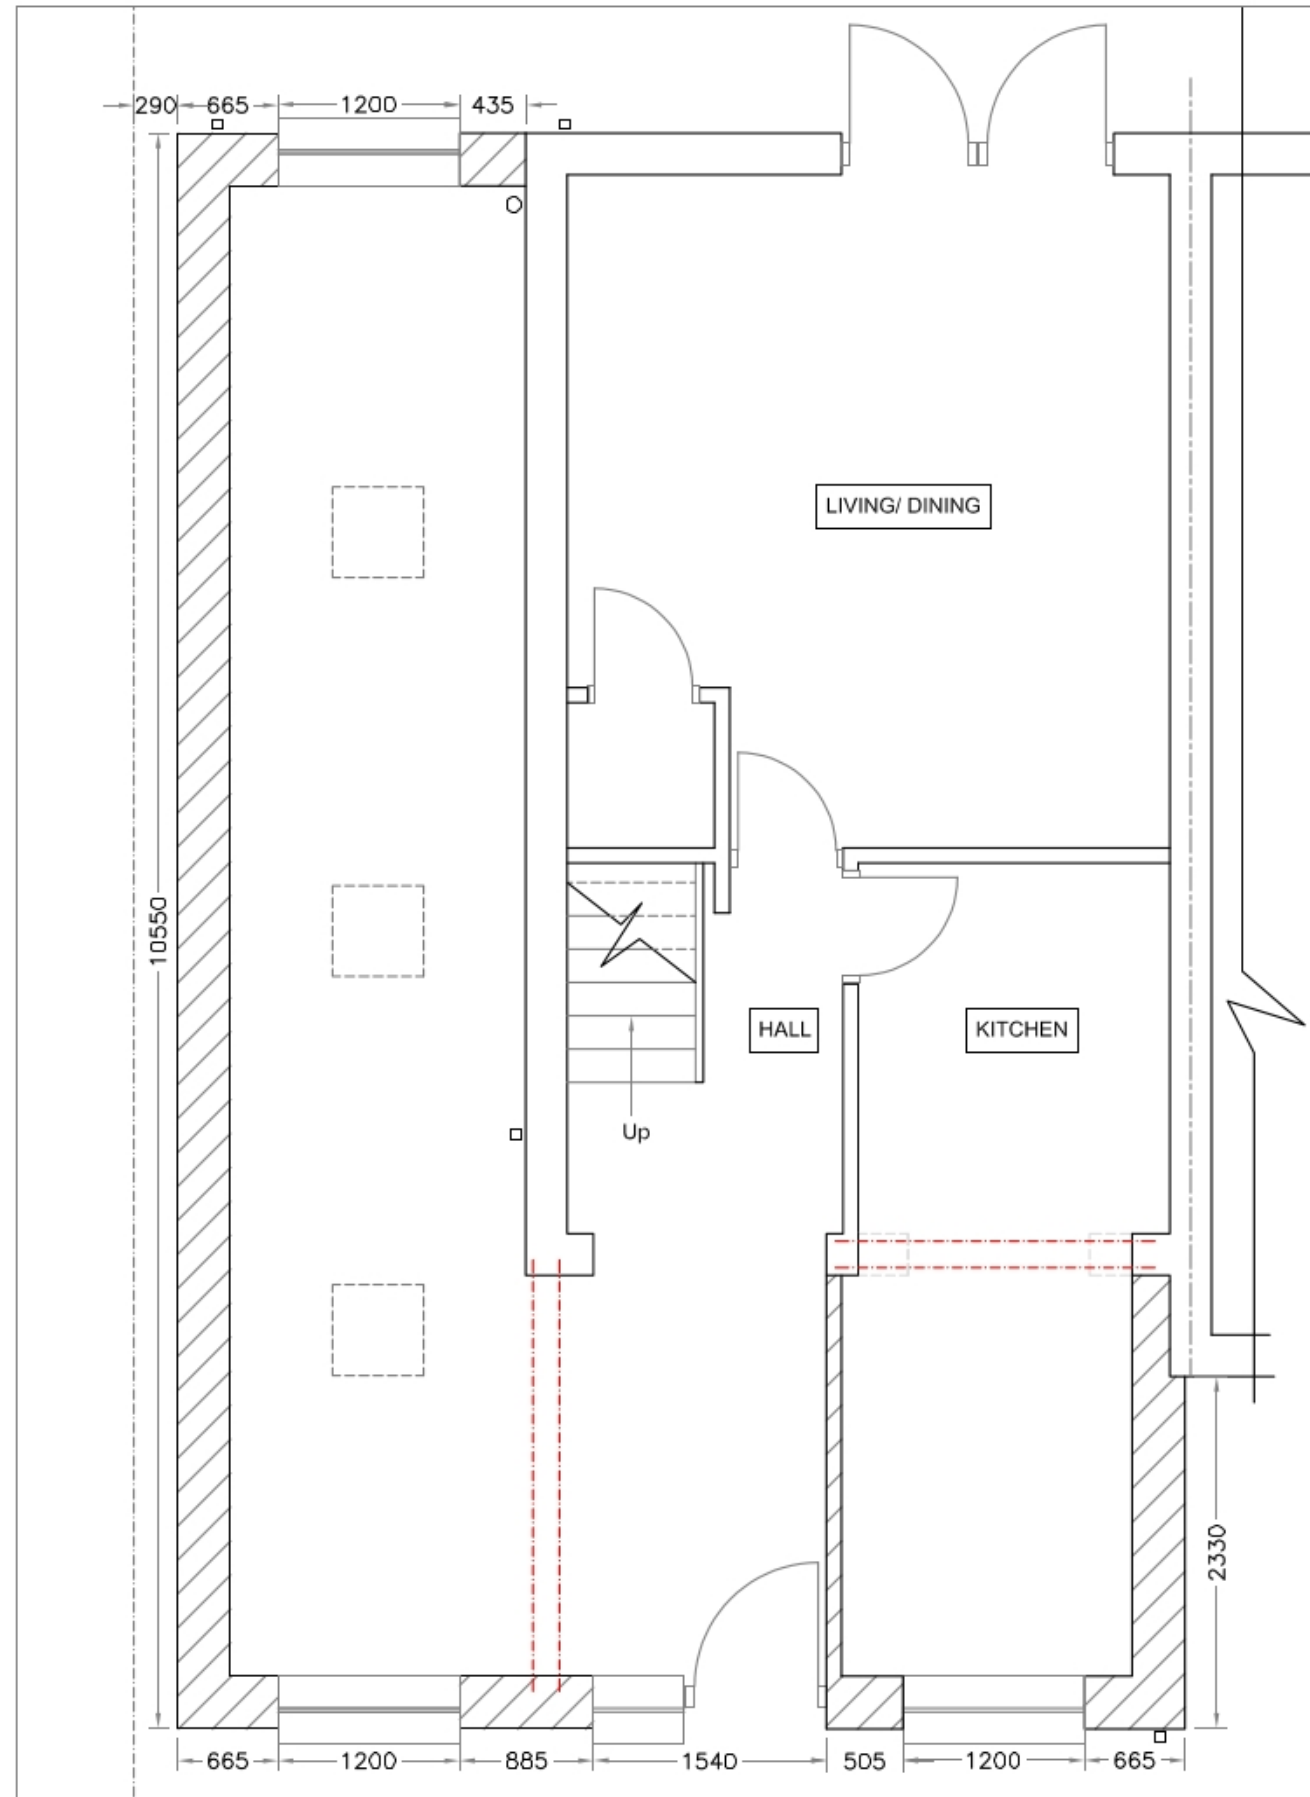

Prop. Ground Floor; 1:50




Prop. Rear Elevation; 1:50

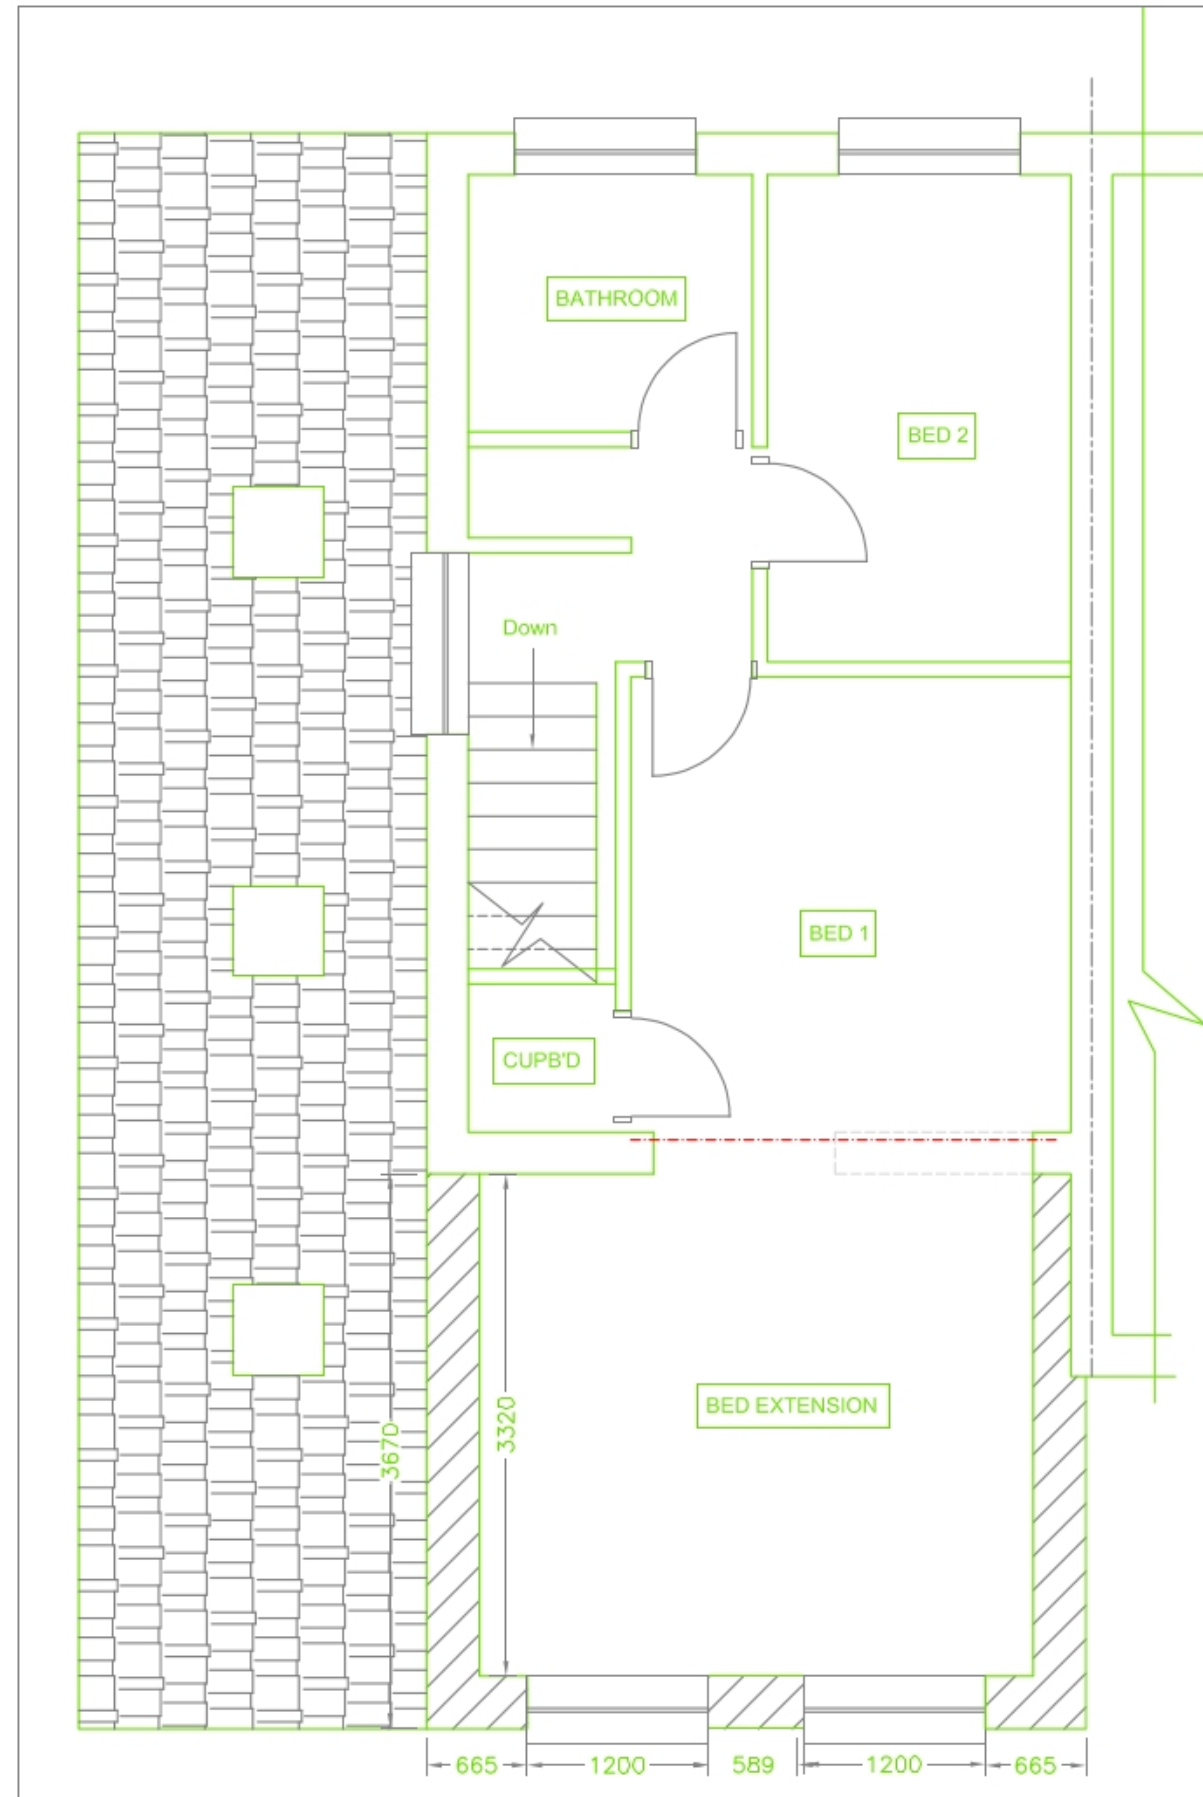

Prop. First Floor; 1:50




Existing Location Plan; 1:1250

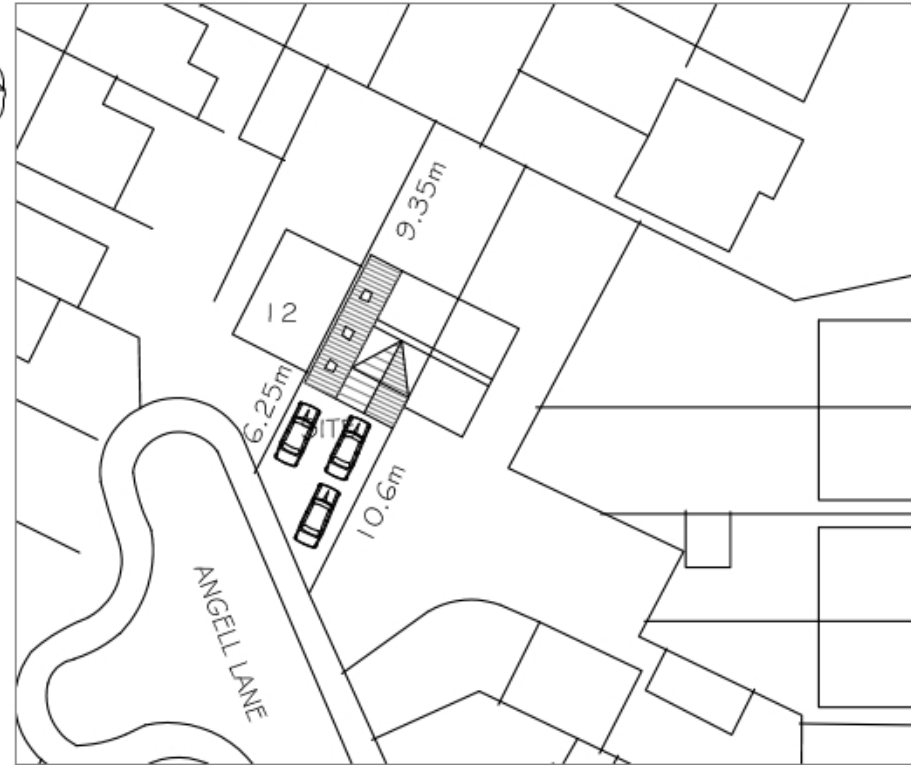

Proposed Block Plan; 1:500

Drainage Survey (C) Crown Copyright 1995. All rights reserved. Licence number 10002432

Scale Ruler

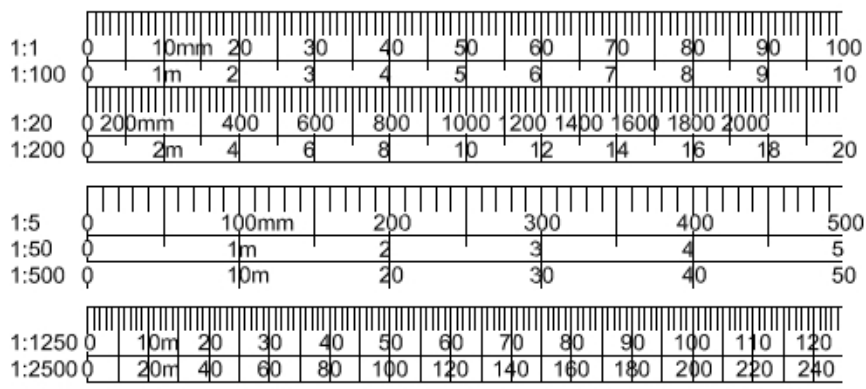

GENERAL NOTES:

1. All dimensions and 'assumptions' to be checked on site prior to ordering structural members. Calculations are not to be used for the purpose of ordering materials and should only be used for Building Regulations submissions. All existing foundations supporting structural members assumed to be min. 450mm wide & to be confirmed by builder.
2. Do not scale from drawing.
3. Refer to Engineers Specification.
4. Dimensions used in the calculations are for design only and shall not be used for constructional purposes. Any construction details and dimensions indicated on the drawings shall not be varied unless they are substantiated by calculation, and approved in writing by the Engineer. The Engineer will not be held accountable for any issues resulting from changes to the scheme or deviations from the original designs.
5. If in doubt, ask.
6. Existing structure including foundations, beams, walls and lintels carrying new and altered loads are to be exposed and checked for adequacy prior to commencement of work and as required by the Building Control Officer.
7. Existing structure assumed to be of traditional construction i.e masonry walls & strip foundations. If different, engineer to be informed immediately.

Planning

B	15/04/24	Parking spaces added
A	26/02/24	Dimensions added
REV:	DATE:	COMMENTS:
CLIENT:		
Mr K. Aired		
JOB TITLE:		
10 Angell Lane, Holbeach		
DRAWING TITLE:		
Existing & Proposed Layouts		
PROJECT / DRAWING NO:		DATE:
24028/01		February 2024
MRJ STRUCTURAL DESIGN LTD		
Cranthorpe House		
Northfield Road		
Cransley		
Northamptonshire		
NN14 1PZ		
mark@mrjstructuraldesign.co.uk		
07919 966610		