
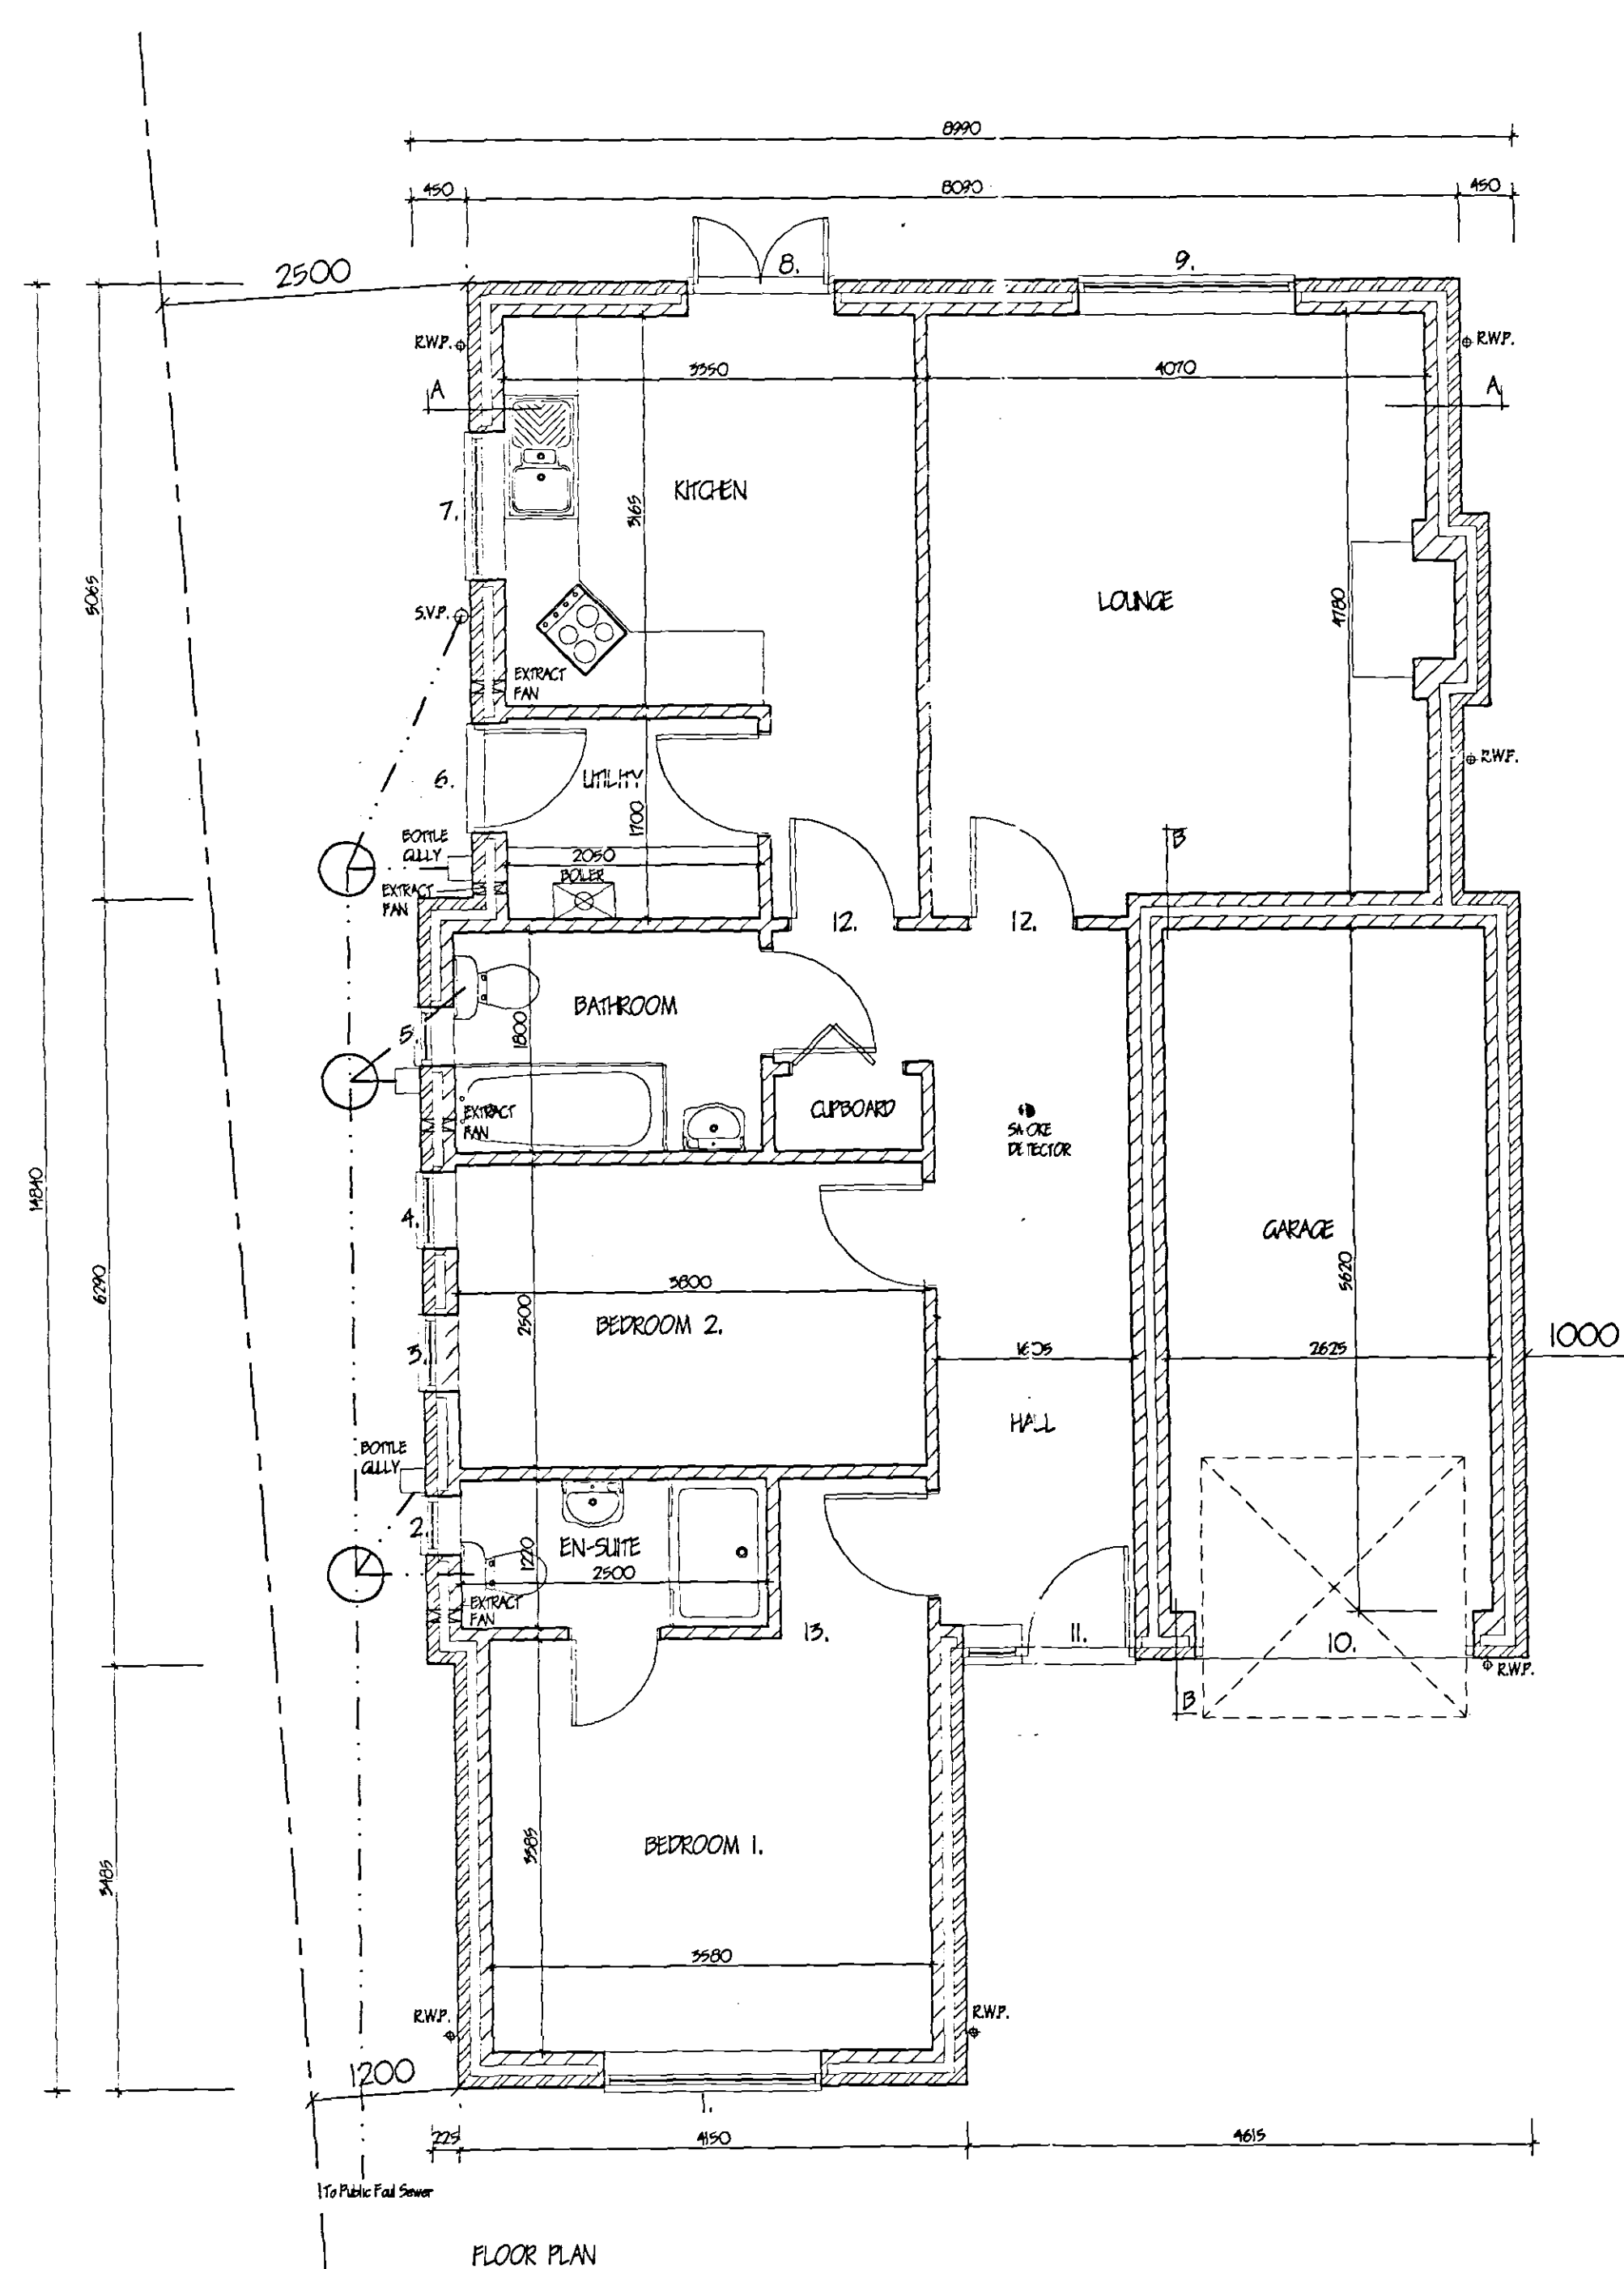


 

CHLO
PLANNING AND DEVELOPMENT
- 2 FEB 2007
Ref. 0156/07

DETERMINED
PLAN

ref	revision	date
-----	----------	------

G. R. MERCHANT 
LENG AMICE FTWO
**ARCHITECTURAL, STRUCTURAL
AND LAND DRAINAGE
CONSULTANTS**
Unit 4, Wrights Mews
12A Park Road, Holbeach,
Spalding, Lincs. PE12 7EX
Telex 01408 49800
Fax 01408 428744
E-Mail: G. R. Merchant @ Merchant. Fs.
Co. UK

Project
RESIDENTIAL DEVELOPMENT.
OFF PEARL COURT.
HOLBEACH.
SPALDING, LINC'S.

Client
BRAMLEY LODGE DEVELOPMENTS LTD.

Drawing

FLOOR PLANS & ELEVATIONS.

Job Ref.	Drawing No.
1525-06.	02.

Date	Drawn
JAN '07.	GRM.

Scales
1/50, 1/100.

[illegible]