




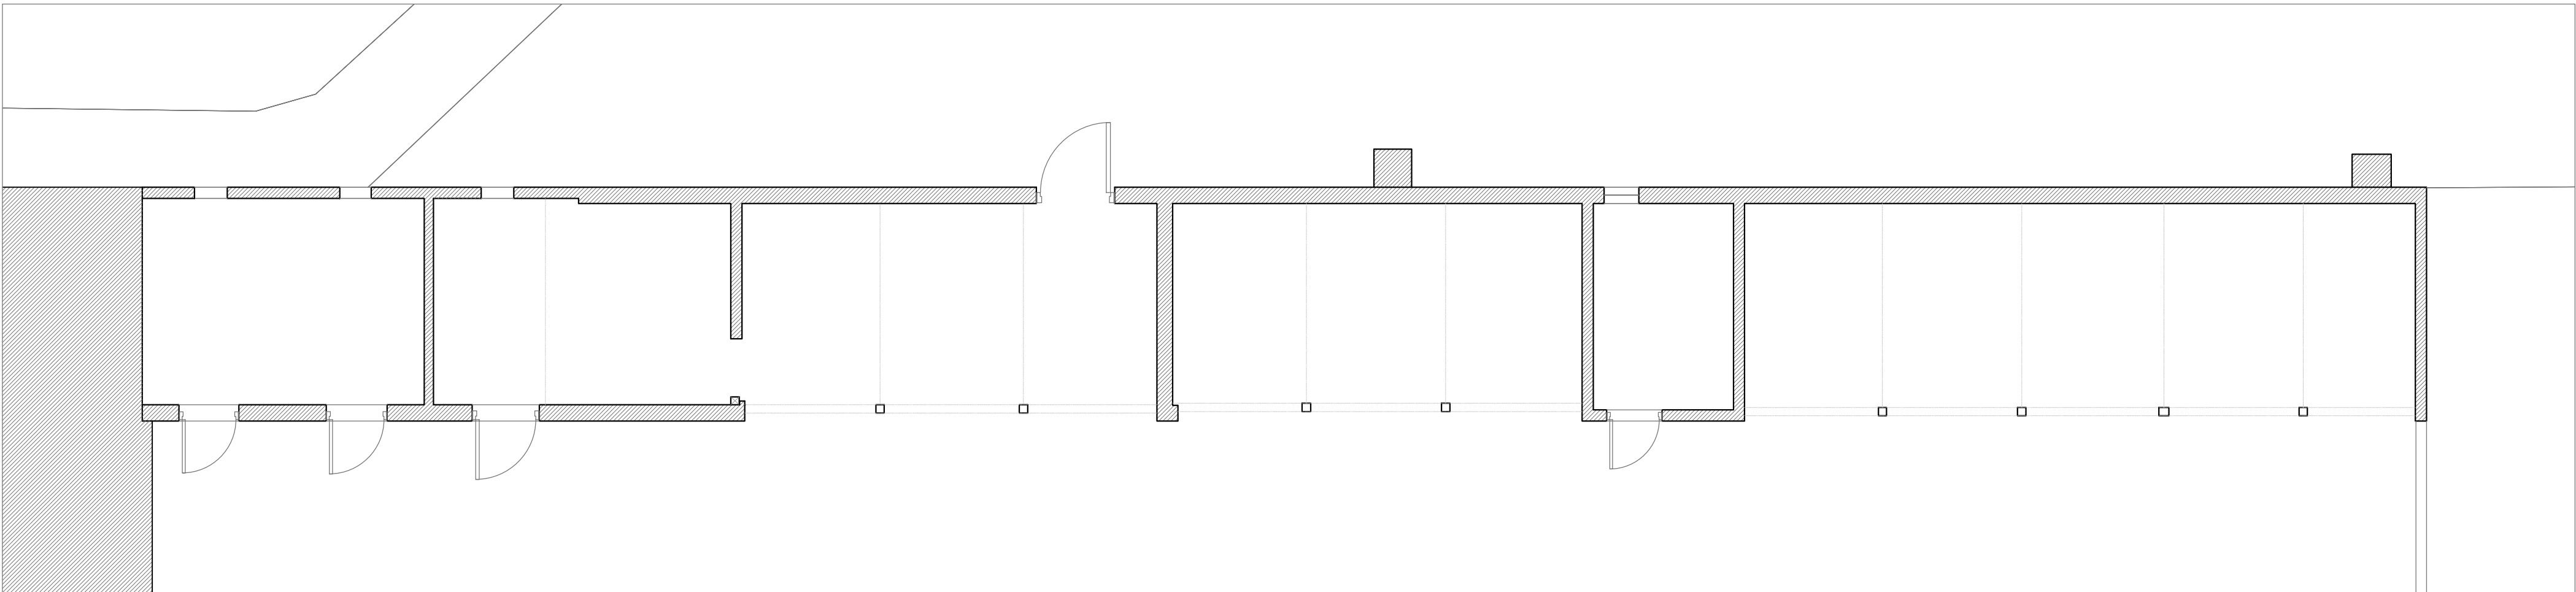


Existing Ground Floor Plan 1:100

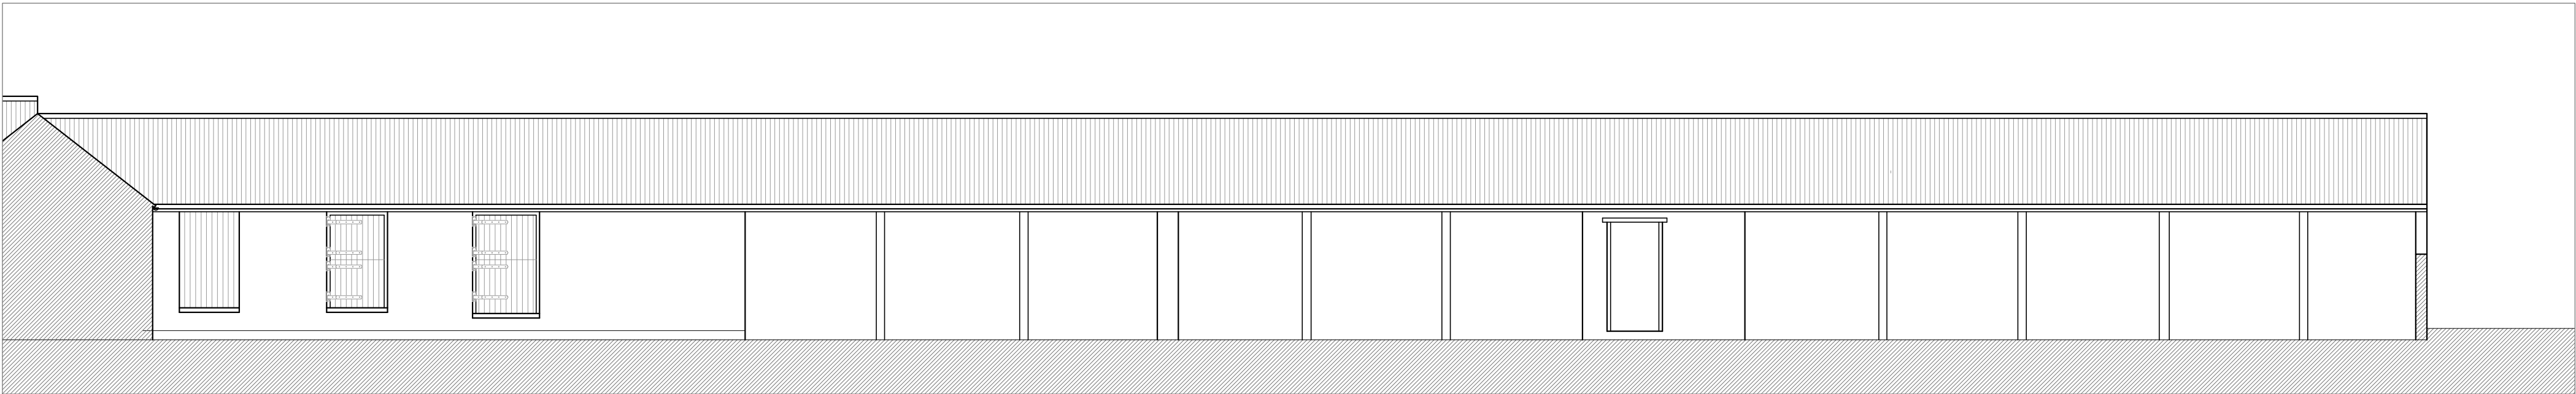

Existing South West Elevation 1:100

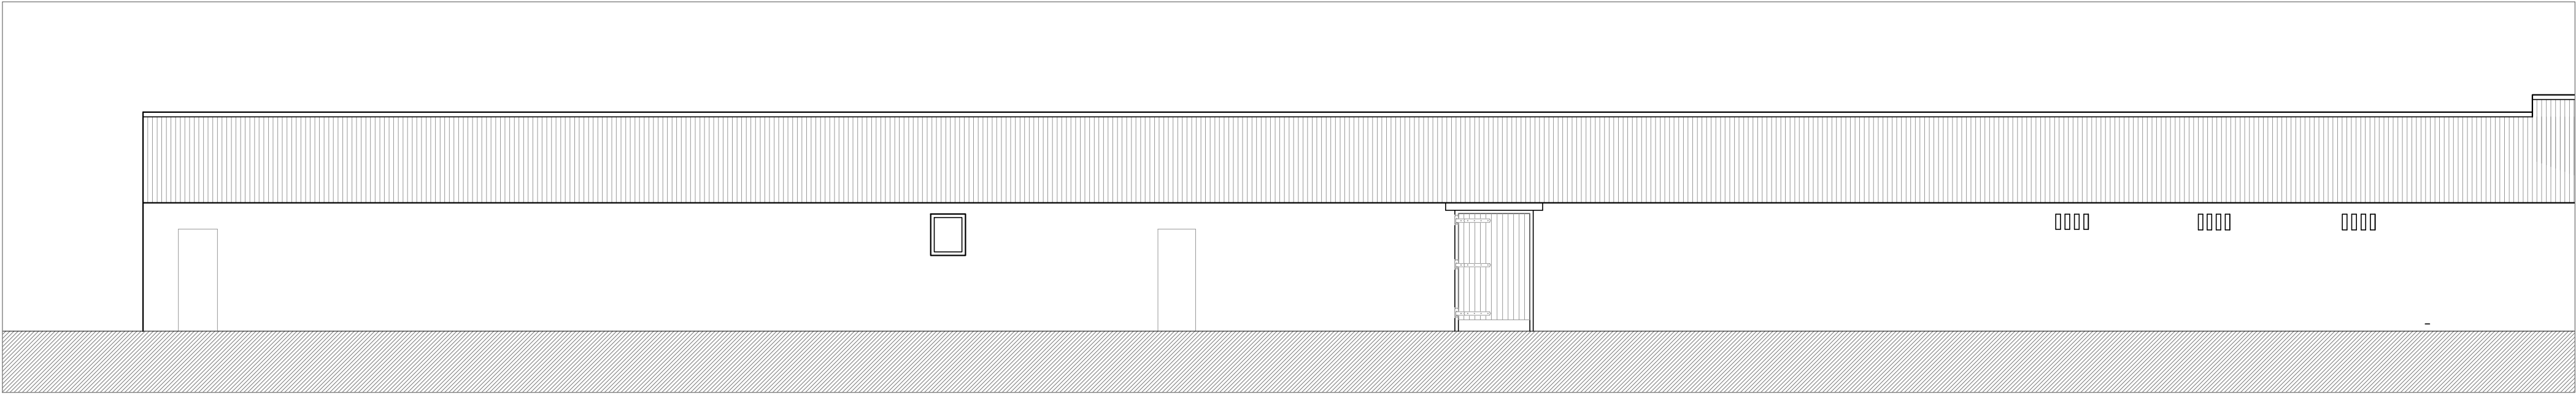

Existing North East Elevation 1:100

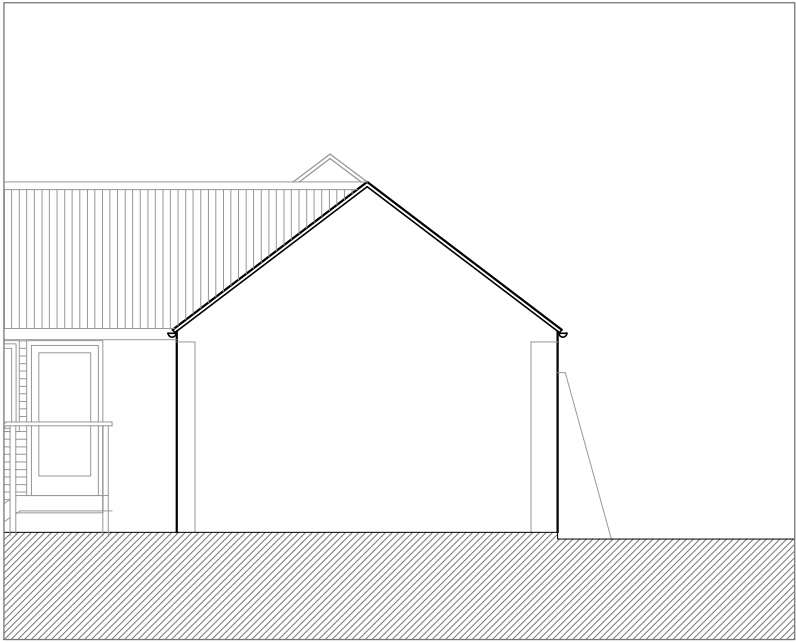

Existing South East Elevation 1:100

Notes

Do not scale off this drawing - All dimensions and setting out to be verified on site. If in doubt contact the originator for clarification.

The contents of this drawing are covered by copyright and remain the property of Guy Forman Architect. The drawing is issued on the condition that it is not copied, reproduced, retained or disclosed to any unauthorised person, either wholly or in part without the consent in writing of Guy Forman Architect.

Rev	Description	Date	By	Chk
-----	-------------	------	----	-----

For Planning

Leadenhall Farm, Holbeach
Conversion of Barns to 4 x Holiday Lets

guyforman
ARCHITECT
Guy Forman BA (Hons) MArch
tel 07958 188257

BARNS 1
Existing Plans & Elevations

Scale: A1 Sheet	Date: 13/02/20	Drawn: GF	Checked: GF
--------------------	-------------------	--------------	----------------

Drawing No.: 335/1-SPE-E-01	Rev: -
--------------------------------	-----------