





FRONT ELEVATION




SIDE ELEVATION

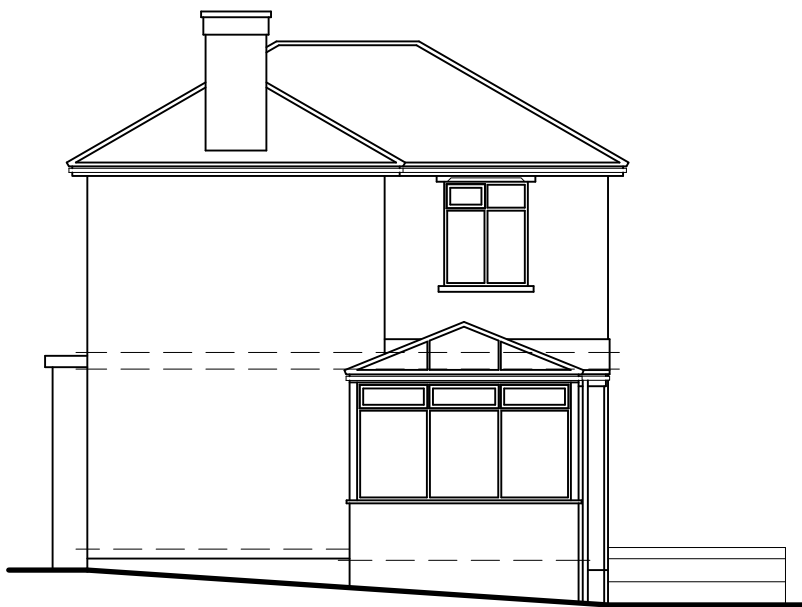


REAR ELEVATION

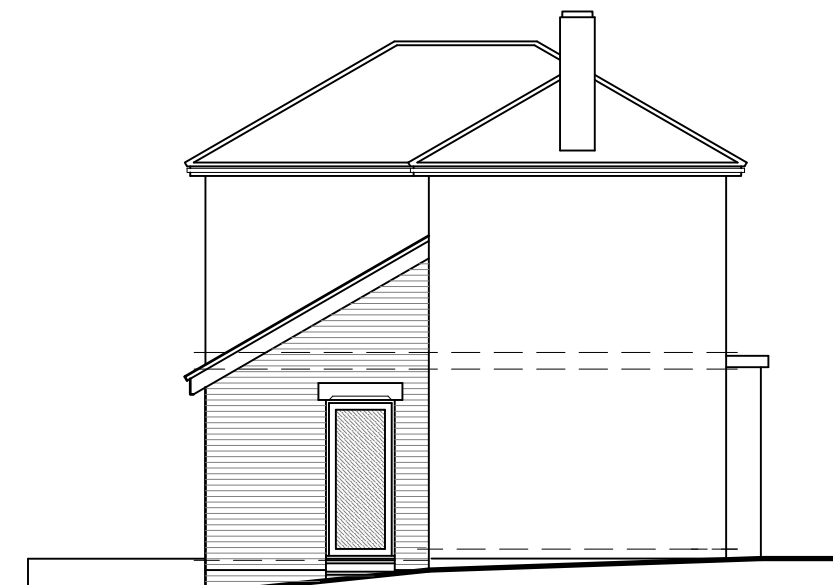

SIDE ELEVATION

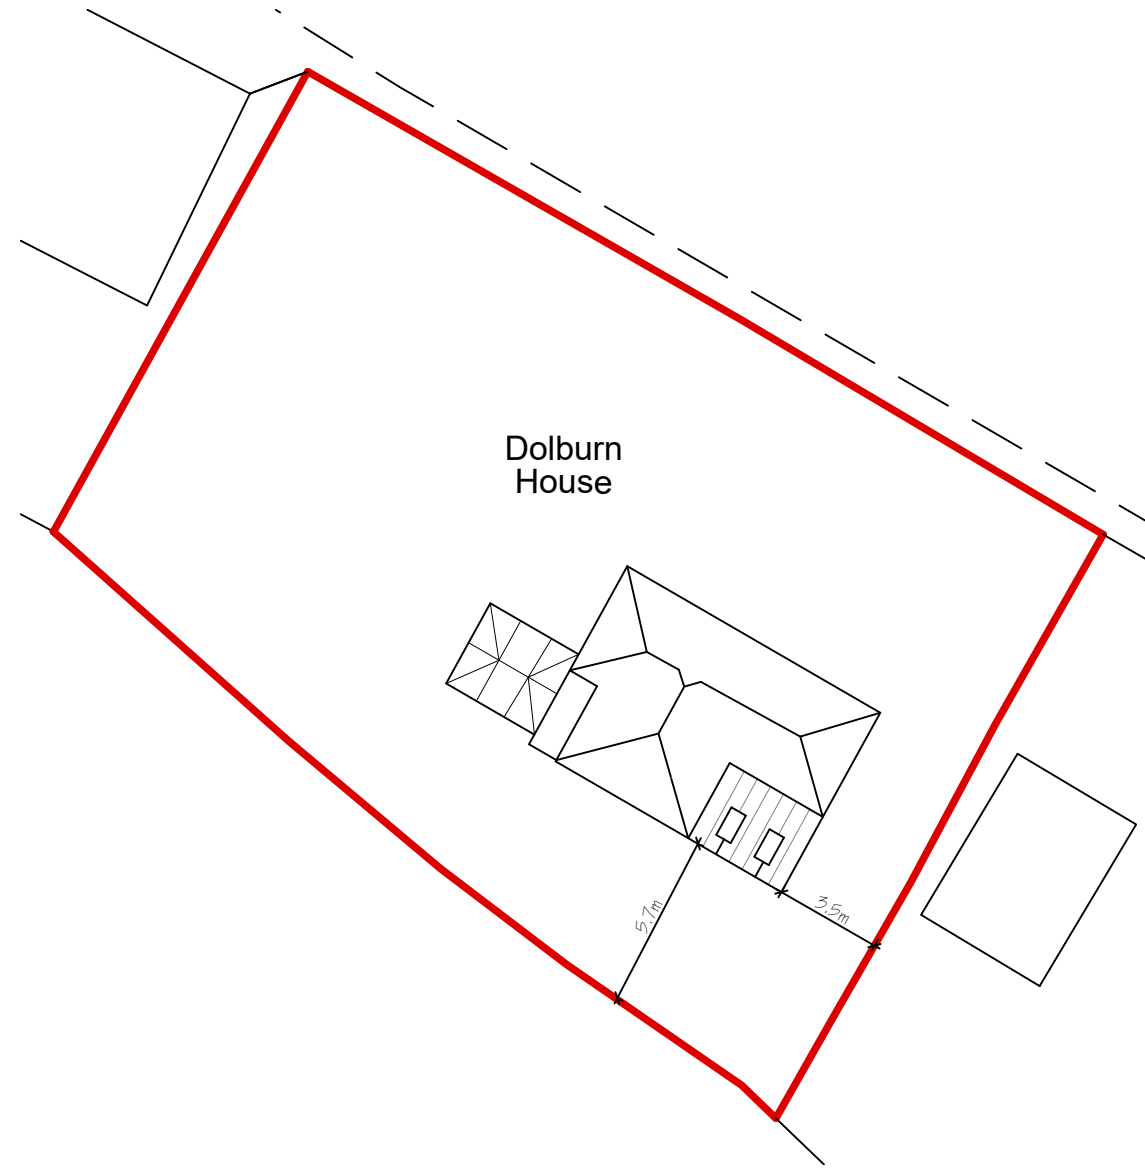

SITE PLAN 1:250

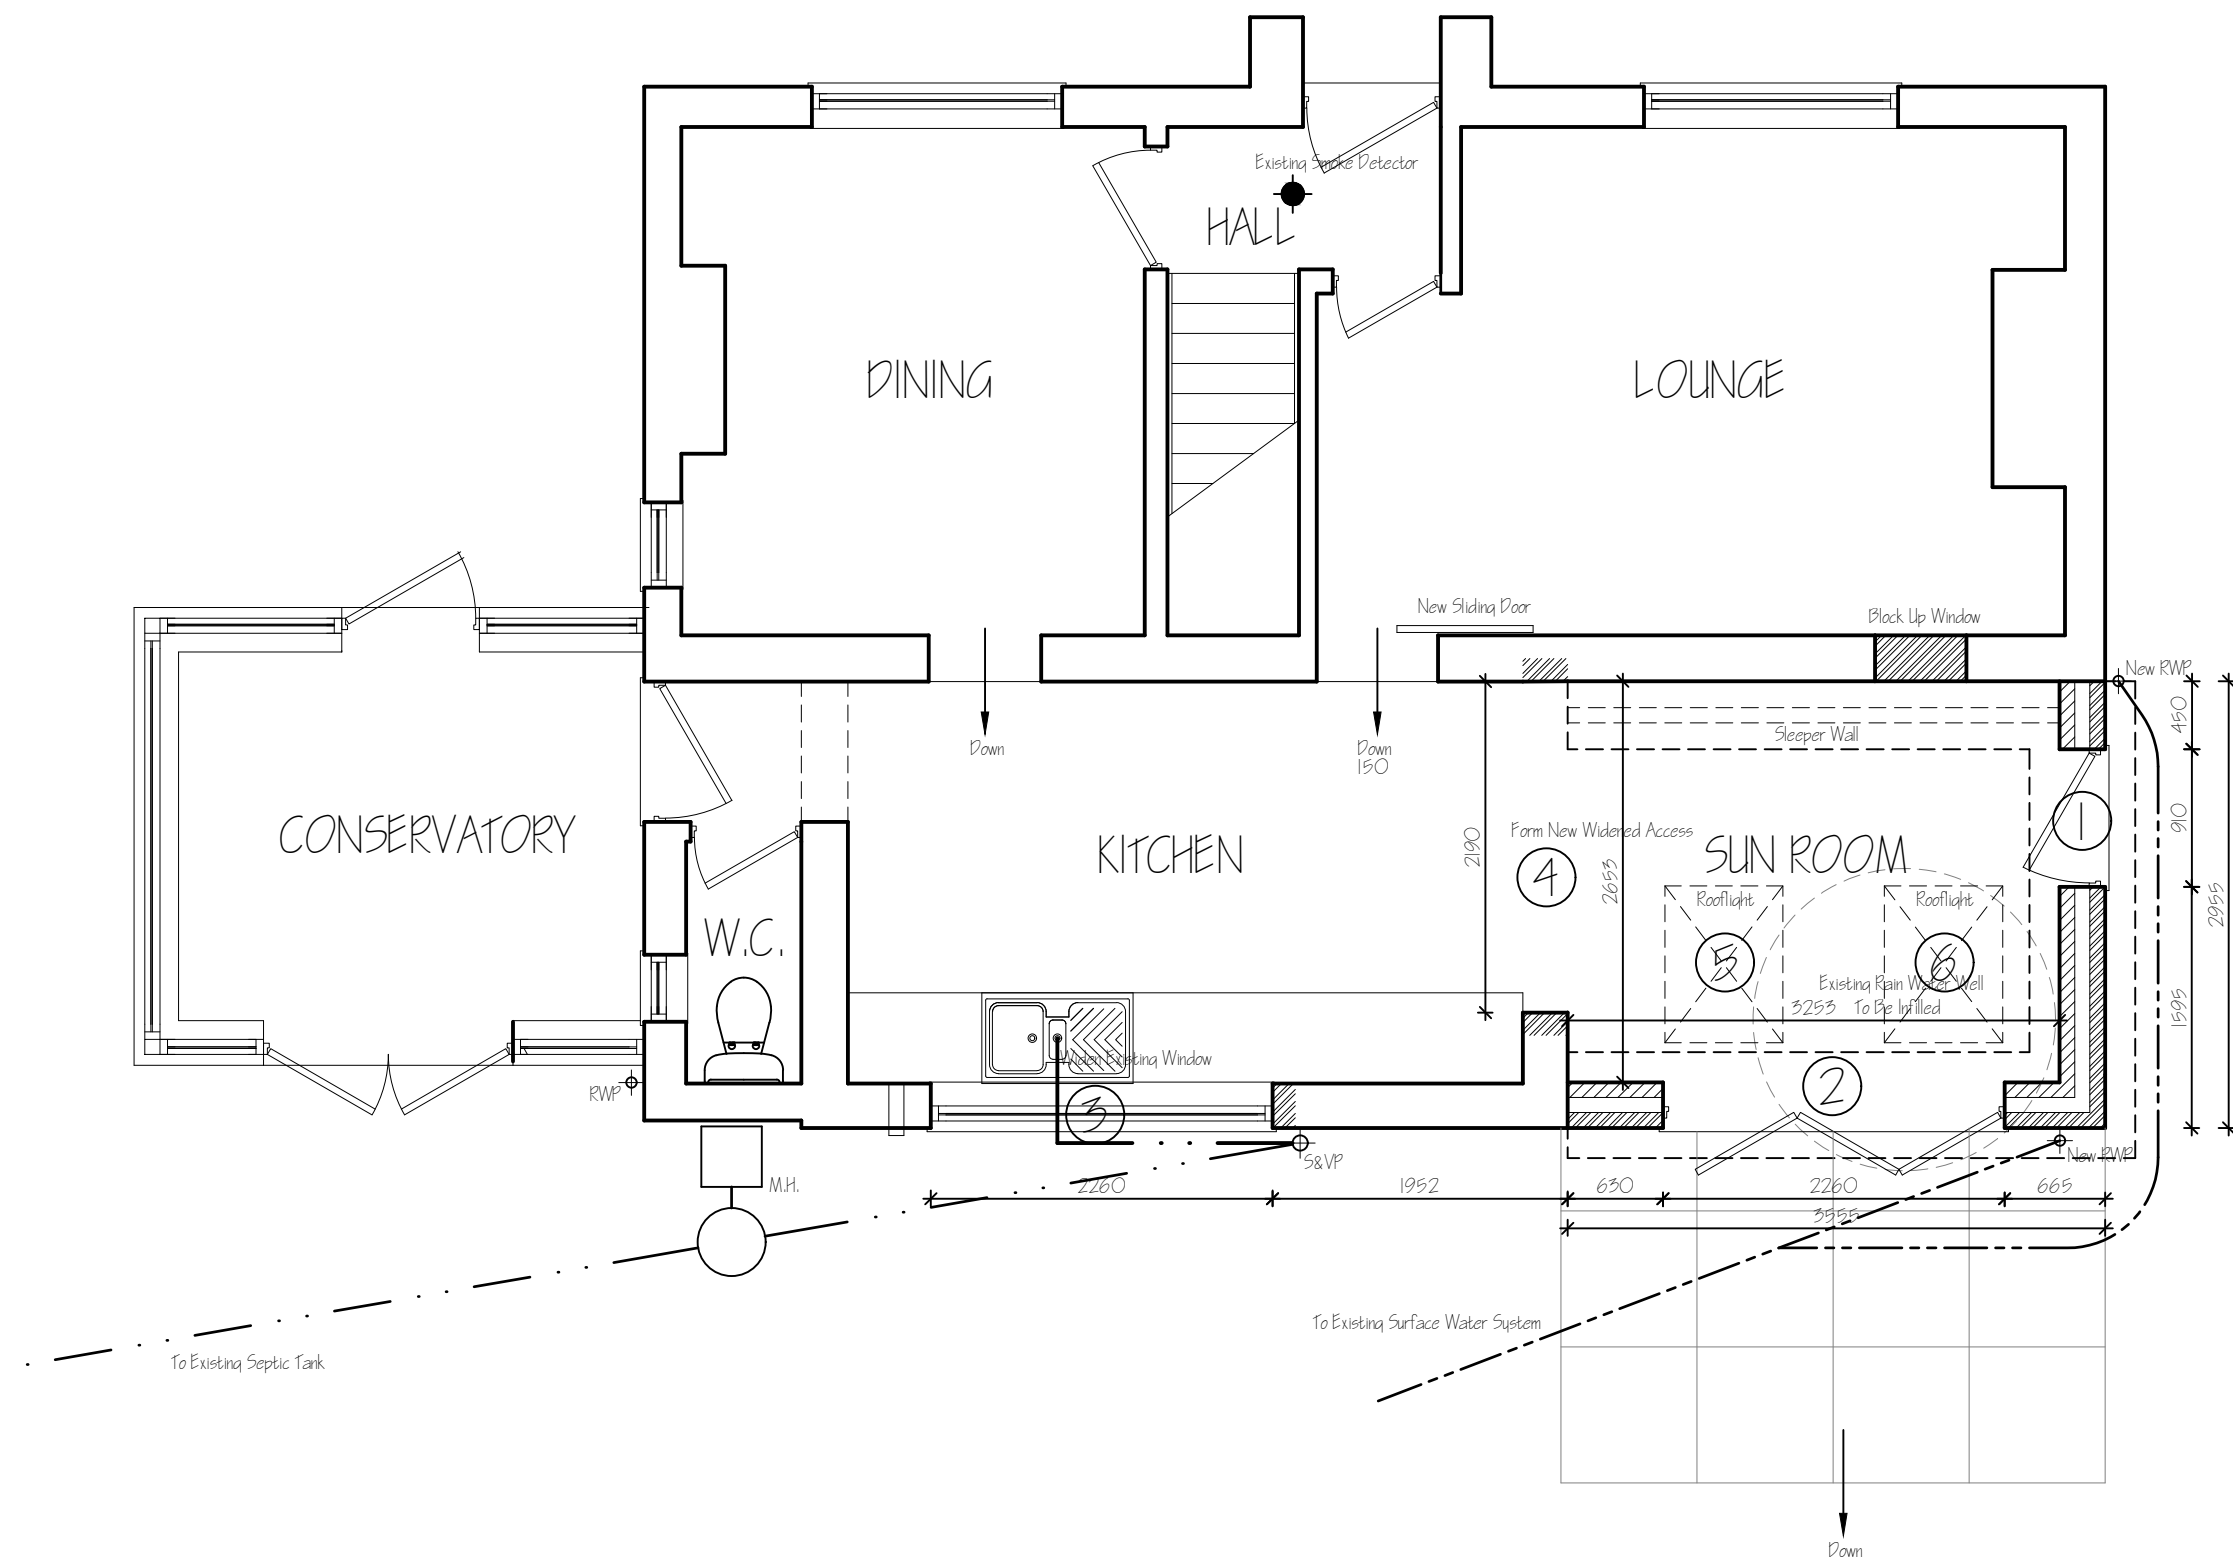

GROUND FLOOR PLAN

New Opening schedule: -

Ref	Opening Description	Opening Size	Joint Type	Joint Length	Secure Person
1	New Entrance Door	2100w x 2100h	Recessed HP / L-90	1950mm	YES
2	New PTF Glass Door	2280w x 2100h	Recessed HP / L-90	21700mm	YES
3	New UPVC Window	2280w x 1200h	Recessed HP / L-90	21700mm	YES
4	New Internal Opening	2280w x 2100h	2 No Recessed HP / L-90	21700mm	N/A
5	New Rooflight	1780w x 1000h	Part Off Roof Structure	N/A	YES
6	New Rooflight	1780w x 1000h	Part Off Roof Structure	N/A	YES

FIRST FLOOR PLAN

F	CLIENT AMENDMENTS	FEB 2022
E	SCHEME RE-DESIGN - CLIENT	JAN 2022
D	BUILDING REGULATIONS SUBMISSION	OCT 2022
C	CLIENT AMENDMENTS	AUG 2022
B	SUB EXTENSION REMOVED - CLIENT	AUG 2022
A	CLIENT AMENDMENTS	AUG 2022
ref:	revision	date

G. R. MERCHANT LTD.
I.ENG AMICE FIWO
ARCHITECTURAL, STRUCTURAL
AND LAND DRAINAGE
CONSULTANTS
4 Wrights Mews
12A Park Road, Holbeach,
Spalding, Lincs. PE12 7EE
Tel: 01406 490800
Fax: 01406 425744
E-Mail: gr.merchant@btconnect.com

Project
ALTERATIONS & EXTENSION
'HOLBURN HOUSE', HURN BANK
HOLBEACH HURN
SPALDING, Lincs. PE12 8JG

Client
MRL HOGG

Drawing
FLOOR PLANS - PROPOSED
ELEVATIONS - PROPOSED
SITE PLAN - PROPOSED

Job Ref.
4041-22

Drawing No.
02F

Date
JULY 2022

Drawn
SLB

Scales
1:50 & 1:100 (Unless Otherwise Stated)

DO NOT SCALE FROM THIS DRAWING

This drawing is copyright and may not be altered, traced, photographed or used for any other purpose other than that for which it is issued. The General Contractor is to check all dimensions on site and report any discrepancies to the Architect. All details shown on this drawing including foundations are based upon typical site conditions related to the area. No responsibility can be accepted for abnormal conditions which may be discovered during construction unless reported to the Architect so that design amendments may be considered. Site and surveys are recommended in respect of foundations to establish specific site conditions before foundation work is undertaken. This drawing is limited in the amount of information contained and does not purport to contain a full specification of the works. It is solely for the purpose of obtaining Planning / Building Regulation approval. This drawing must not be used as a contract document alone. The works will not be supervised or inspected on site by G.R. Merchant or any representative thereof. It is the client or their appointed agents responsibility to control workmanship, substitution of materials, adherence to specification, variations to contract and materials to be new unless otherwise stated and all components and materials etc. to be used fitted and installed etc. in strict accordance with manufacturers instruction and relevant code of practice. Materials shall conform to appropriate British standard specification or BBA certificate or European code equivalent. The Employer / Client shall ensure that the selected contractor is competent with and adopts all measures necessary to achieve compliance with Health and Safety legislation for Building site and Work practices. The Employer / Client is advised that should the works need to comply with the Construction Design and Management Regulations an independent Planning Supervisor will be required. The works shall comprise of all that is shown on the drawing and details. Work that may not specifically be shown but may be reasonably inferred as necessary to carry out the works shall be deemed to be included. It is the client / land owners responsibility to be aware of the Party Wall etc. Act 1996 when building in close proximity to adjoining neighbours boundaries.