



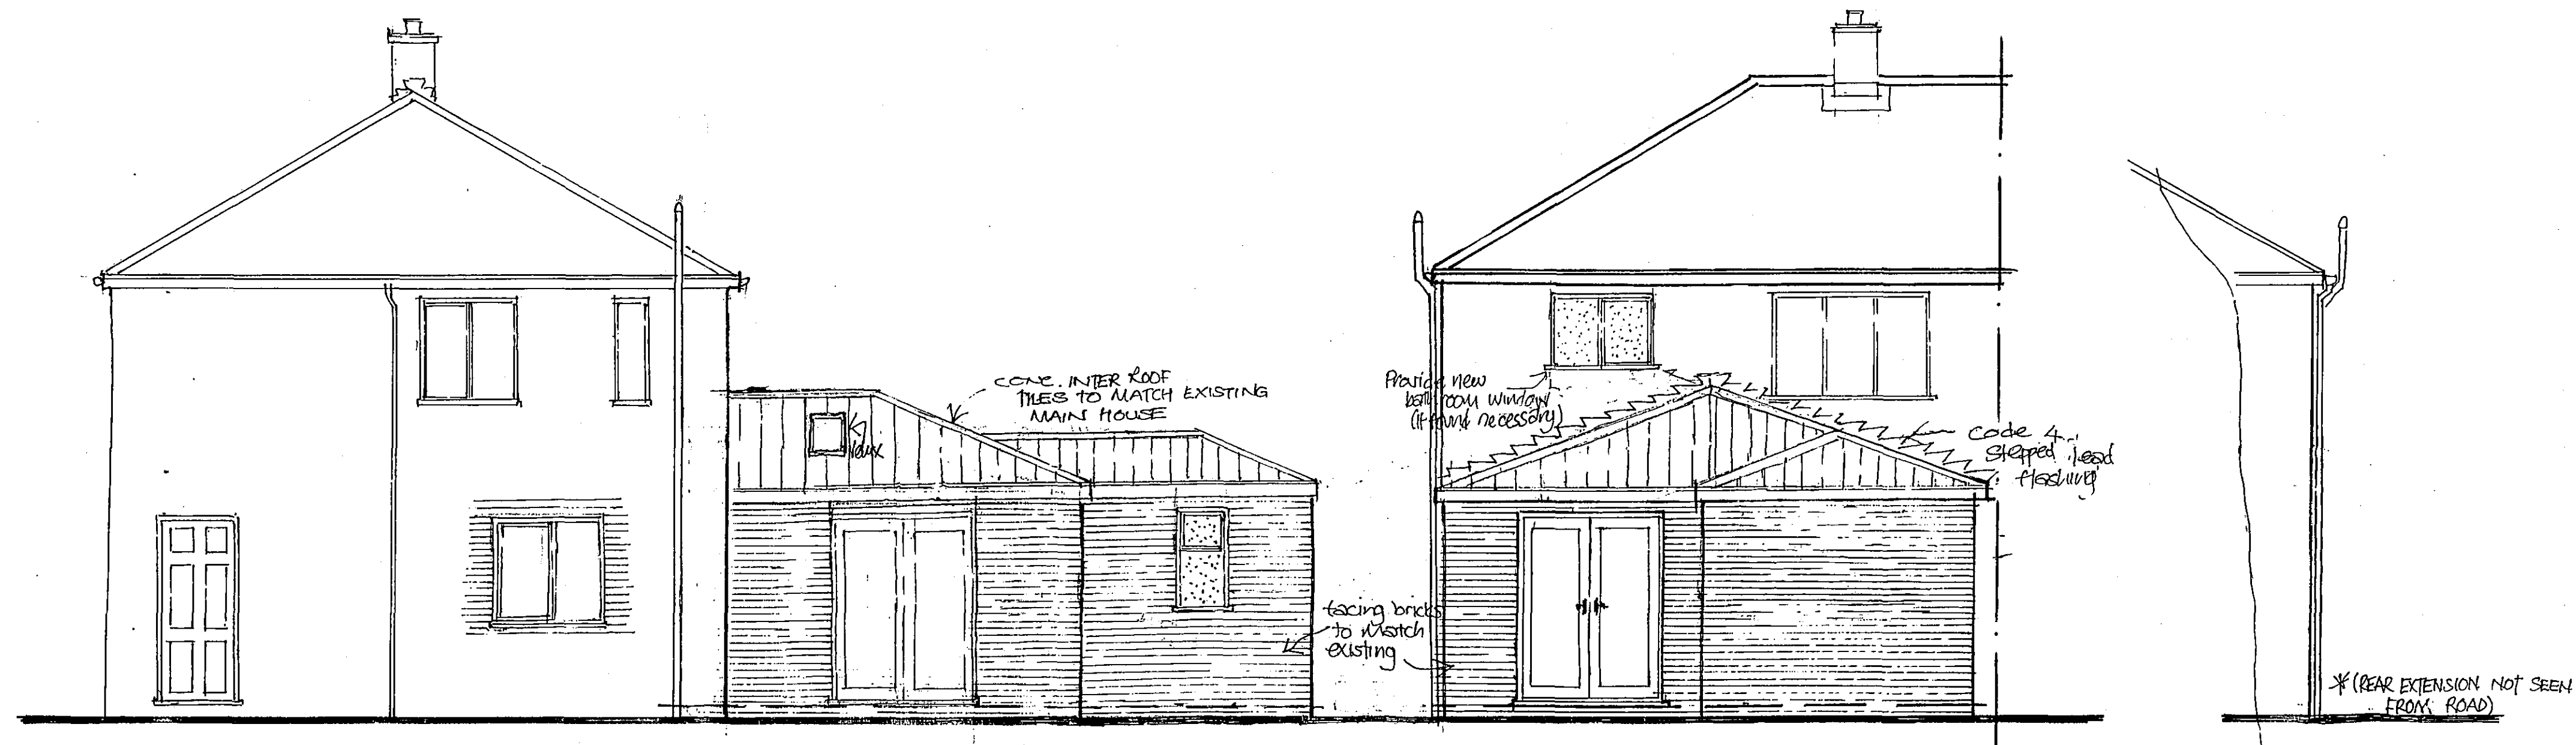

SIDE ELEVATION

REAR ELEVATION

PART FRONT ELEVATION

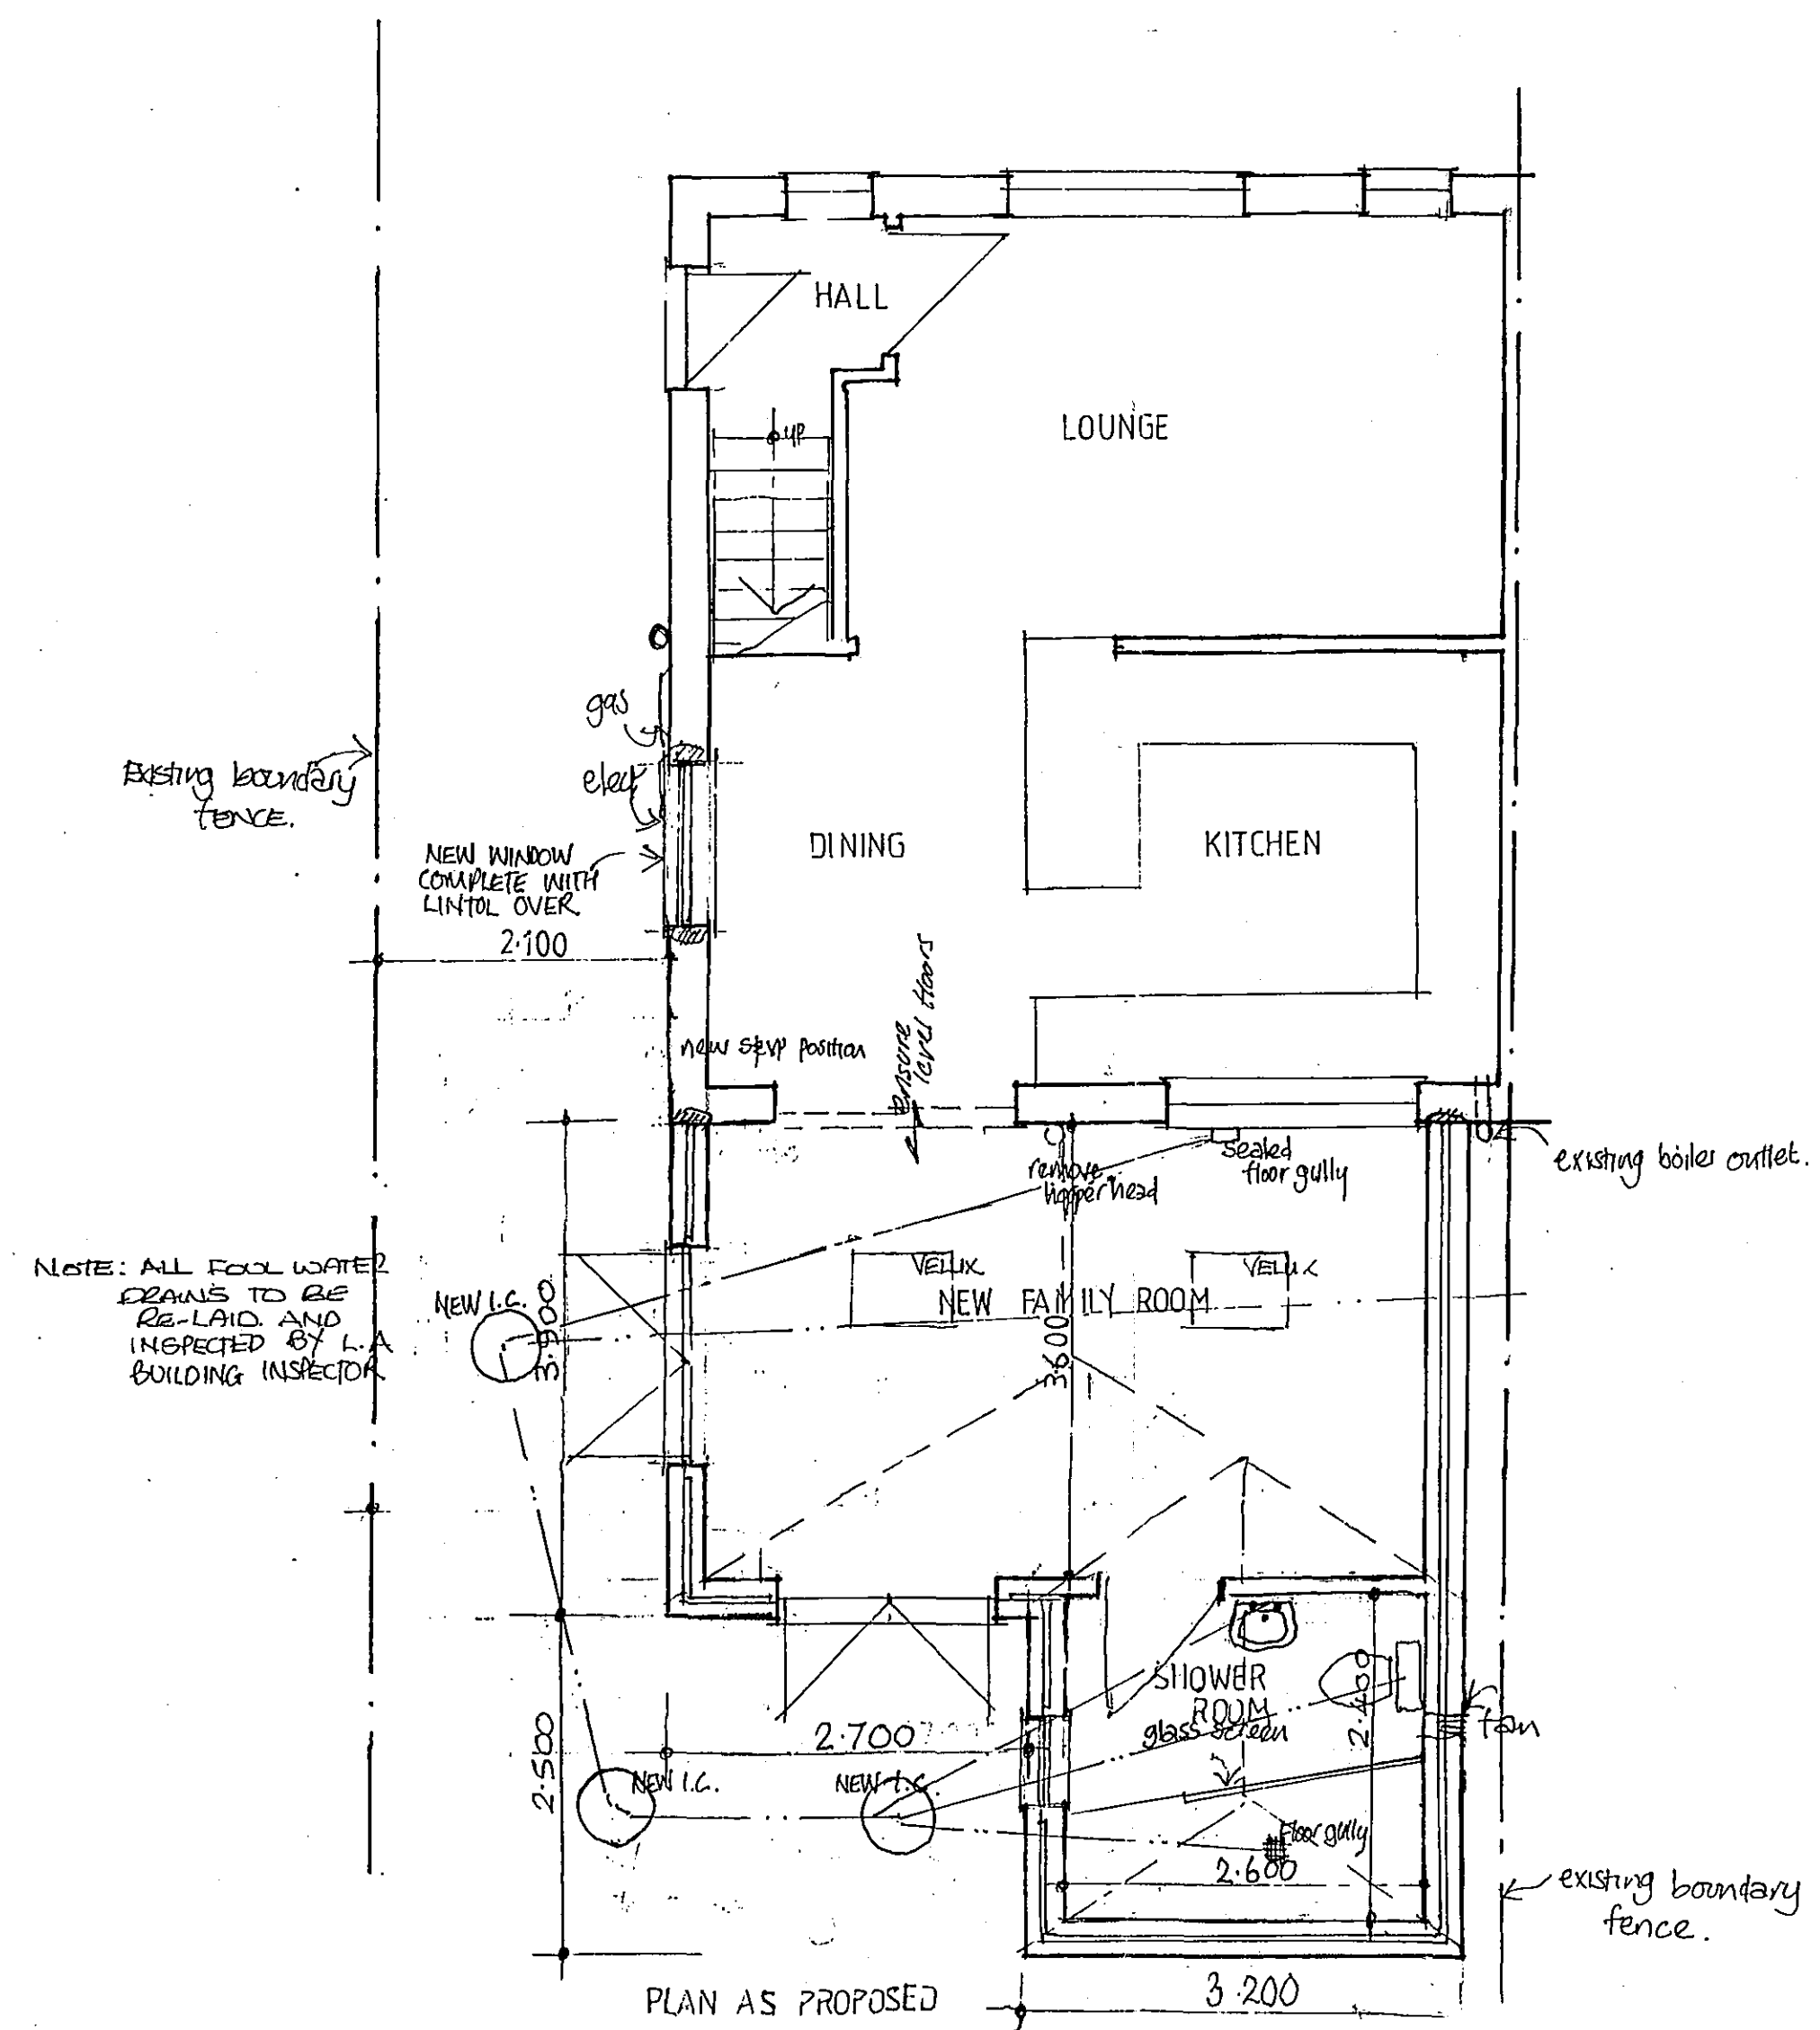

DETERMINED
PLAN

SHDC
Planning & Development
- 8 FEB 2008
Ref: 0170108

project: PROPOSED SINGLE STOREY EXTENSION AT REAR
49 HALL HILL ROAD, HOLBEACH, Lincs.

clients: MR AND MRS A IVATT.

scale: 1:50

date: JAN. 08.