





FRONT ELEVATION
SCALE 1:100

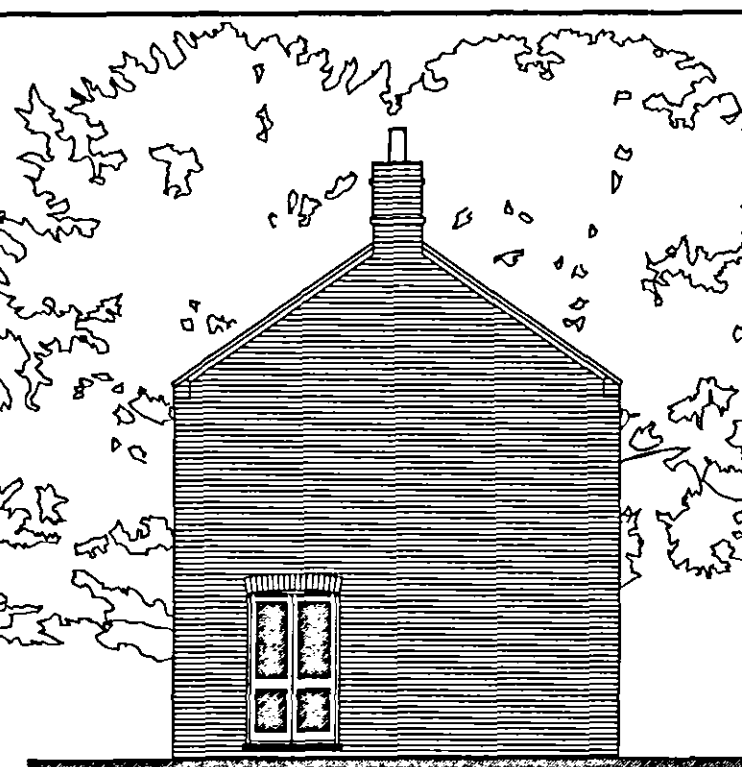


SIDE ELEVATION
SCALE 1:100




REAR ELEVATION
SCALE 1:100

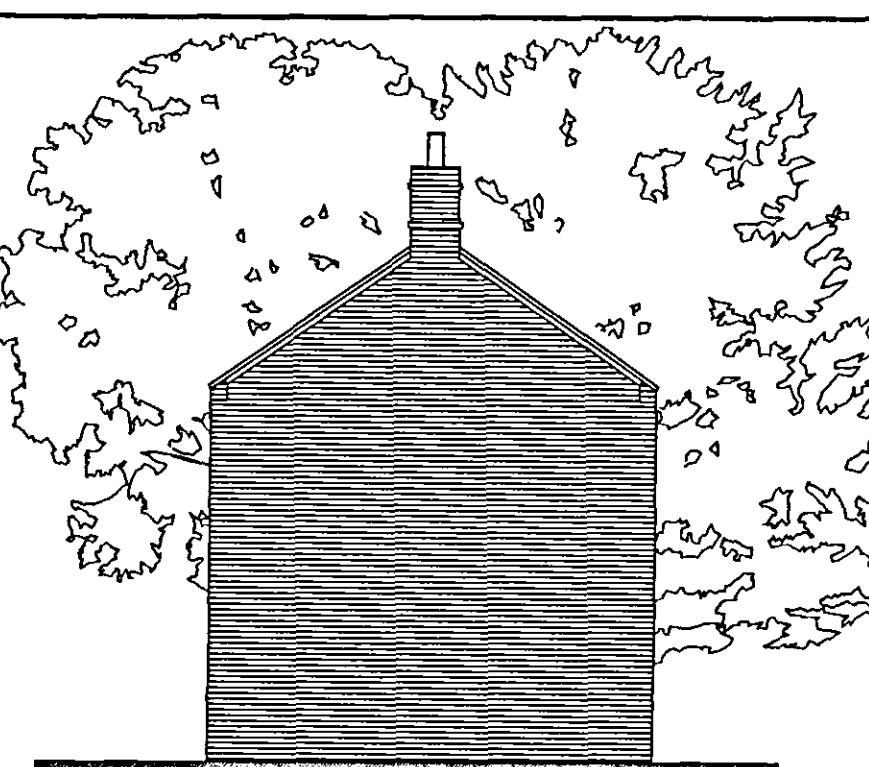

SIDE ELEVATION
SCALE 1:100

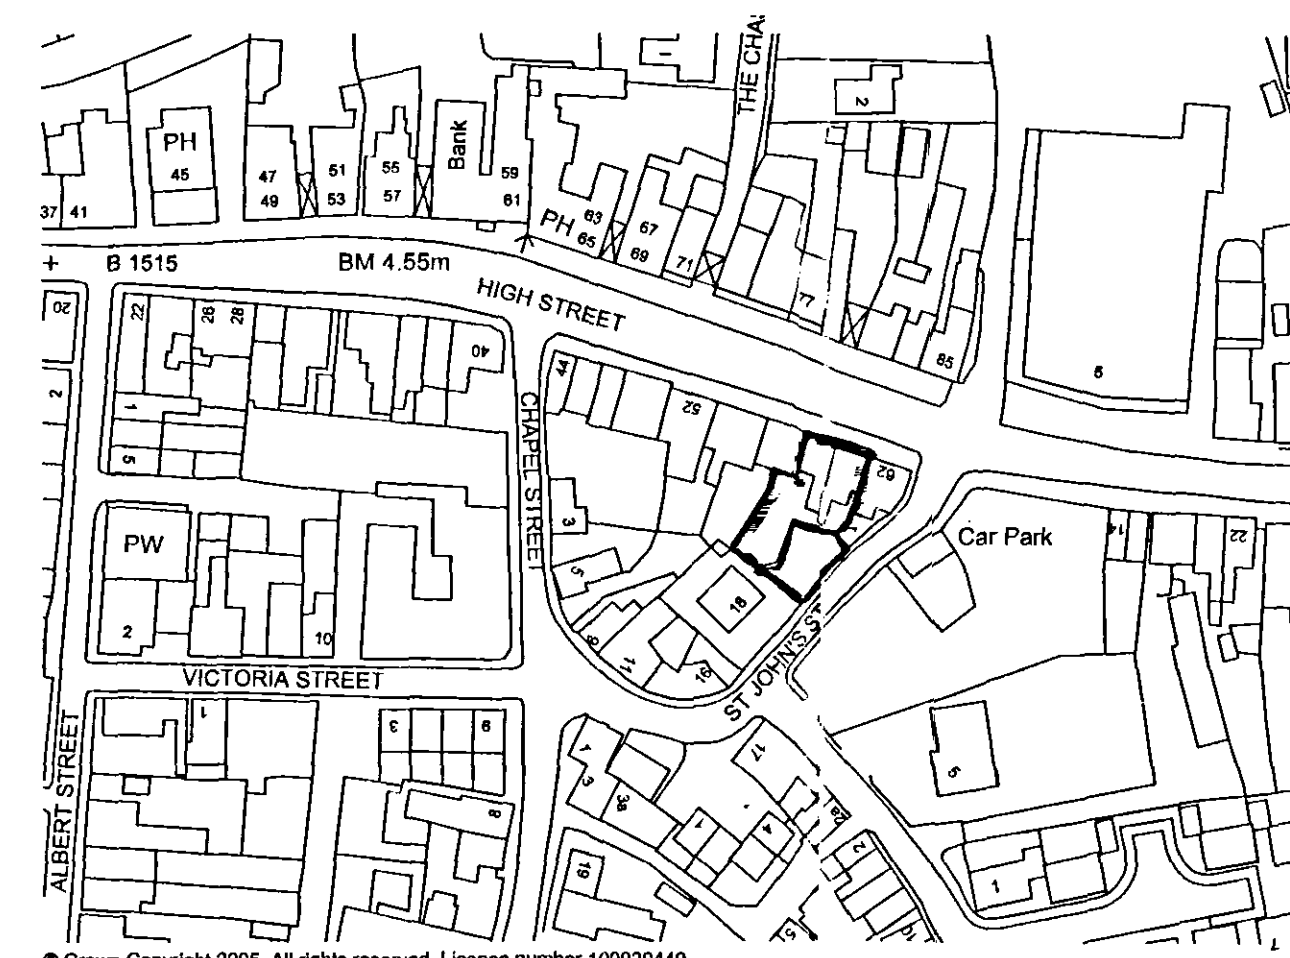


LOCATION PLAN
SCALE 1:1250

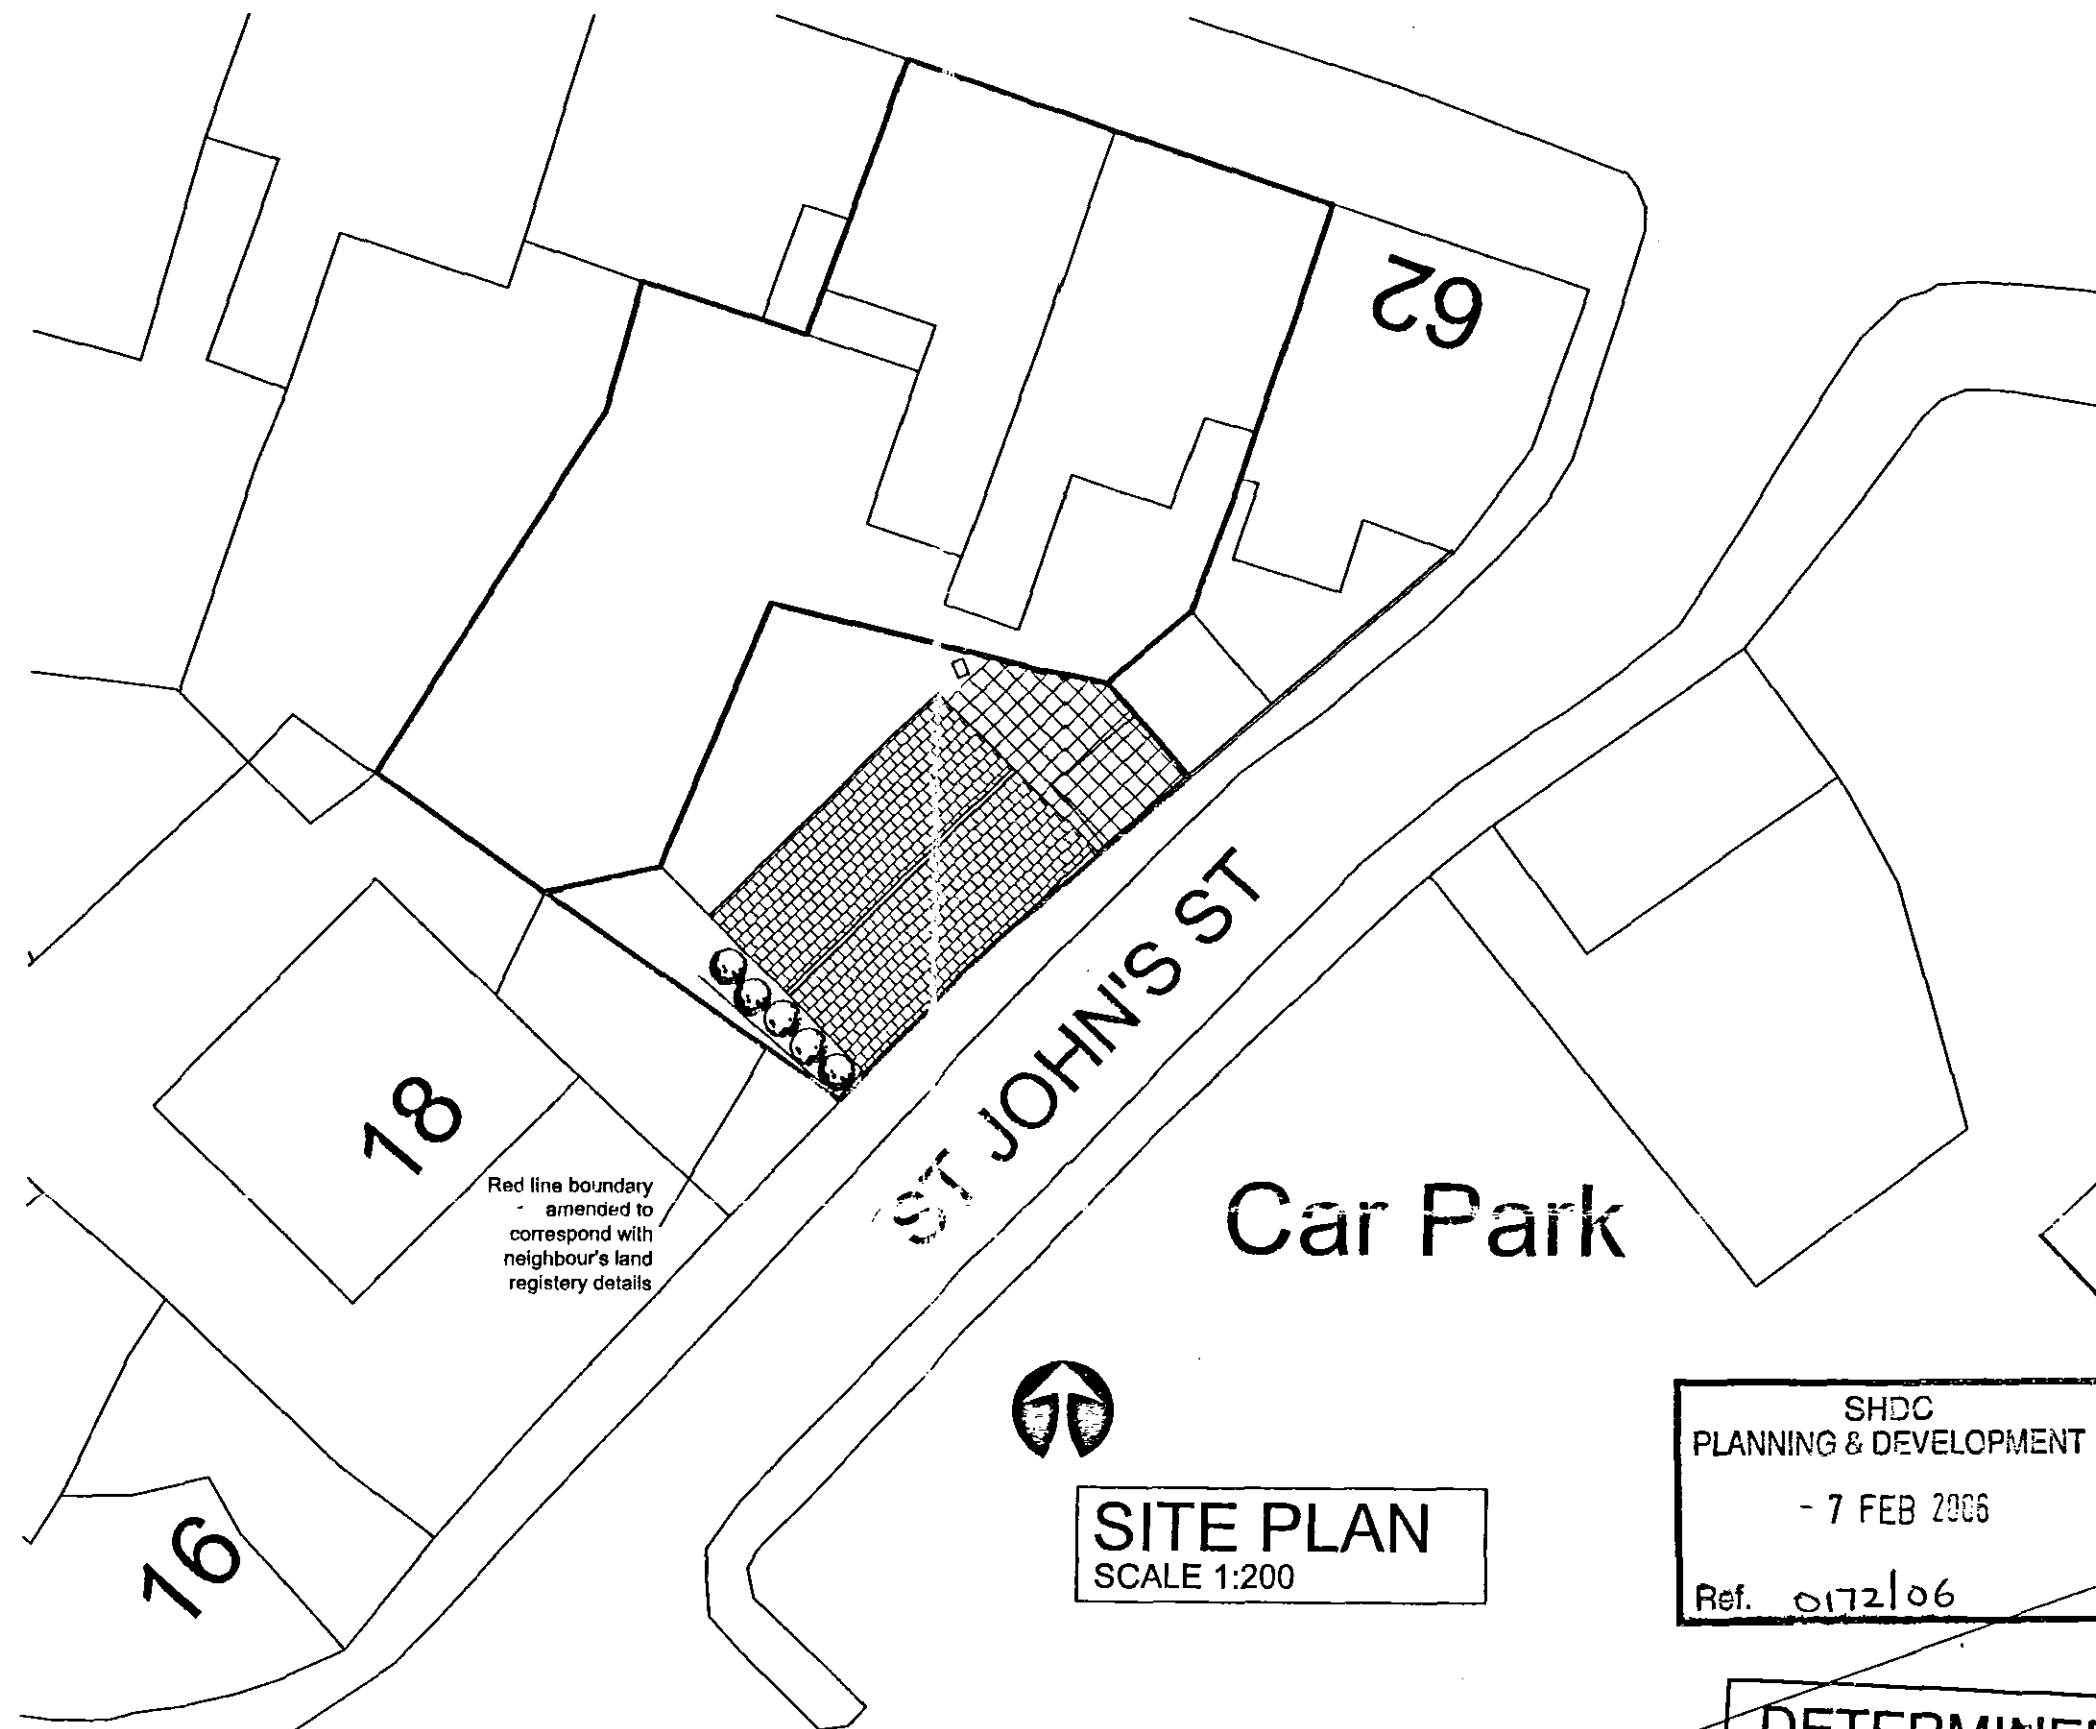


SITE PLAN
SCALE 1:200

SHDC
PLANNING & DEVELOPMENT
- 7 FEB 2006
Ref. 0172106

DETERMINED PLAN

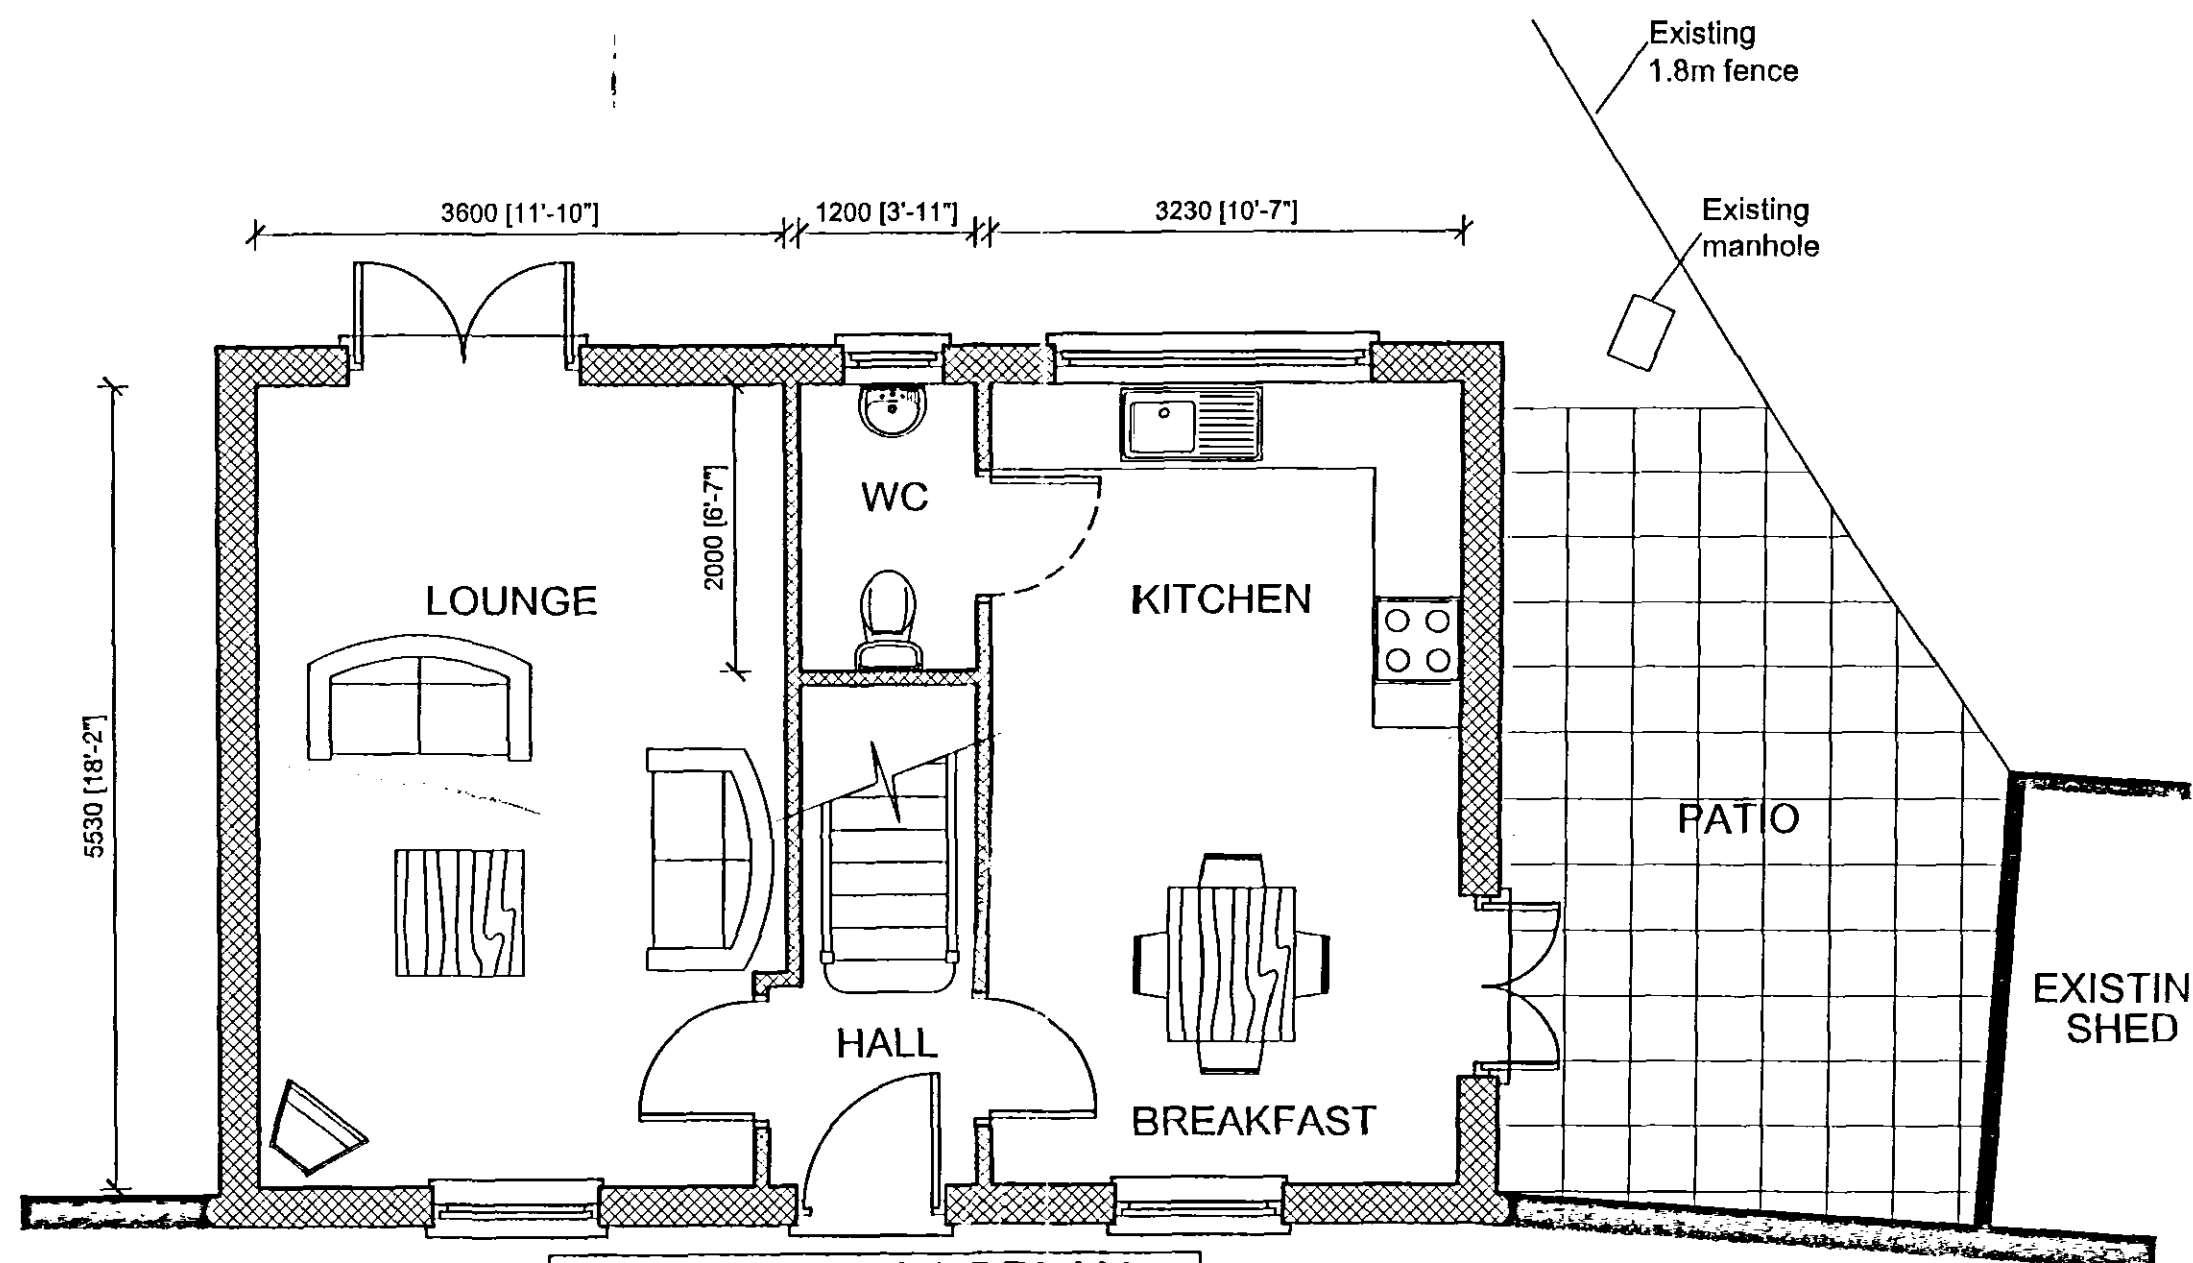

GROUND FLOOR PLAN
SCALE 1:50

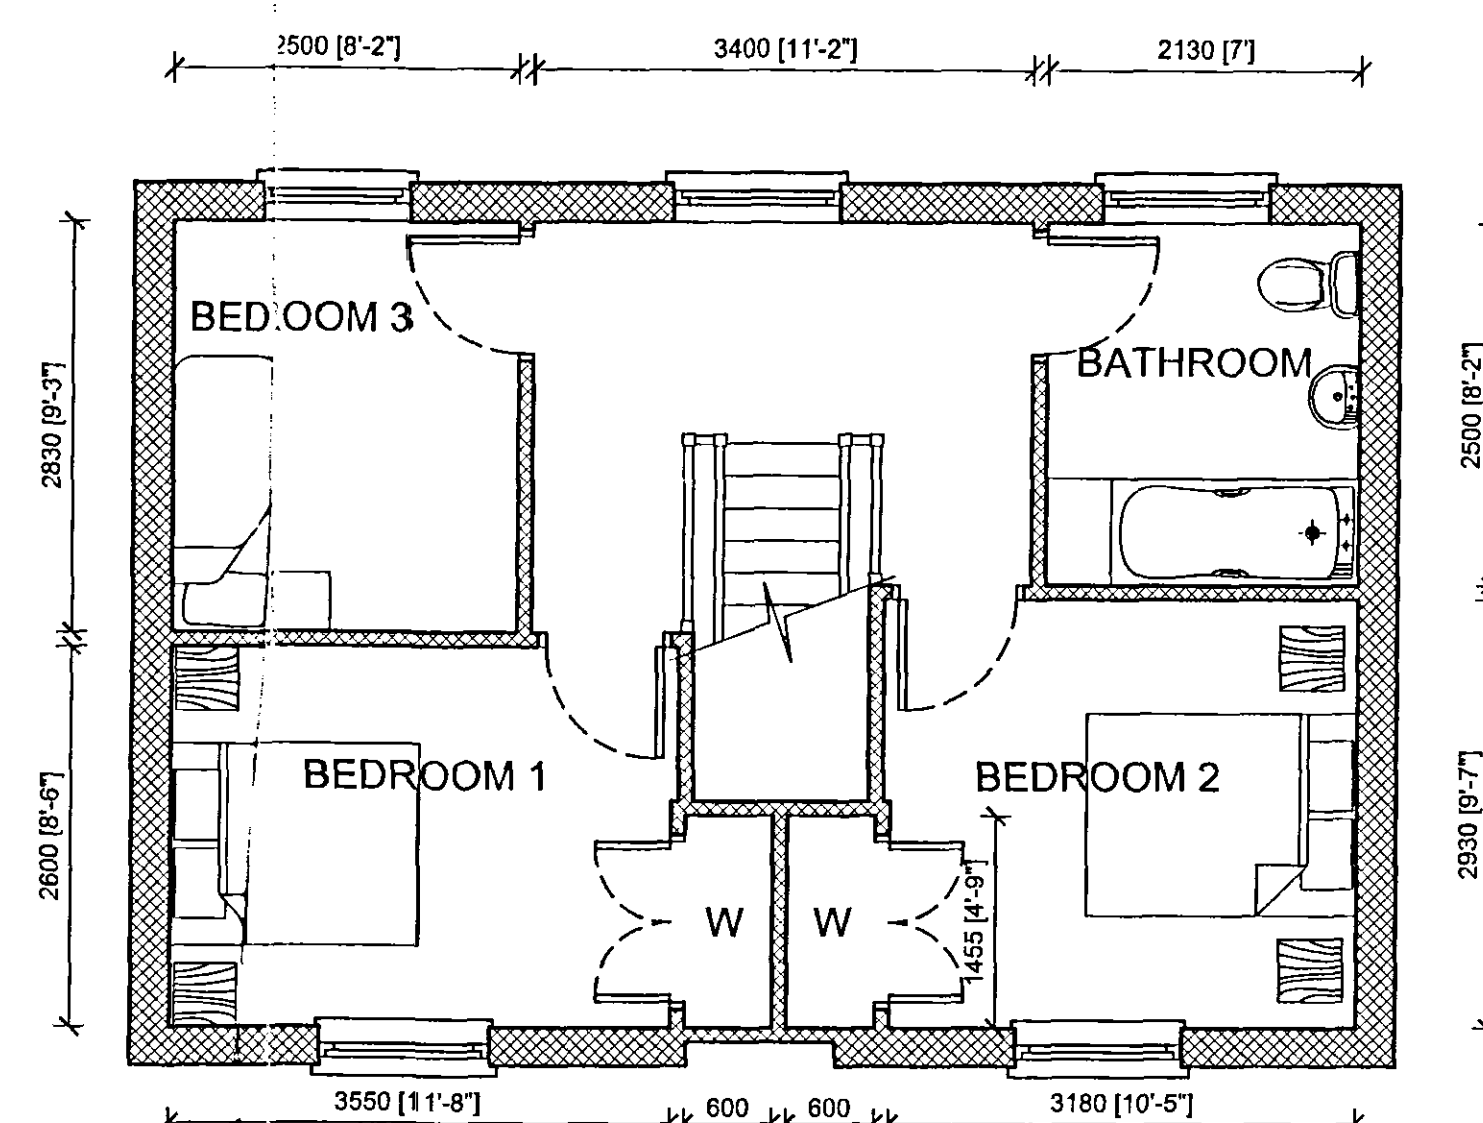

FIRST FLOOR PLAN
SCALE 1:50

REVISION:
E 30/01/06 Site boundary amended
D 22/09/05 Amended to planning requirements
C 16/08/05 Amended to planning requirements
B 05/08/05 Amended to planning requirements
A 09/08/05 Amended to client's requirements

Peter Humphrey Associates Ltd.
ARCHITECTURAL DESIGN AND BUILDING

PROJECT
PROPOSED DWELLING
R/O 56 HIGH STREET
HOLBEACH
LINCOLNSHIRE

CLIENT
MR SISIN

DATE Aug 2005 SCALE 1:50 1:100 JOB No. KL/10264/01E

DO NOT SCALE FROM THIS DRAWING
COPYRIGHT: THIS DRAWING MUST NOT BE ISSUED, LOANED OR COPIED
WITHOUT THE CONSENT OF PETER HUMPHREY ASSOCIATES LTD.

Peter Humphrey Associates Ltd.
ARCHITECTURAL DESIGN AND BUILDING
TELEPHONE 01553 660902
FAX 01553 660887
E-MAIL:
Info.kingslynn@peterhumphrey.co.uk
124 LONDON ROAD
KINGS LYNN, NORFOLK, PE30 1ES
Sister Institute of
Architectural Technologists