


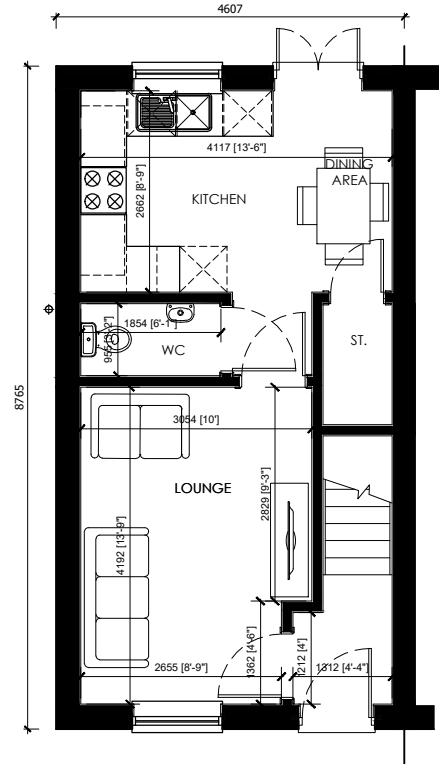


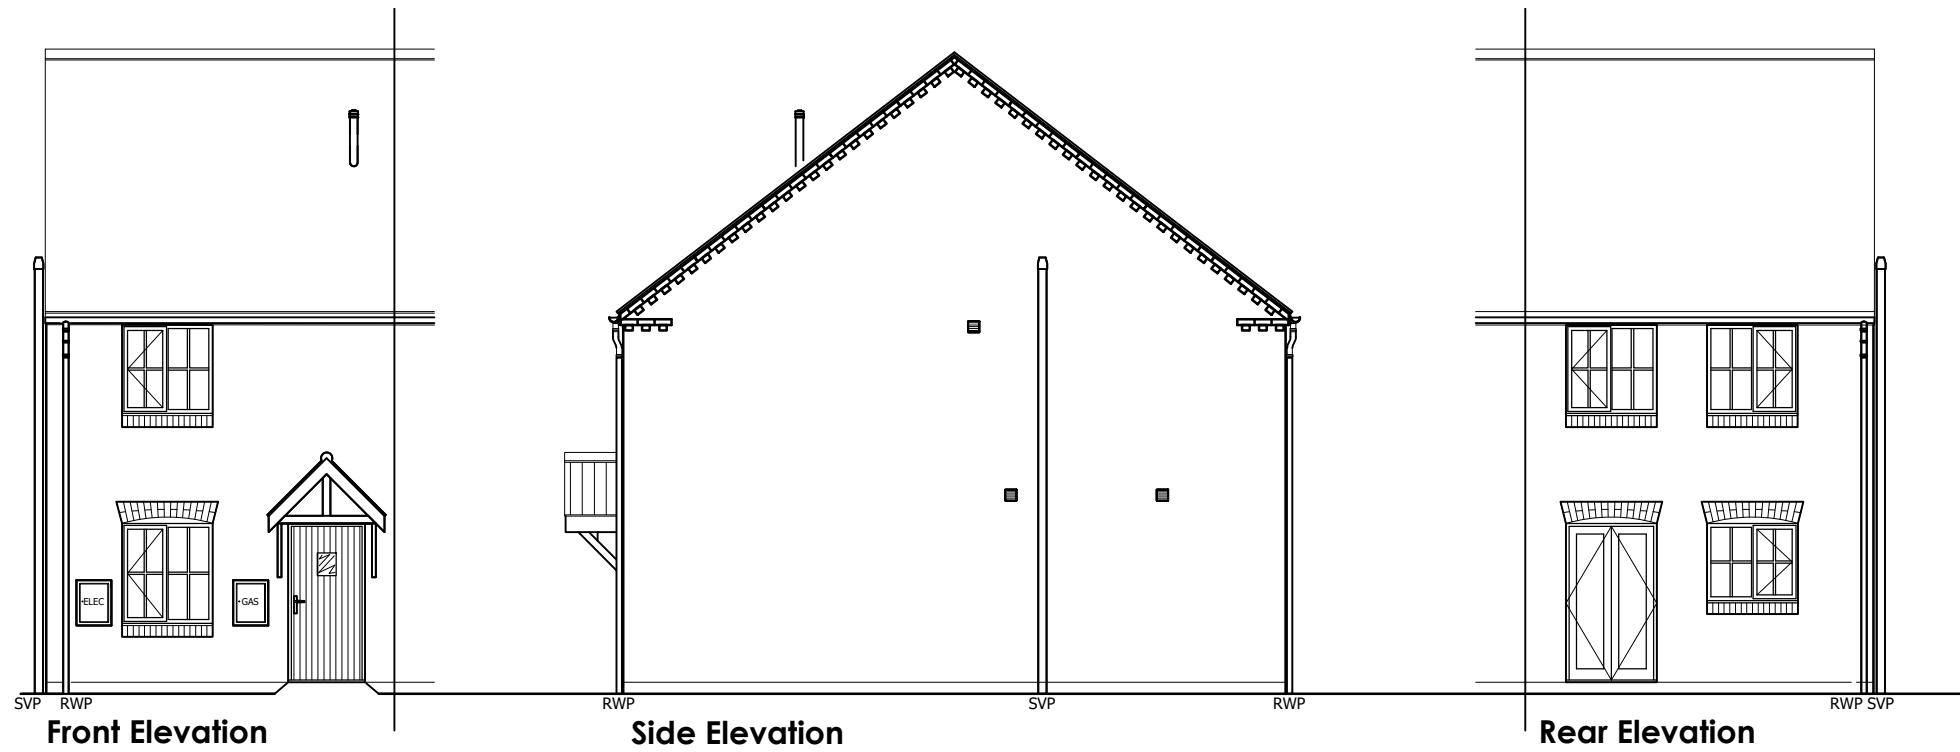

Ground Floor Plan

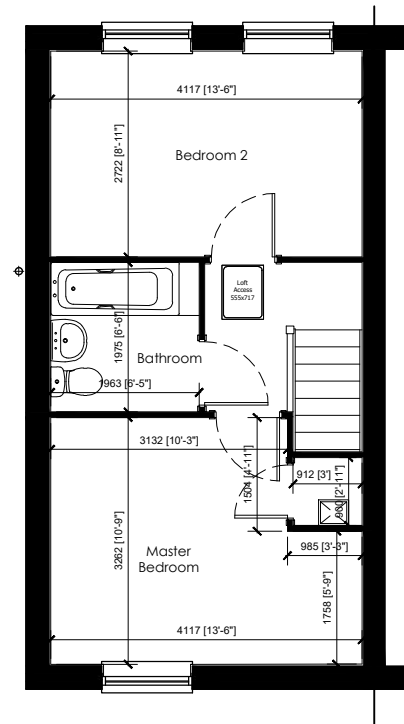

First Floor Plan

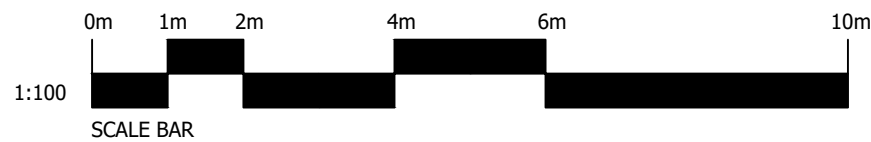

1 Goodison Road, Lincs Gateway Business Park,
Spalding, Lincs, PE12 6FY T: 01406 490590

HOUSE TYPE:		A732 (732 sq ft)	
DRAWING:		Design Sheet	
SCALE:	1:100@A3	DRAWN:	CMA
DATE:	13.02.2018	REVISION:	-
DRAWING No:		A732-001	