



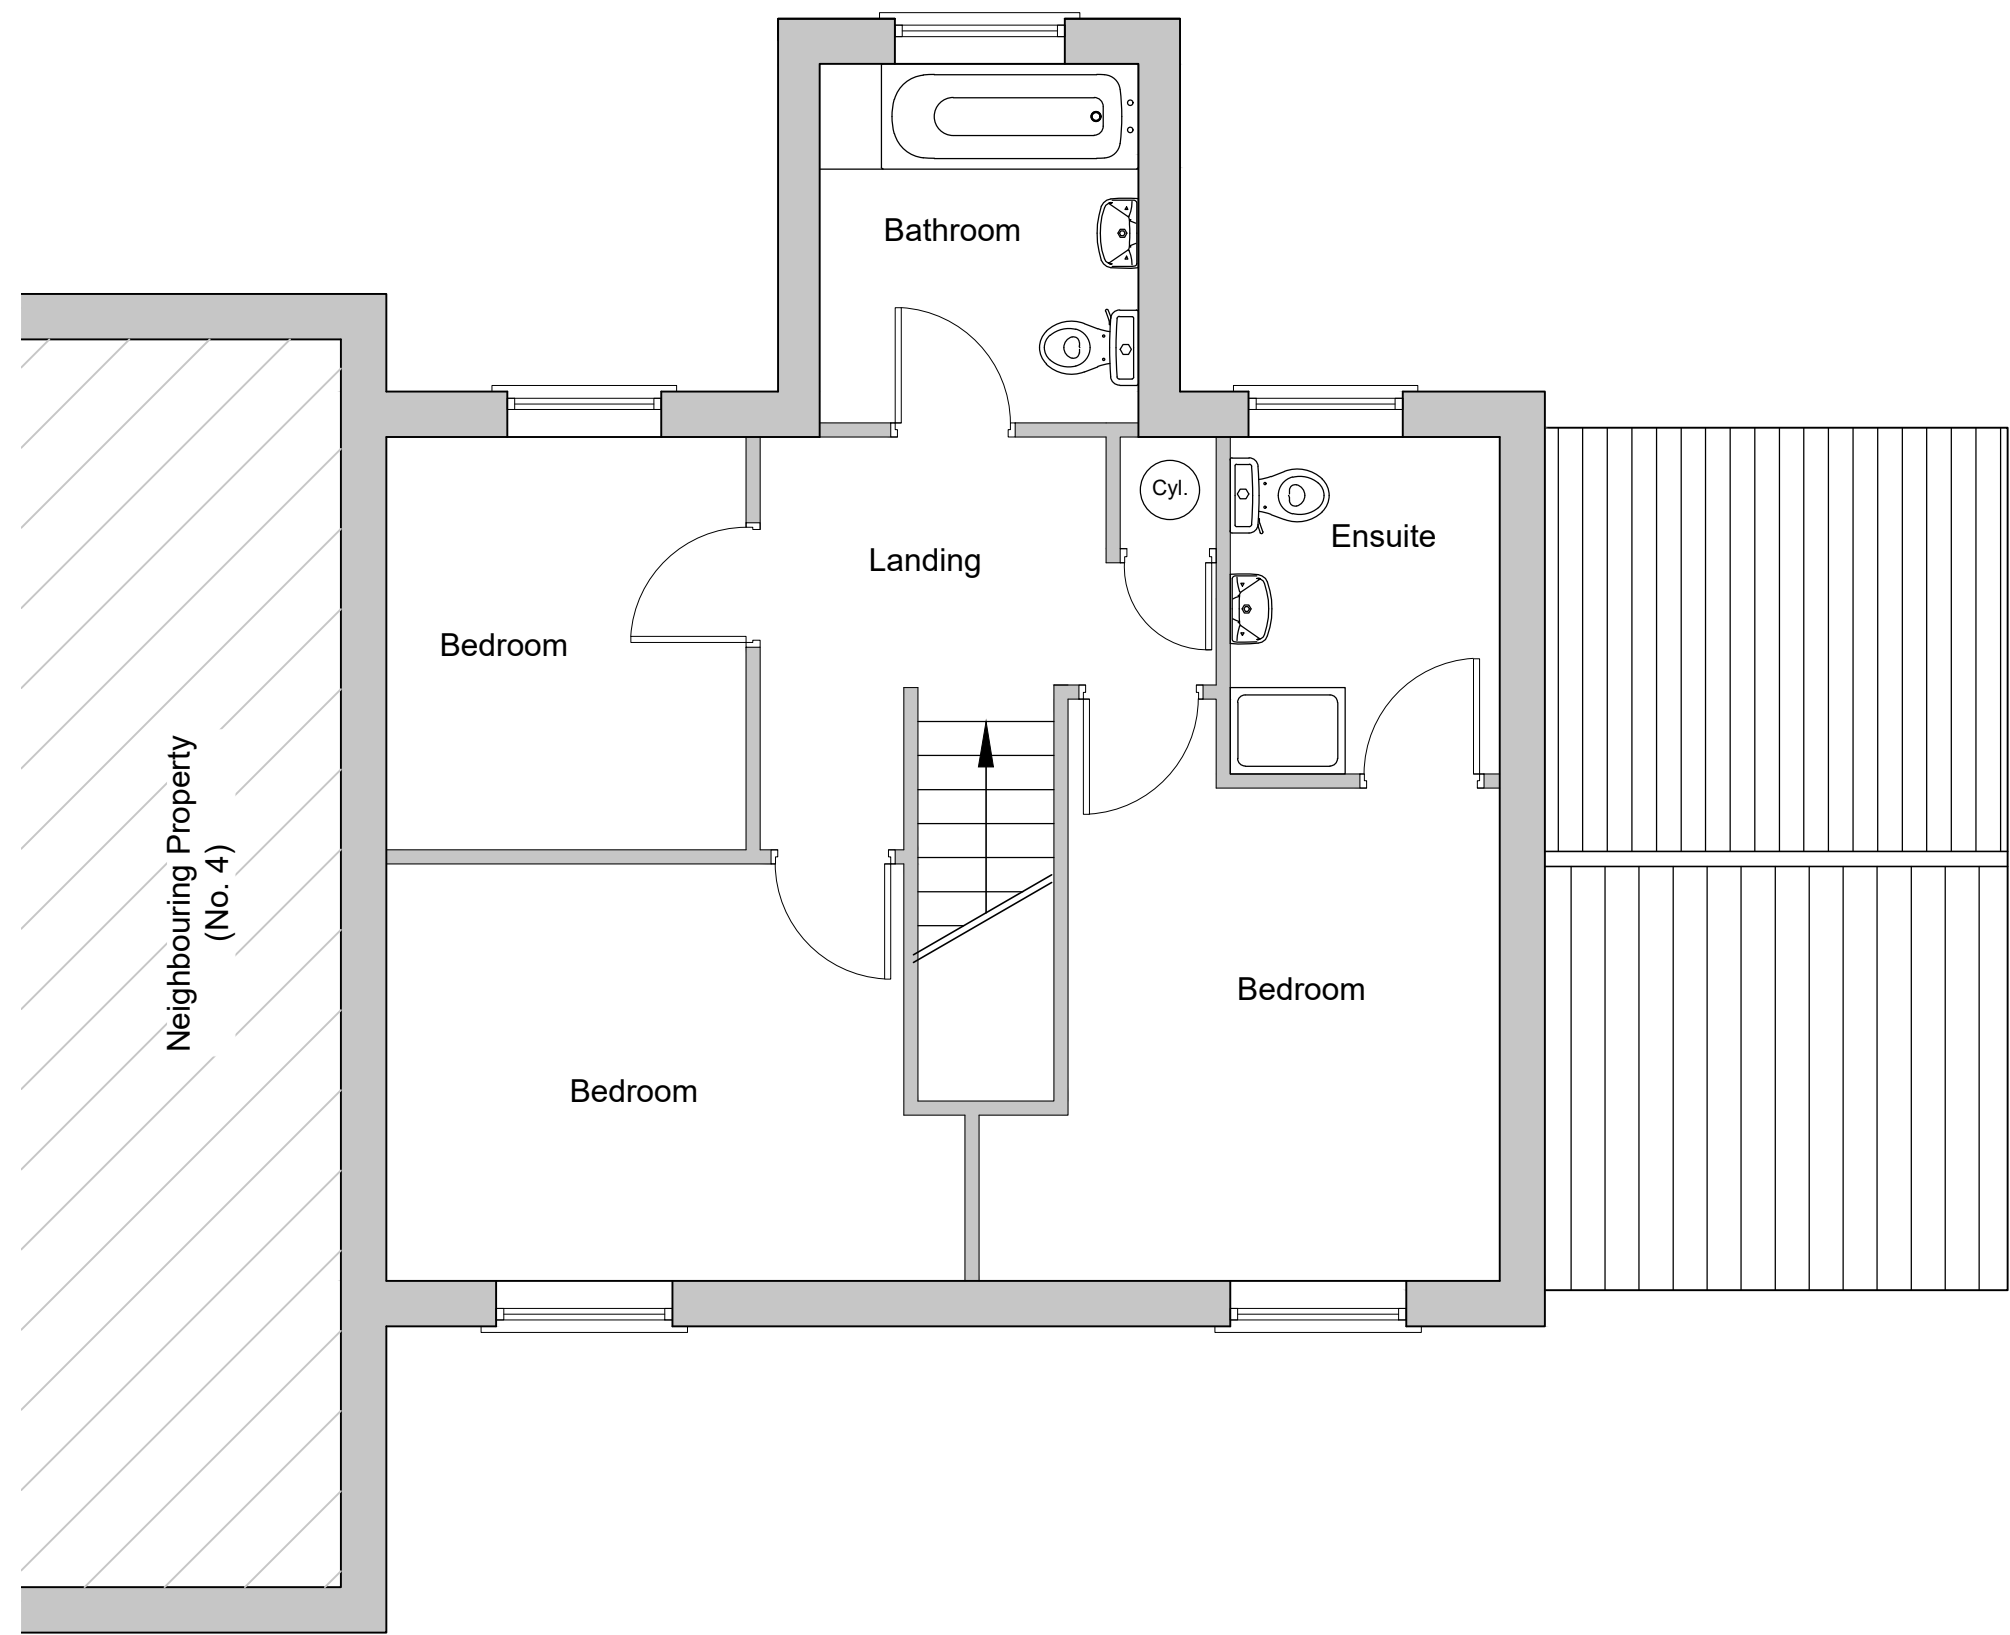


Existing First Floor Plan

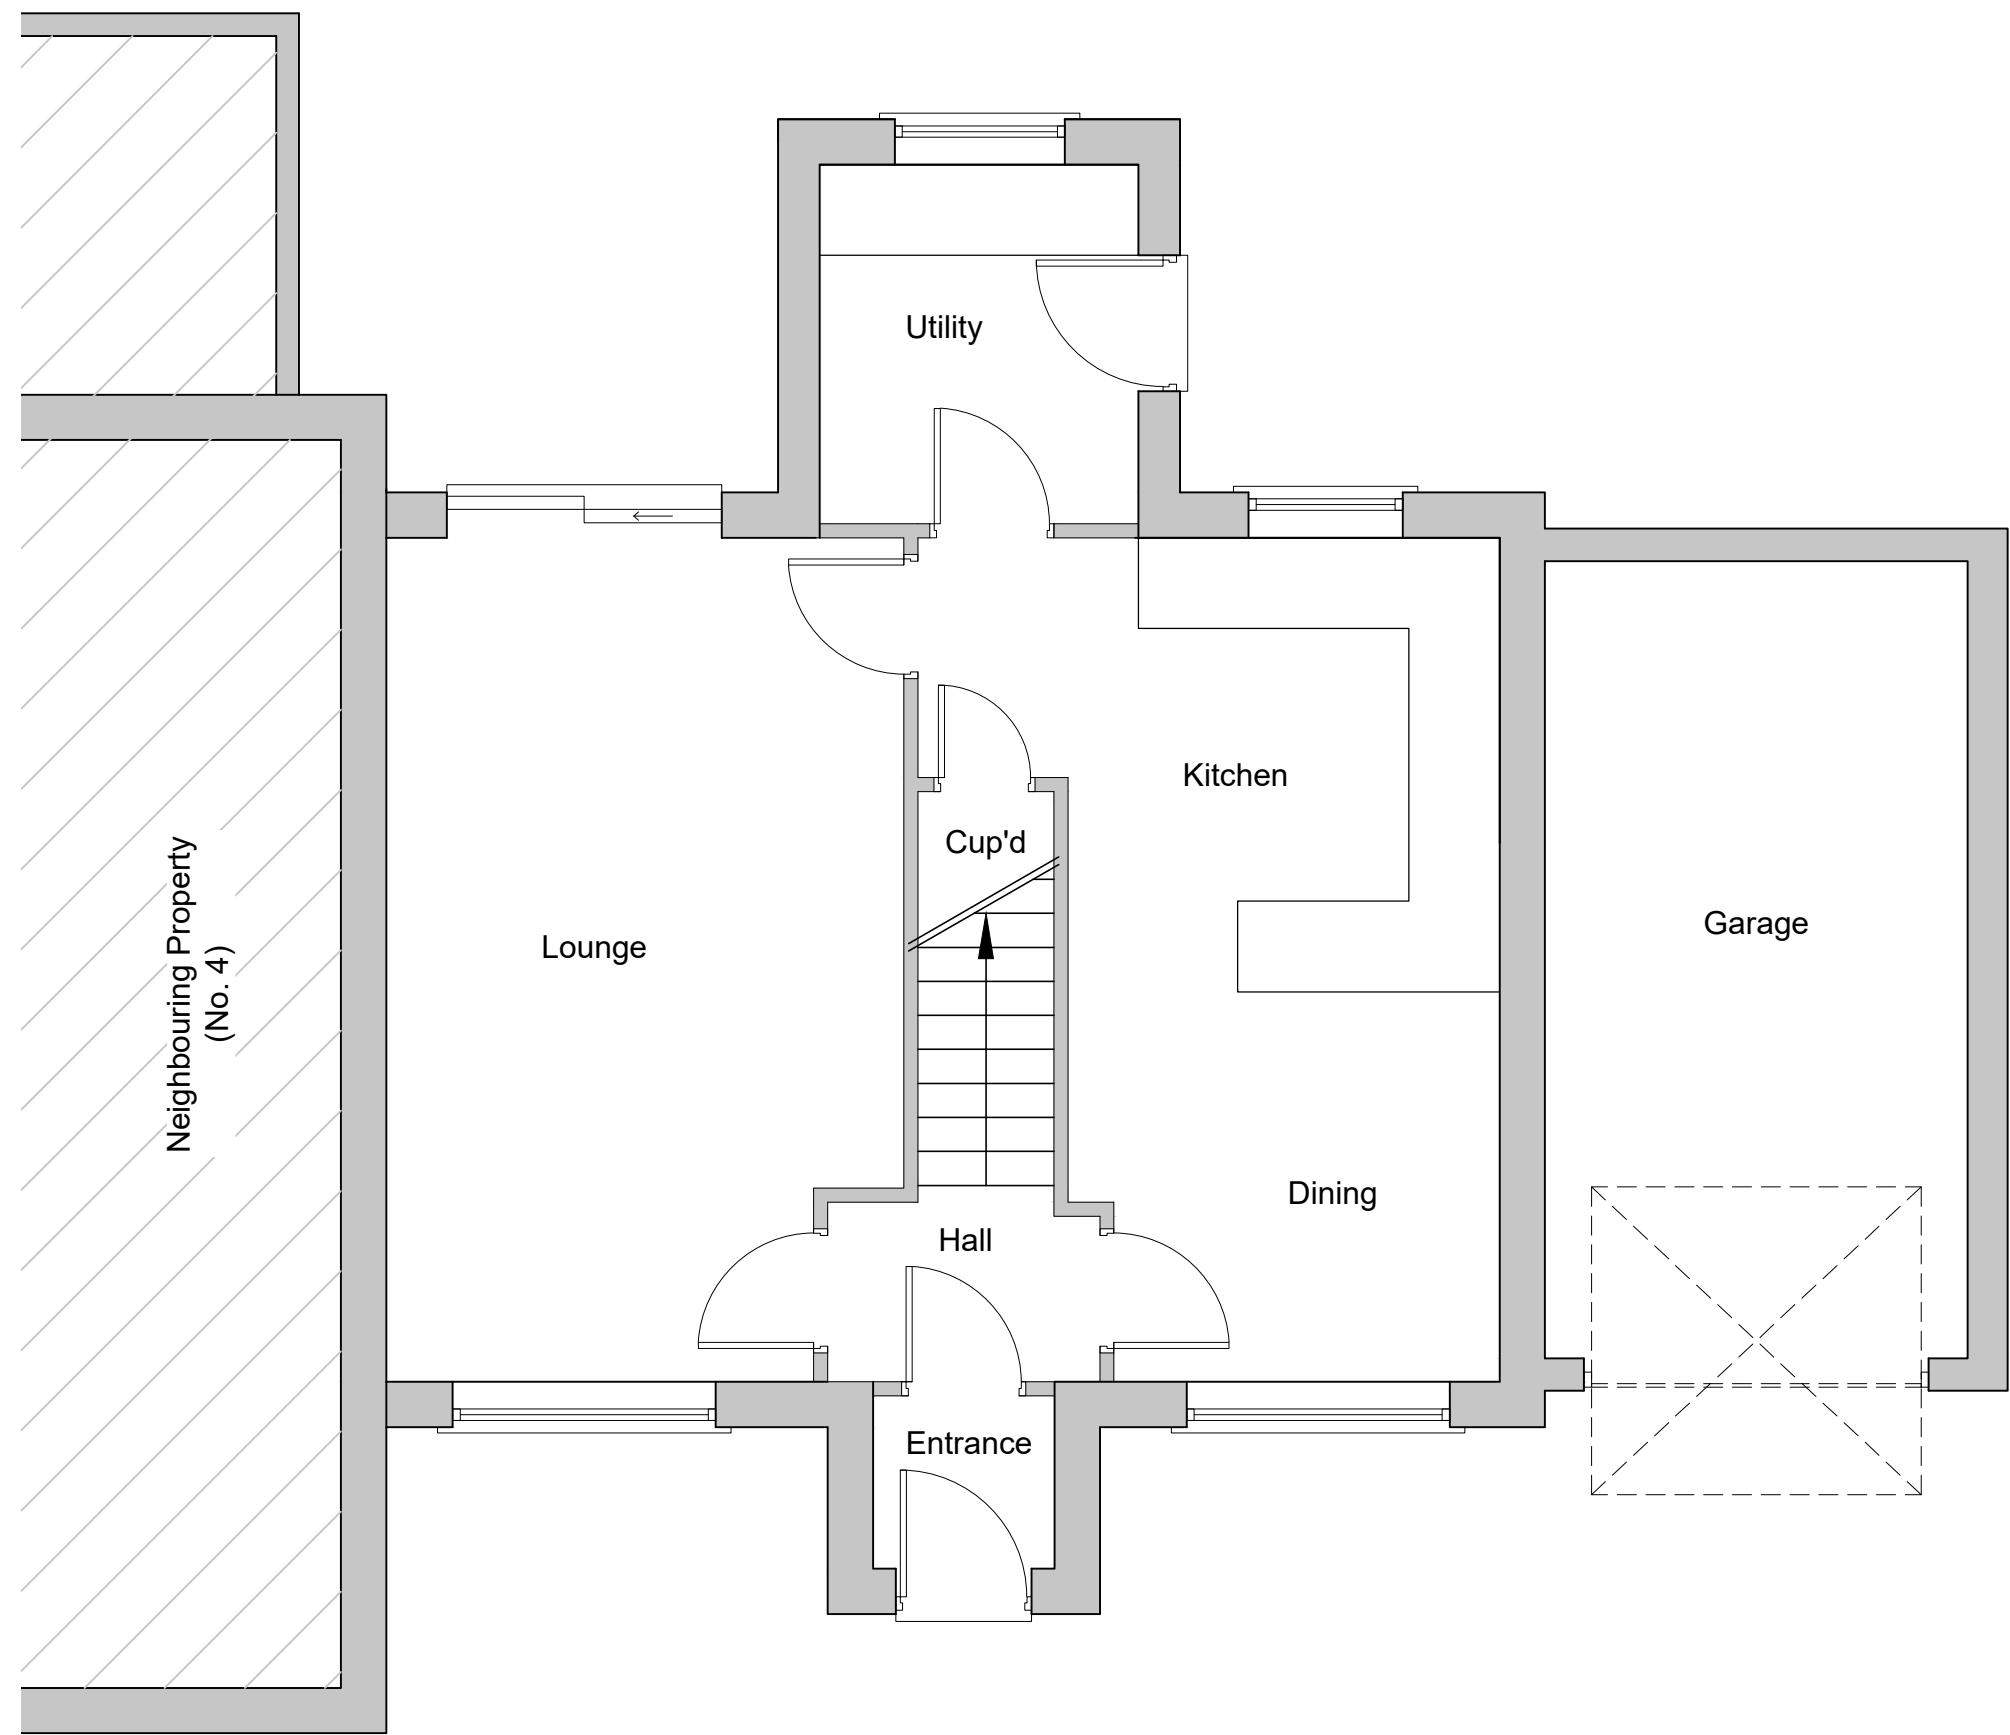

Existing Ground Floor Plan




Existing Front (North-East)
Elevation

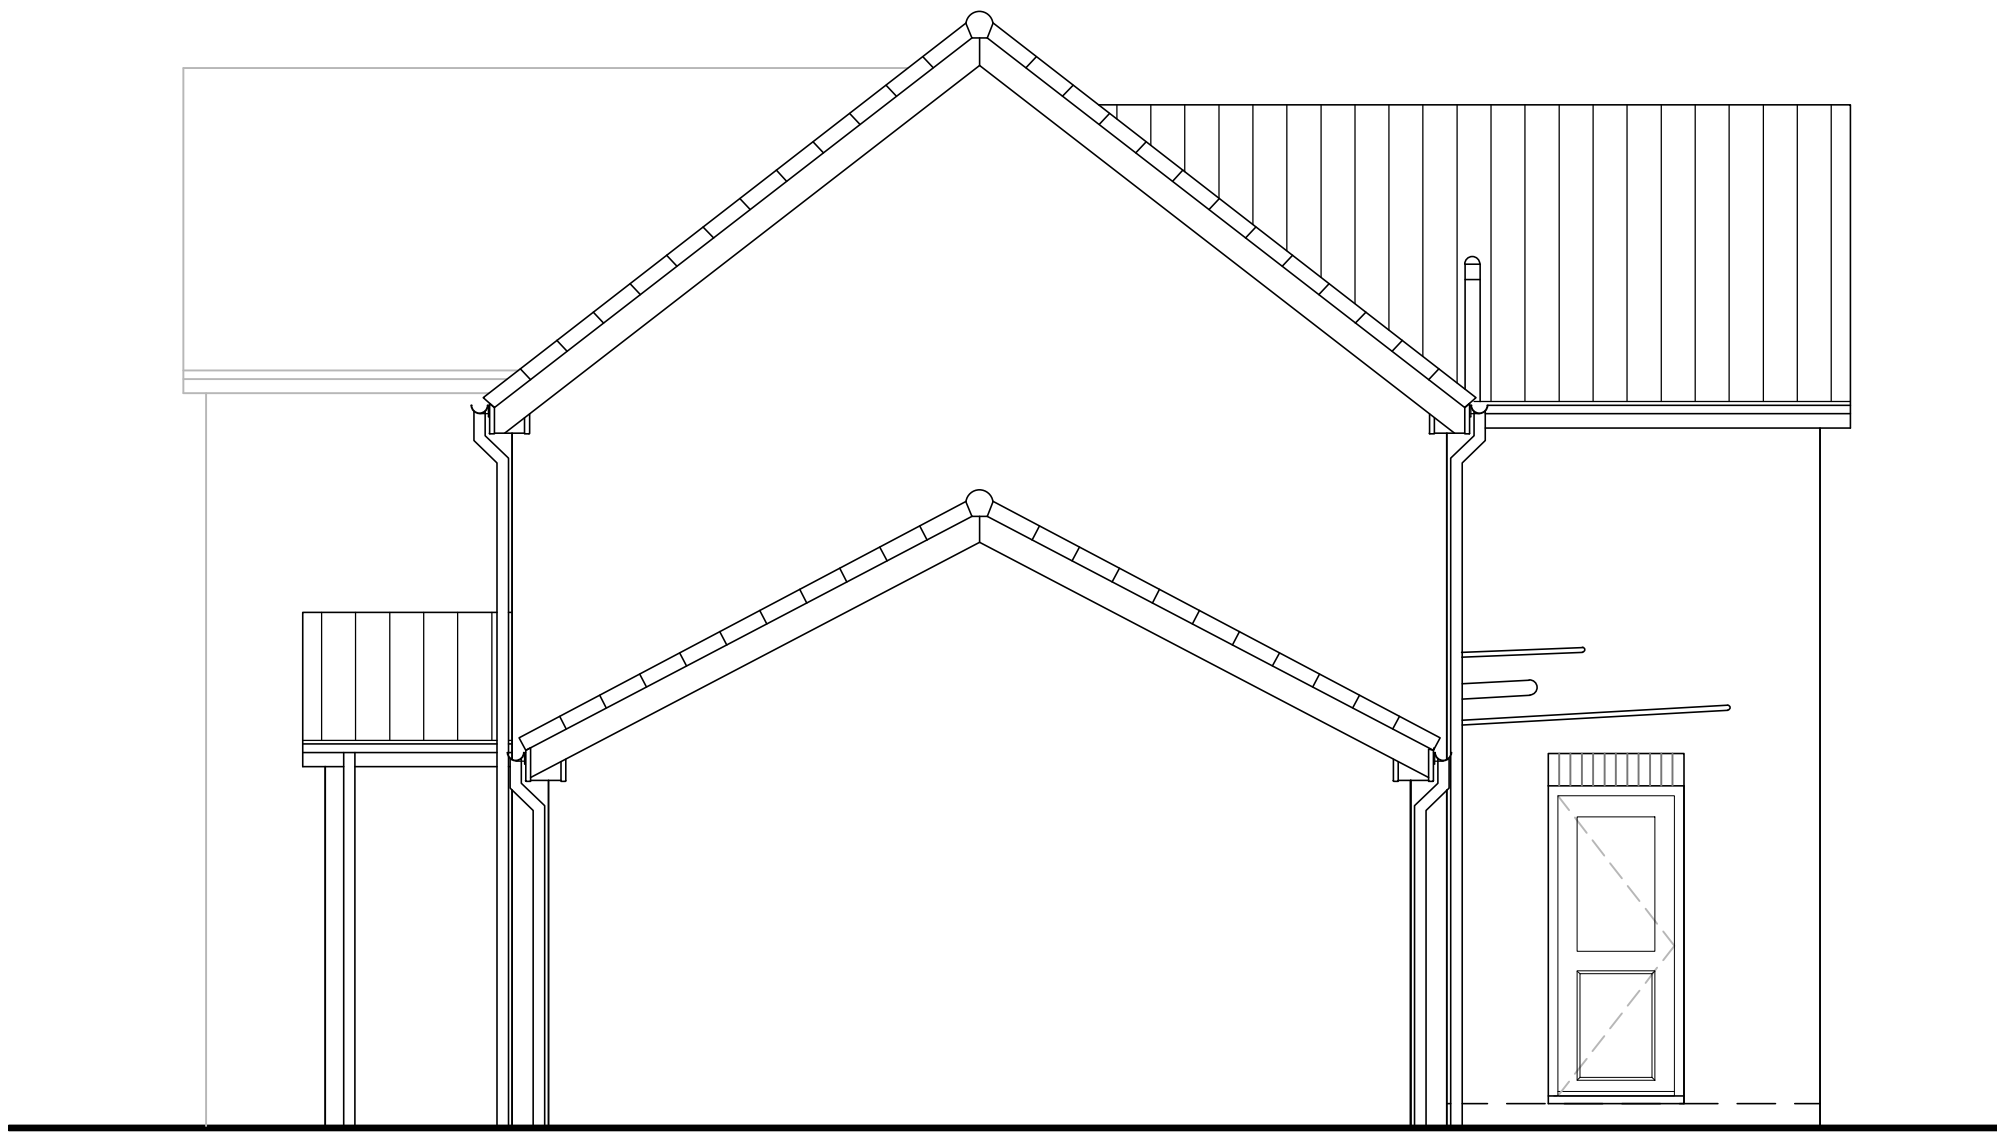

Existing Side (North-West)
Elevation



Existing Rear (South-West)
Elevation

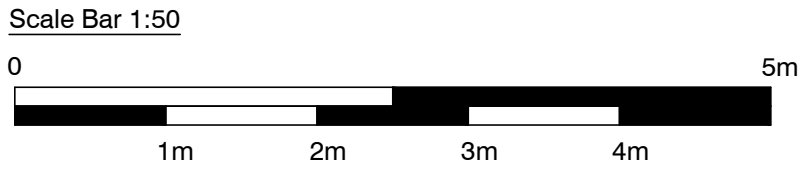

REV.	DATE	AMENDMENTS
PLANNING		
PROJECT:		
5 Huntingdon Close, Holbeach, Spalding PE12 7QZ		
DRAWING TITLE:		
Existing Floor Plans & Elevations		
DRAWING NO:		
5 / HCH / 200		
SCALE:		
1:50 @ A1		
DATE:		DRAWN:
February 2022		RB