



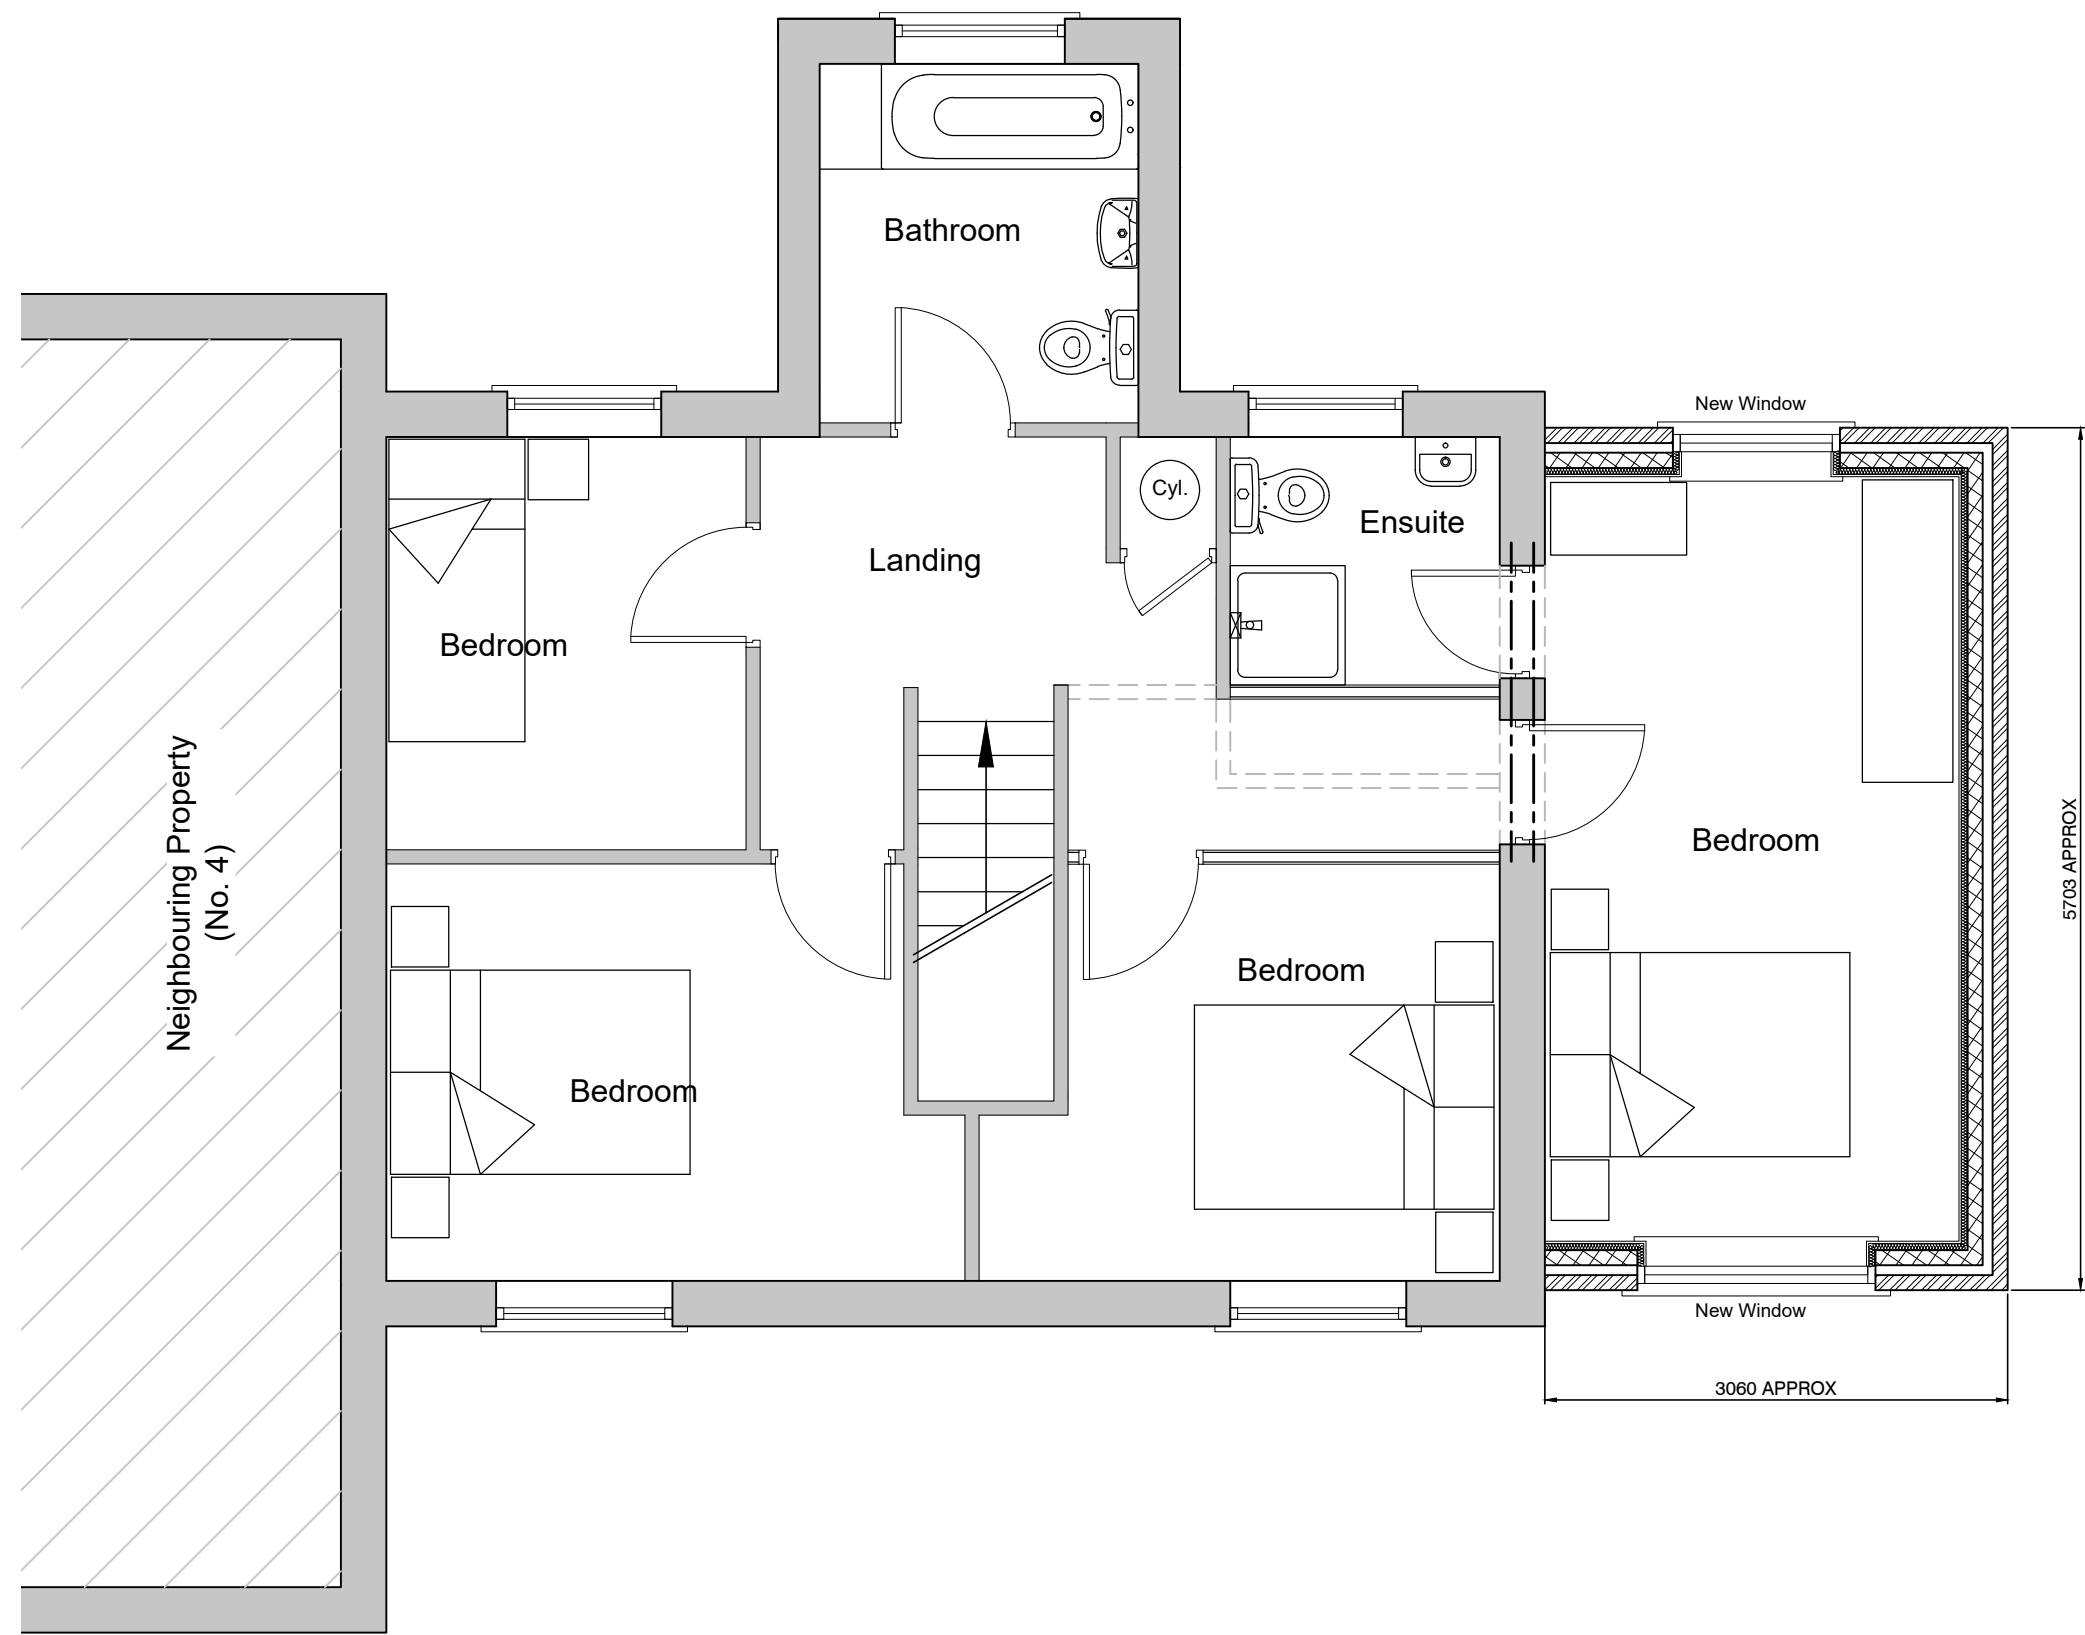


Proposed First Floor Plan

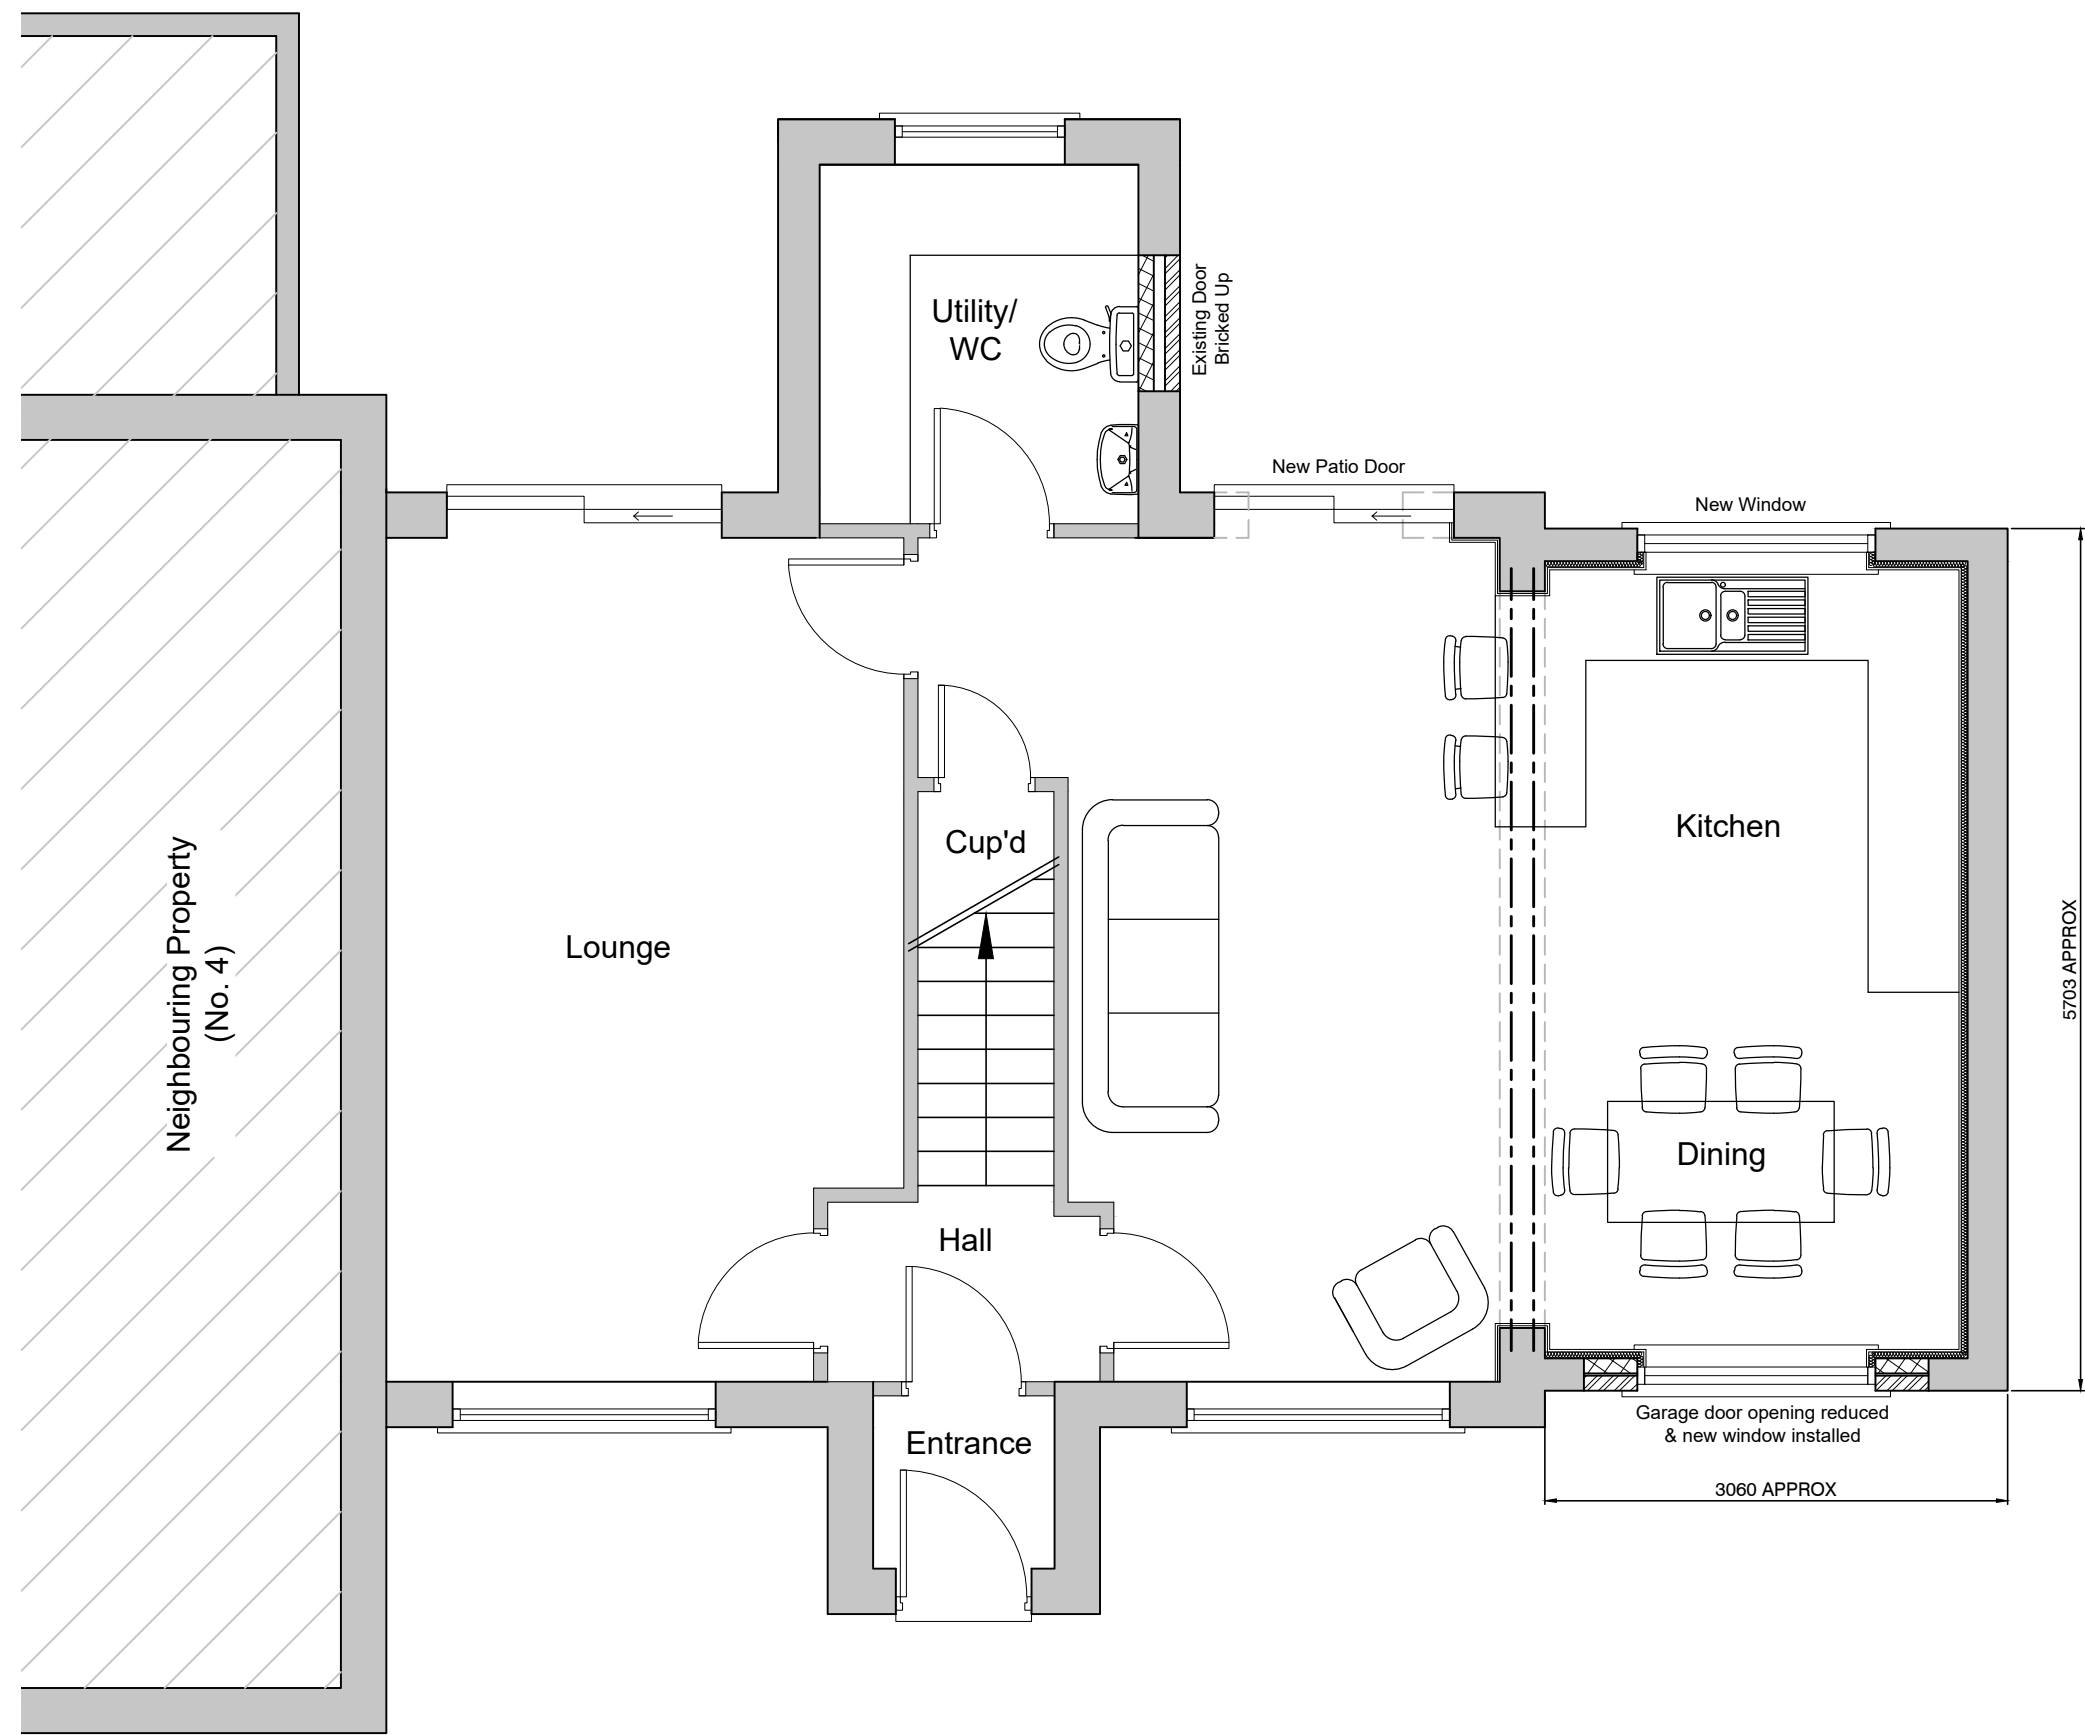

Proposed Ground Floor Plan




Proposed Front (North-East)  
Elevation

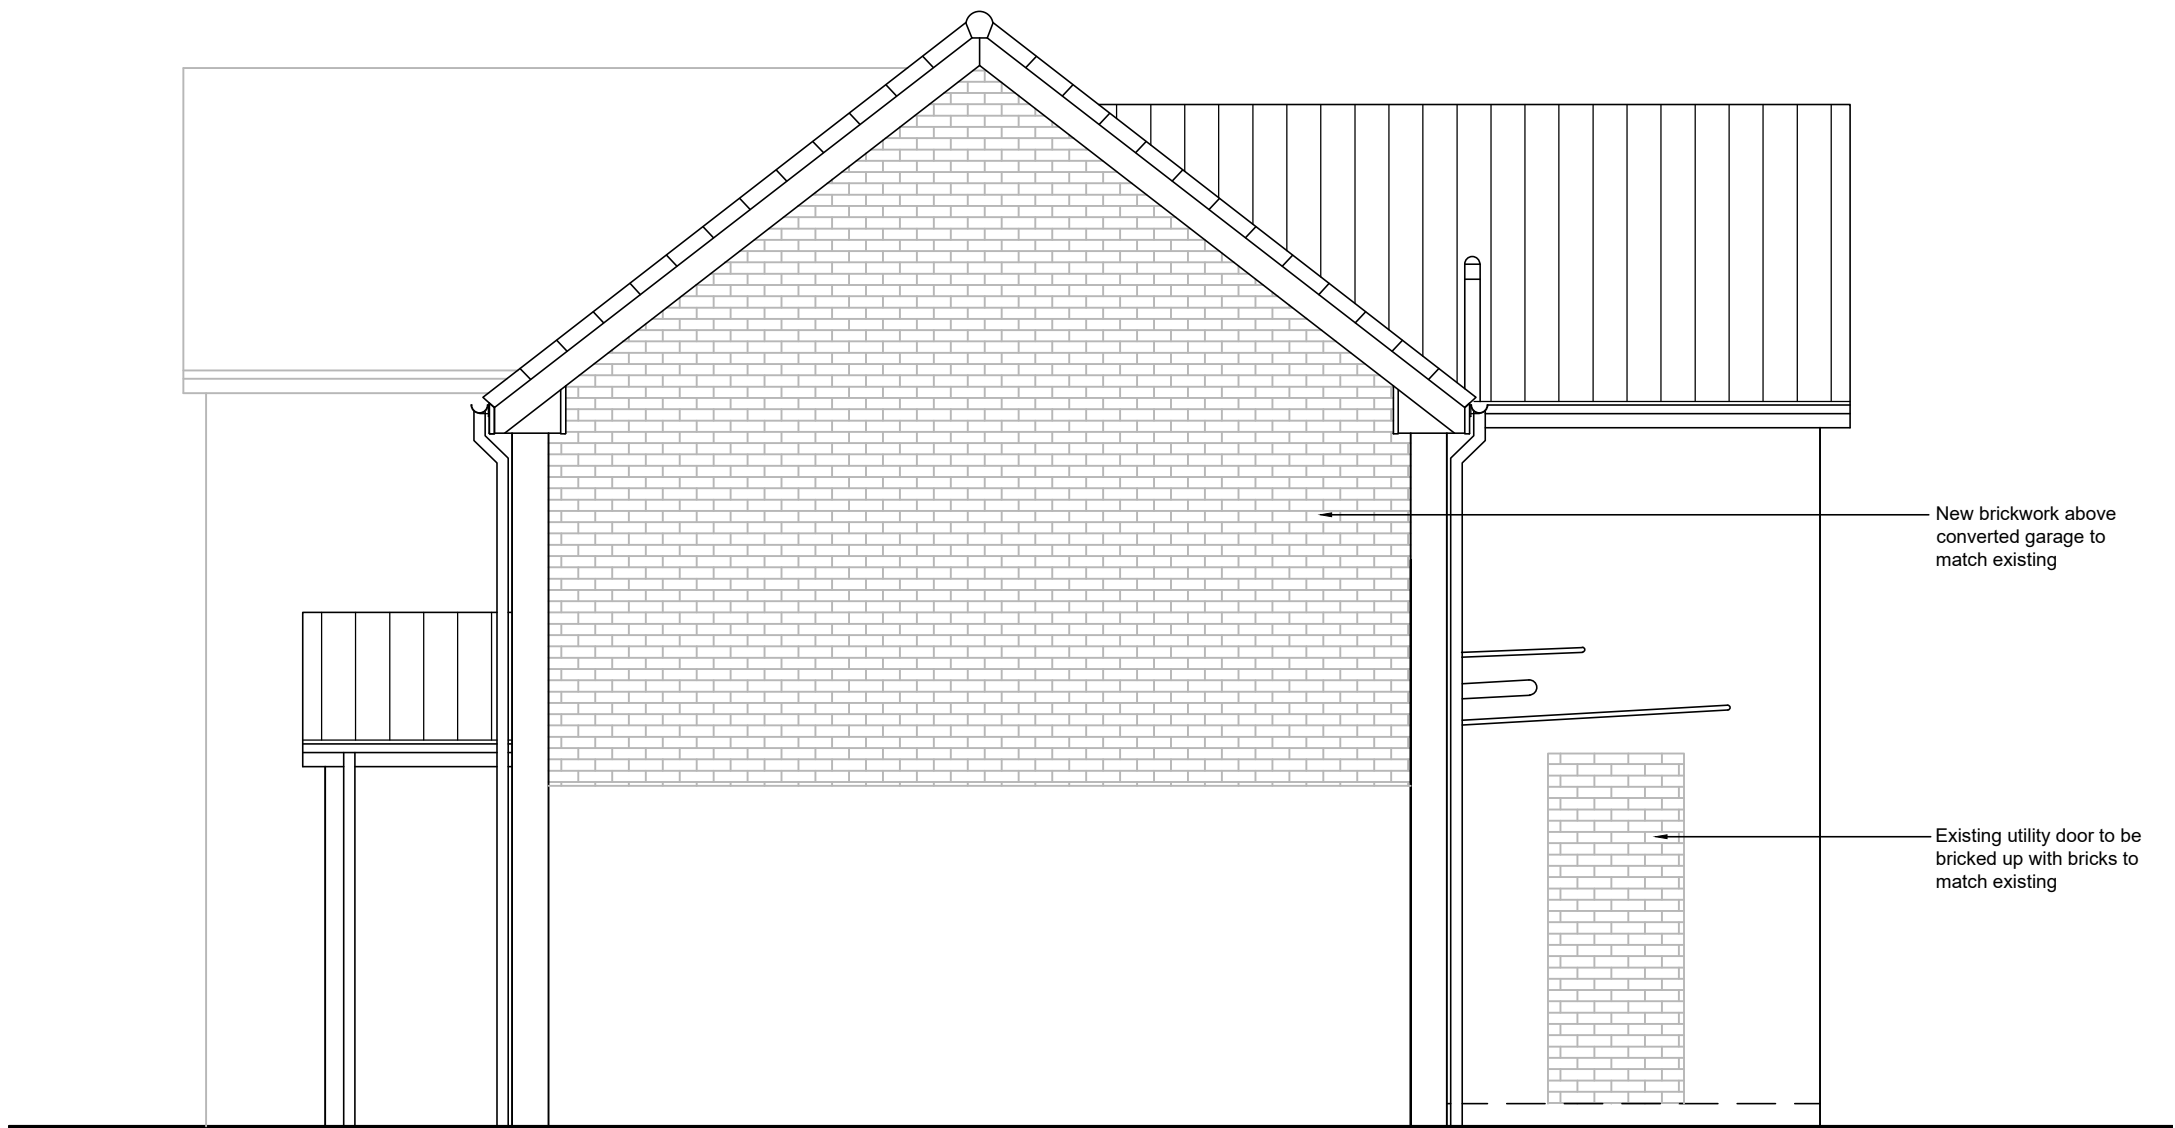

Proposed Side (North-West)  
Elevation



Proposed Rear (South-West)  
Elevation

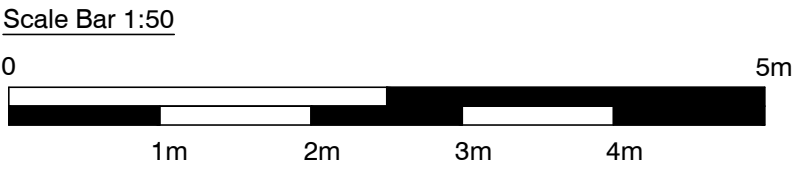

| REV.                                            | DATE | AMENDMENTS |
|-------------------------------------------------|------|------------|
| PLANNING                                        |      |            |
| PROJECT:                                        |      |            |
| 5 Huntingdon Close, Holbeach, Spalding PE12 7QZ |      |            |
| DRAWING TITLE:                                  |      |            |
| Proposed Floor Plans & Elevations               |      |            |
| DRAWING NO:                                     |      |            |
| 5 / HCH / 201                                   |      |            |
| SCALE:                                          |      |            |
| 1:50 @ A1                                       |      |            |
| DATE:                                           |      | DRAWN:     |
| February 2022                                   |      | RB         |