



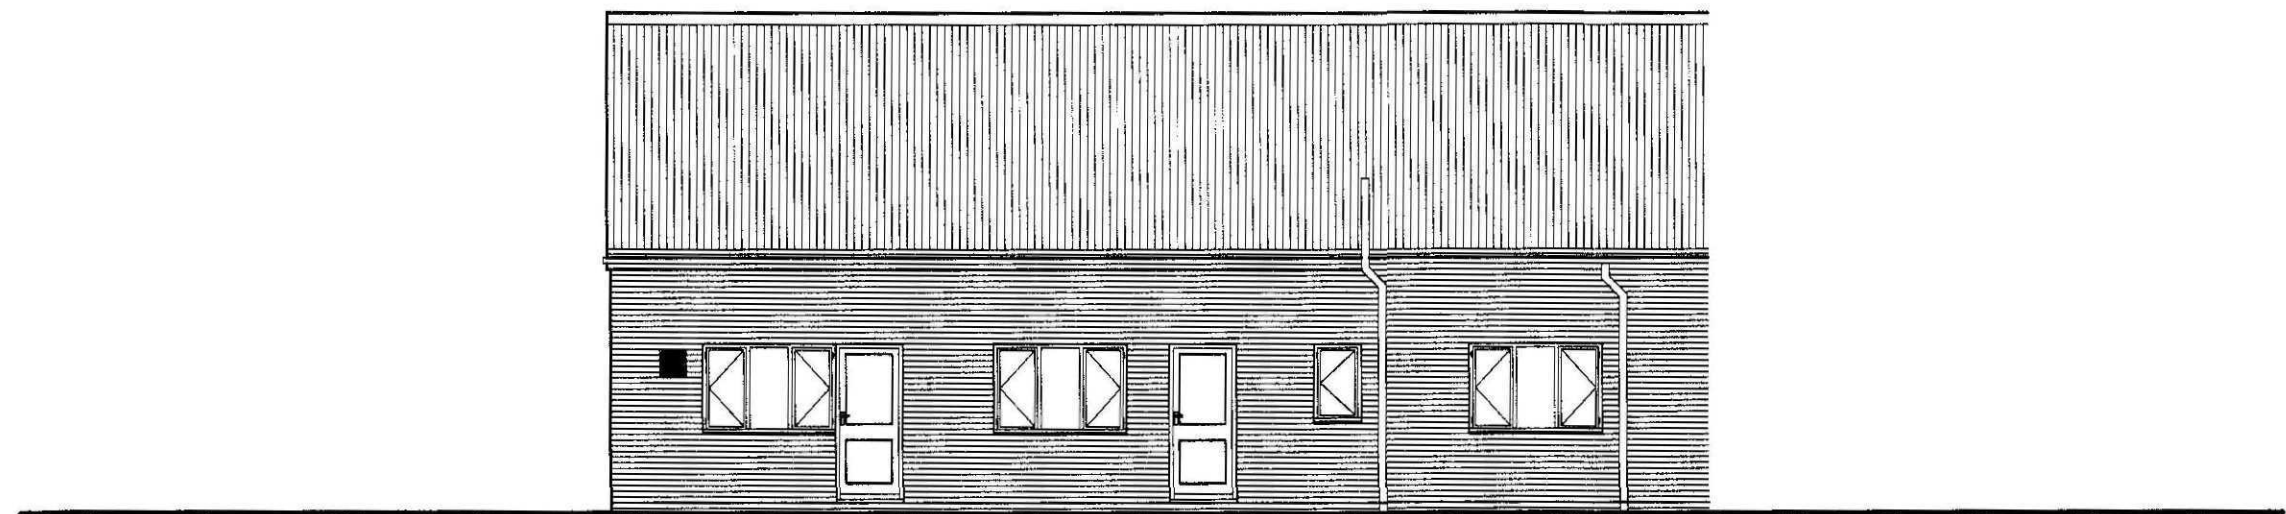

WEST ELEVATION AS EXISTING

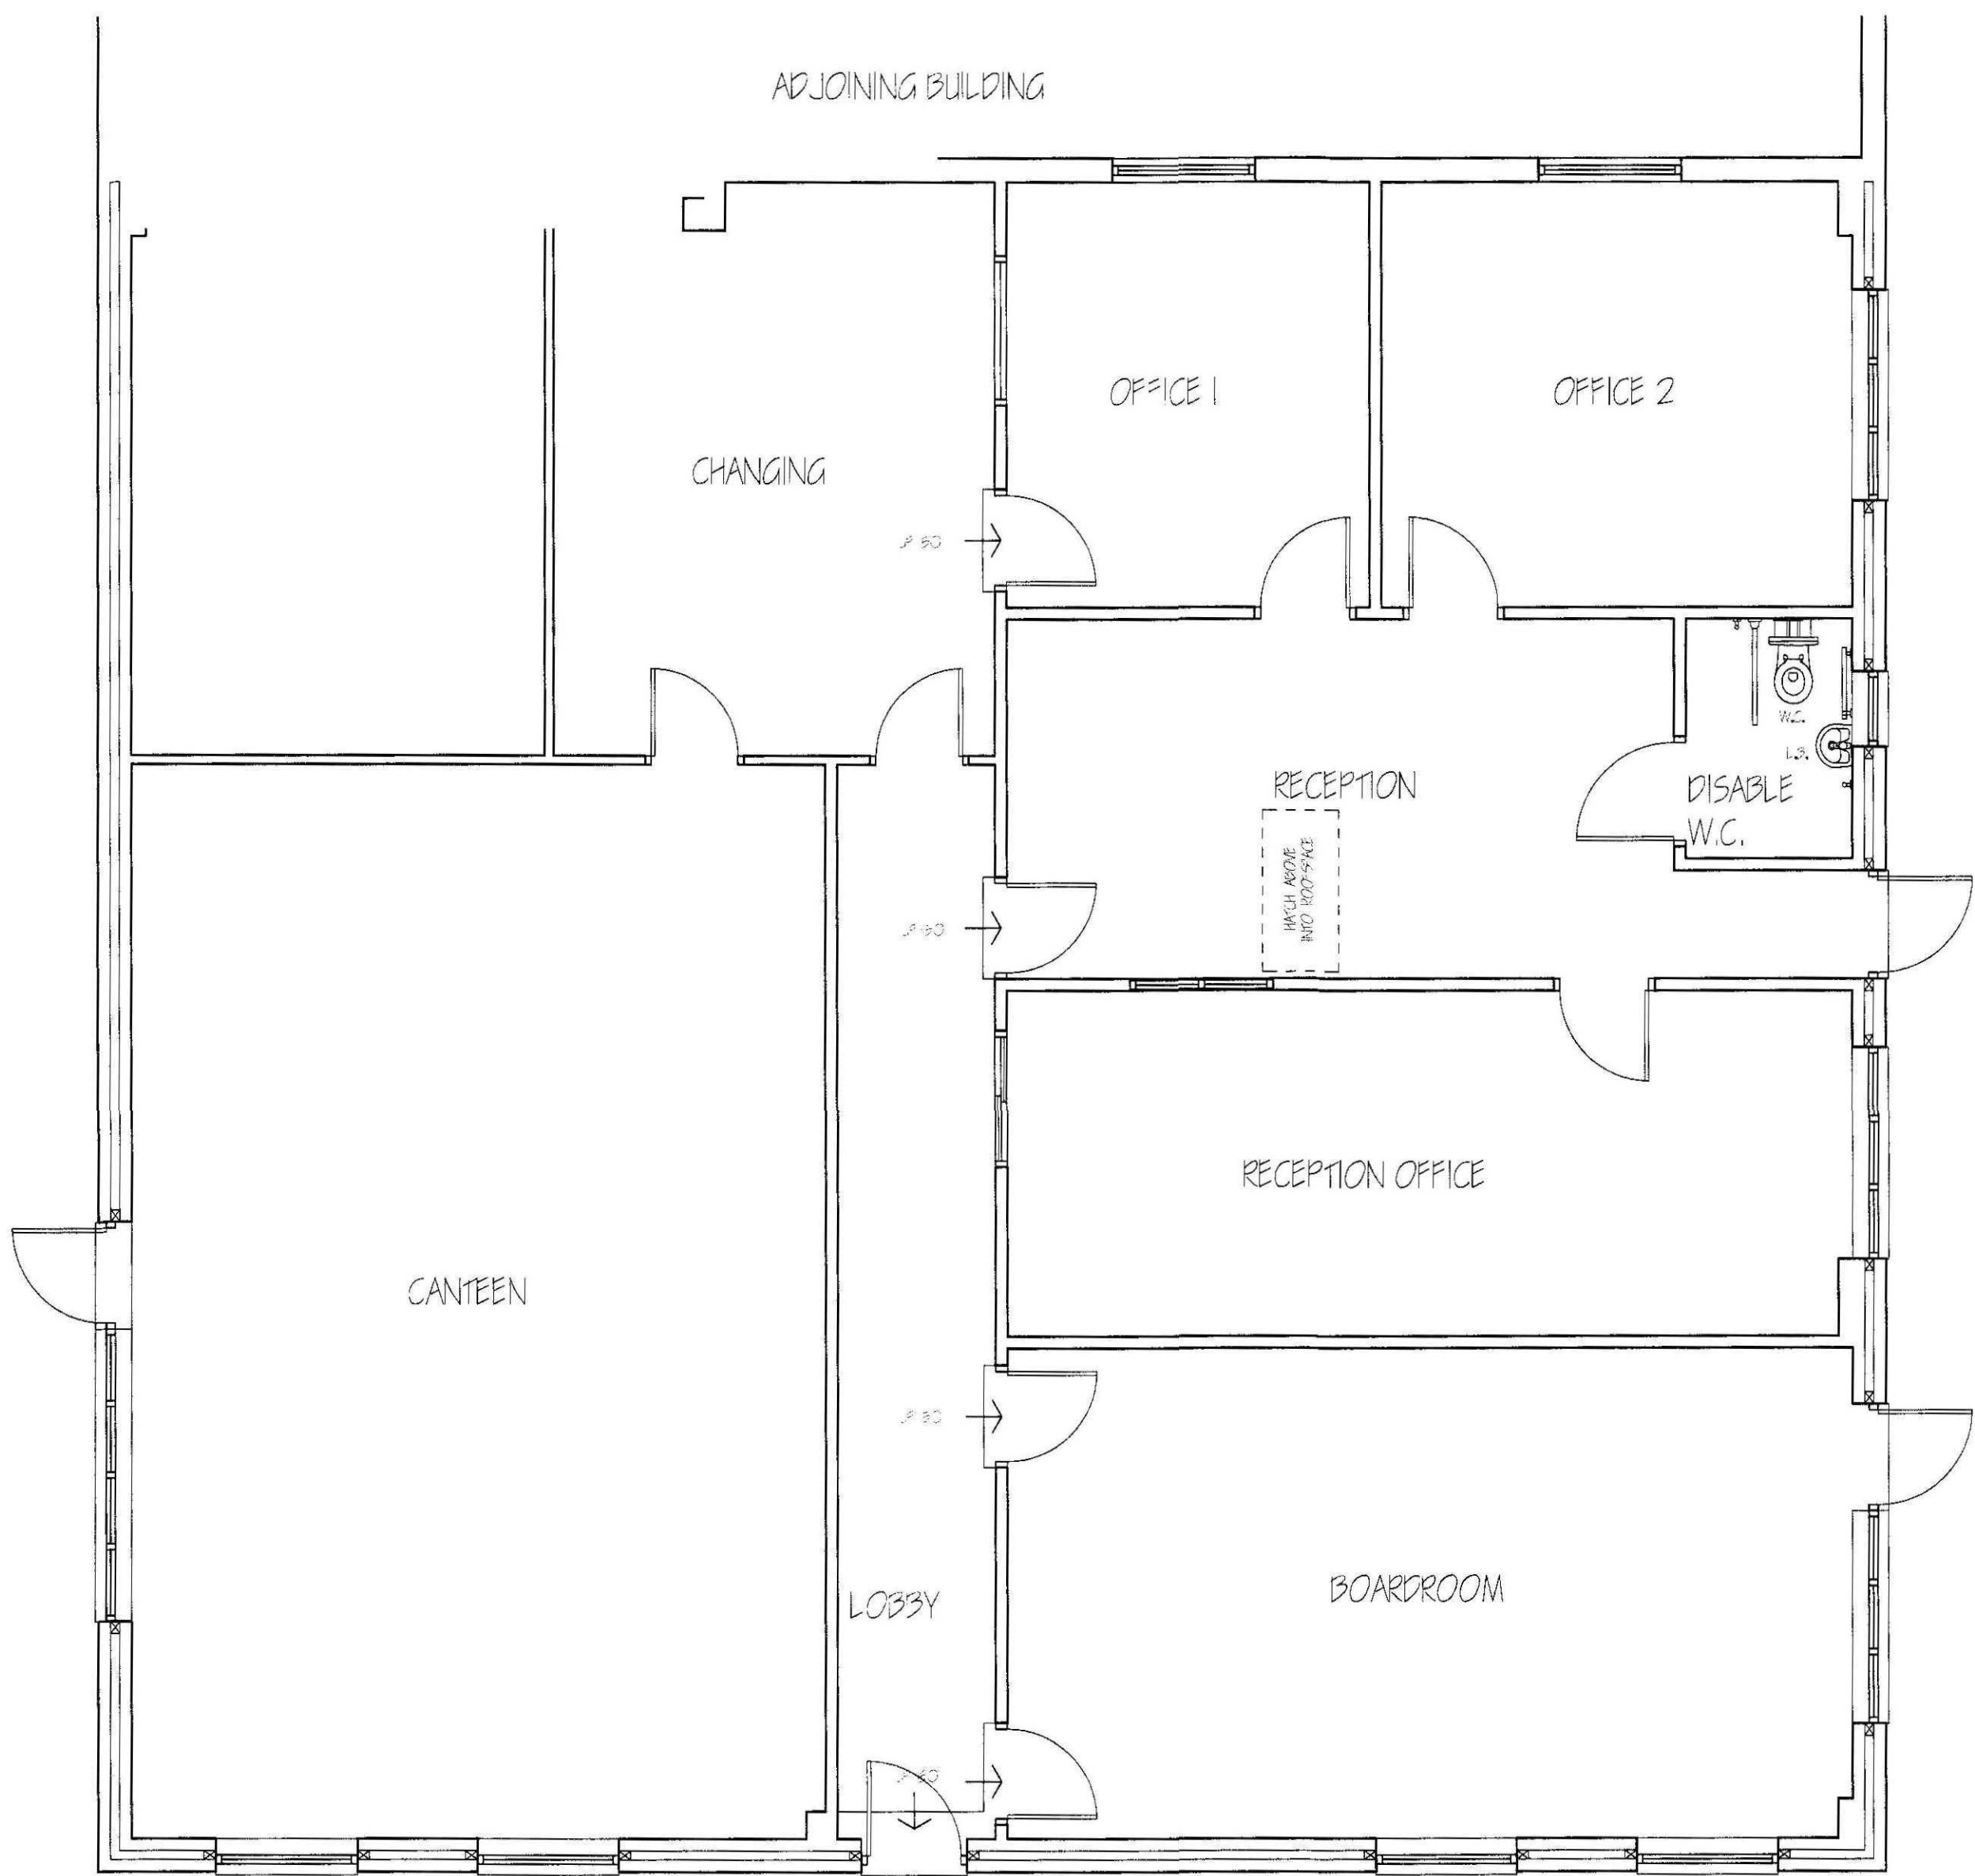

GROUND FLOOR AS EXISTING

NOTES:

Do not scale this drawing.

All dimensions are in mm unless noted otherwise.

All dimensions, details, components and assemblies shall be verified by the contractor prior to construction, manufacture or supply.

All materials, construction and details shown or implied by this drawing must comply with current British standards, codes of practice, planning / building regulations, H & SE legislation and clients particular specifications.

Conflicting Information shown or Implied shall be referred to JC Consultancy Ltd

This drawing and the works depicted are the copyright of JC Consultancy Ltd and may not be reproduced without written permission.

This drawing must be read in conjunction with all engineers, architects and specialists drawings and specifications.

Survey drawings which form these feasibility details have been prepared by the client. We cannot guarantee the accuracy of any information issued by third parties.

JC Consultancy Limited has not carried out a level survey or site investigation as part of the design procedure. All structural elements indicated are based on provided survey information by the client.

Opening up works have not been carried out by JC Consultancy Limited, therefore some information within these feasibility details may be based on interpretation and assumptions. The contractor should investigate and confirm all existing detail. Any discrepancies should be reported to the engineer for comment prior to carrying out the works.

All dimensions are to be checked by the contractor prior to carrying out the structural works

The client / contractor must ensure that all details proposed by JC Consultancy Limited are suitable for NBS, Zurich, Robust Details or equivalent chosen parties recommendations and requirements.

SHDC
PLANNING & DEVELOPMENT
06 MAR 2012
Ref. 0182-12

A	03.03.12	JLH	JCE	Issued For PLANNING & BUILDING REGULATION APPROVAL
-	Dec 11	JLH	JCE	Issued For CLIENT APPROVAL.
Rev.	Date.	Drwn.	Chkd.	Description

Drawing Status FOR B.R. APPROVAL ONLY
NOT FOR CONSTRUCTION PURPOSES

jc consultancy LTD
consulting structural & civil engineers

Registered Office:
Morgan House, Gilbert Drive,
Boston, Lincolnshire, PE21 7TQ.

T: (01205) 317540
E: info@jcconsultancy.co.uk

structural engineers
civil engineers
building engineers
conservation engineers

Client
DGM GROWERS

Contract
ALTERATIONS & EXTENSIONS TO-
DGM GROWERS LIMITED, OAK HOUSE,
HOLBEACH BANK, SPALDING, LINCOLNSHIRE.

Dwg Title
OFFICES - AS EXISTING
GROUND FLOOR GENERAL ARRANGEMENTS

Drawn JLH	Checked JCE	Date DEC 2011	Scales 1:50, 1:15.
Job Ref JC/11/12/0976	Drawing Ref 0976-01	Rev. A	

This drawing is the property of JC Consultancy and is loaned to you for your use only. It must not be copied or disclosed to third parties without written permission.