





FRONT

SIDE


REAR

SIDE

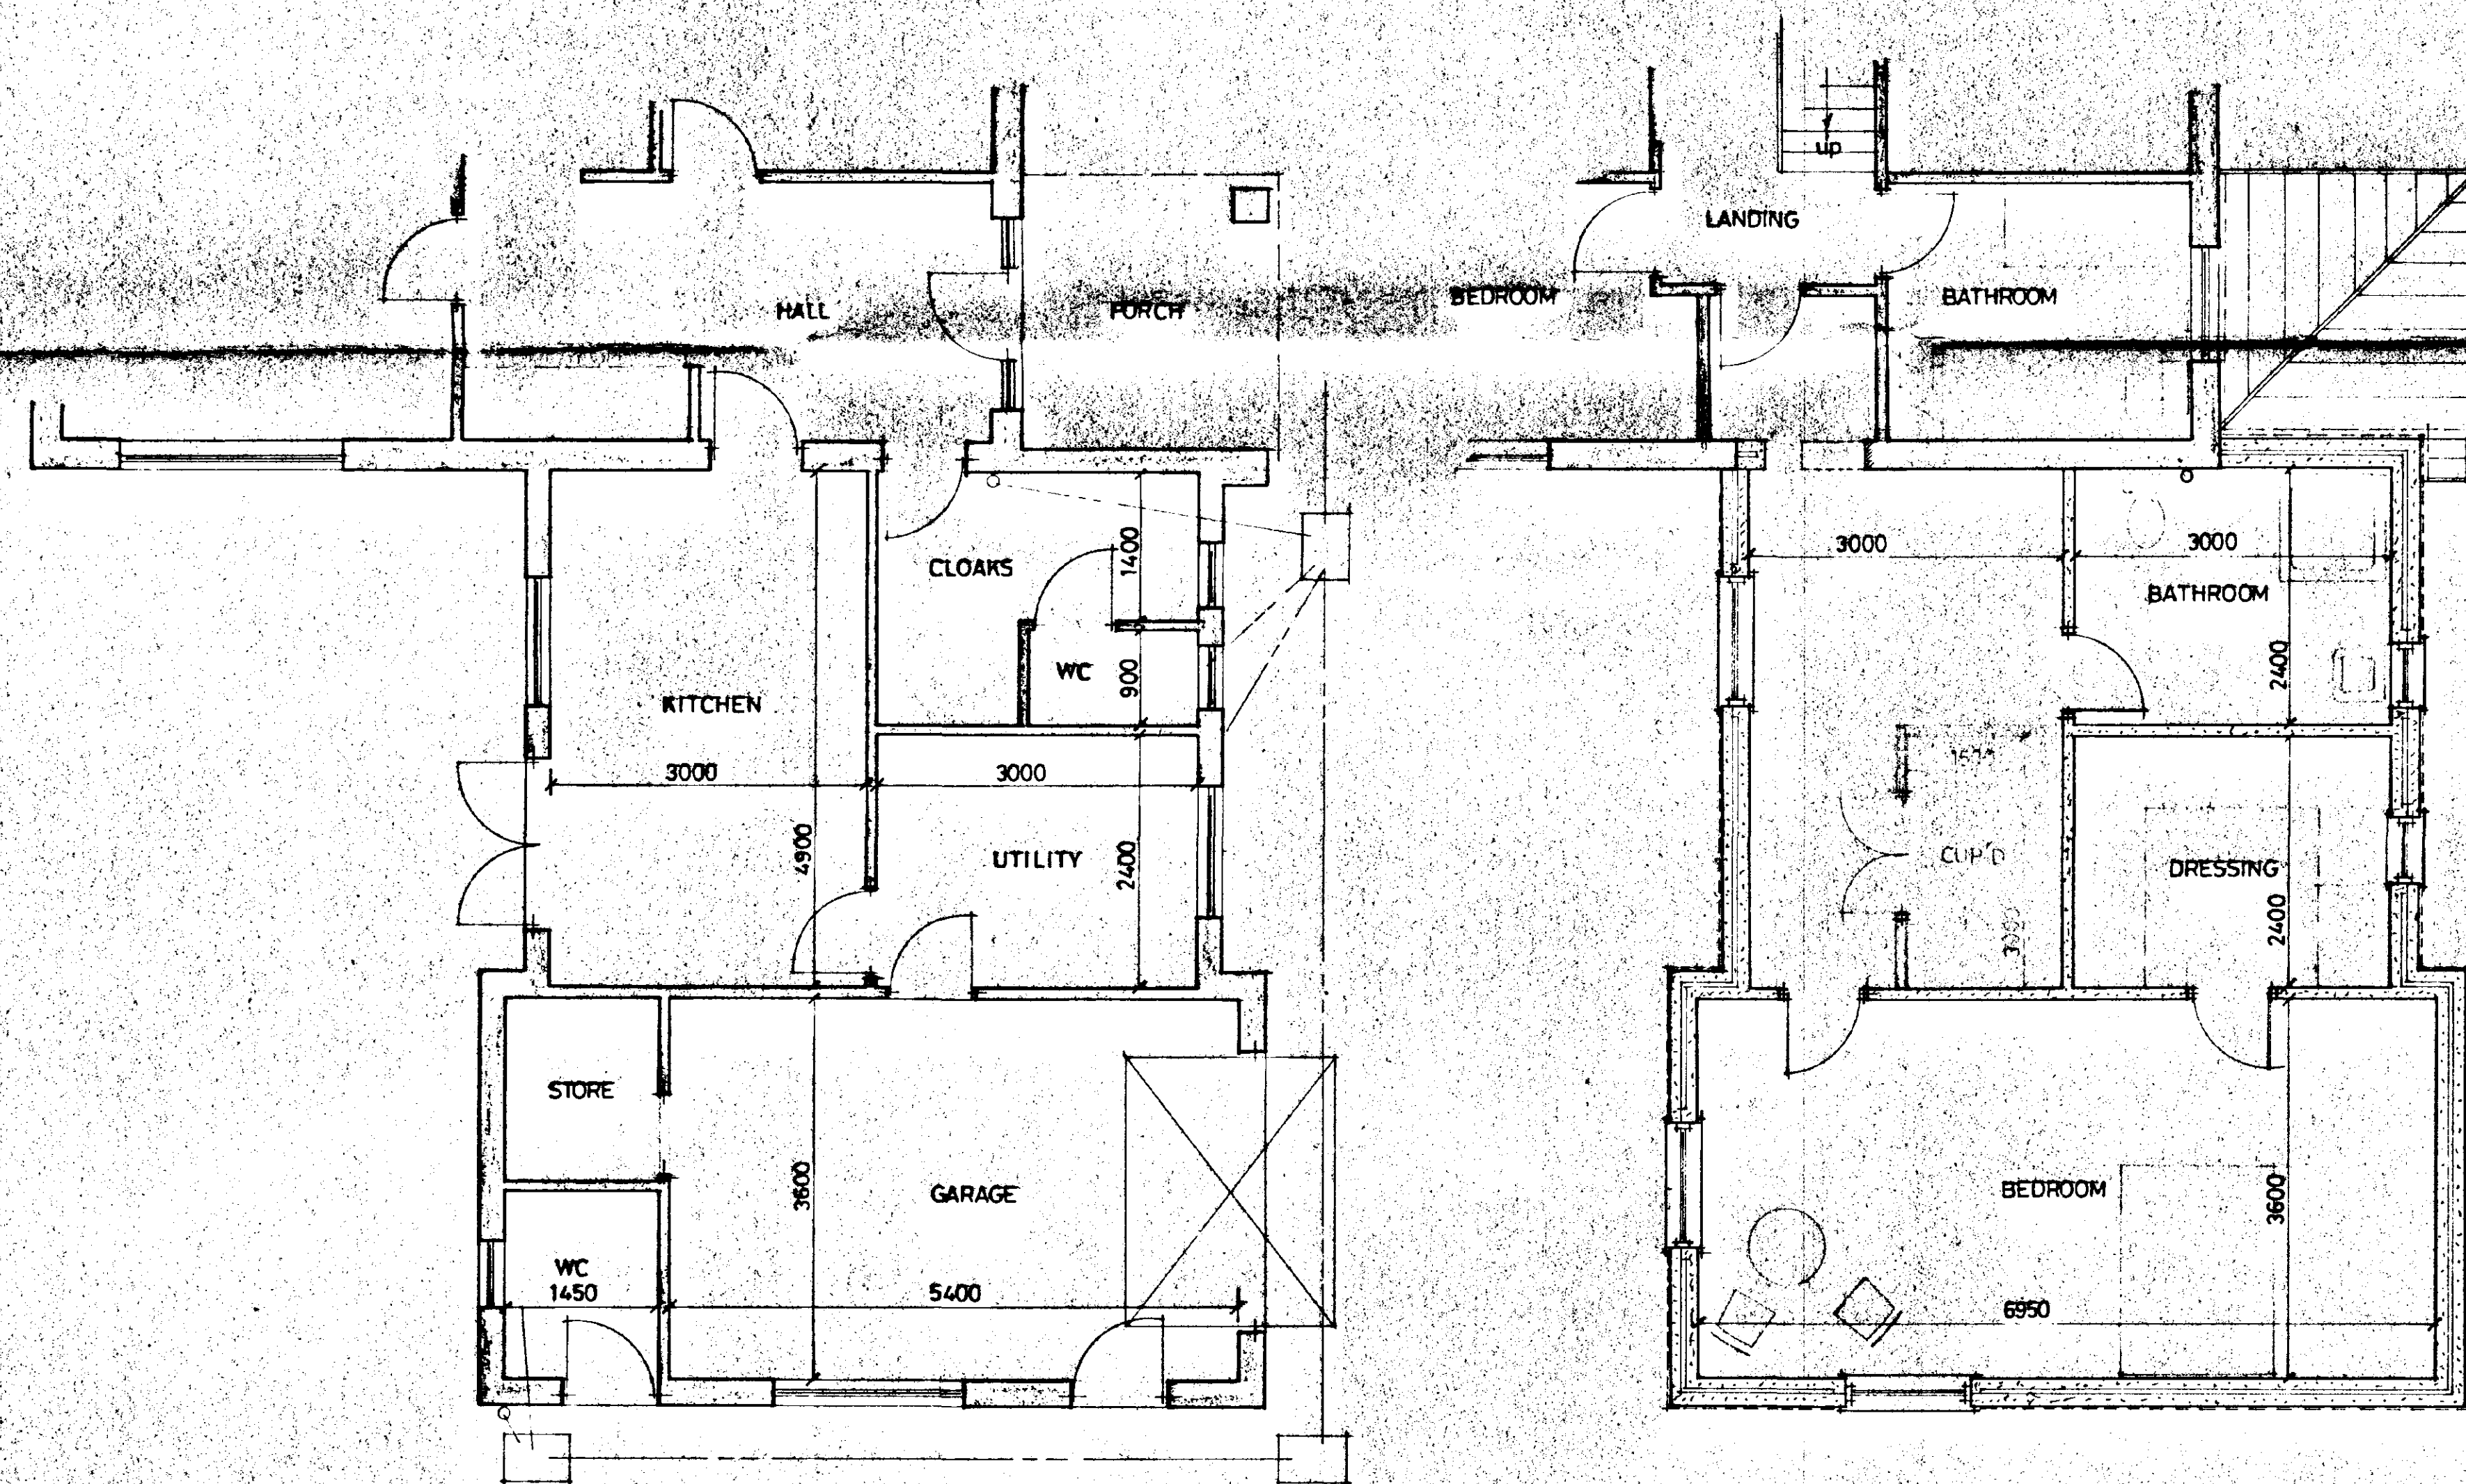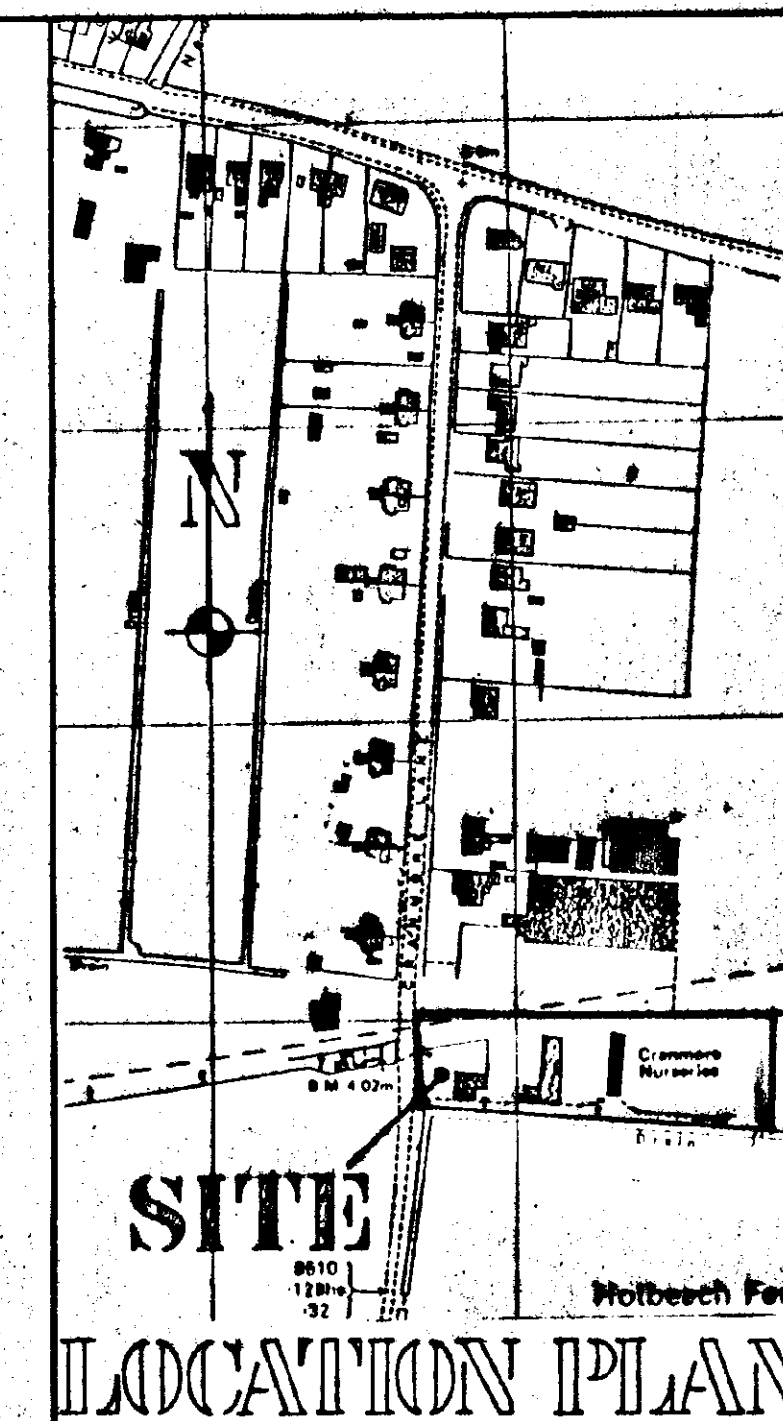


GROUND FLOOR PLAN
(SURVEY)

FIRST FLOOR PLAN

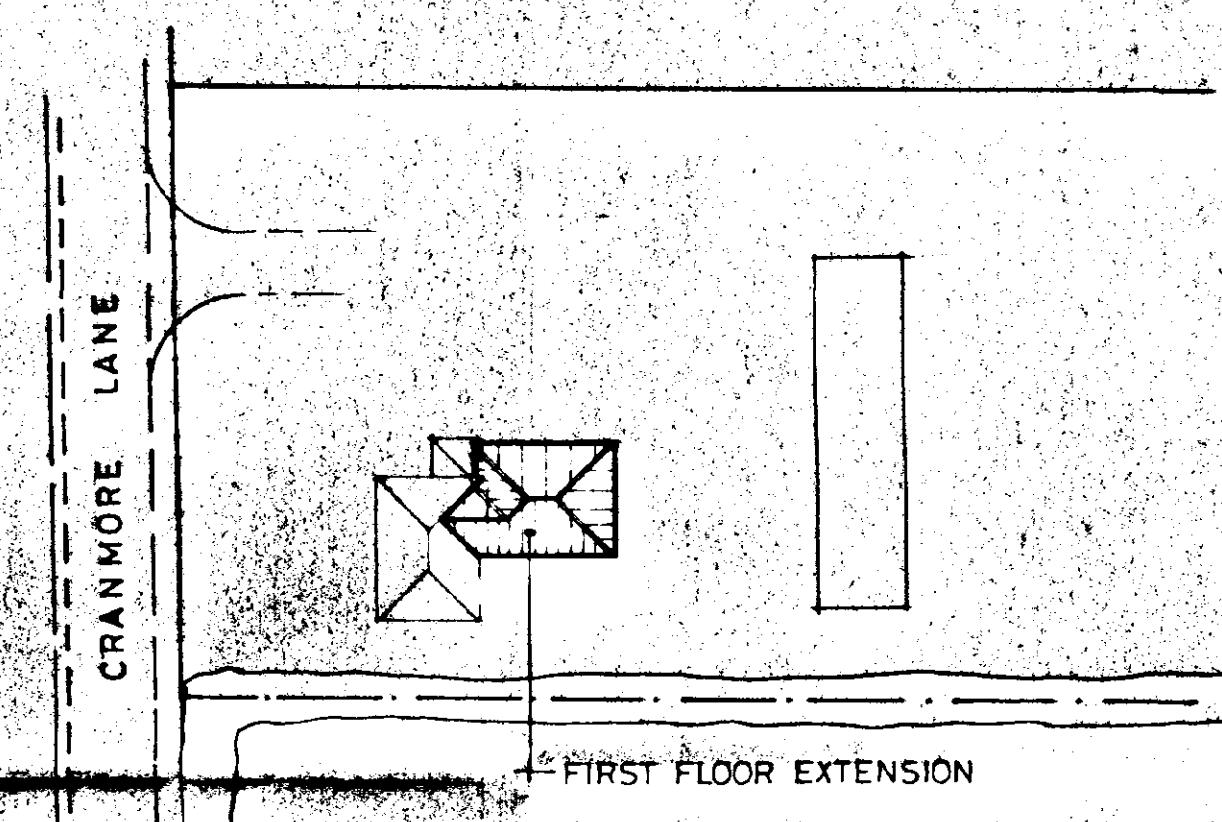

SITE PLAN

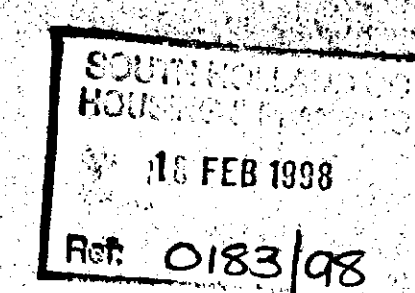

G. R. MERCHANT
 LEAD AMICE, FIWO,
 ARCHITECTURAL, STRUCTURAL
 & LAND DRAINAGE CONSULTANT
 TEL: HOLBEACH (01406) 490800

PROJECT:
 EXTENSION TO
 CRANMORE HOUSE
 CRANMORE LANE
 HOLBEACH

CLIENT:
MR & MRS D.R. WHEATLEY

SCALES: 1/50 1/100
 DATE: FEB 1998

DRAWING No.:
DRW.01

**DETERMINED
 PLAN**

DO NOT SCALE FROM THIS DRAWING
 This drawing is copyright and may not be altered, traced, photographed
 or used for any purpose other than that for which it is issued.
 The General Contractor is to check all dimensions on site and report
 discrepancies to the Architect.
 All details shown on this drawing including foundations are based upon
 typical site conditions related to the area. No responsibility can be
 accepted for abnormal conditions which may be discovered during
 construction unless reported to the Architect so that design amendments
 may be considered. Site soil surveys are recommended in respect of
 foundations to establish specific site conditions before foundation work
 is undertaken.