



GROUND FLOOR PLAN @ 1:100

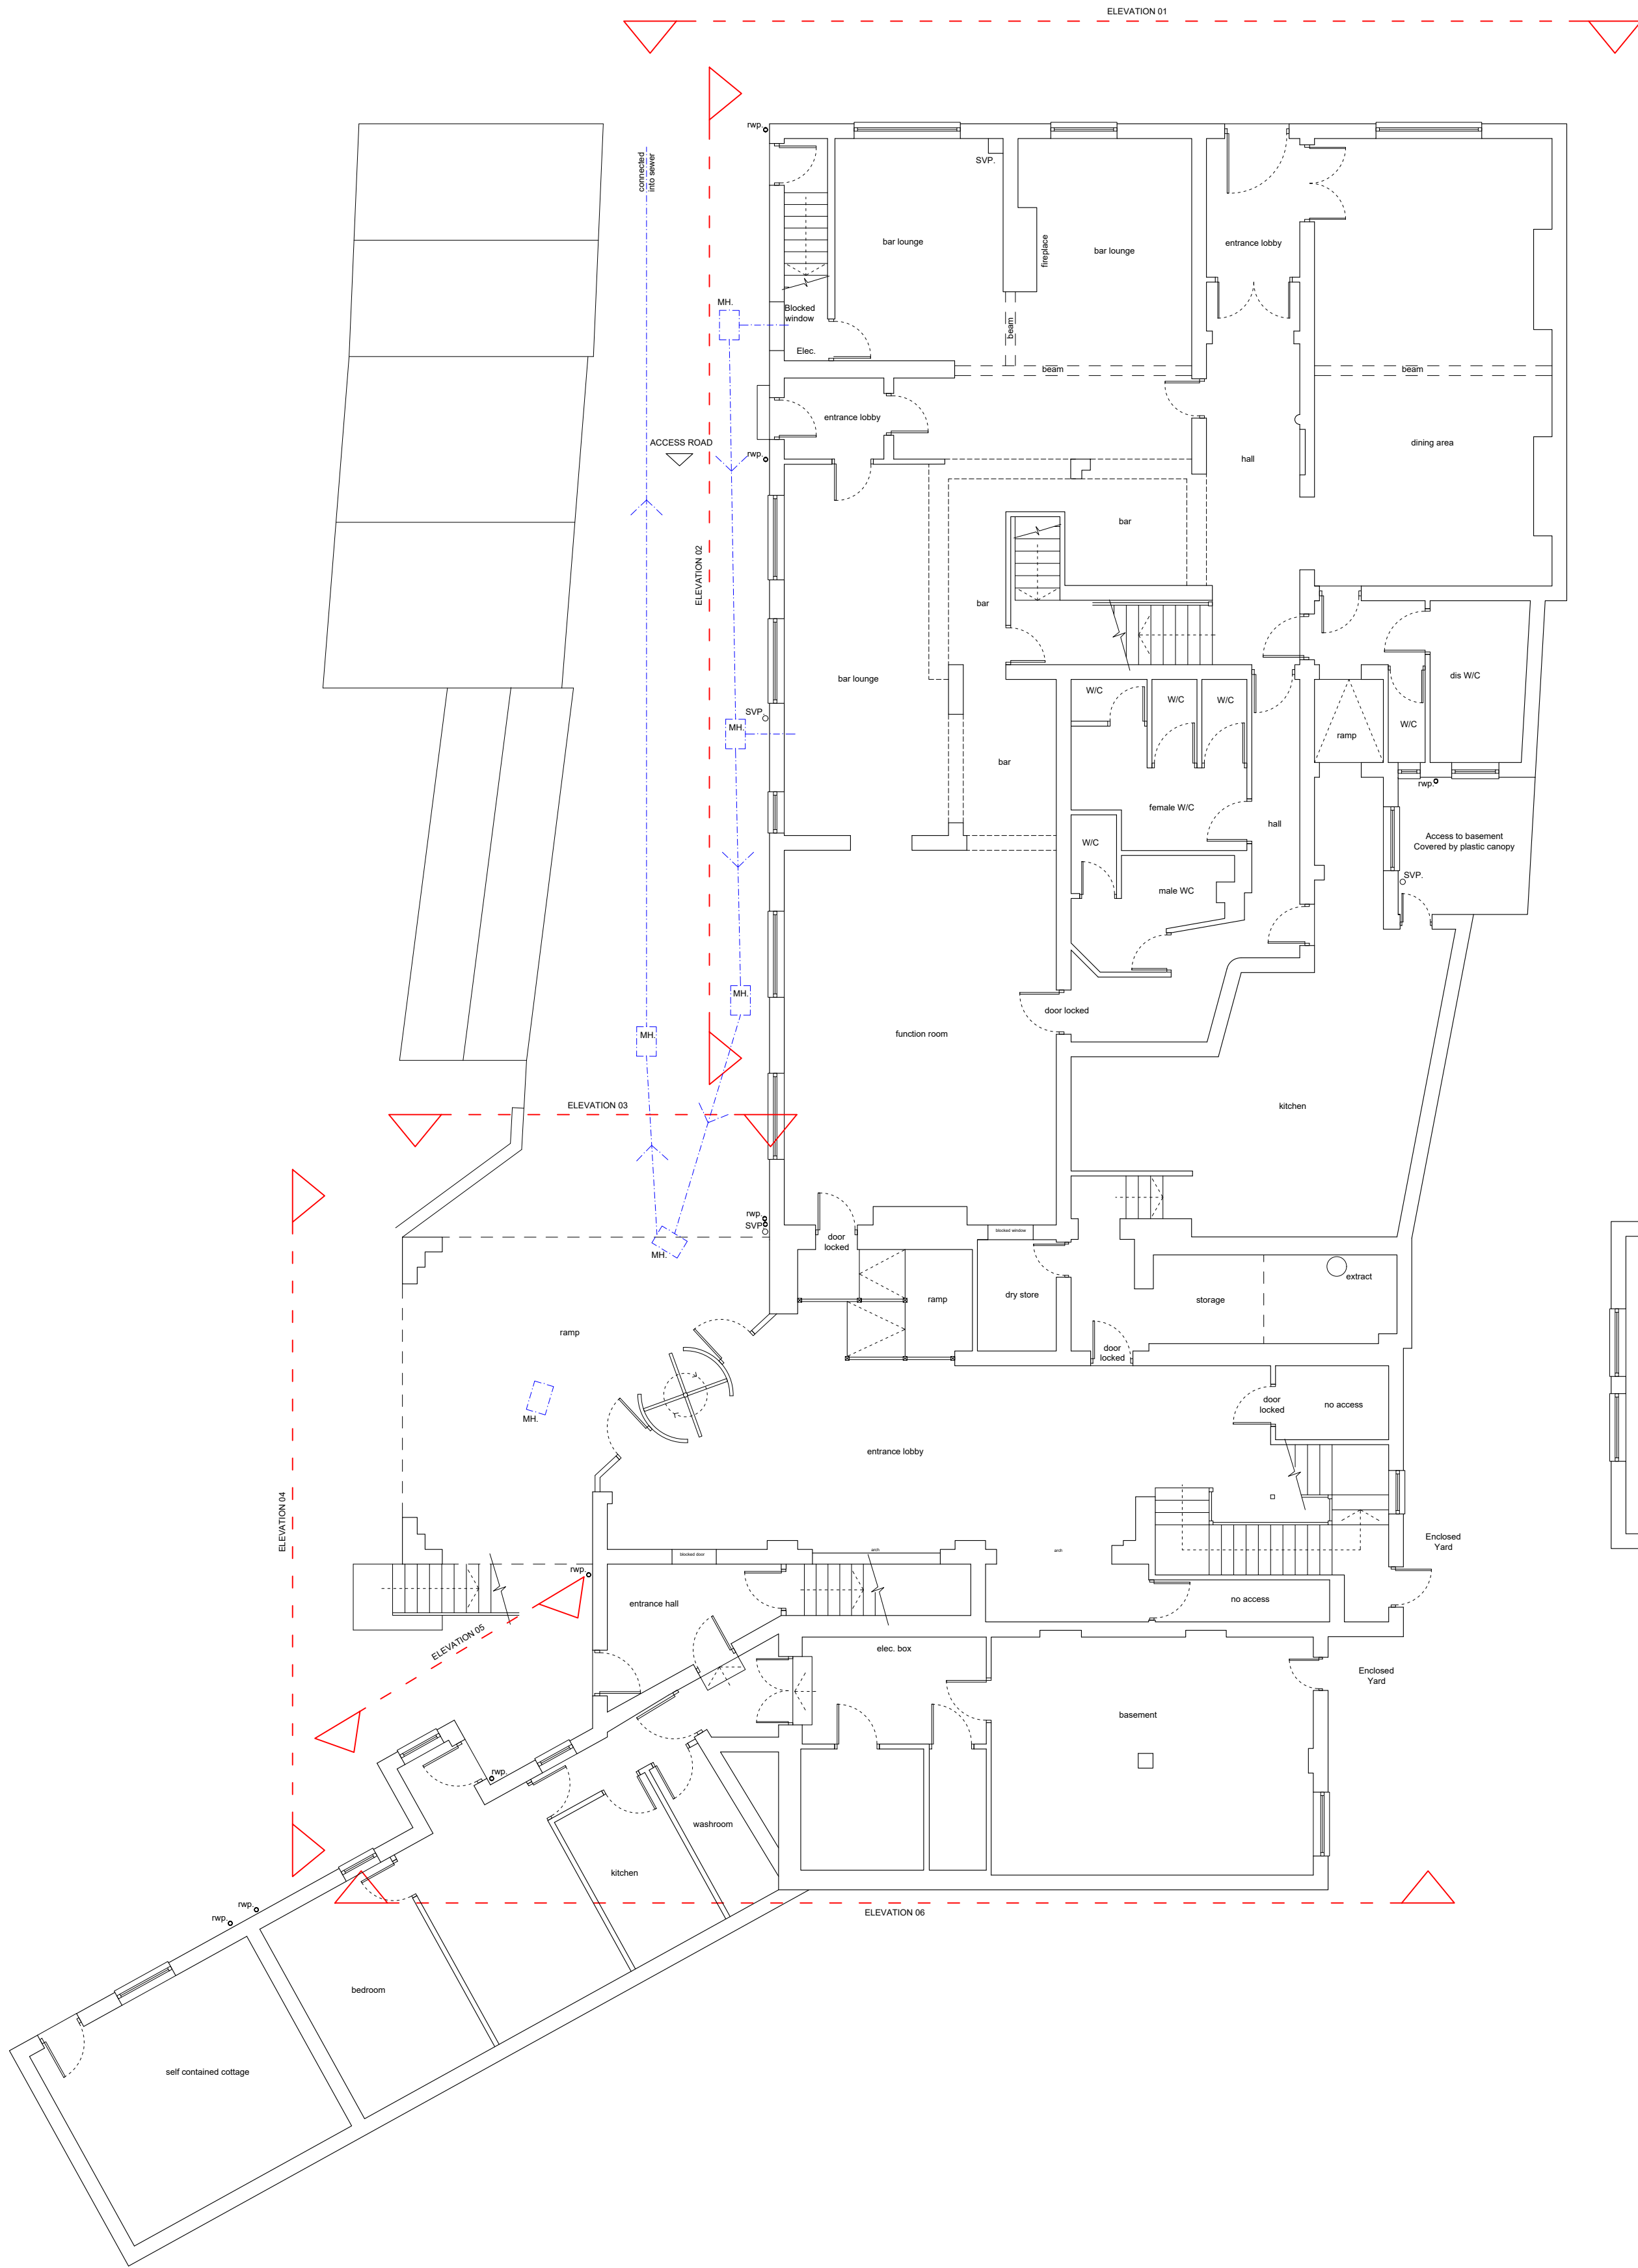


FIRST FLOOR PLAN @ 1:100



SECOND FLOOR PLAN @ 1:100

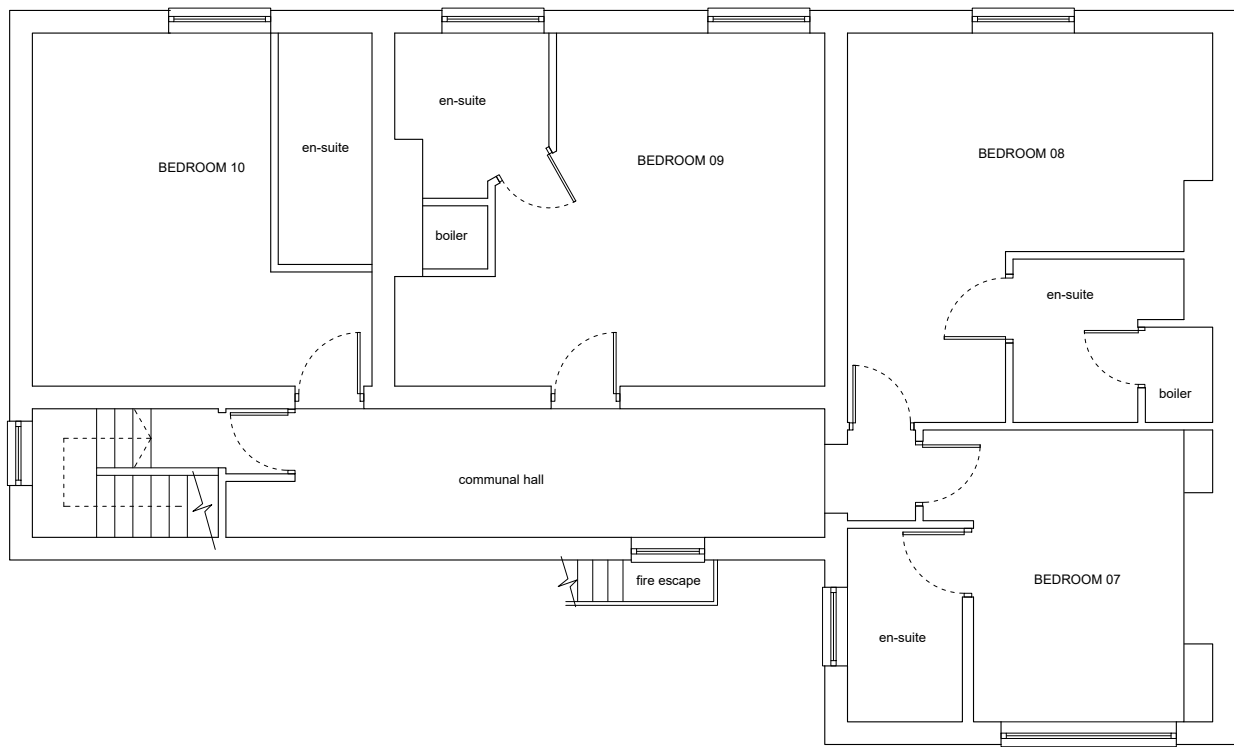

LOCATION PLAN @ 1:1250

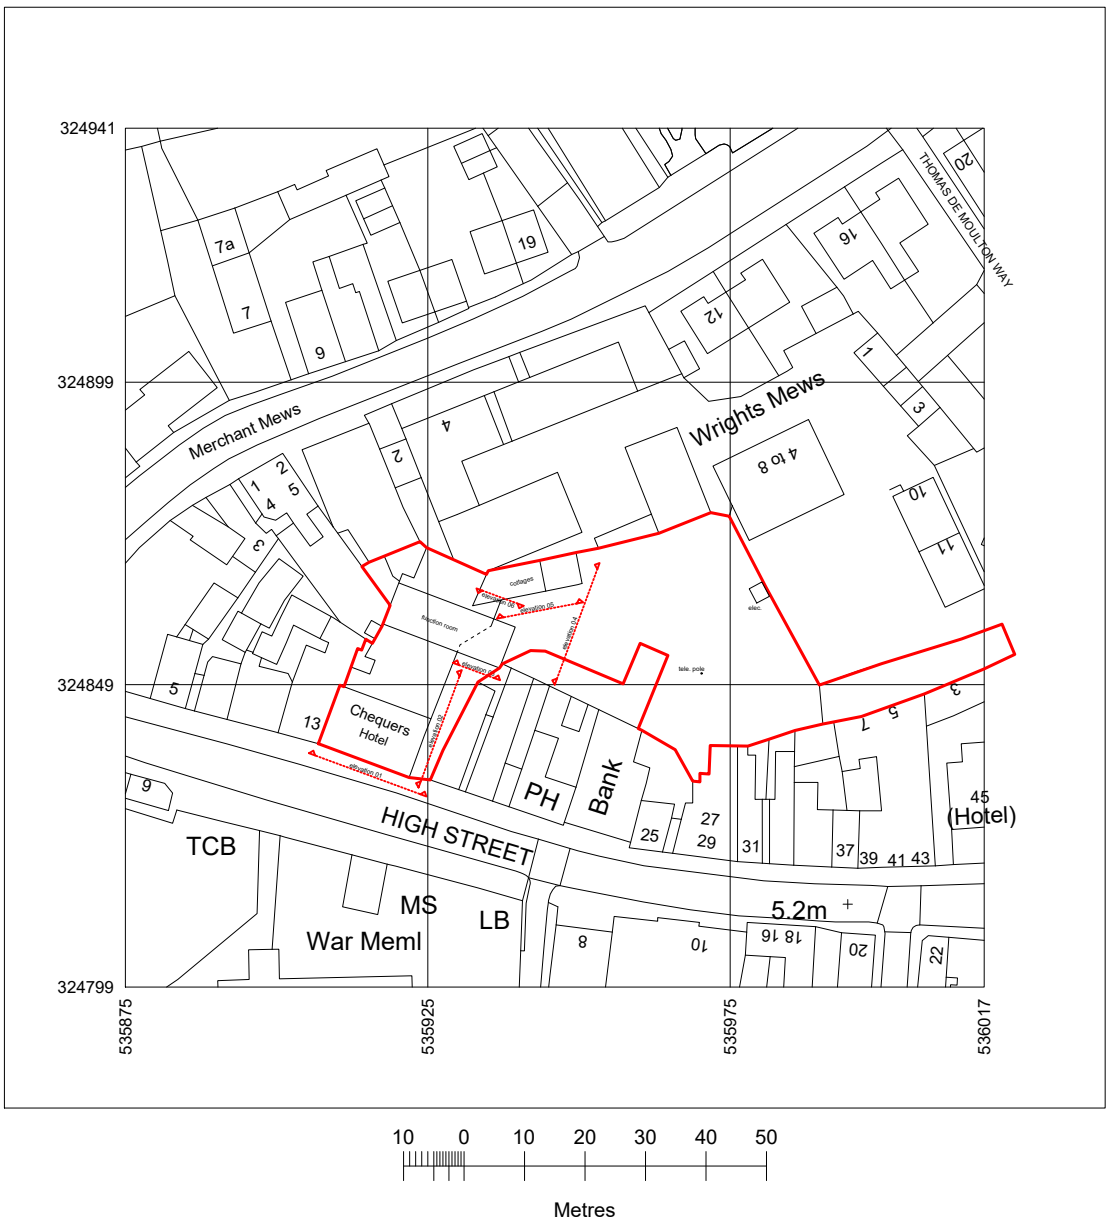

	JOB TITLE: THE CHEQUERS HOTEL 15 High Street, Holbeach, Spalding, PE12 7DU	DWG. NO.: 117-02
	DWG TITLE: Existing floor plans & elevations	SCALE: As shown @ A1 Do not scale from drawings DATE: 10/02/2019

© CLAYTON ARCHITECTURE LIMITED, 2017 Tel: 01430599465 E: peccy@clayton_31@hotmail.co.uk


ELEVATION 05 @ 1:200



ELEVATION 01 @ 1:200




ELEVATION 02 @ 1:200

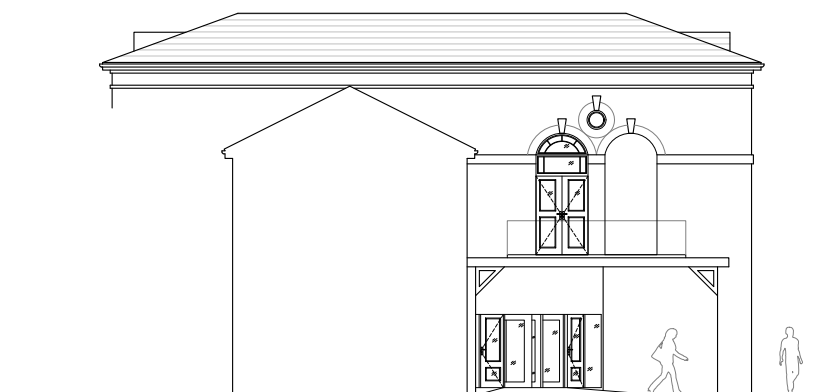

ELEVATION 03 @ 1:200



ELEVATION 04 @ 1:200

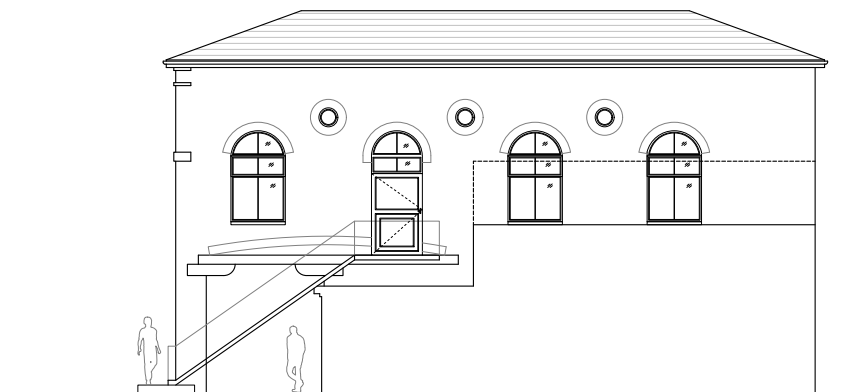

ELEVATION 06 @ 1:200