



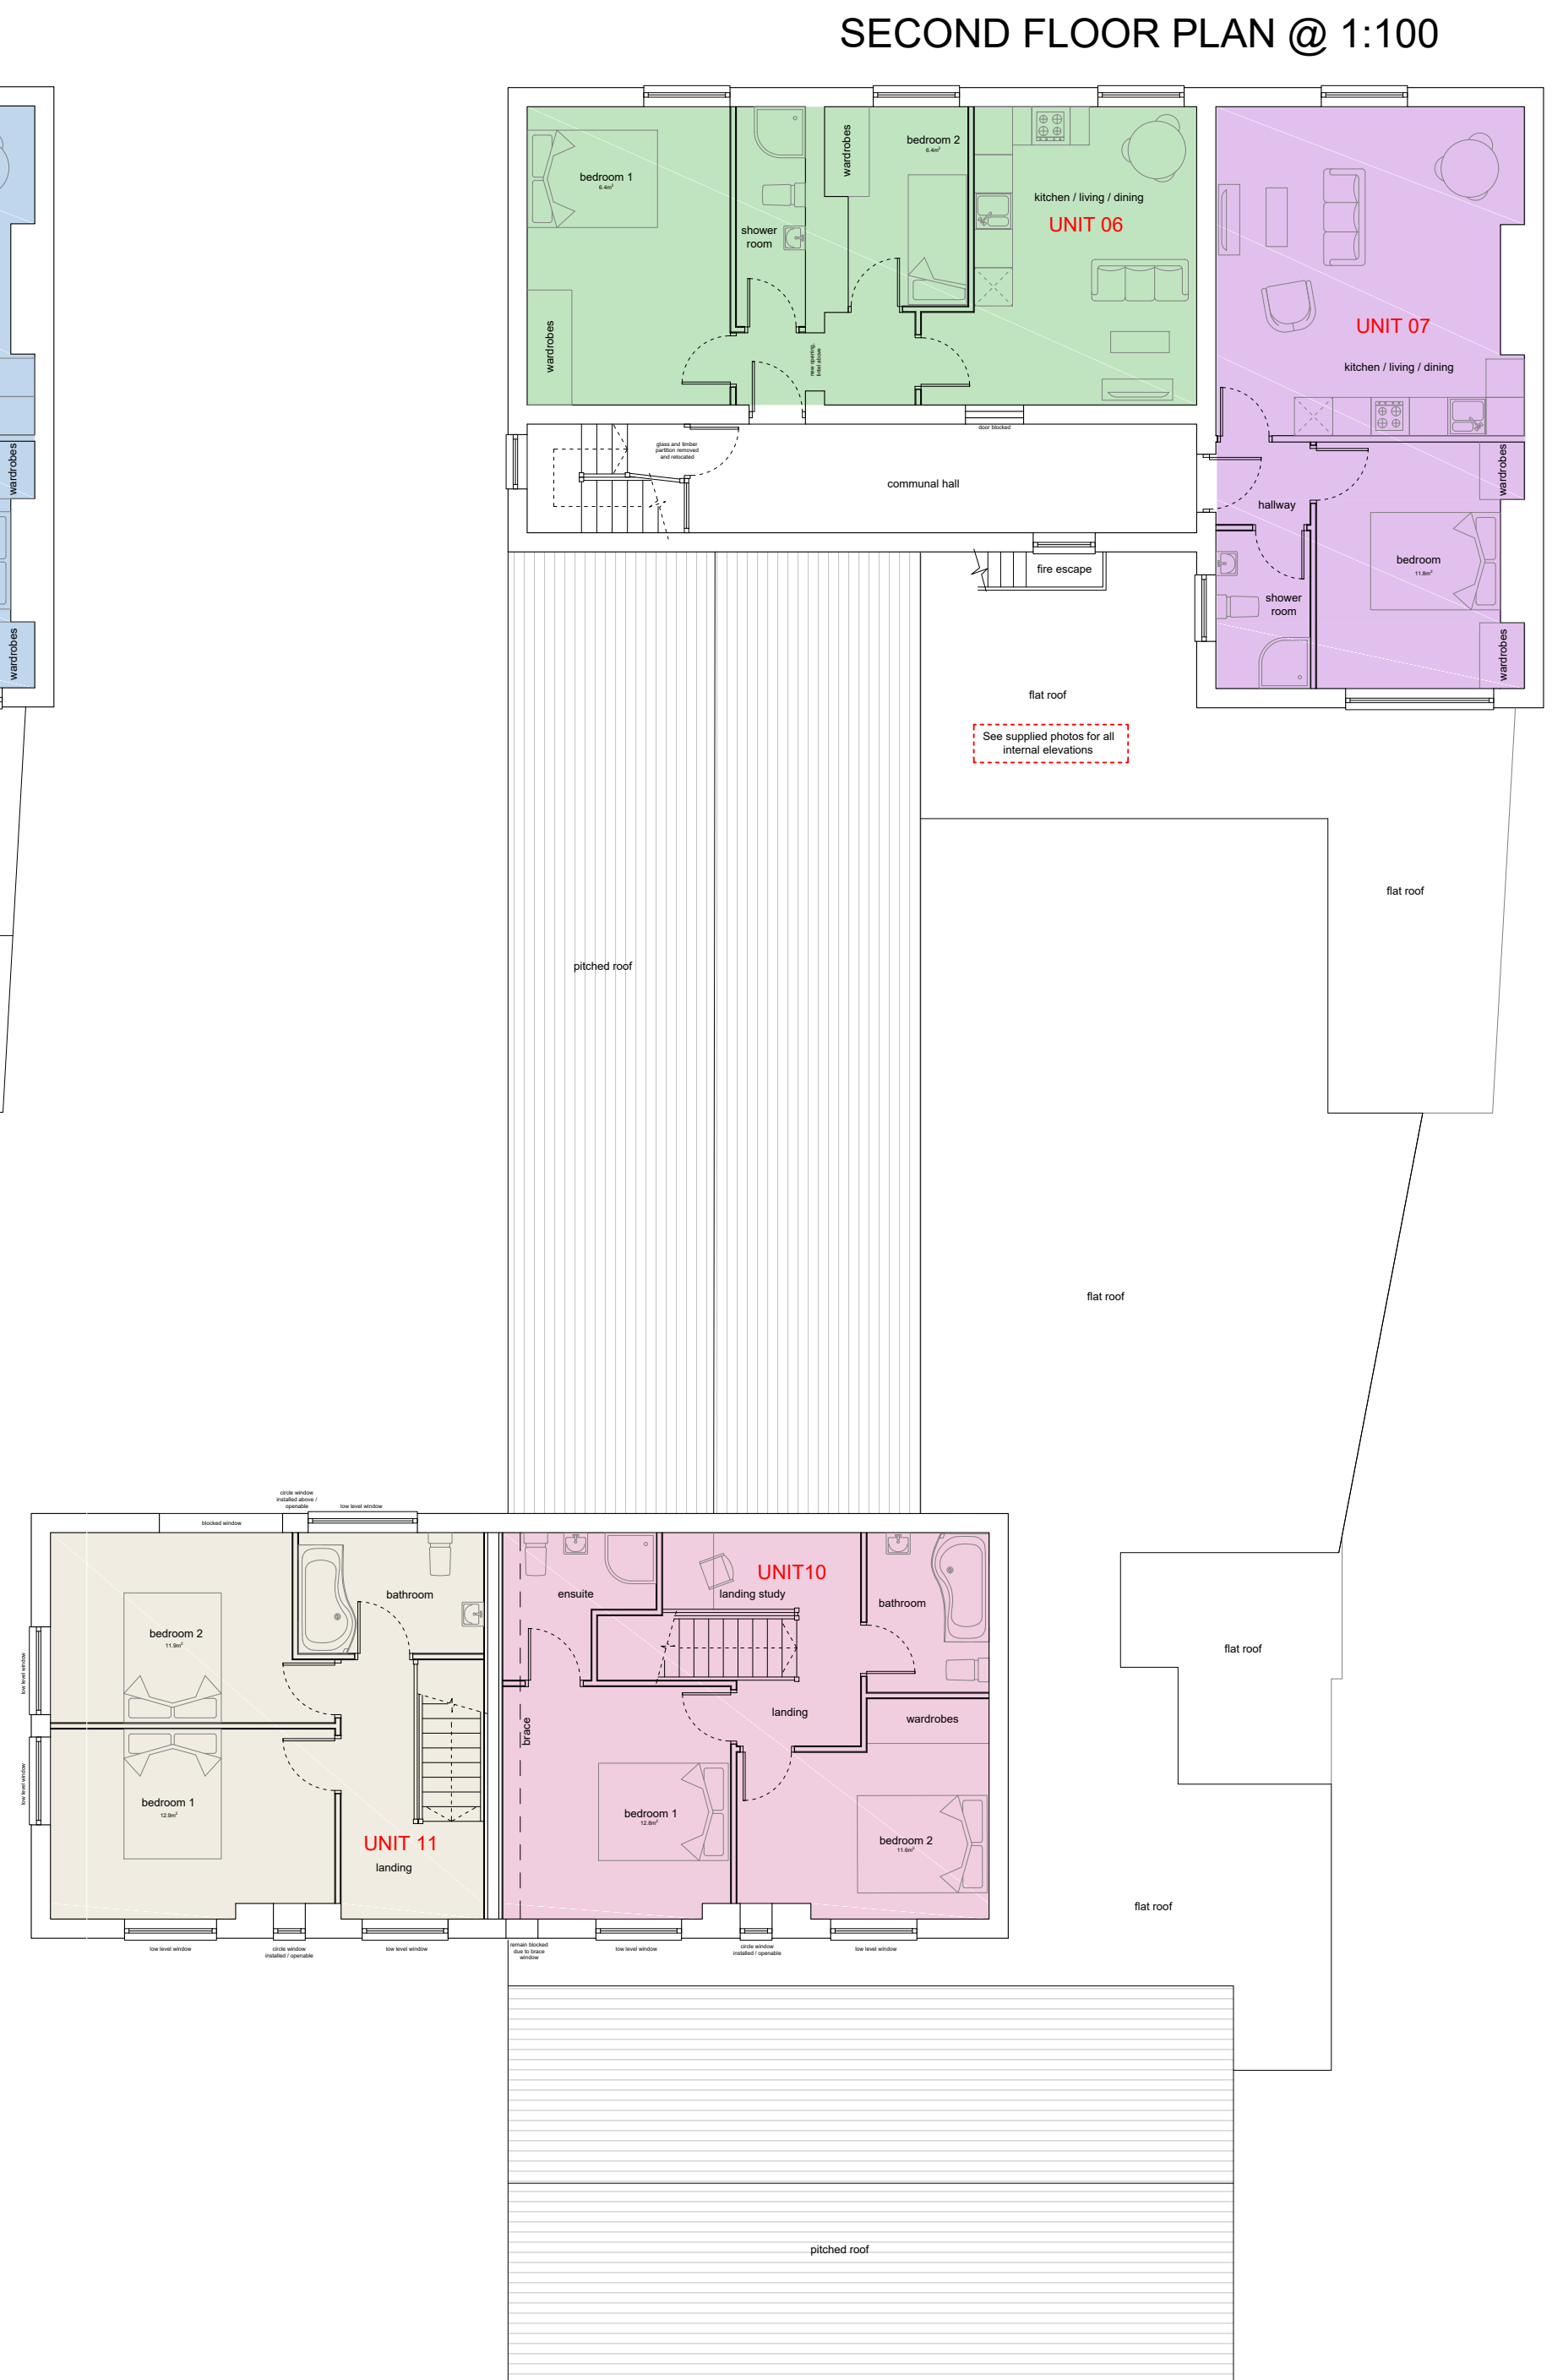

Schedule of accommodation		
Ref.	Type	Size
Unit 01	2 Bed	45m2
Unit 02	1 Bed	42m2
Unit 03	1 Bed	29m2
Unit 04	1 Bed	30m2
Unit 05	1 Bed	33m2
Unit 06	2 Bed	47m2
Unit 07	1 Bed	42m2
Unit 08	1 Bed Studio	53m2
Unit 09	2 Bed	56m2
Unit 10	2 Bed	76m2
Unit 11	2 Bed	79m2
Unit 12	1 Bed	44m2
Unit 13	1 Bed Studio (mezzanine)	38m2
Unit 14	2 Bed (existing cottage)	44m2
Unit 15	1 Bed Studio (existing cottage)	22m2

- Additional Notes:
- Basement to remain as is including barrel drop.
 - Secure bin storage for both commercial and residential use is shown on site plan.
 - All drainage to be tapped into existing and taken to mains sewer.

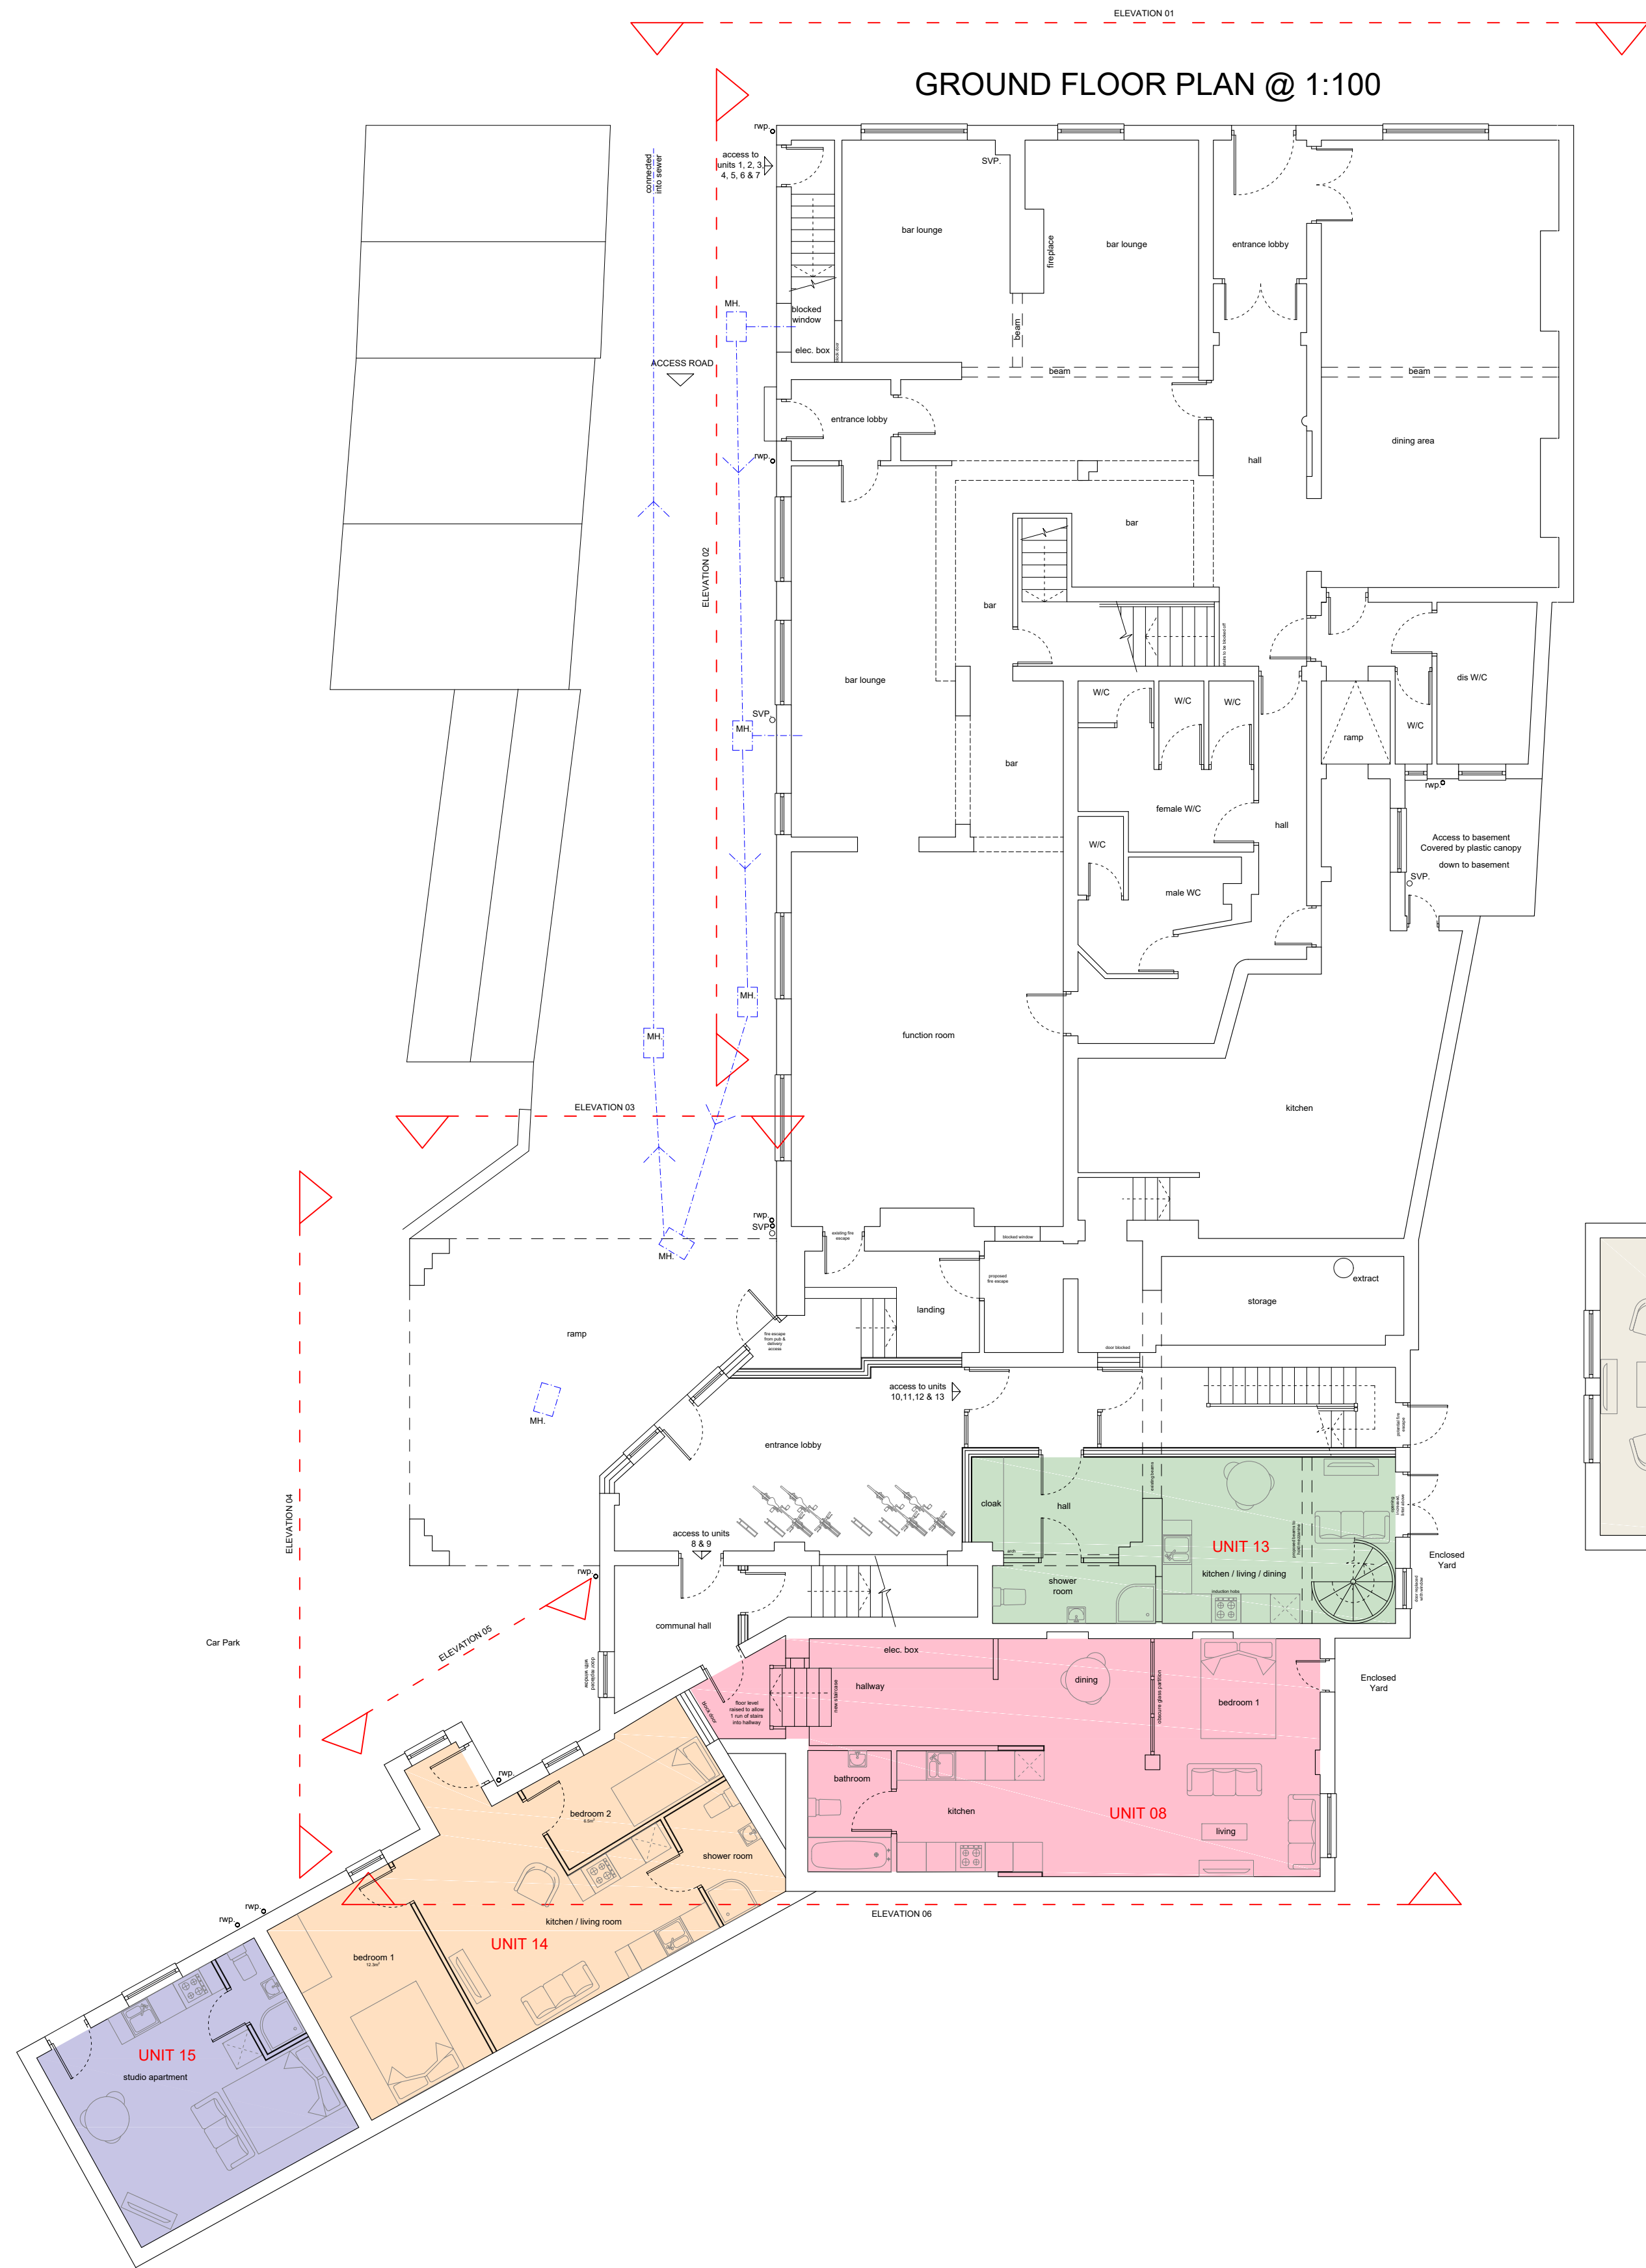

JOB TITLE:
THE CHEQUERS HOTEL
15 High Street,
Holbeach,
Spalding, PE12 7DU

DWG. NO.:
117-03
REVB

SCALE:
As shown @ A1
Do not scale
from drawings

DATE:
25/03/2019

DWG. TITLE:
Proposed floor plans & elevations

© CLAYTON ARCHITECTURE LIMITED 2017 Tel: 01430589465 E: jason@clayton-arch.co.uk