



PHASE BASIN 2:
Offline Attenuation Basin For Storage Of Purple Road Area
(Basin Extended To Allow Storage Of Additional Road Area,
Agreements To Be Amended With LCC Highways &
South Holland IDB)

Typical Basin Cross Section

Scale 1:50

Typical Filter Drain Construction Detail

Scale 1:25

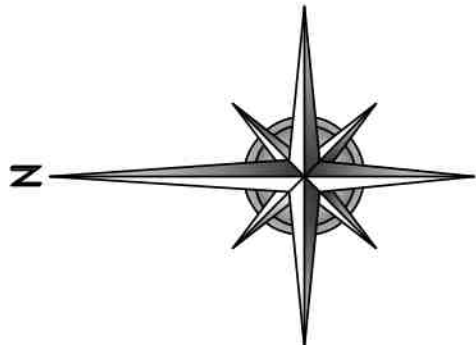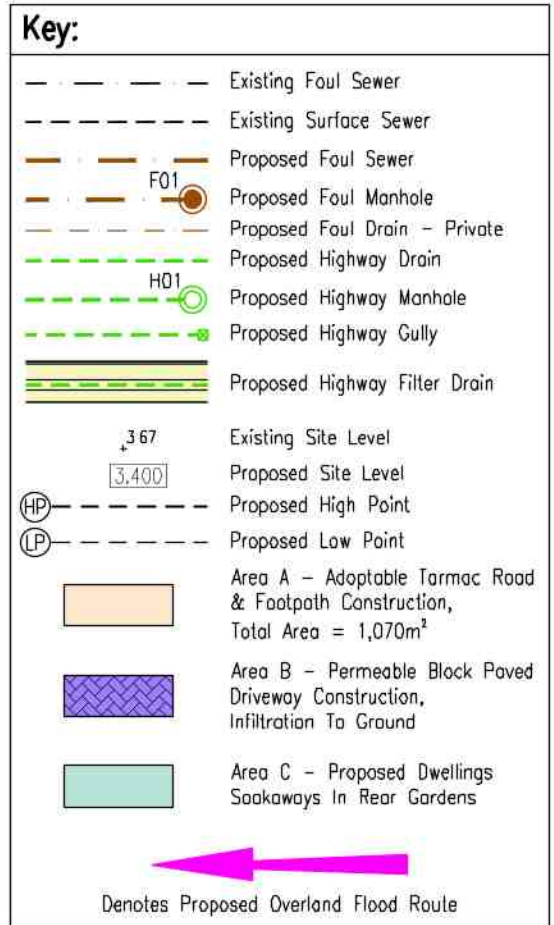

D	09.09.21	Updated To Suit Latest Architectural Site Layout.
C	26.05.21	Minor Amendment To Drainage Layout.
B	06.05.21	Drawing Updated To Include Filter Drain & Dyke Improvement.
A	19.02.21	Minor Amendments.

FOR PLANNING

SRC SIDEBOTTOM
RICHARDSON
CHENG LTD
CONSULTING STRUCTURAL AND CIVIL ENGINEERS
15 High Street,
Spalding,
Lincs. PE11 1TW
Tel: 01775 712660
Fax: 01775 712635
Email: src@srcld.co.uk

Project
**Proposed Residential
Development off Wignals Gate,
Holbeach, Lincs.
For D Brown Builders**

Title
**Phase 3
Proposed Drainage Layout**

Date	Jan '21	Scale	1:500	@A1
Drawn	MP	Checked	SRC	
Design	SRC	File Name	36916-501	Rev

DRG No. 36916/501

D