
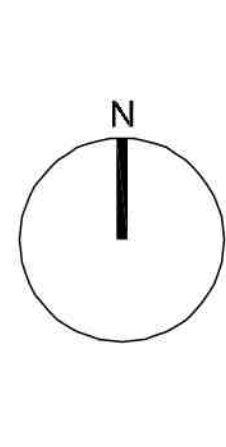
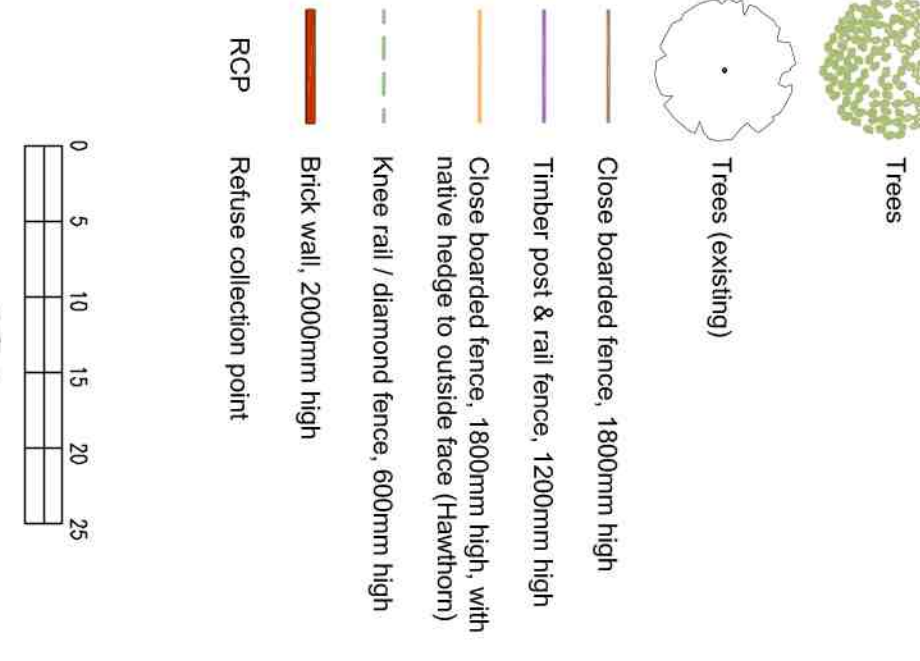
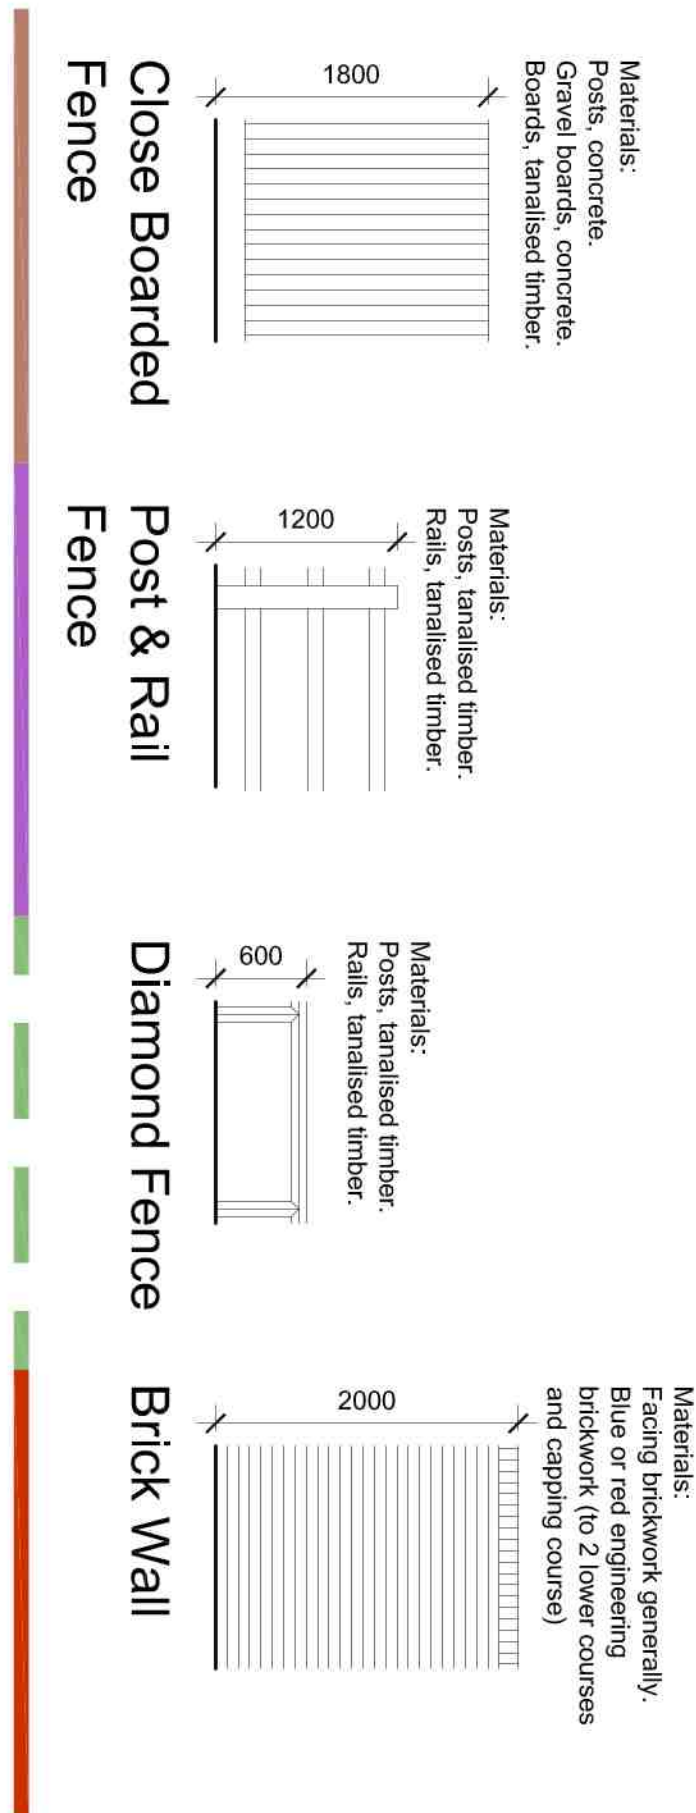


All drawings to be verified on site by Nils Graham before the start of any site works or work on site. Nils Graham is not responsible for any errors or omissions on drawings or work on site. Nils Graham is not responsible for any errors or omissions on drawings or work on site.

This drawing is to be used as a guide only. It is not a contract. It is not a guarantee. It is not a warranty. It is not a promise. It is not a statement of fact. It is not a statement of opinion. It is not a statement of intention. It is not a statement of belief. It is not a statement of faith. It is not a statement of hope. It is not a statement of love. It is not a statement of life. It is not a statement of death. It is not a statement of anything. It is not a statement of nothing.

Legend: DO NOT SCALE

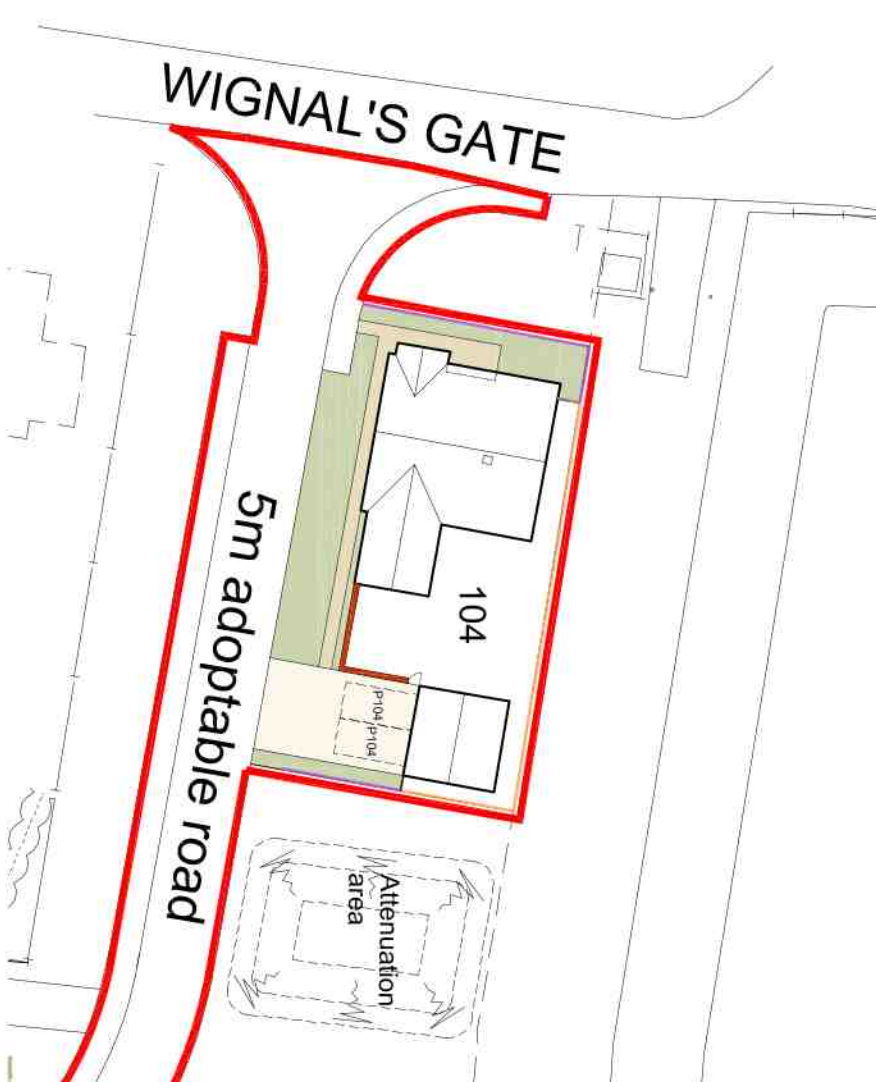

P2	06.10.21	Planning Issue	AMW	AMW
T3	06.10.21	Draw Issue	AMW	AMW
T2	26.08.21	Draw Issue	AMW	AMW
T1	18.02.21	Planning Issue	AMW	AMW
T0	26.11.20	Draw Issue	AMW	AMW
Revision:	Date:	Description:	Drawn:	Ck'd:



26 Jovs Bank, Holbeach St Johns, Spalding, Lincs. PE12 8SD
Telephone: 01400 540573 Mobile: 07940 914778

Project: Residential Development
Wignall's Gate
Holbeach
Lincs

Drawings Title: Proposed Finishes & Enclosures
Site Plan

Client: Loosegate Developments Ltd

Drawn:	Checked:	Date:	Scale:	Page:	Sheet:
AMW	AMW	03.11.20	1:500	A1	
Job No.:	Draw No.:	Stage:	Revision:		
071605	PD103	Planning	P2		