

All drawings to be worked on site by Nils Contractors Ltd. The client and the contractor shall be jointly and severally responsible for the accuracy of the drawings and the contractor shall be responsible for the accuracy of the drawings and the contractor shall be responsible for the accuracy of the drawings.

Report any discrepancies to the Contract Administrator at once.

This drawing is to be used with all relevant Architects and Engineer's drawings and shall be used in conjunction with the relevant drawings.

Andrew M Wright Ltd Registered in England & Wales No. 0202024


Registered Office: 22 Church Street, Loughborough, Leicestershire, LE12 7TL.

LEGEND: DO NOT SCALE

Legend to materials:-

- 1 = Facing brickwork
- 2 = Feature brickwork (soldier courses and corbelling) in contrasting brick*
- 3 = Reconstituted stone cills
- 4 = Projecting brick plinth stretcher detail in contrasting brick*
- 5 = Painted timber effect cladding
- 6 = Slate effect roofing or concrete interlocking paniles
- 7 = Upvc windows
- 8 = Timber (or timber effect) composite doors
- 9 = Upvc doors
- 10 = Roof windows
- 11 = Roller shutter garage doors
- 12 = Timber porch construction
- 13 = Plastic rainwater goods
- 14 = Contrasting band of facing brickwork*
- 15 = Upvc fascias
- 16 = Sun tube

*Contrasting brick does not apply to all dwellings. Refer to Schedule of Materials (PD105) for precise details of brickwork.

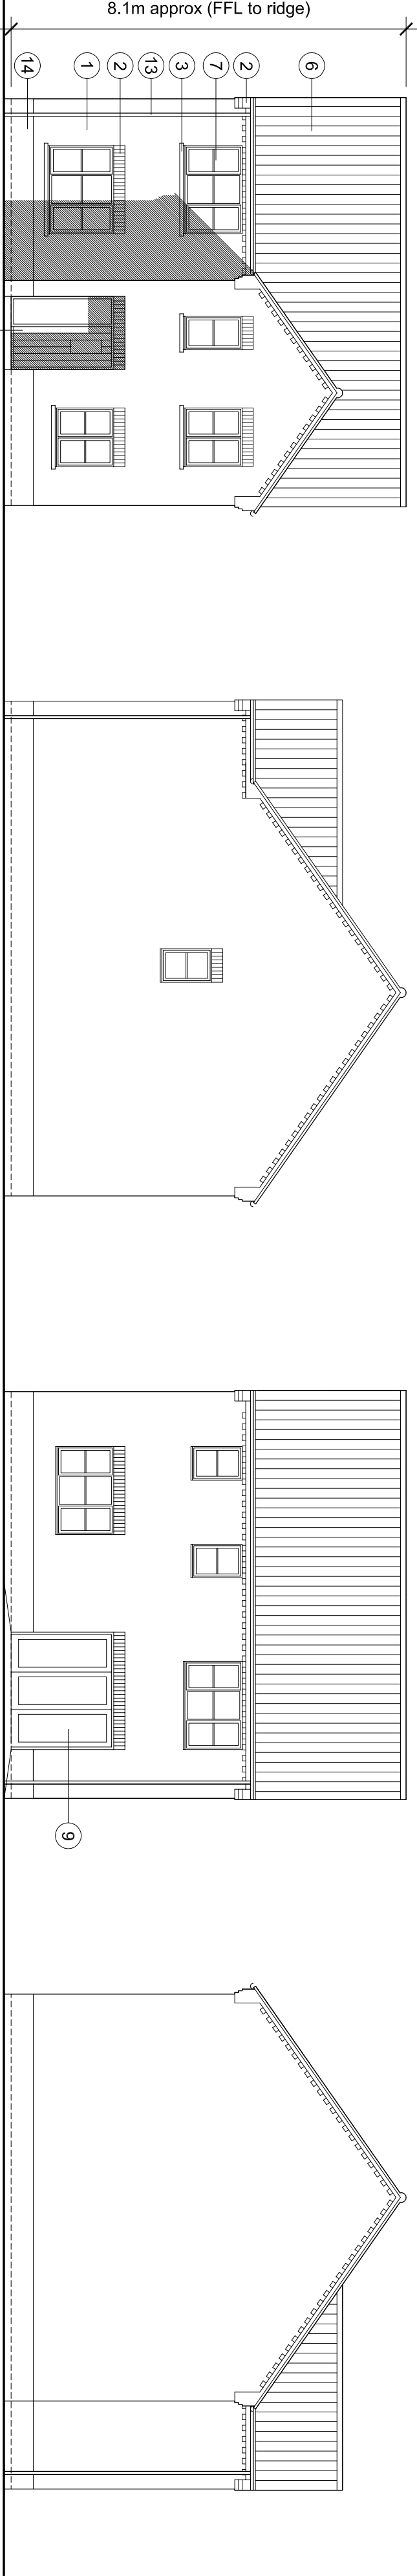


Front Elevation (1:100)


Side Elevation (1:100)

Rear Elevation (1:100)


Side Elevation (1:100)

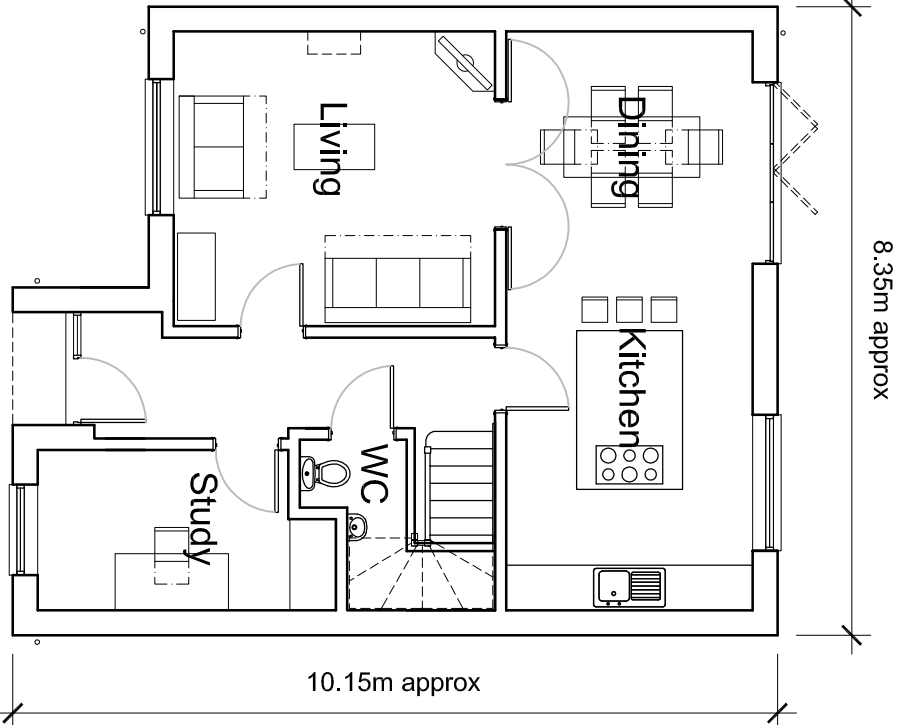


Ground Floor Plan (1:100)

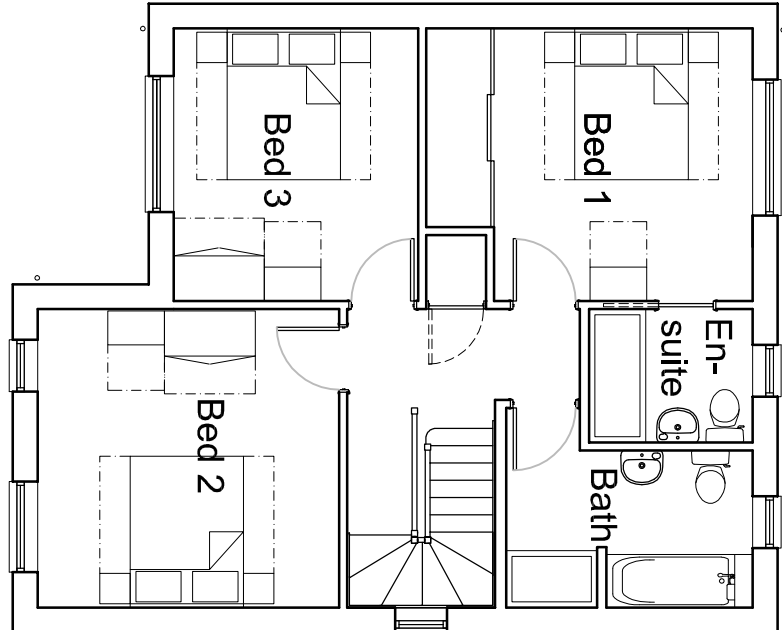


First Floor Plan (1:100)

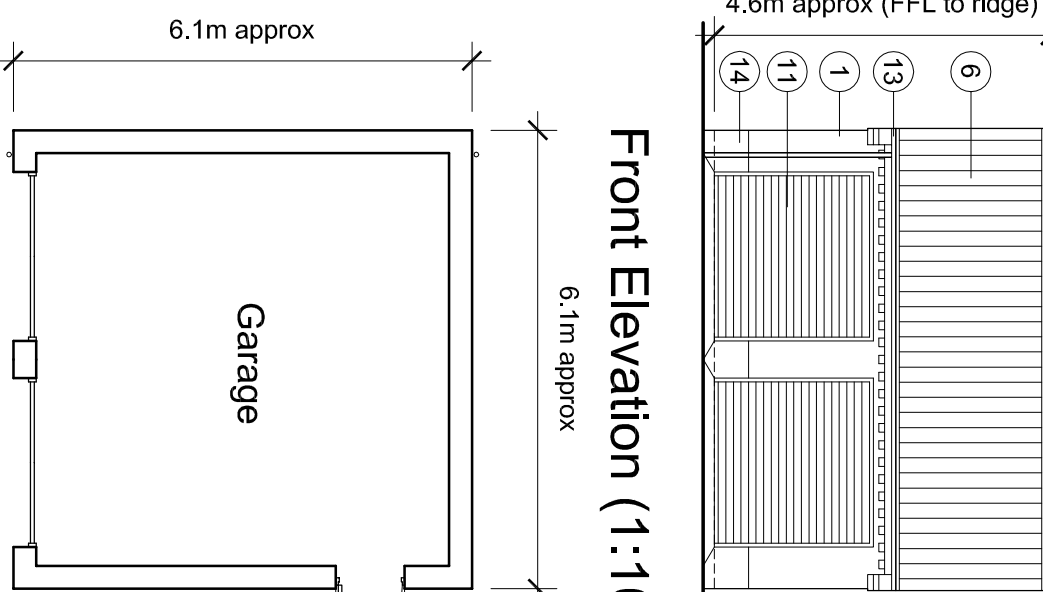


Ground Floor Plan (1:100)

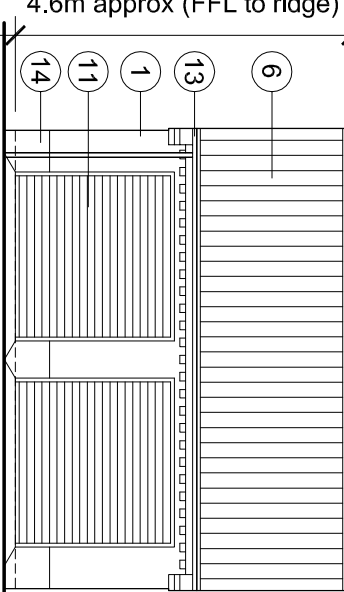


Front Elevation (1:100)

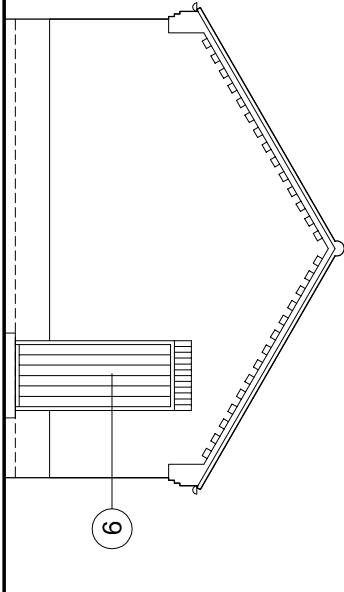

Side Elevation (1:100)

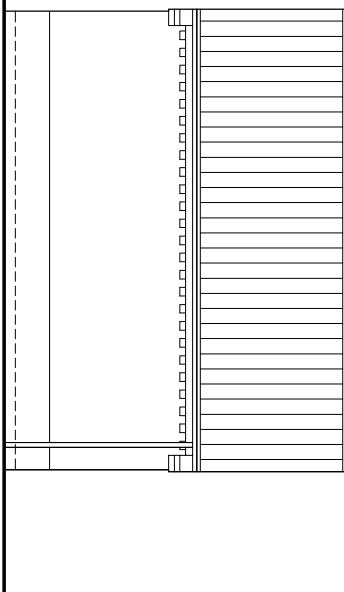


Rear Elevation (1:100)

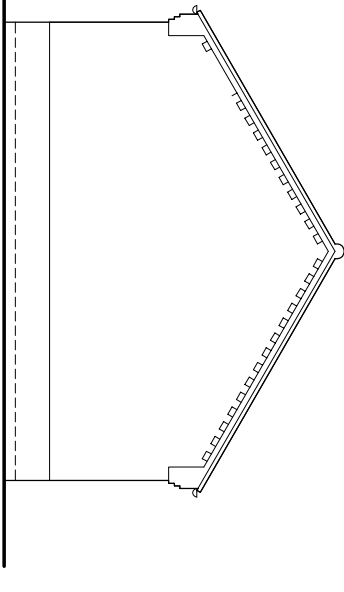

Side Elevation (1:100)

Note:
Garage repositioning on plot only (House & garage design as approved under previous reserved matters planning permission).

3 BEDROOM DETACHED HOUSE (Plot 51)

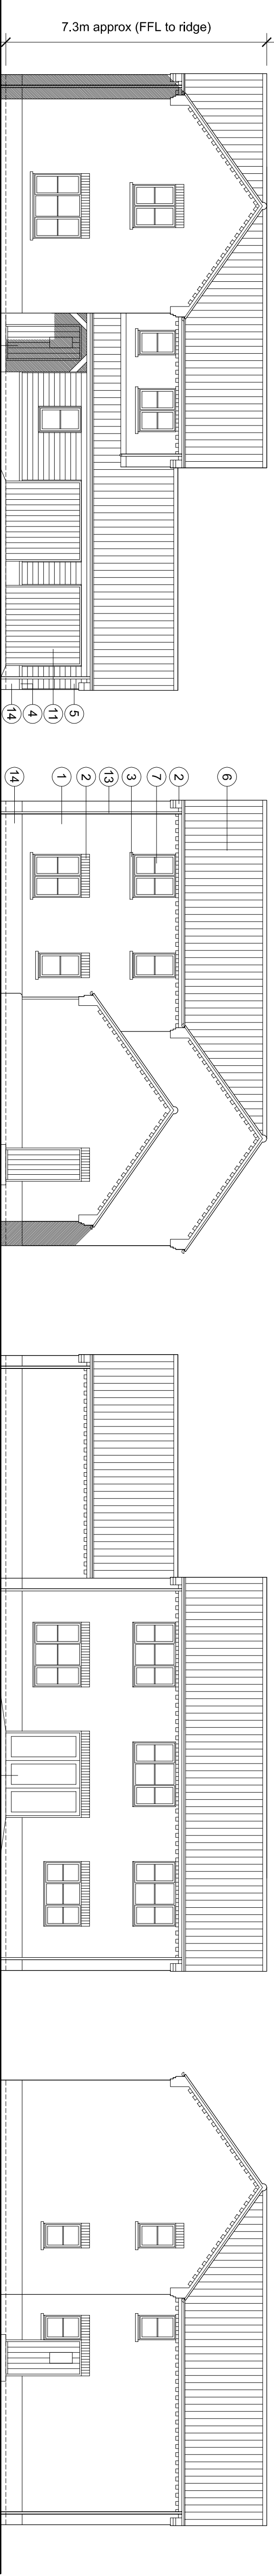


Front Elevation (1:100)


Front / Side Elevation (1:100)

Rear Elevation (1:100)

Side Elevation (1:100)

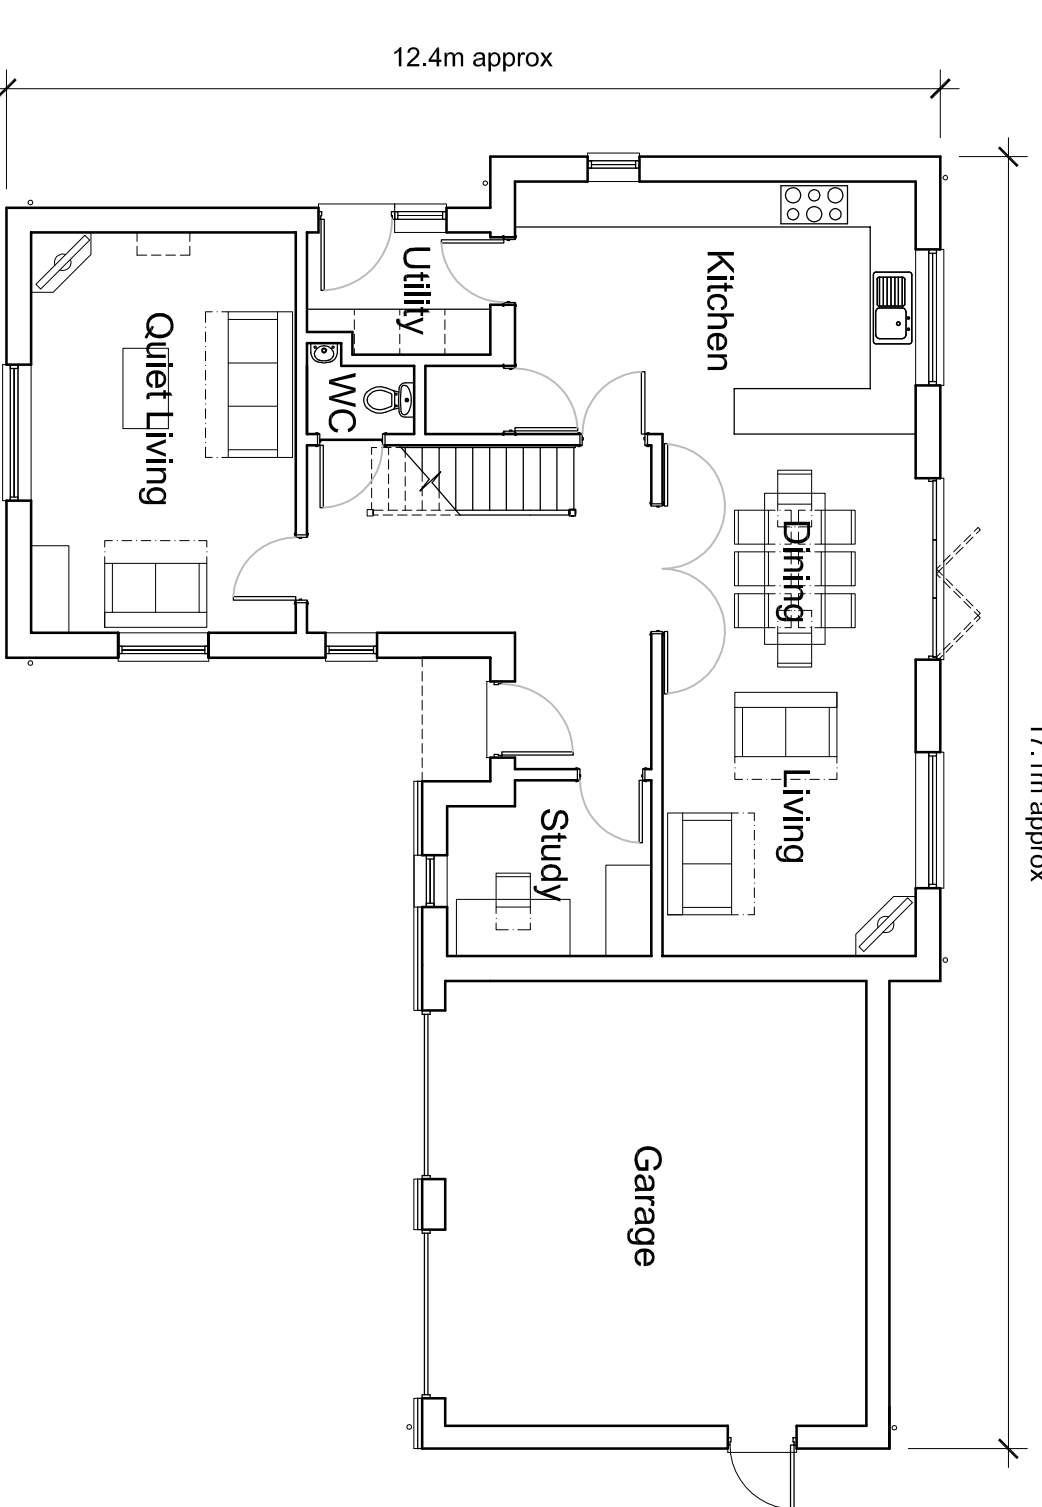

Ground Floor Plan (1:100)

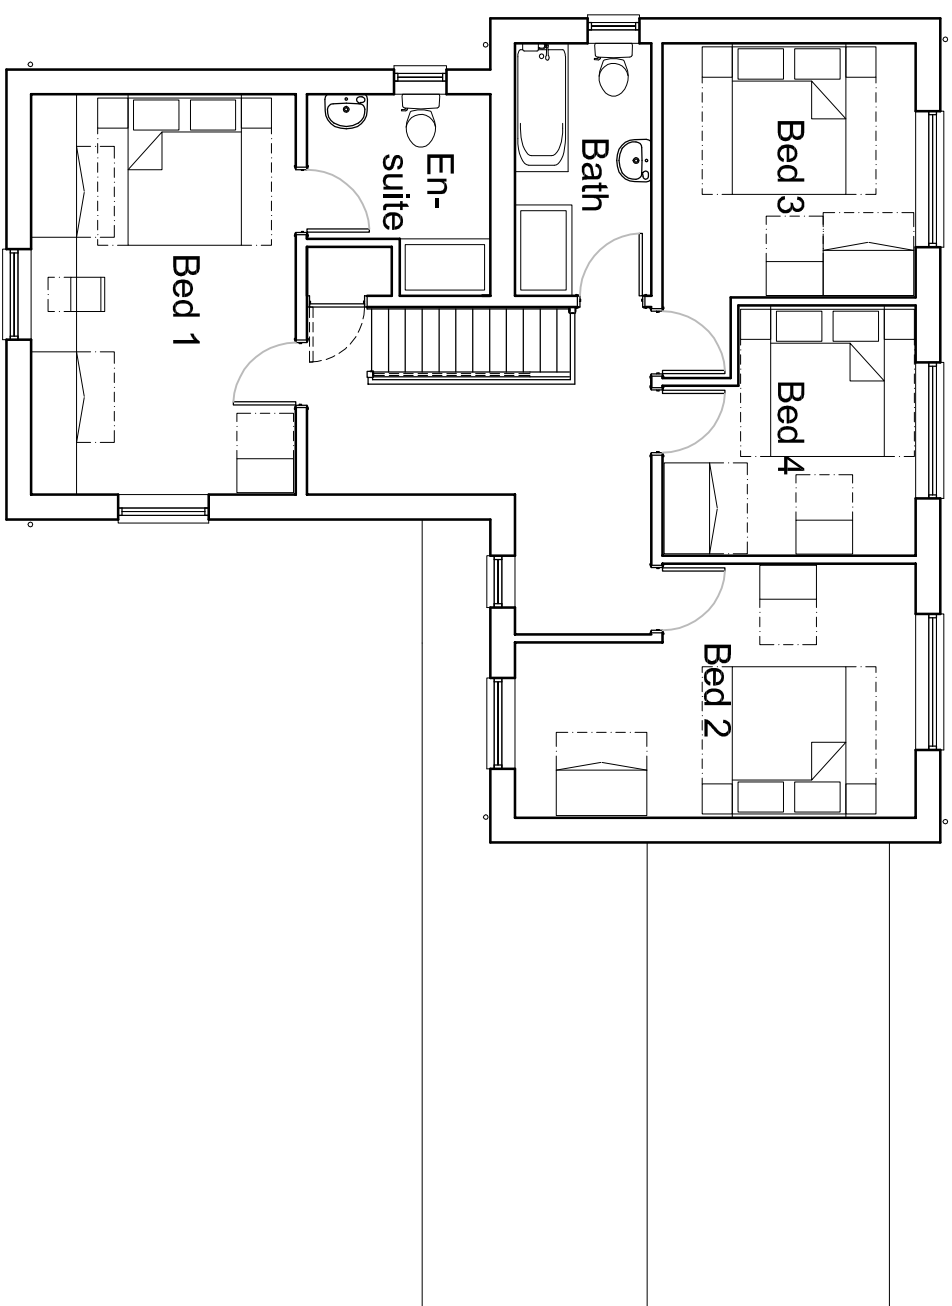

First Floor Plan (1:100)



P1	19.02.21	Planning Issue	AMW / AMW
T02	26.11.20	Final Issue	AMW / AMW
T01	03.11.20	Final Issue	AMW / AMW
Revision:	Date:	Description:	Dwn: CHK

ANDREW M WRIGHT LTD
CHARTERED ARCHITECT



26 Jovs Bank, Holbeach St Johns, Spalding, Lincs. PE12 8SD
Telephone: 01406 540573 Mobile: 07940 914778

Project:
Residential Development
Wignalls Gate
Holbeach
Lincs

Drawing Title:
Proposed Houses
Plots 51, 75 & 76

Client:
Loosegate Developments Ltd

Drawn:	Checked:	Date:	Scale:	Page:
AMW	AMW	03.11.20	1:100	A1

Job No.:	Draw No.:	Stage:	Revision:
071605	PD203	Planning	P1

4 BEDROOM DETACHED HOUSE (Plot 75 shown. Plot 76 handed)