


Front Elevation (1:100)

Side Elevation (1:100)


Rear Elevation (1:100)

Side Elevation (1:100)

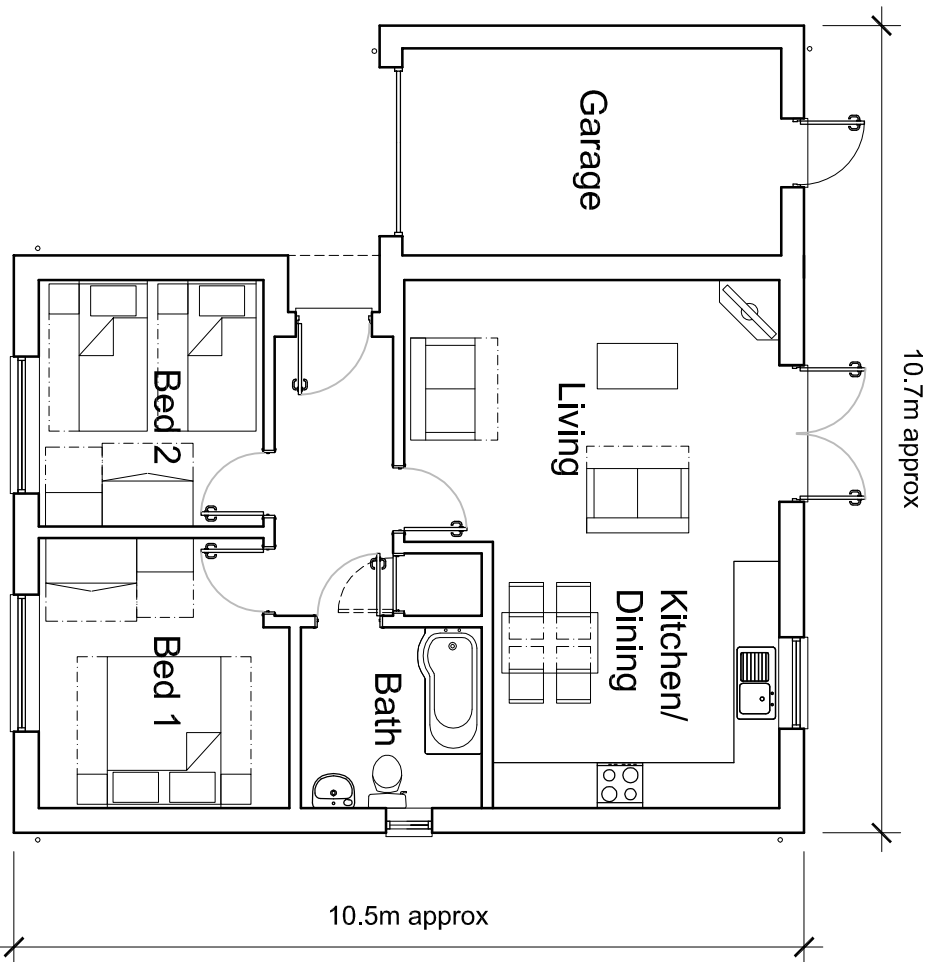

Ground Floor Plan (1:100)

2 BEDROOM DETACHED BUNGALOW (Plots 79, 84, 86 & 88-91 shown. Plots 78, 85 & 87 handed)

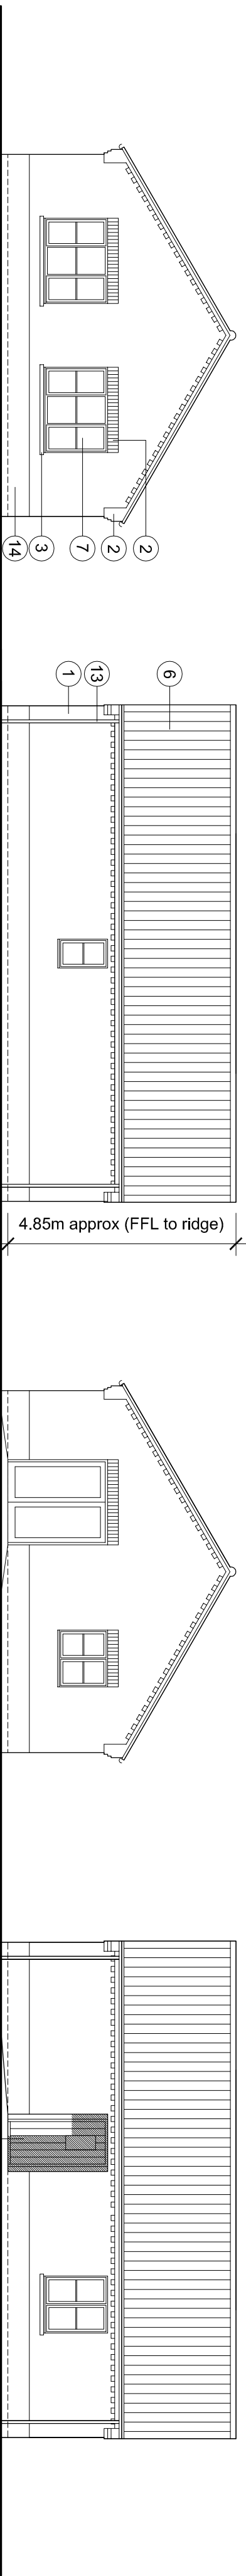


Front Elevation (1:100)


Side Elevation (1:100)

Rear Elevation (1:100)

Side Elevation (1:100)

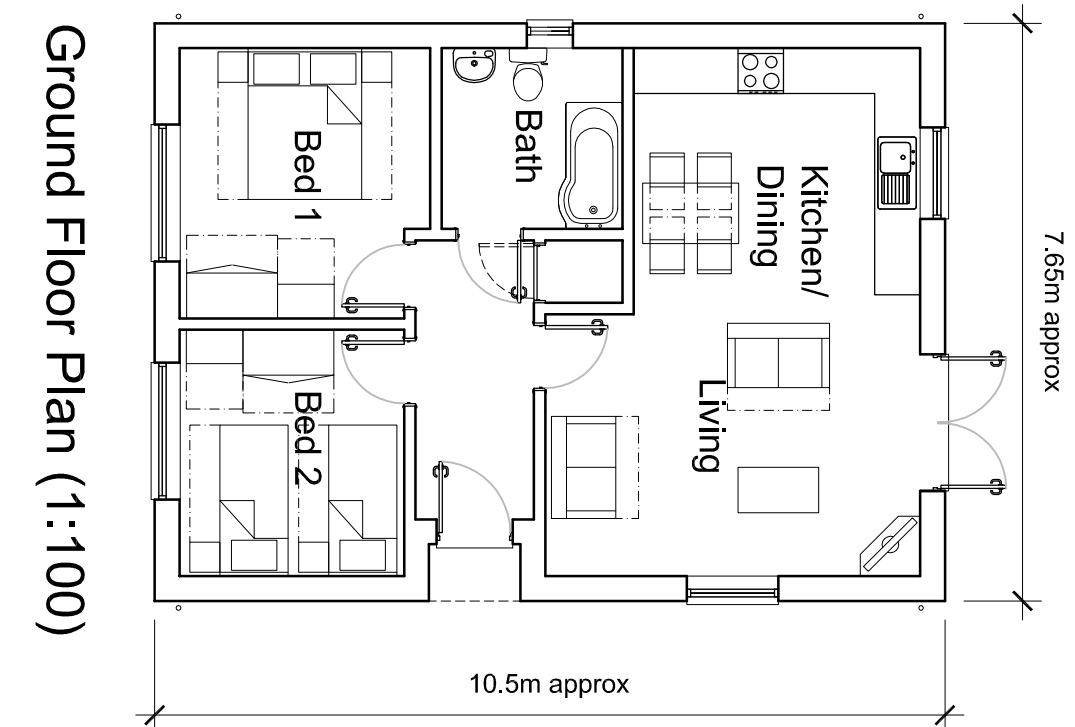


Ground Floor Plan (1:100)

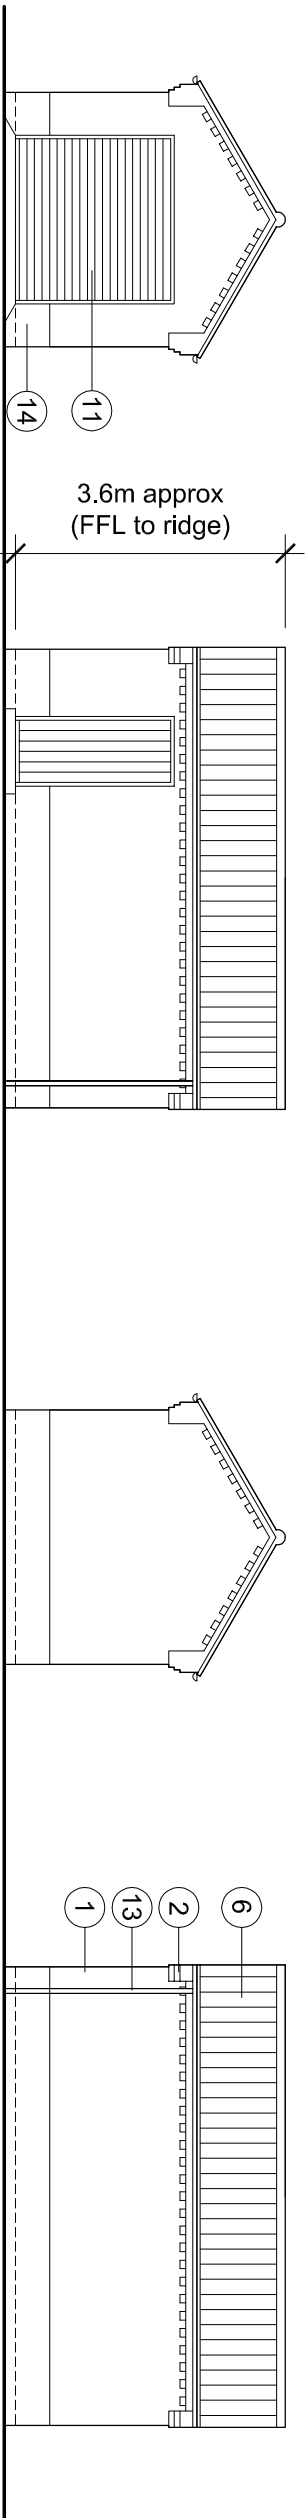

Front Elevation (1:100)

Side Elevation (1:100)

Rear Elevation (1:100)

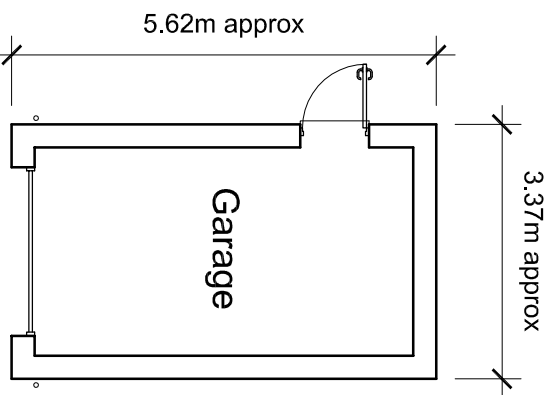

Ground Floor Plan (1:100)

2 BEDROOM DETACHED BUNGALOW (Plot 80)

All drawings to be verified on site by Nilsa Corcoran before the start of any construction work. Any discrepancies or errors in drawings shall be the responsibility of the sub-contractor. Report any discrepancies to the Contract Administrator at once.

This drawing is to be used with all relevant Architects and Engineers drawings and specifications. Andrew M Wright Ltd Registered in England & Wales No. 5292924 Registered Office: 22 Church Street, London, SE1 1LJ, UK. PE 12 7LJ.

LEGEND:

Legend to materials:-

1 = Facing brickwork

2 = Feature brickwork (soldier courses and corbelling) in contrasting brick*

3 = Reconstituted stone cills

4 = Projecting brick plinth stretcher detail in contrasting brick*

5 = Painted timber effect cladding

6 = Slate effect roofing or concrete interlocking paniles

7 = Upvc windows

8 = Timber (or timber effect) composite doors

9 = Upvc doors

10 = Roof windows

11 = Roller shutter garage doors

12 = Timber porch construction

13 = Plastic rainwater goods

14 = Contrasting band of facing brickwork*

15 = Upvc fascias

16 = Sun tube

*Contrasting brick does not apply to all dwellings. Refer to Schedule of Materials (PD105) for precise details of brickwork.



TS	19.02.21	Planning Issue	AMW	AMW
TS	03.11.20	Final Issue	AMW	AMW
Revision:	Date:	Description:	Dwn:	CHK:

ANDREW M WRIGHT LTD
CHARTERED ARCHITECT



26 Jovs Bank, Holbeach, St Johns, Spalding, Lincs. PE12 8SD
Telephone: 01406 540573 Mobile: 07940 914778

Project:	Residential Development
Wignalls Gate	Holbeach
Lincs	

Client:	Proposed Bungalows
	Plots 78-80 & 84-91

Loosegate Developments Ltd

Drawn:	Checked:	Date:	Scale:	Page:	Sheet:
AMW	AMW	03.11.20	1:100	A1	

Job No.:	071605	Draw No.:	PD205	Stage:	Planning	Revision:	P1
----------	--------	-----------	-------	--------	----------	-----------	----