


Front Elevation (1:100)

Side Elevation (1:100)


Rear Elevation (1:100)

Side Elevation (1:100)

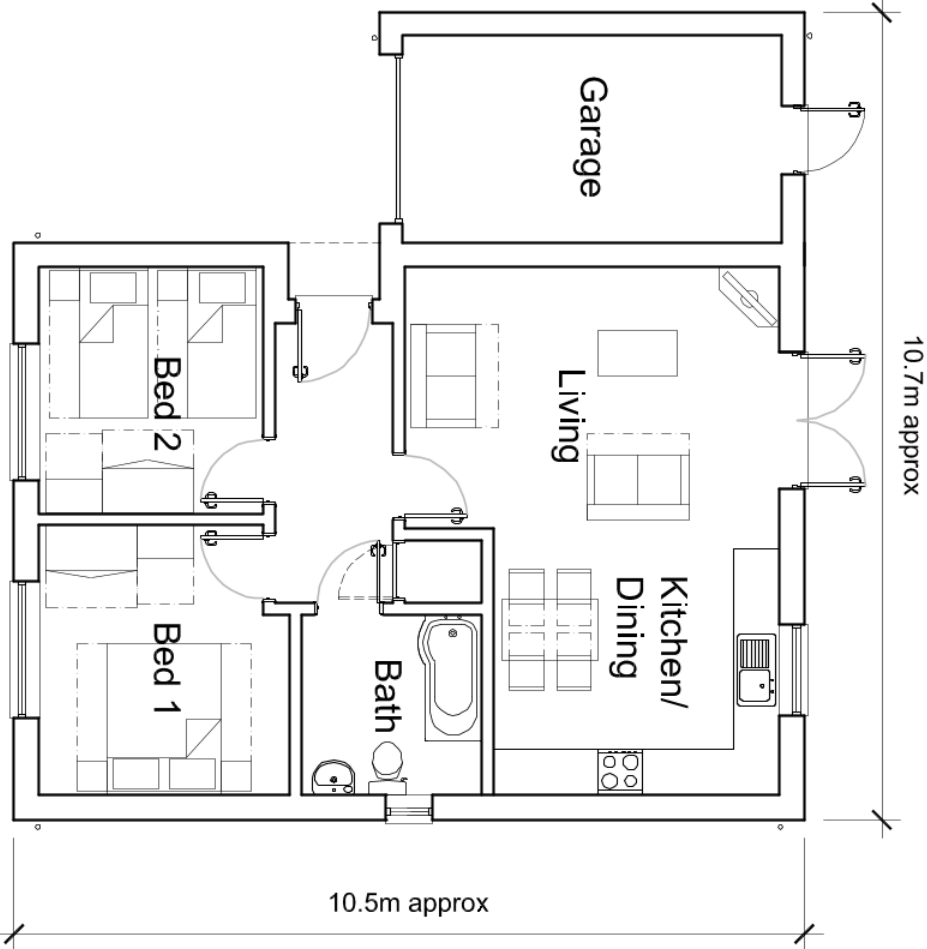

Ground Floor Plan (1:100)

2 BEDROOM DETACHED BUNGALOW (Plots 79, 84 & 88-91 shown. Plot 78 handed)

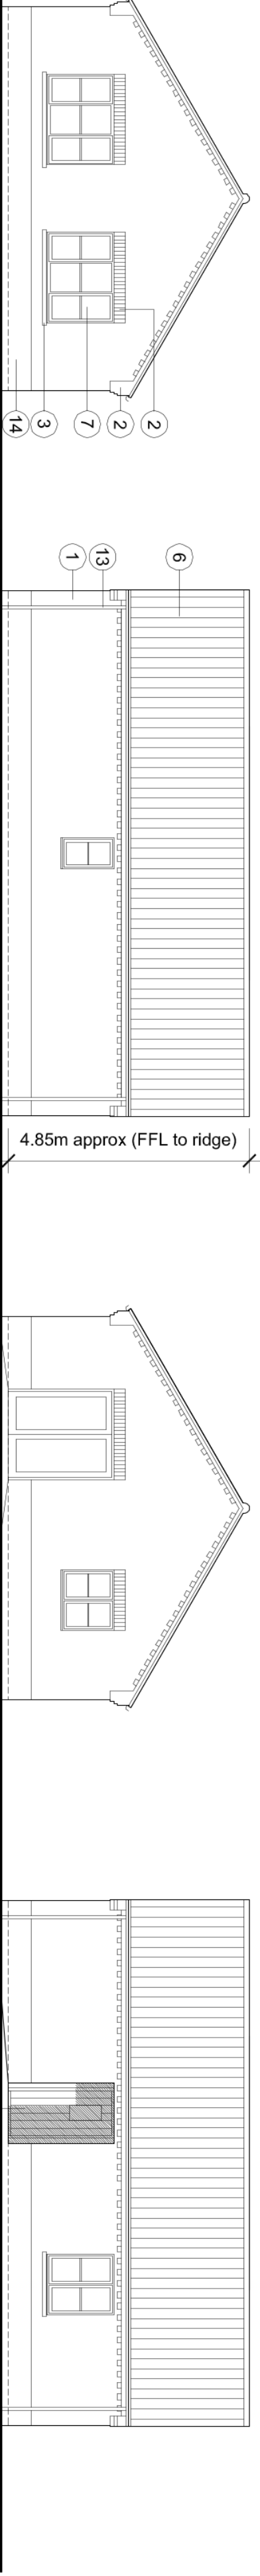


Front Elevation (1:100)


Side Elevation (1:100)

Rear Elevation (1:100)

Side Elevation (1:100)

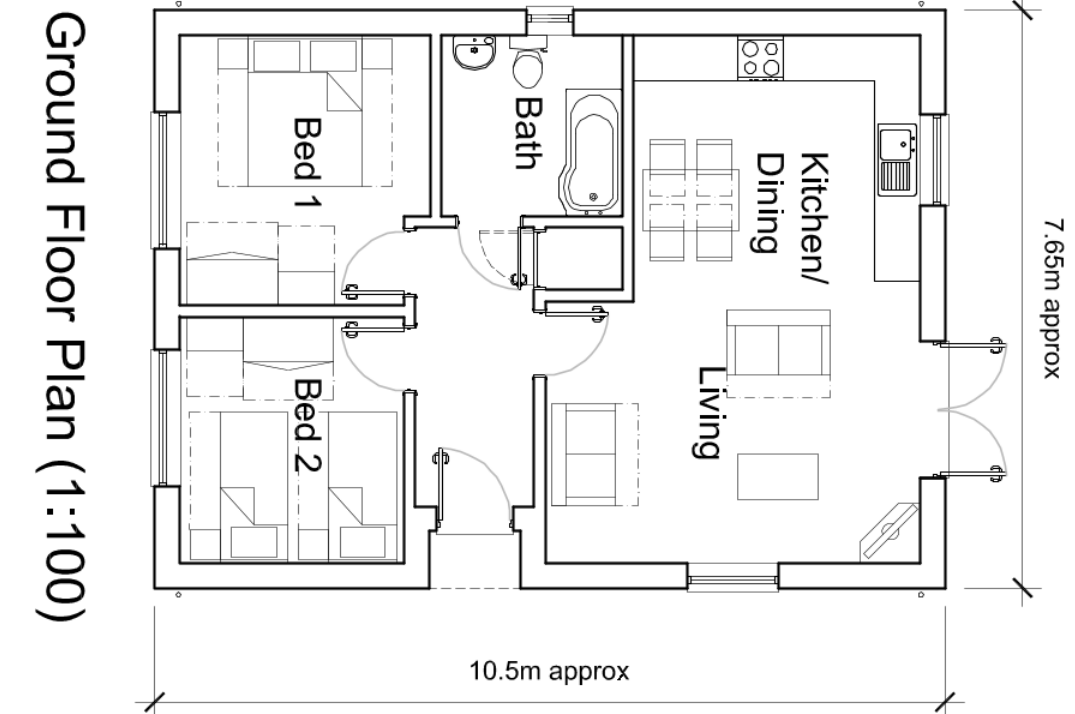


Ground Floor Plan (1:100)

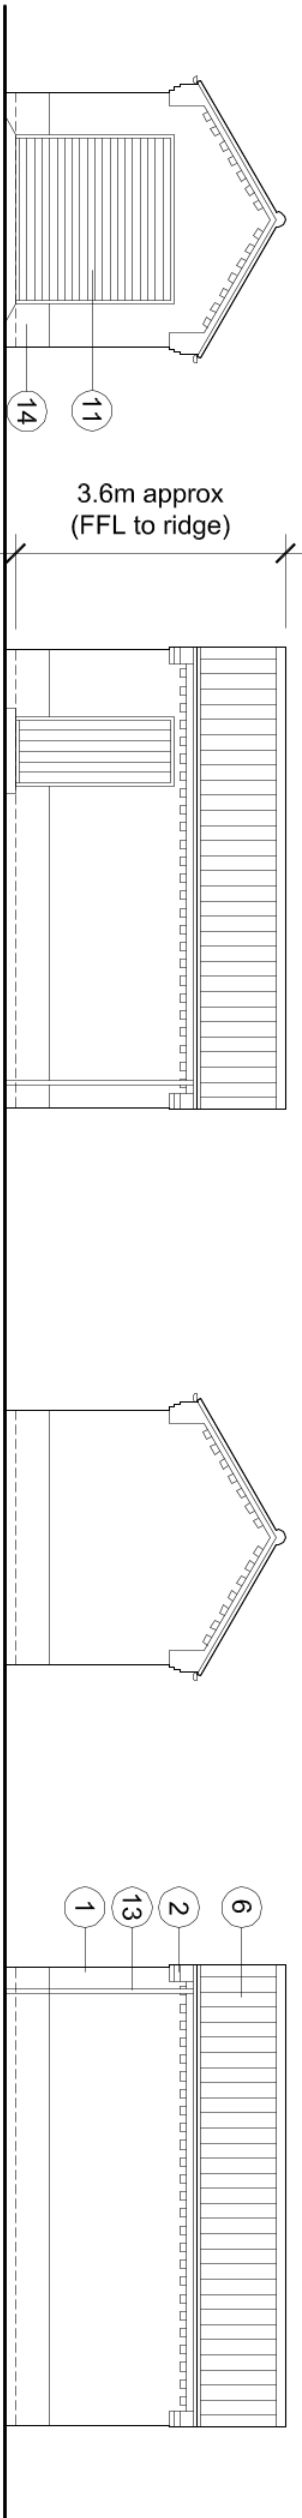

Front Elevation (1:100)

Side Elevation (1:100)

Rear Elevation (1:100)

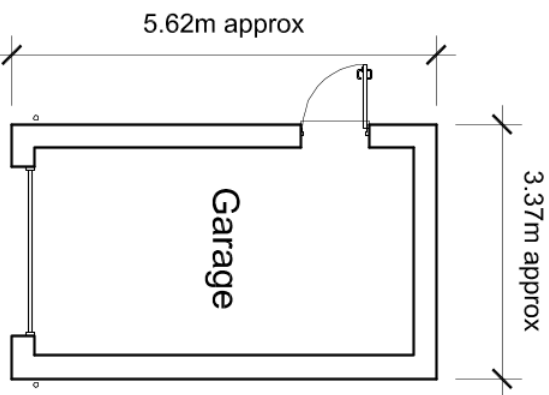

Ground Floor Plan (1:100)

2 BEDROOM DETACHED BUNGALOW (Plot 80)

All drawings to be verified for this by Nilsa Coombes before the start of any site drawings or work. We will not be liable for any errors or omissions on the part of sub-contractors.

Report any discrepancies to the Contract Administrator at once.

This drawing is to be used by all relevant Architects and Engineer's drawings and other relevant information.


Andrew M Wright Ltd Registered in England & Wales No. 5292924
Registered Office: 22 Church Street, Lincoln, Lincolnshire, PE12 7TL

LEGEND: DO NOT SCALE

Legend to materials:-

- 1 = Facing brickwork
- 2 = Feature brickwork (soldier courses and corbelling) in contrasting brick*
- 3 = Reconstituted stone cills
- 4 = Projecting brick plinth stretcher detail in contrasting brick*
- 5 = Painted timber effect cladding
- 6 = Slate effect roofing or concrete interlocking paniles
- 7 = Upvc windows
- 8 = Timber (or timber effect) composite doors
- 9 = Upvc doors
- 10 = Roof windows
- 11 = Roller shutter garage doors
- 12 = Timber porch construction
- 13 = Plastic rainwater goods
- 14 = Contrasting band of facing brickwork*
- 15 = Upvc fascias
- 16 = Sun tube

*Contrasting brick does not apply to all dwellings. Refer to Schedule of Materials (PD105) for precise details of brickwork.

 

Project:		Residential Development			
		Wyntriss Gate			
		Holebeach			
		Lincs			
Drawing Title:		Proposed Bungalows			
		Plots 78-80, 84 & 88-91			
Client:		Loosegate Developments Ltd			
26 Jovs Bank, Holebeach, St Johns, Spalding, Lincs. PE12 8SD		Telephone: 01406 540573 Mobile: 07940 914778			
Drawn:	Checked:	Date:	Scale:	Paper Size:	
AMW	AMW	03.11.20	1:100	A1	
Job No.:	Draw No.:	Stage:	Revision:		
071605	PD205	Planning	P2		