

All drawings to be verified for use by the Contractor and the standard of any other drawings or work undertaken either on their own behalf or that of sub-contractors.

Report any discrepancies to the Contract Administrator at once.

This drawing is to be used by all relevant Architects and Engineer's

drawings and other relevant information.

Andrew M Wright Ltd Registered in England & Wales No. 5292924

Registered office: 22 Church Street, Lincoln, Lincolnshire, PE12 7TL.

LEGEND:

DO NOT SCALE

Legend to materials:-

1 = Facing brickwork

2 = Feature brickwork (soldier courses and corbelling) in contrasting brick

3 = Reconstituted stone cills

4 = Projecting brick plinth stretcher detail in contrasting brick

5 = Painted timber effect cladding

6 = Slate effect roofing or concrete interlocking paniles

7 = Upvc windows

8 = Timber (or timber effect) composite doors

9 = Upvc doors

10 = Roof windows

11 = Roller shutter garage doors

12 = Timber porch construction


13 = Plastic rainwater goods

14 = Contrasting band of facing brickwork*

15 = Upvc fascias

16 = Sun tube

*Contrasting brick does not apply to all dwellings. Refer to Schedule of Materials (PD105) for precise details of brickwork.

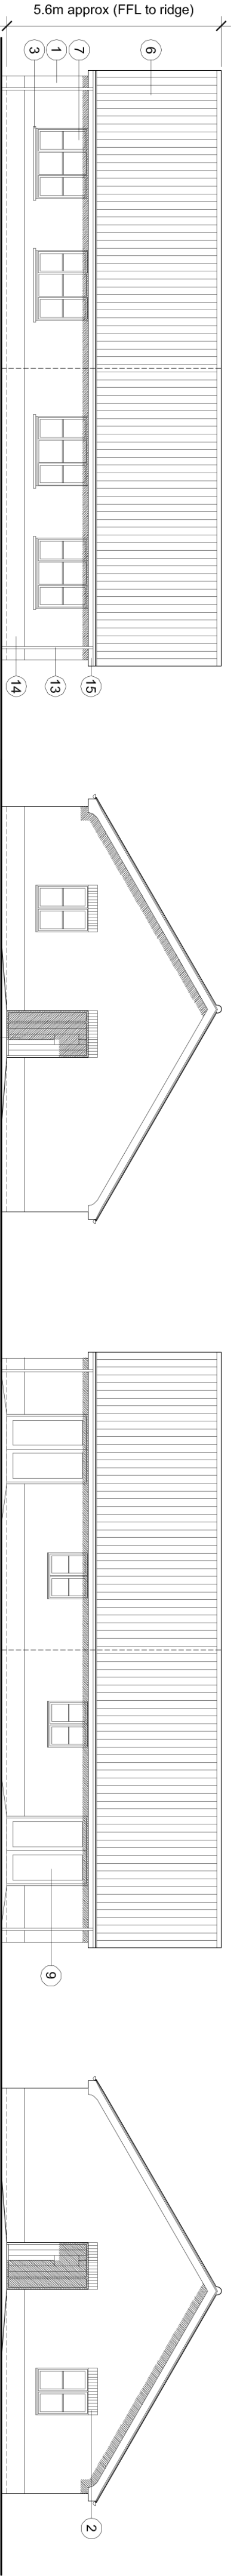


Front Elevation (1:100)

Side Elevation (1:100)

Rear Elevation (1:100)

Side Elevation (1:100)

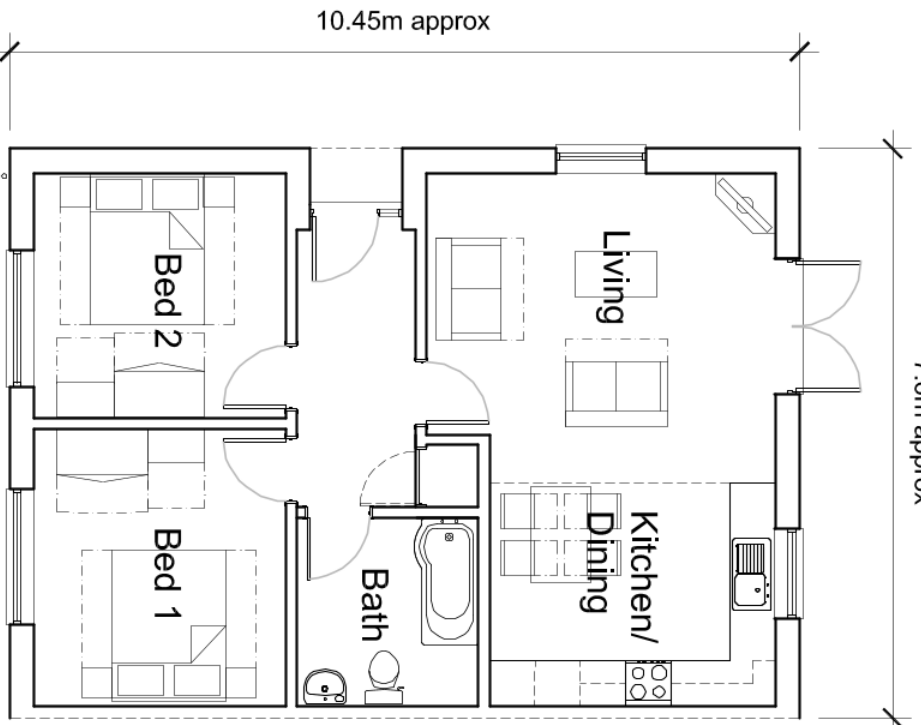


Ground Floor Plan (1:100)

2 BEDROOM SEMI-DETACHED BUNGALOW (Plots 85, 86, 87 & 103)



PI	DB 10.21	Planning Issue	AMW / AMW
DT	26.08.21	Final Issue	AMW / AMW
Revision:	Date:	Description:	Dwn: CHK

ANDREW M WRIGHT LTD
CHARTERED ARCHITECT

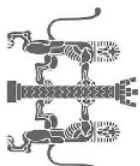

26 Jovs Bank, Holbeach St Johns, Spalding, Lincs. PE12 8SD
Telephone: 01406 540573 Mobile: 07940 914778

Project: Residential Development

Wignais Gate

Holbeach

Lincs

Proposed Bungalows
Plots 85, 86, 87 & 103

Client: Loosegate Developments Ltd

Drawn:	Checked:	Date:	Scale:	Page Size:
AMW	AMW	02.08.21	1:100	A1
Job No.:	Draw No.:	Stage:	Revision:	
071605	PD207	Planning	P1	