


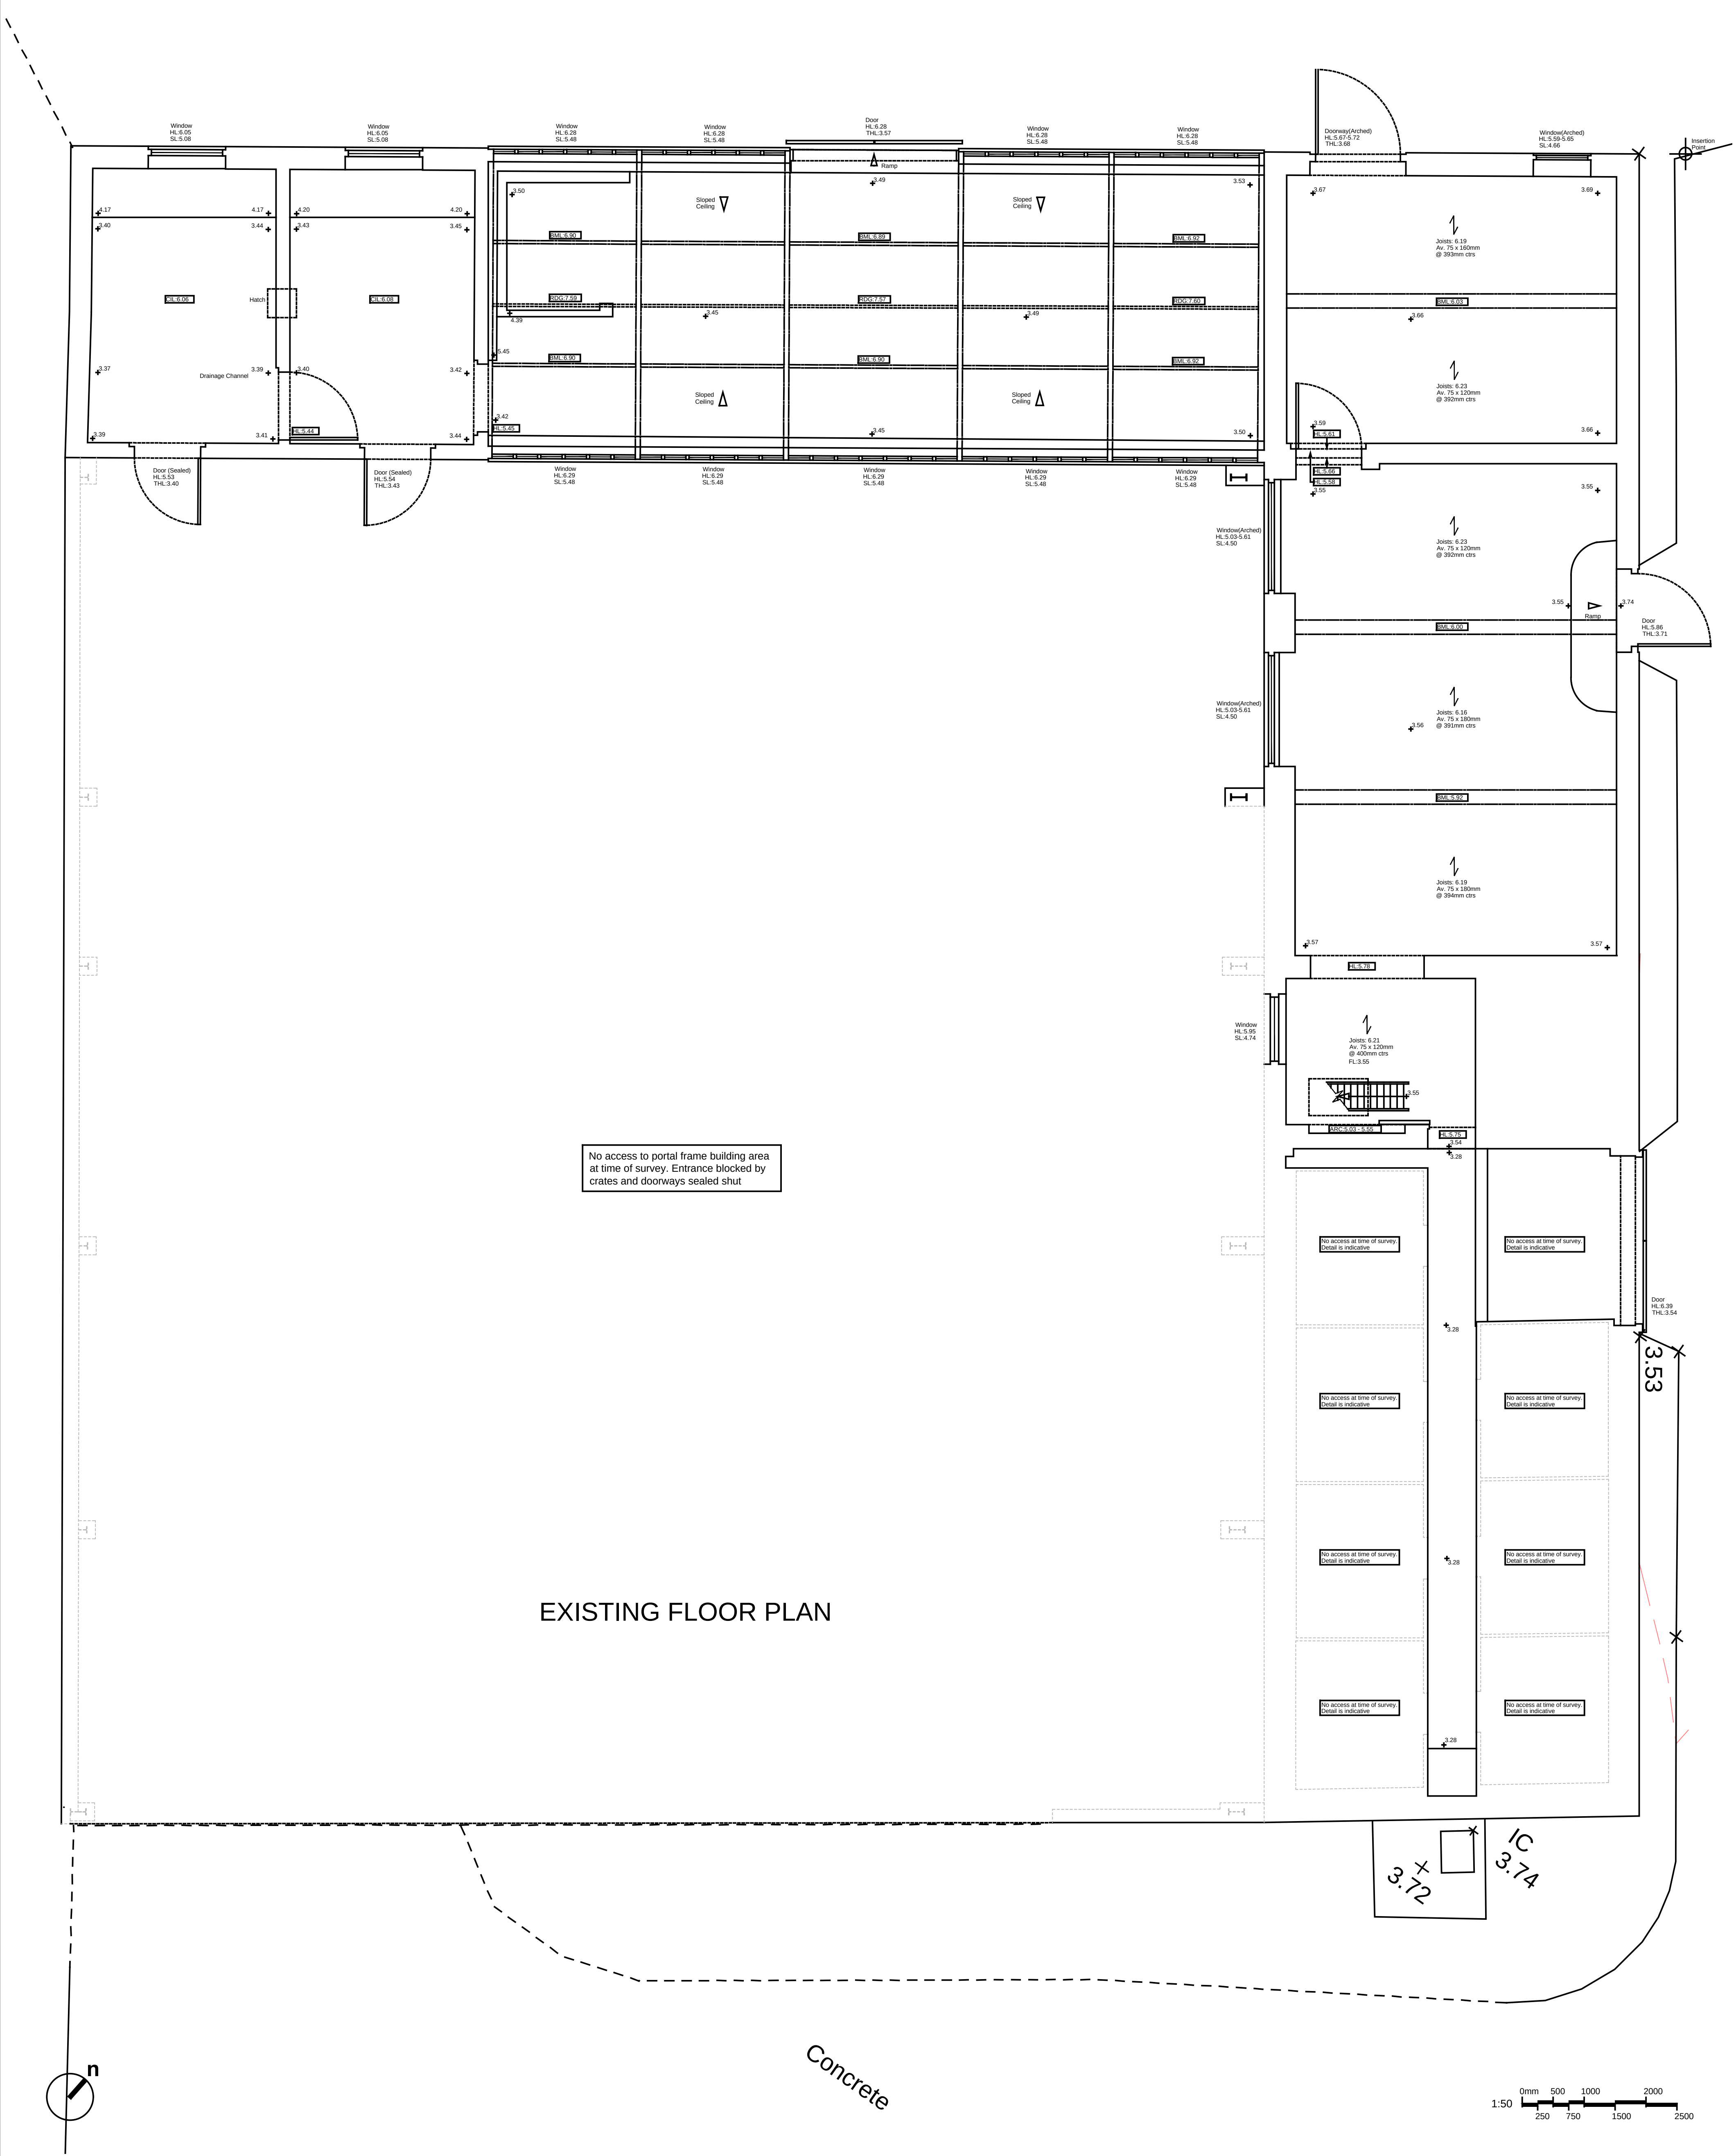

rev.	date	description	dwn	chk'd

NOTES
Do not scale from this drawing, use figured dimensions only.
All dimensions to be checked on site.
All drawings to be read in conjunction with other contract documentation.
Any discrepancies to be reported to the Contract Administrator before any work commences.
© Copyright Bidwells LLP

client:	South Yorkshire Pensions Authority			
project:	Willow Tree Farm, Holbeach St Marks			
dwg title:	Existing Floor Plans			
discipline	BUILDING SURVEYING	drawn ND	chk'd --	date: JAN 2022
project no.	JB58564	dwg no.	002	scale @ A1 1:50
		rev.		status.
				PLANNING



BIDWELLS

Trumpington Road
Cambridge CB2 9LD
t: 01223 841841
f: 01223 845150
bidwells.co.uk