



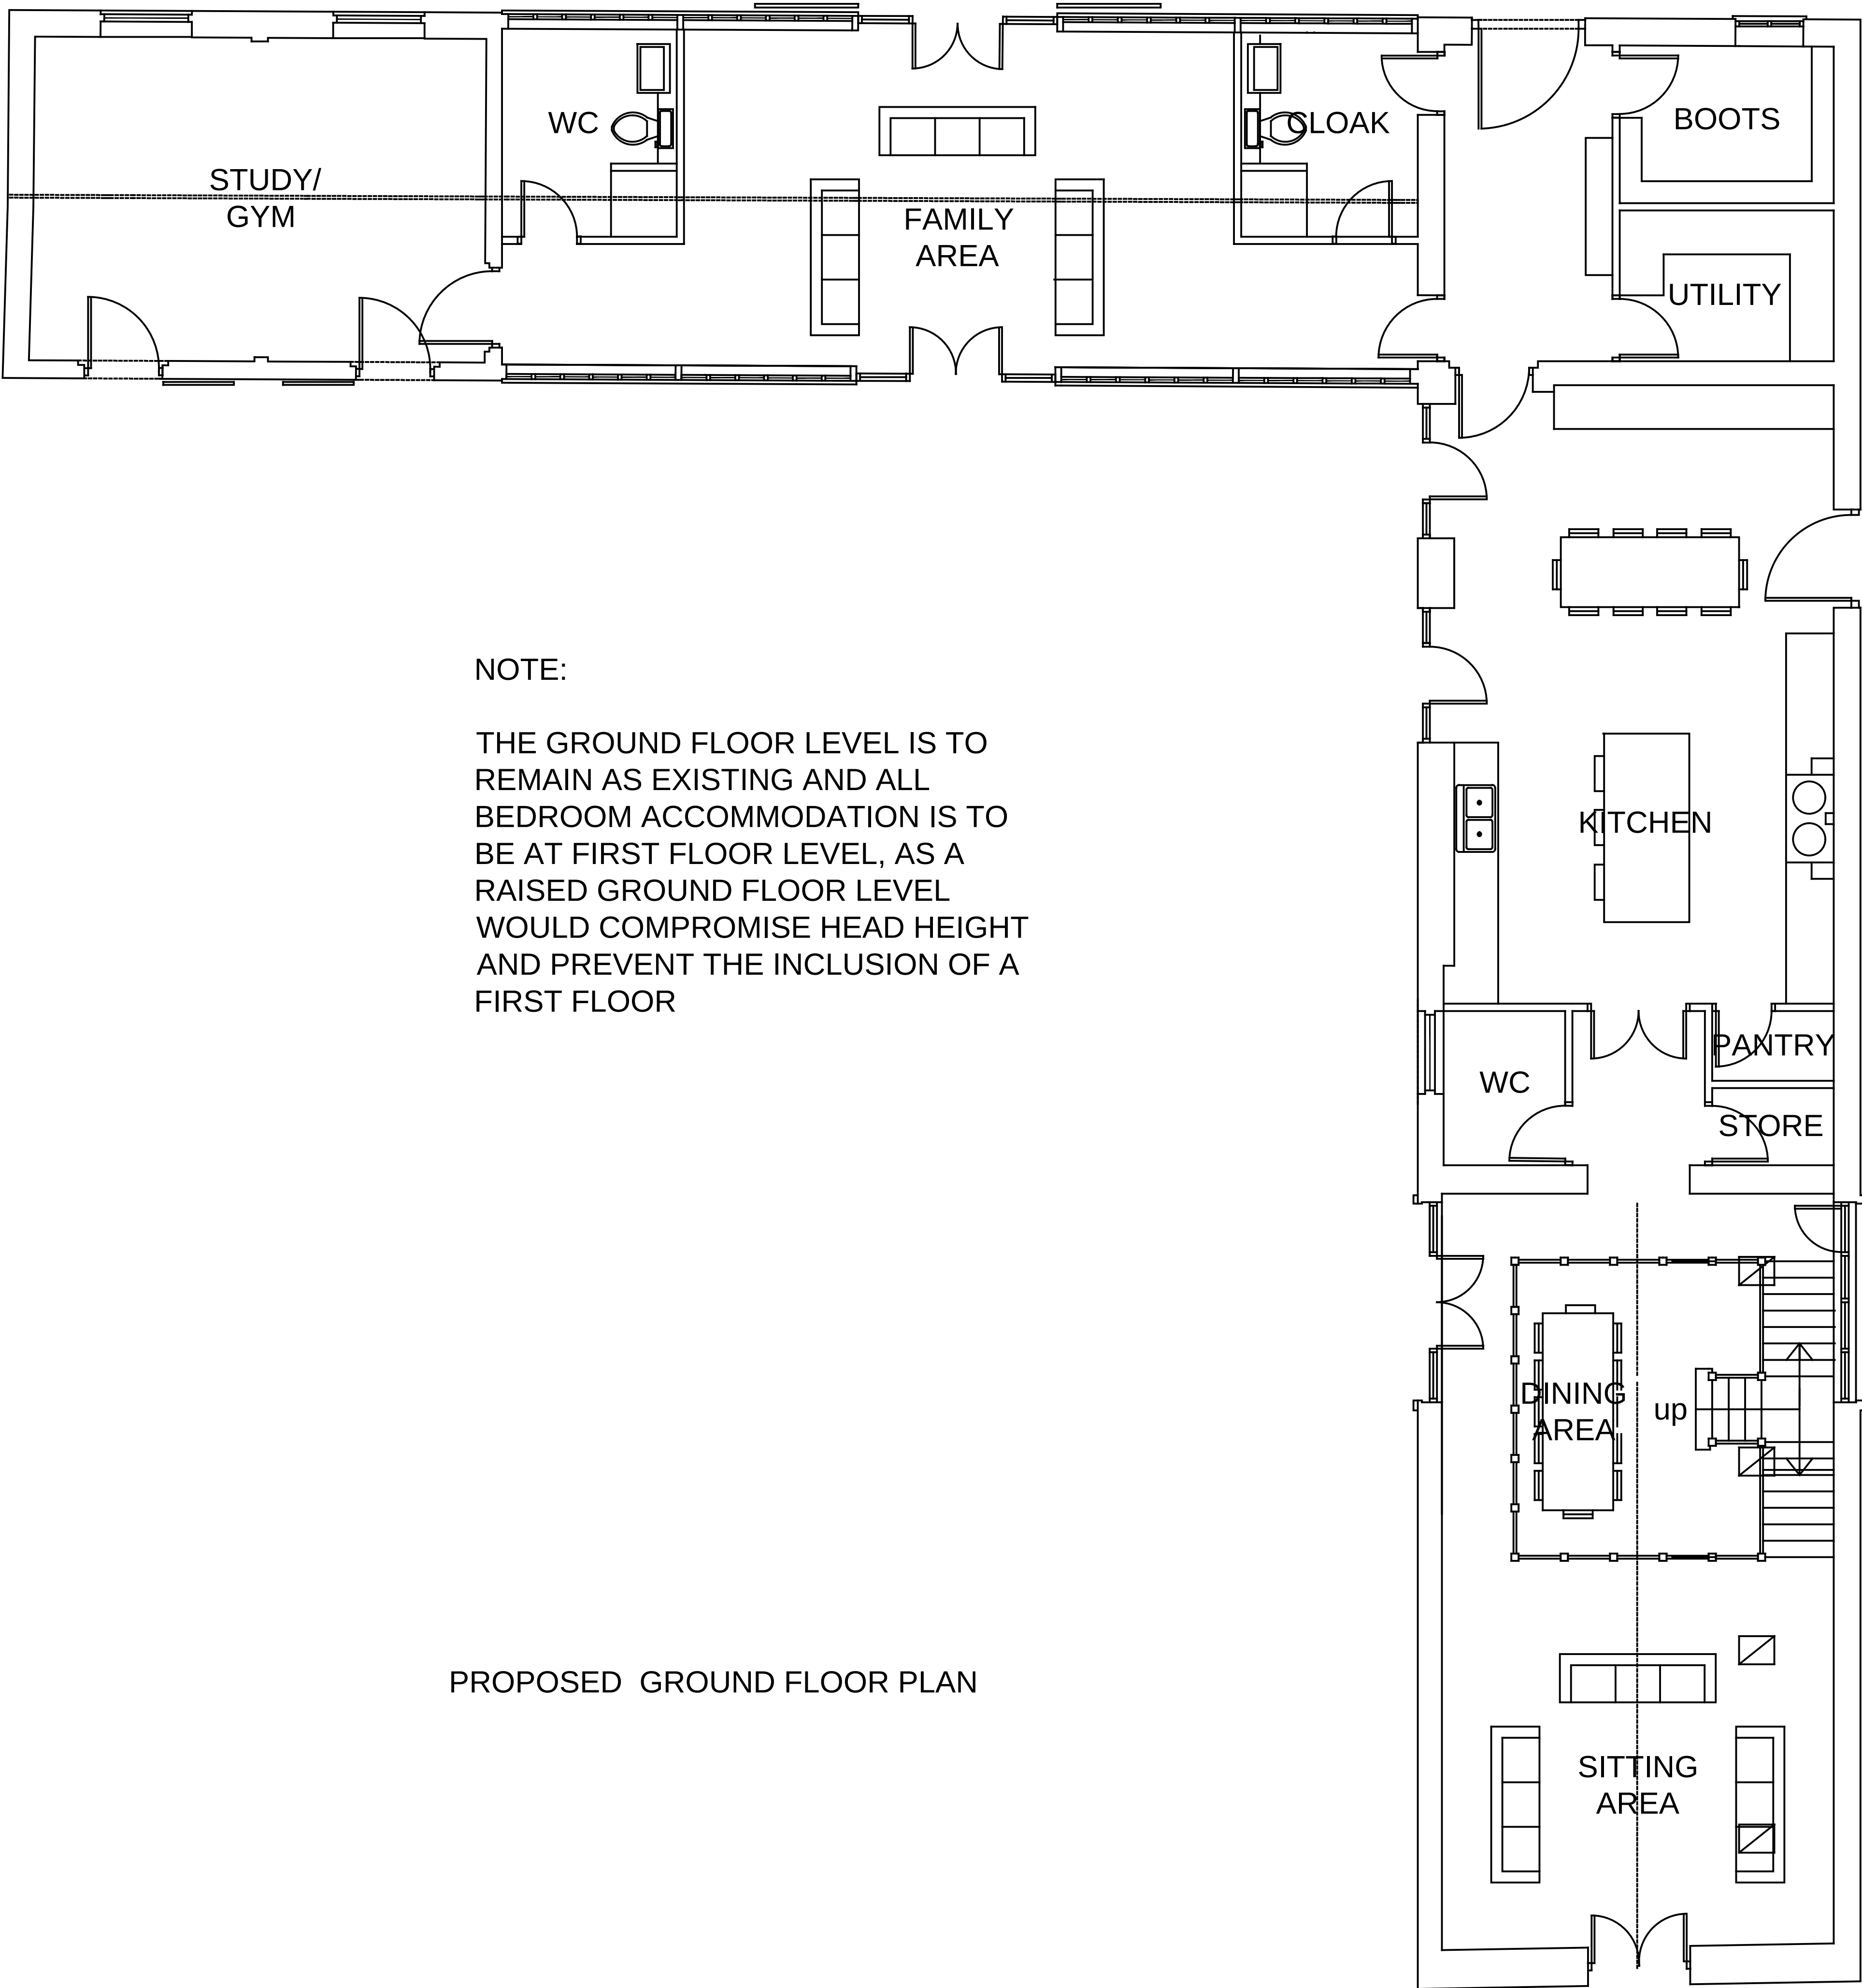

NOTE:

THE GROUND FLOOR LEVEL IS TO REMAIN AS EXISTING AND ALL BEDROOM ACCOMMODATION IS TO BE AT FIRST FLOOR LEVEL, AS A RAISED GROUND FLOOR LEVEL WOULD COMPROMISE HEAD HEIGHT AND PREVENT THE INCLUSION OF A FIRST FLOOR

PROPOSED GROUND FLOOR PLAN

 

rev.	date	description	dm	chk'd

NOTES
Do not scale from this drawing, use figured dimensions only.
All dimensions to be checked on site.
All drawings to be read in conjunction with other contract documentation.
Any discrepancies to be reported to the Contract Administrator before any work commences.
© Copyright Bidwells LLP

client: South Yorkshire Pensions Authority	drawn ND	chk'd --	date: JAN 2022	scale @ A1 1:50
project: Willow Tree Farm, Holbeach St Marks	discipline BUILDING SURVEYING	rev.	status.	PLANNING
dwg title: Proposed Ground Floor Plan	project no. JB58564	dwg no. 006		



BIDWELLS

Trumpington Road
Cambridge CB2 9LD
t: 01223 841841
f: 01223 845150
bidwells.co.uk