

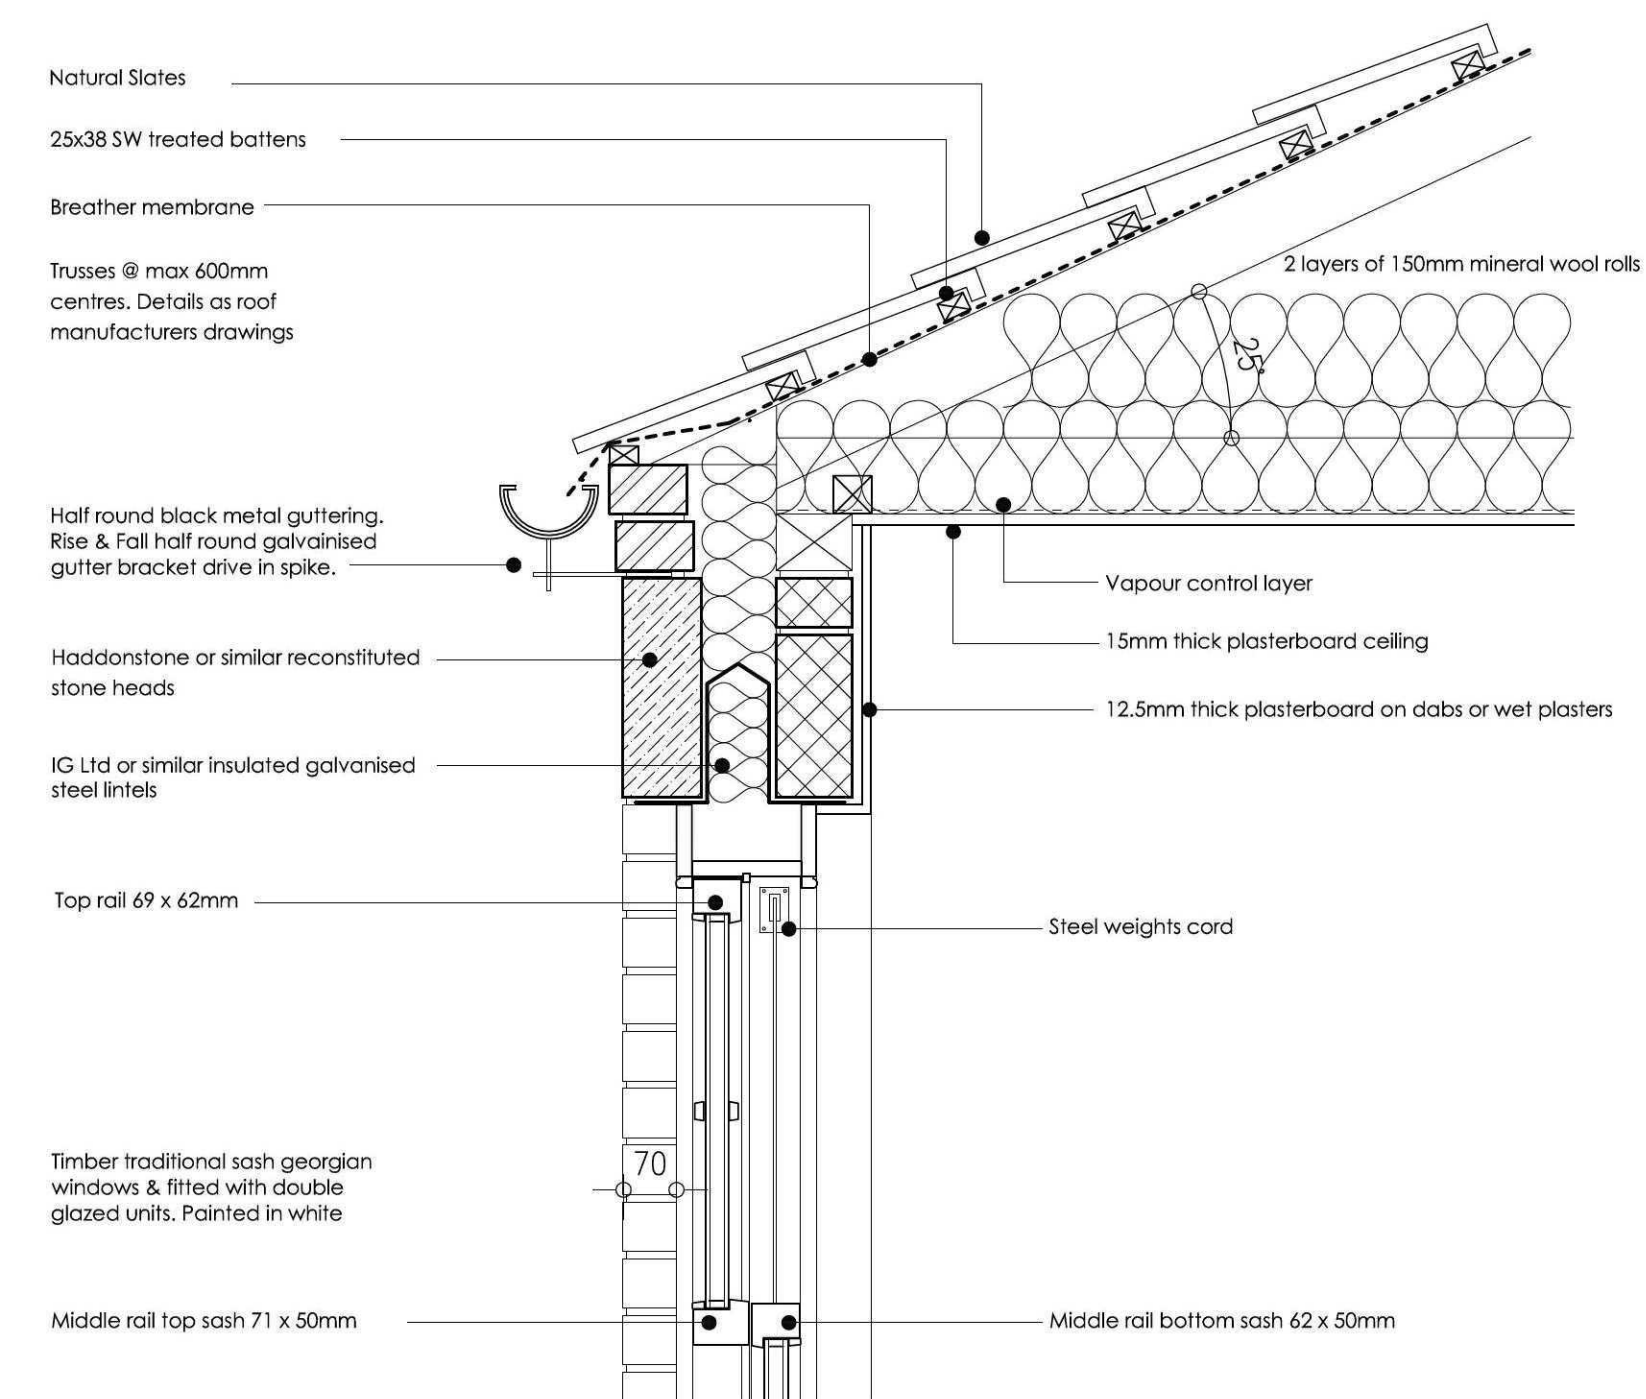



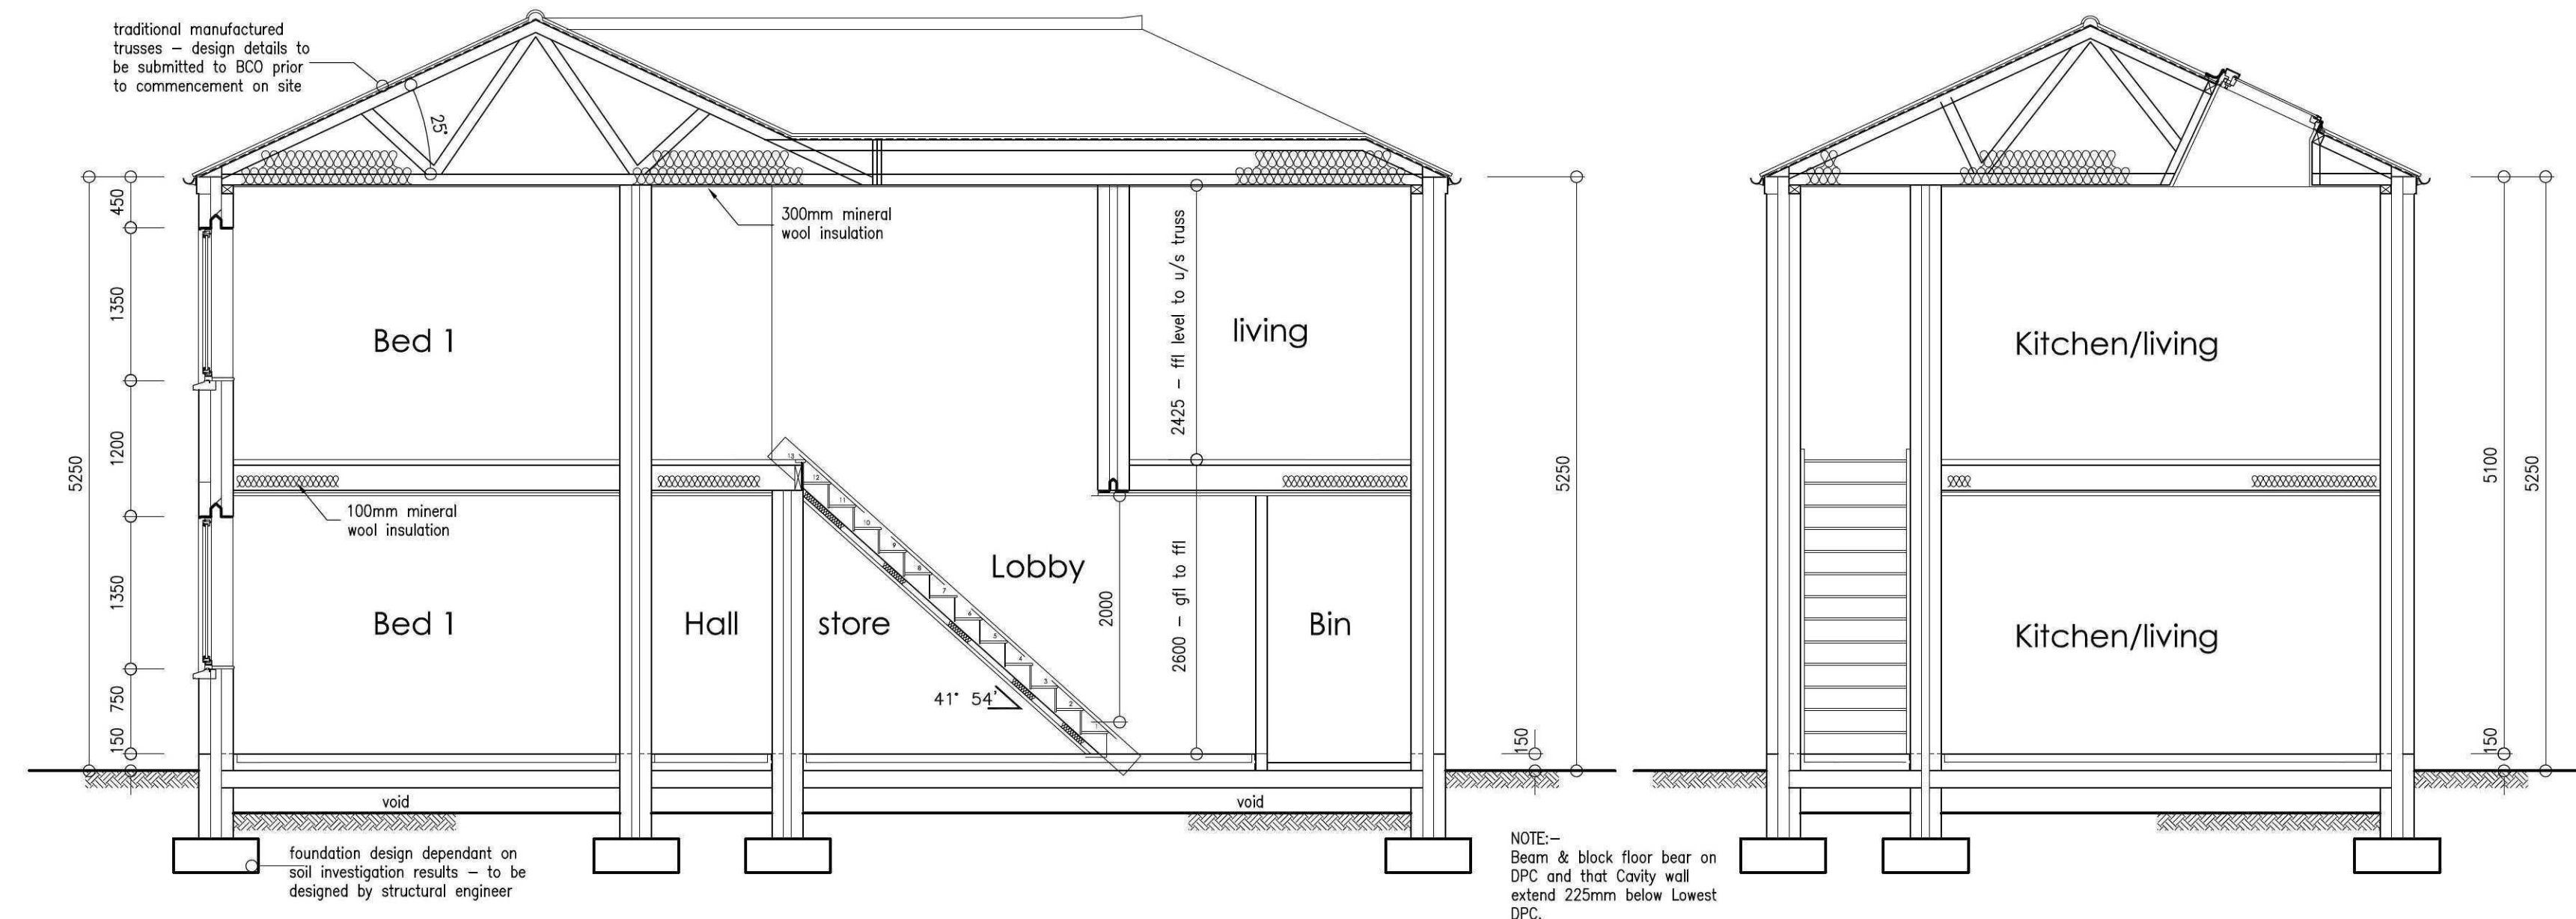


Timber sash window - elevation 1:10

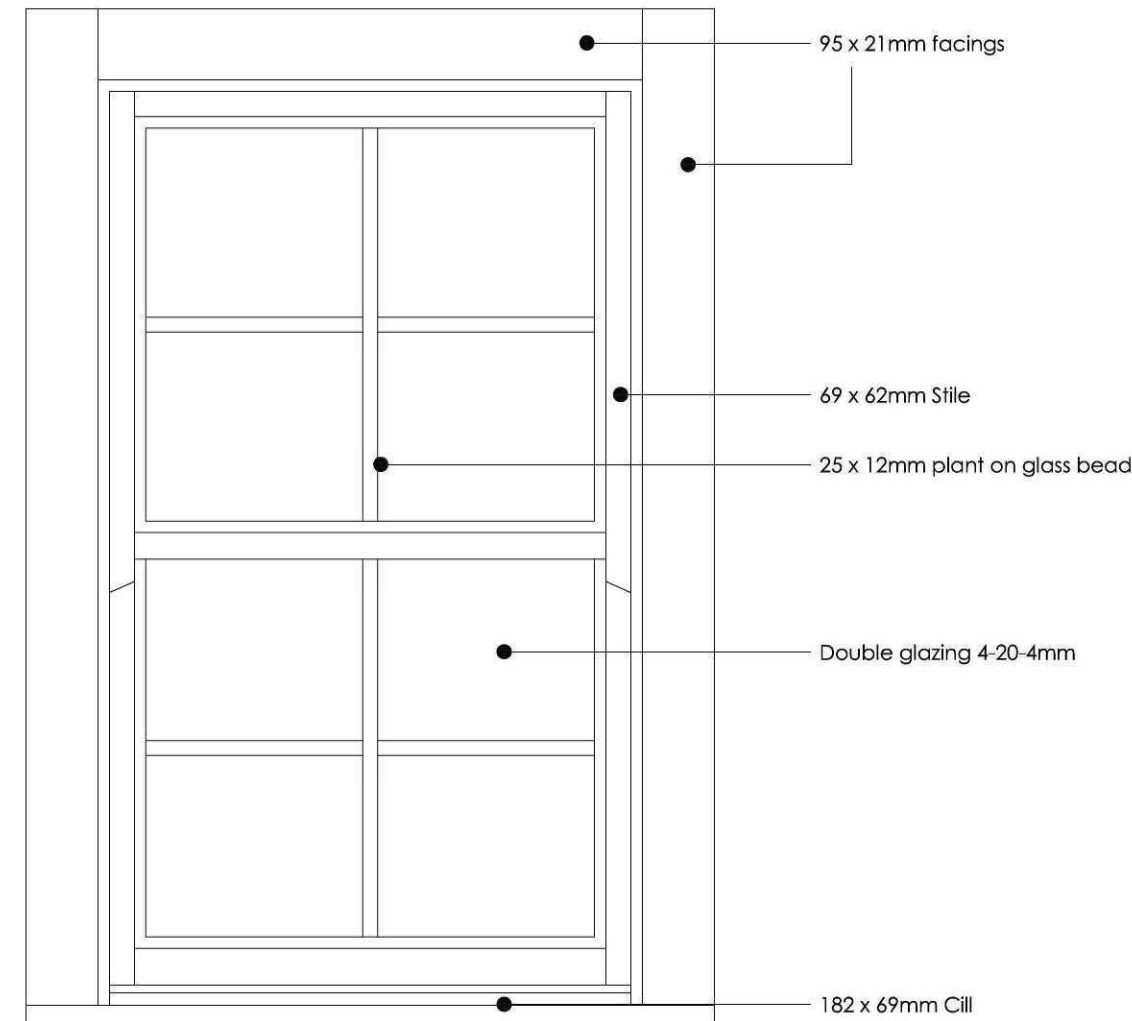


Section A-A 1:50



Section C-C 1:50

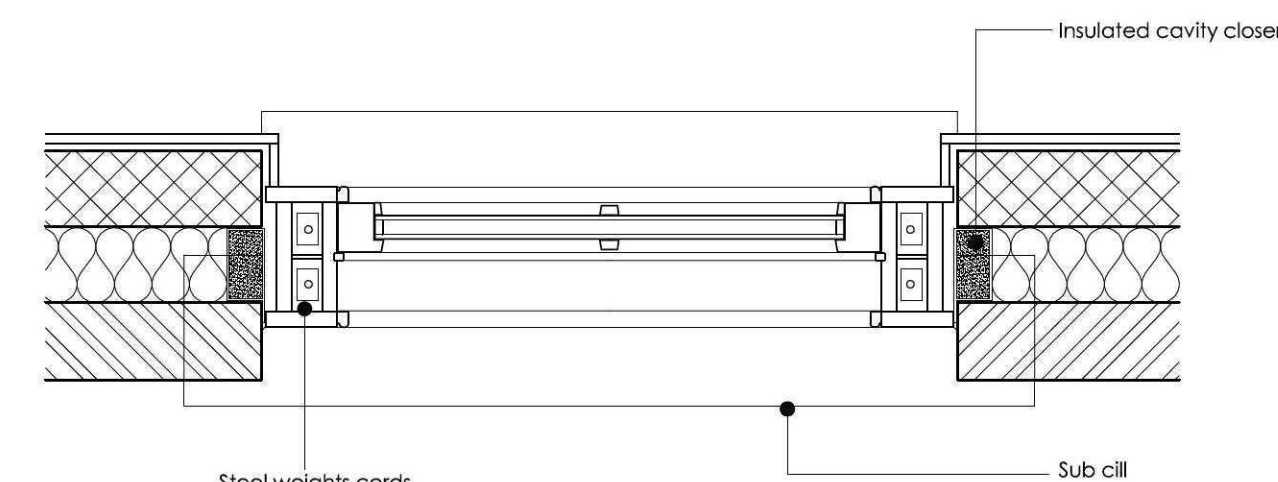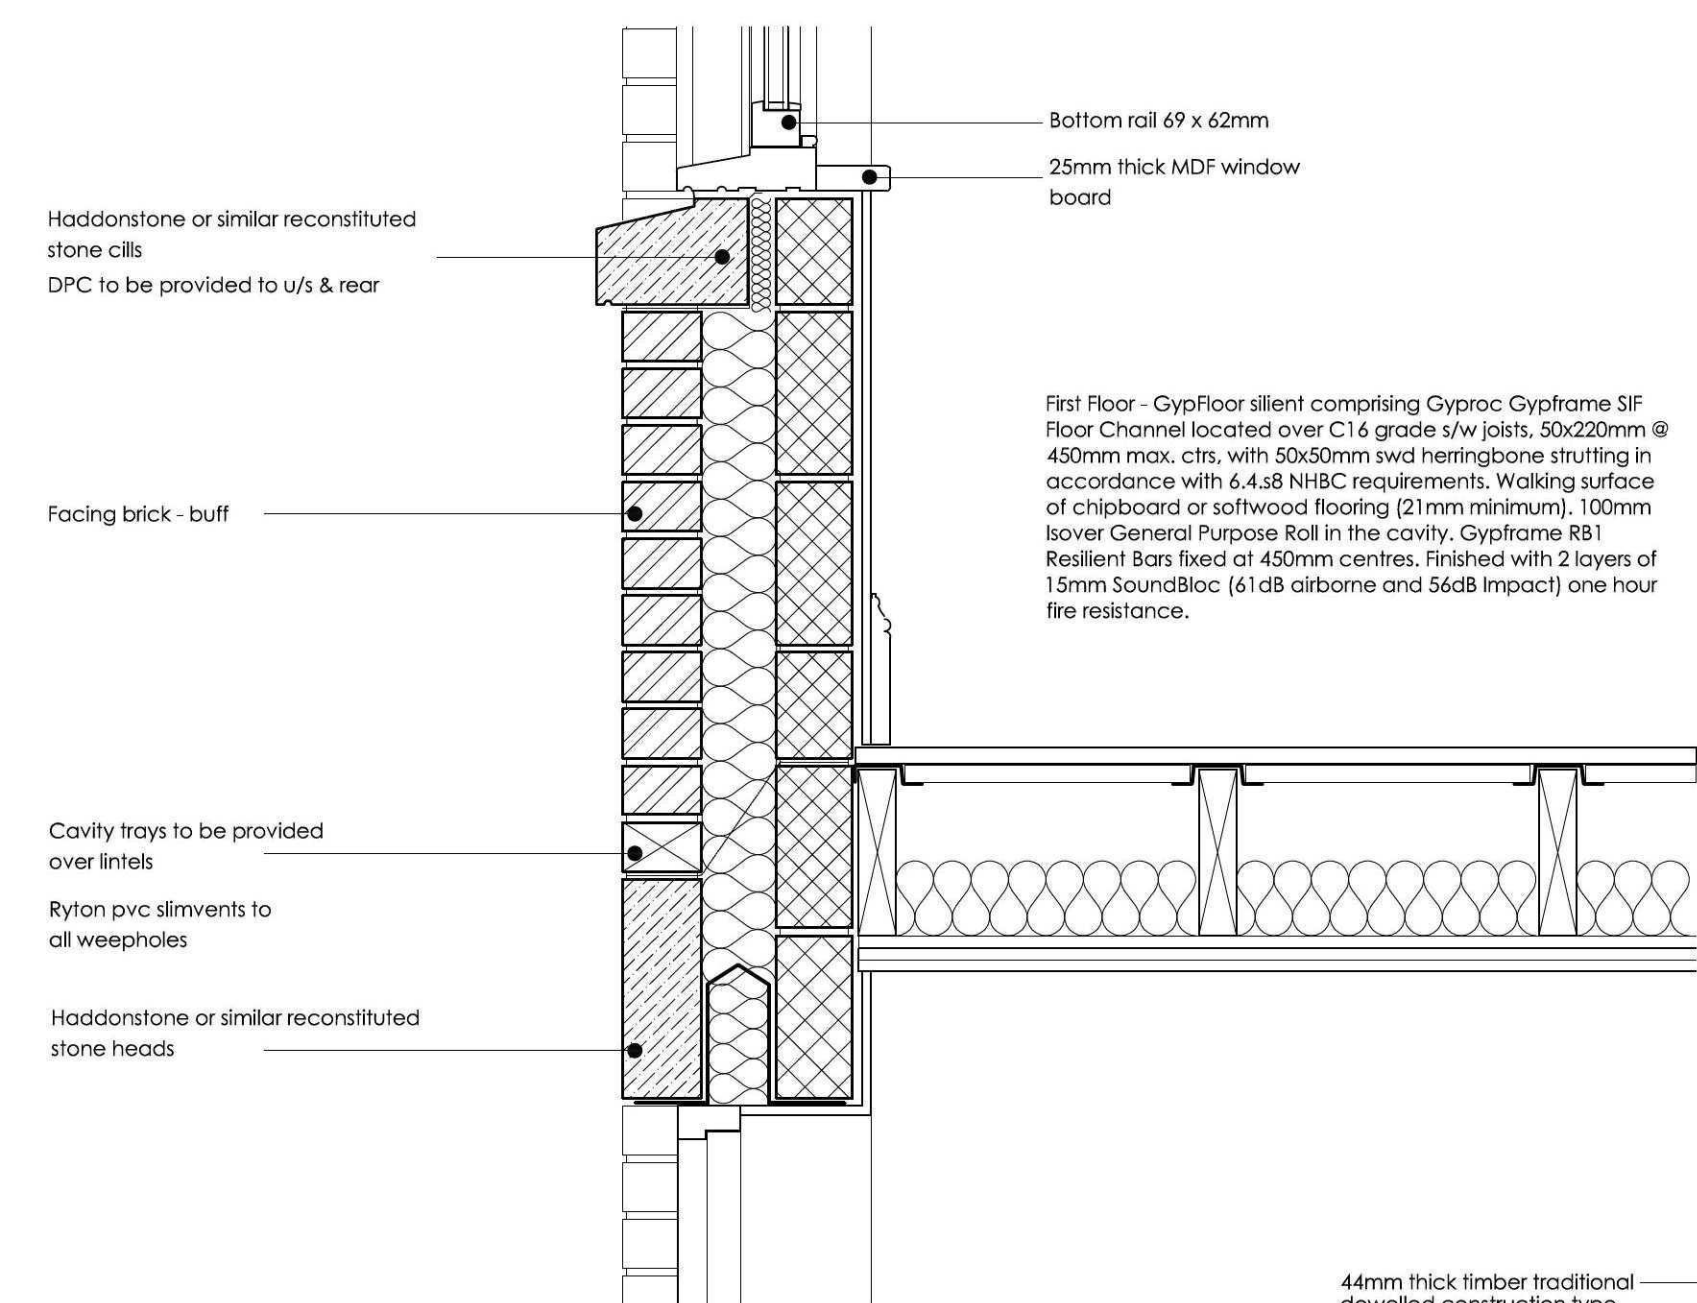


Timber sash window - plan 1:10

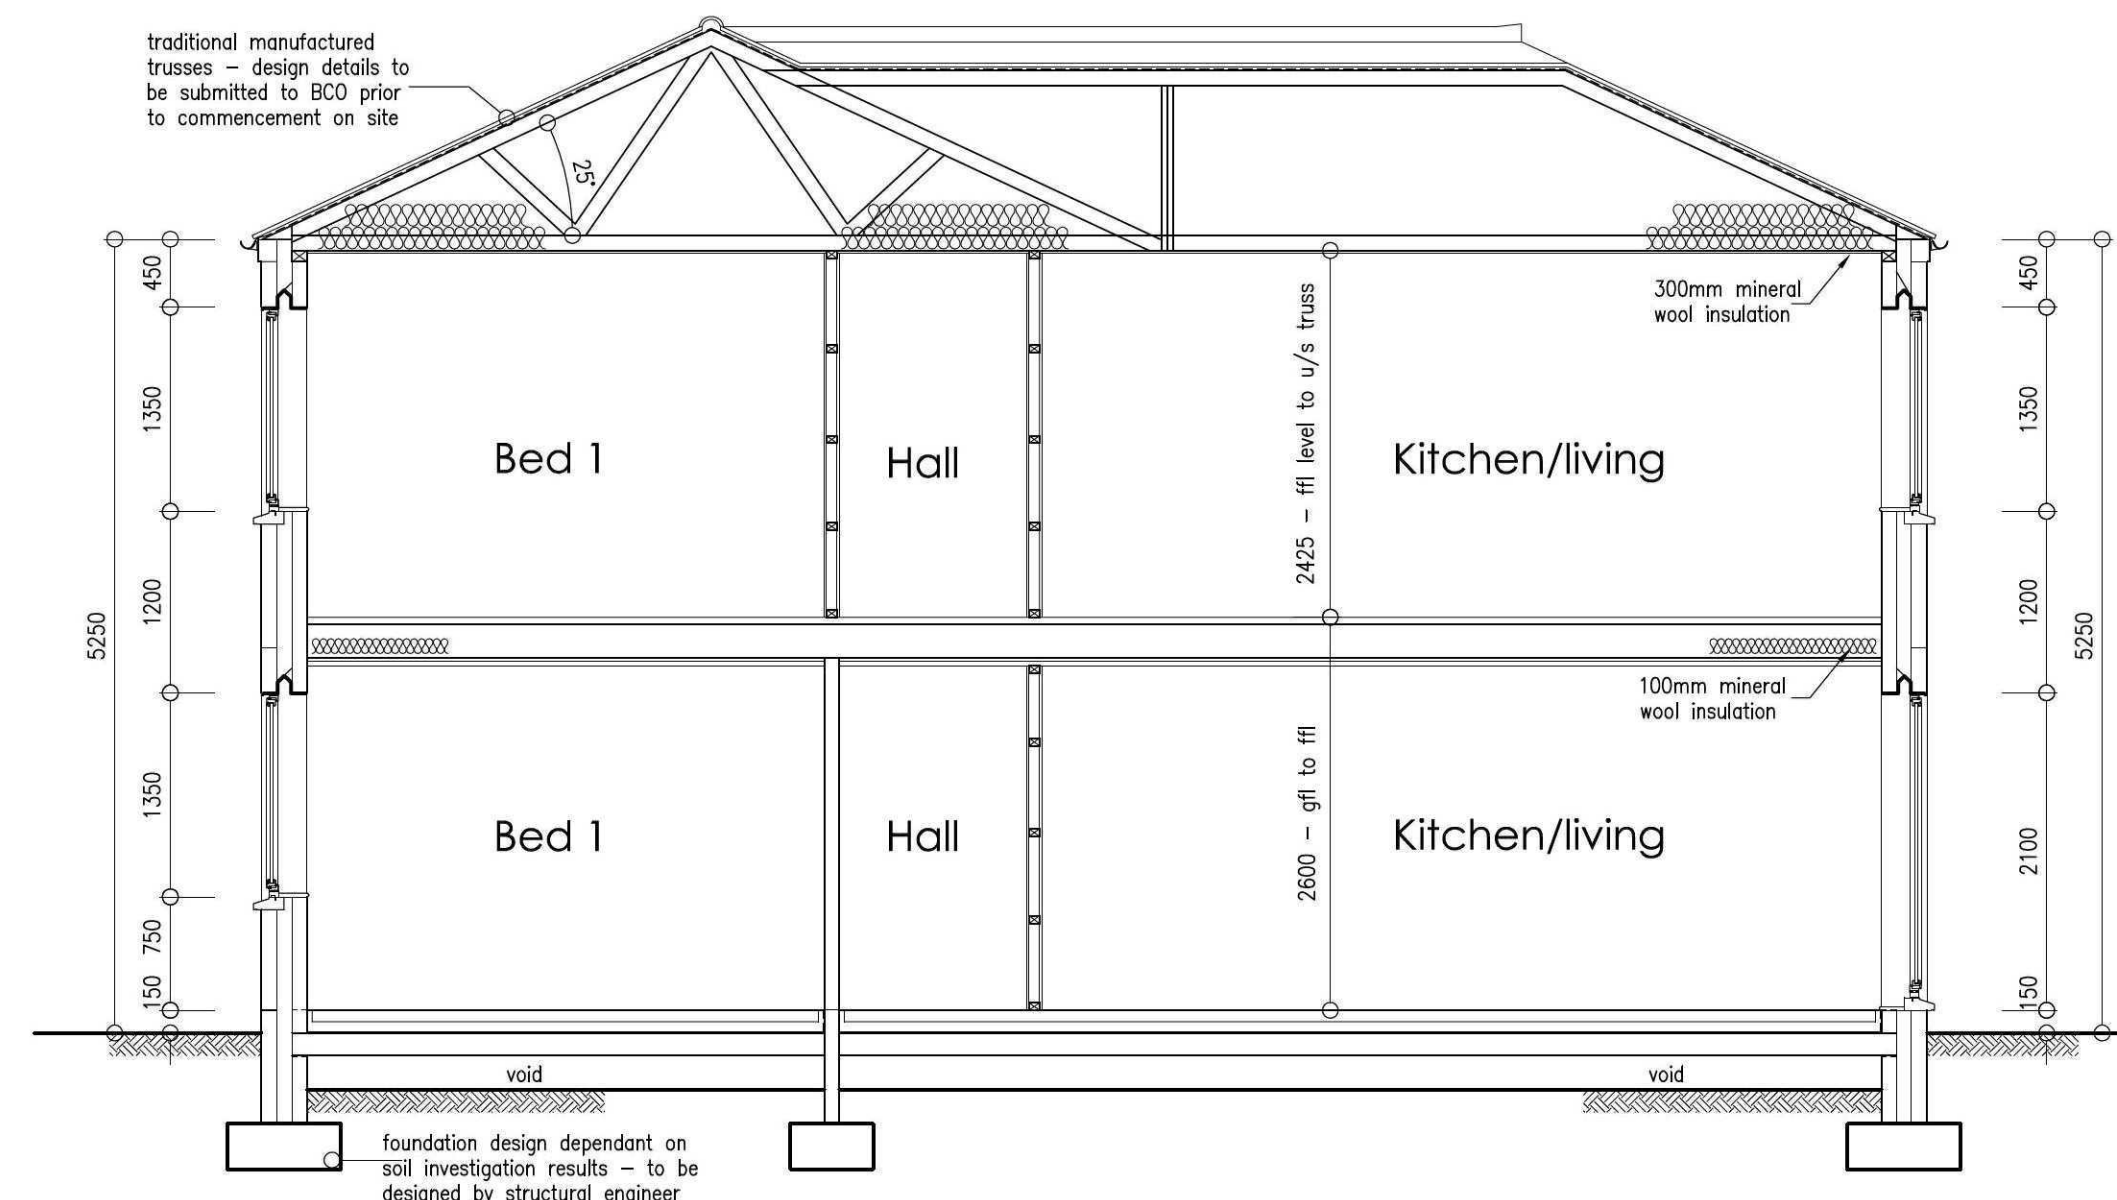


Section B-B 1:50

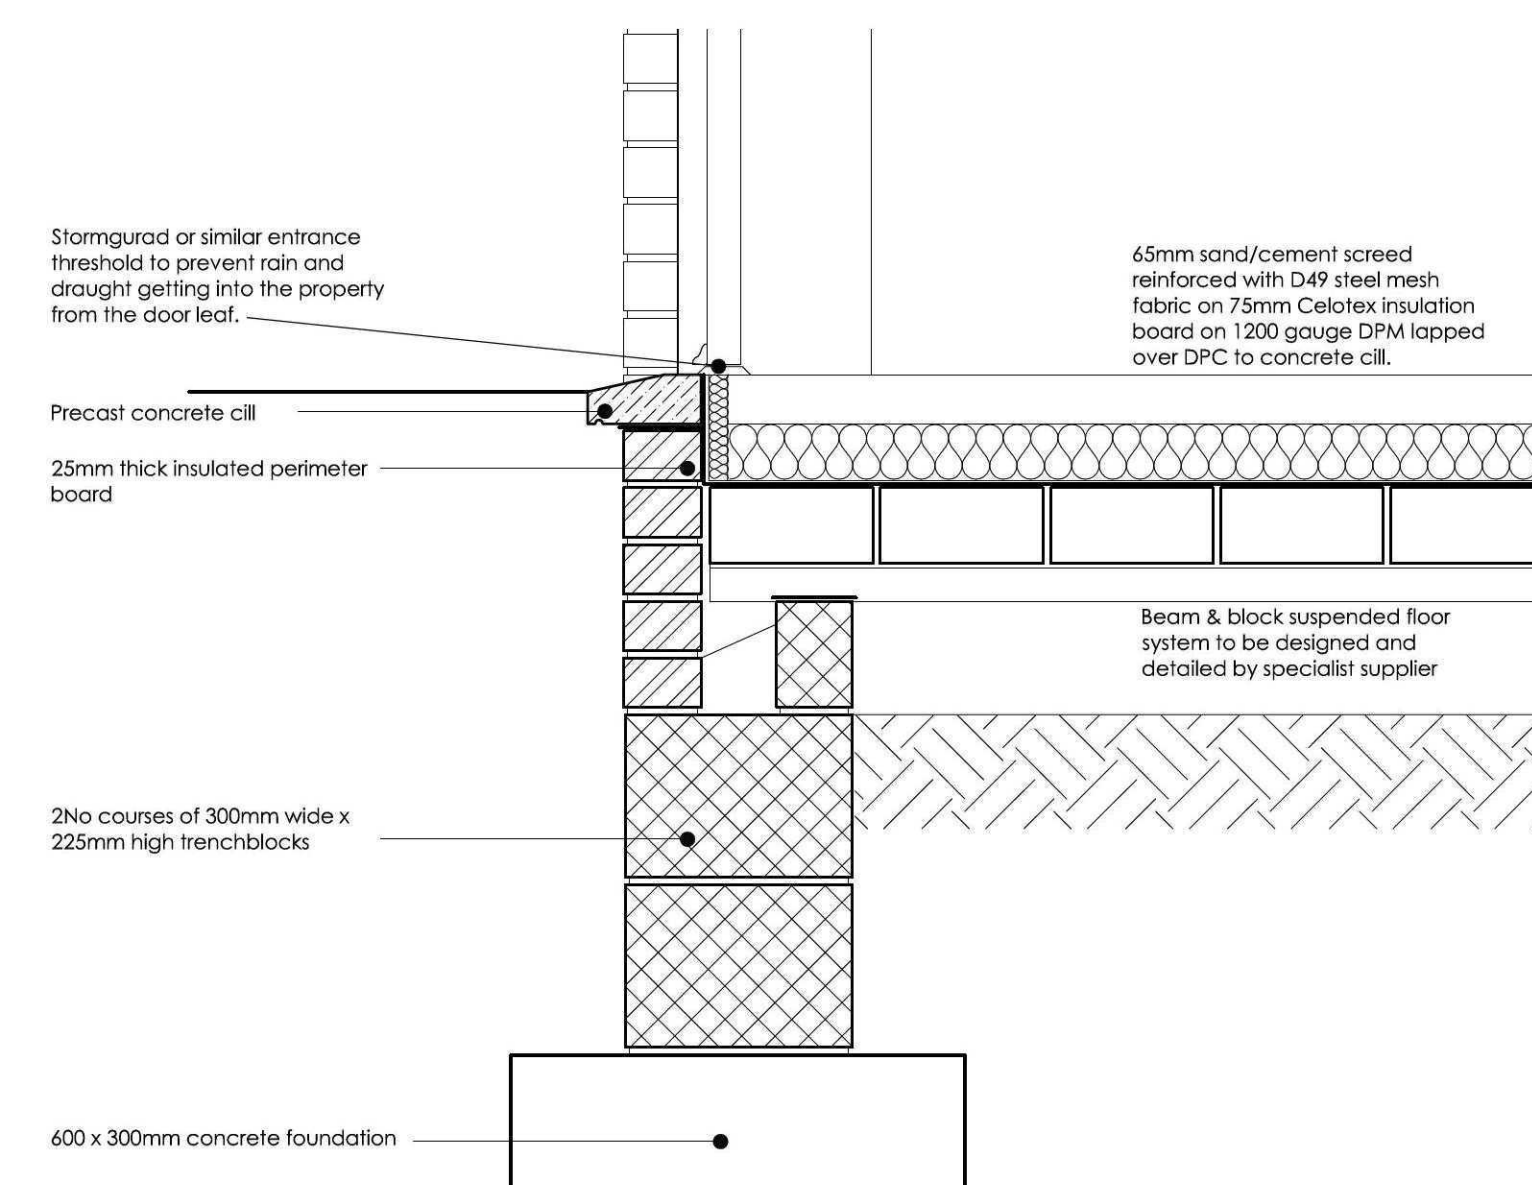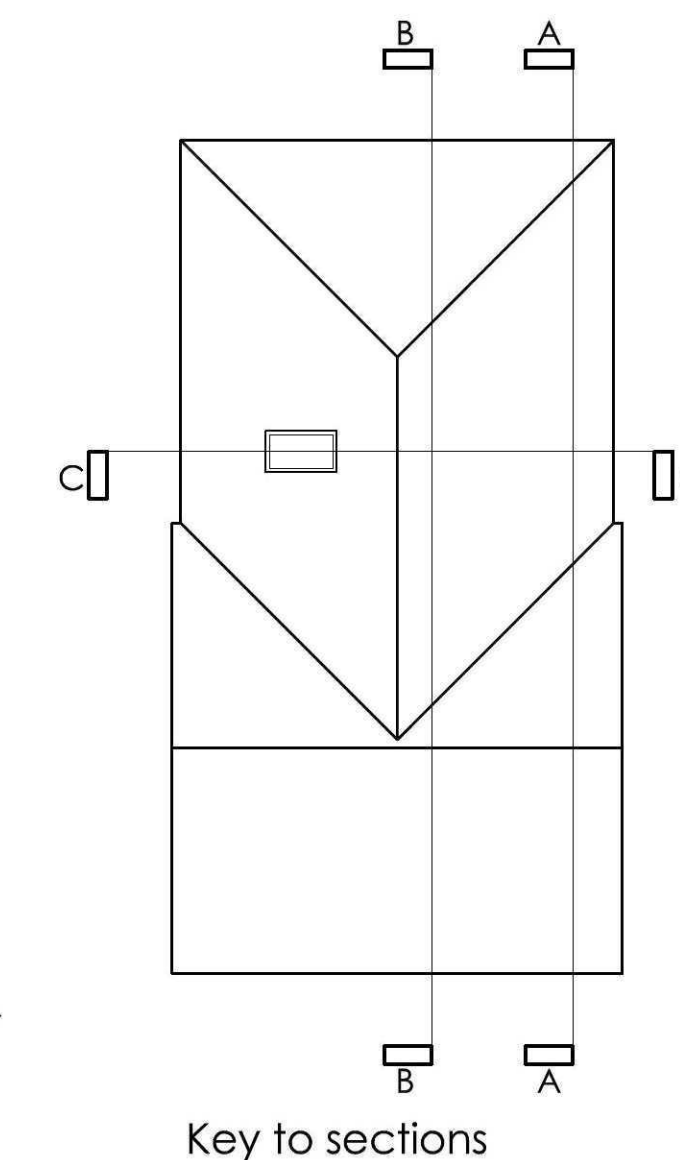

Timber external door - elevation 1:10

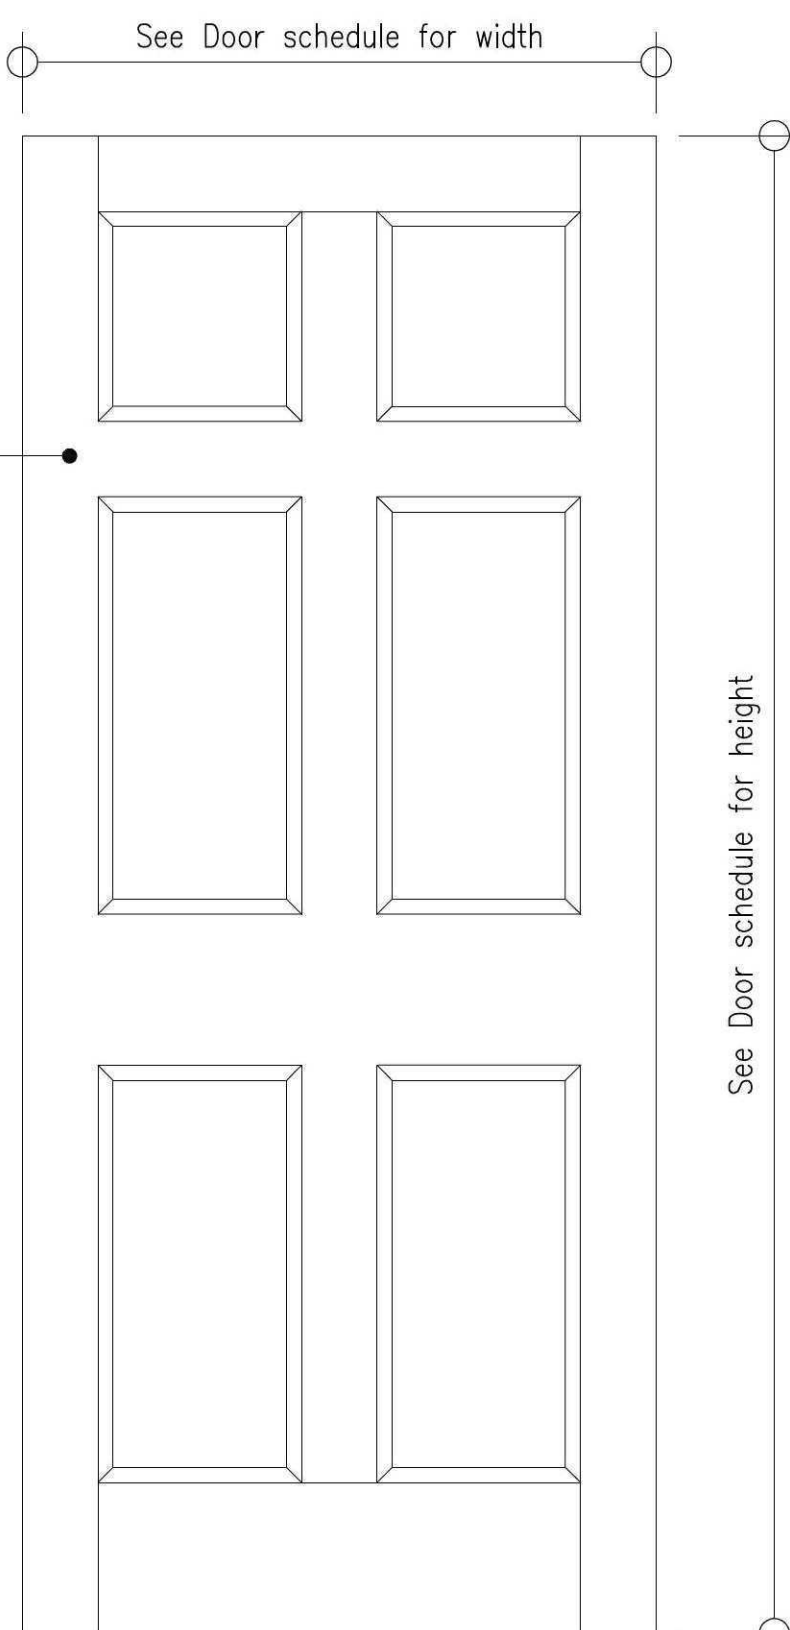

Boundary detail - section of brick wall 1:20

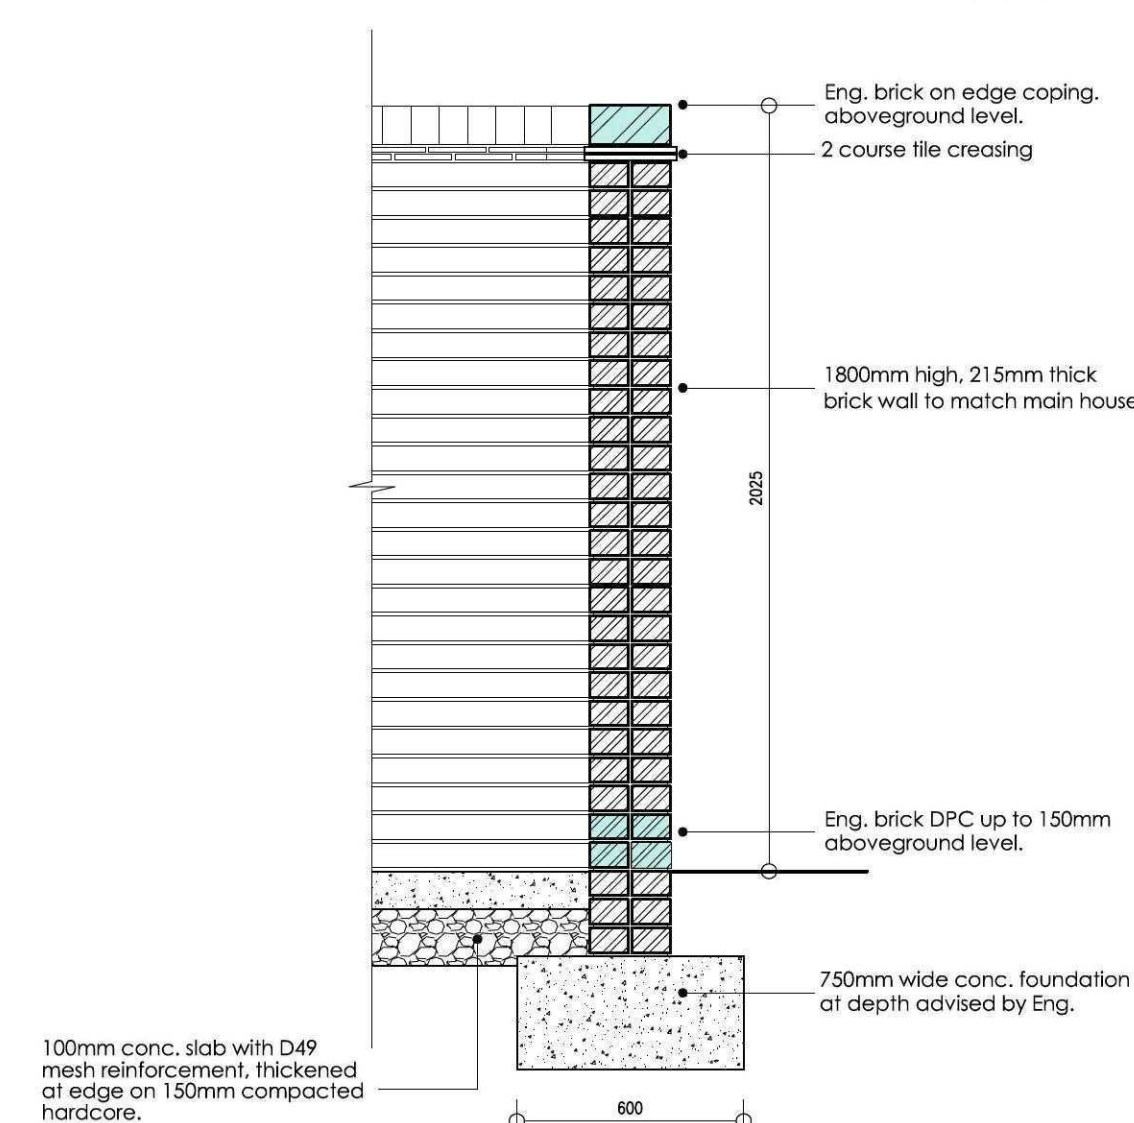

Typical Wall Section 1:10

Peter Humphrey Associates
ARCHITECTURAL DESIGN AND BUILDING

PROJECT
Proposed two self-contained apartments
Albert Street
Holbeach
Spalding

CLIENT
Colville Construction Ltd

DRAWING TITLE
Sections and Details

DATE Feb 2012 SCALE AS SHOWN JOB No. 4794-BR02

DO NOT SCALE FROM THIS DRAWING
COPYRIGHT: THIS DRAWING MUST NOT BE ISSUED, LOANED OR COPIED
WITHOUT THE CONSENT OF PETER HUMPHREY ASSOCIATES

Peter Humphrey Associates
ARCHITECTURAL DESIGN AND BUILDING
TELEPHONE 01945 466 966
FAX 01945 466 433
E-MAIL: info@peterhumphrey.co.uk

30 OLD MARKET WISBECH CAMBS PE15 1NB

Building
Design Award
Category Winner 2008