




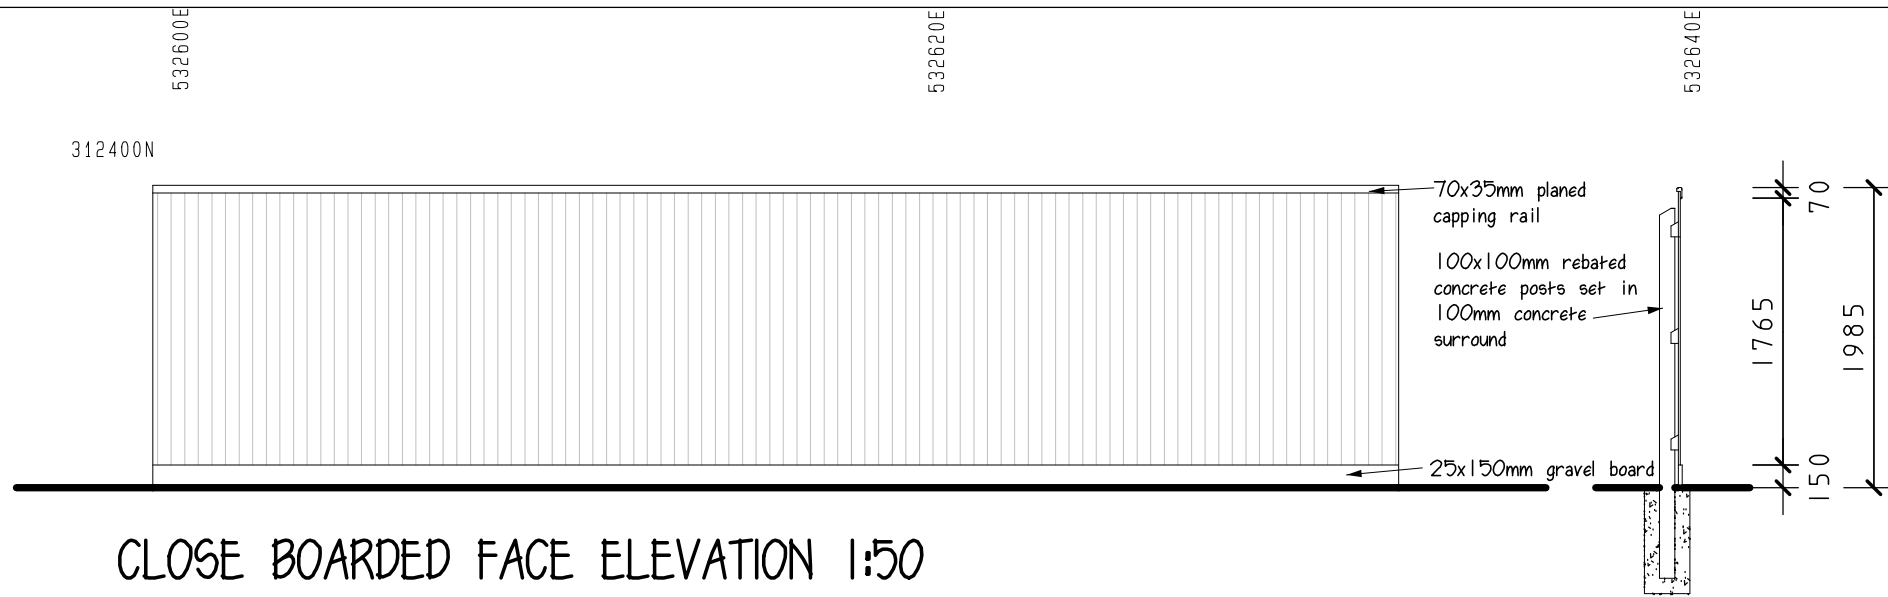






CLOSE BOARDED FACE ELEVATION 1:50

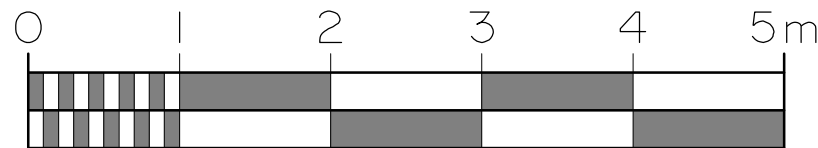

SECTION

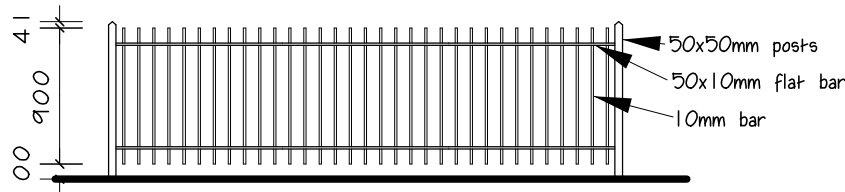

WROUGHT IRON FENCE

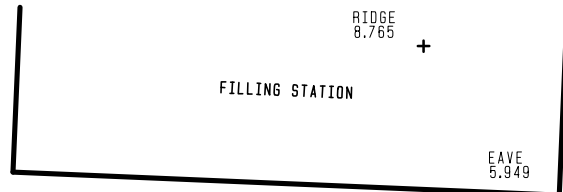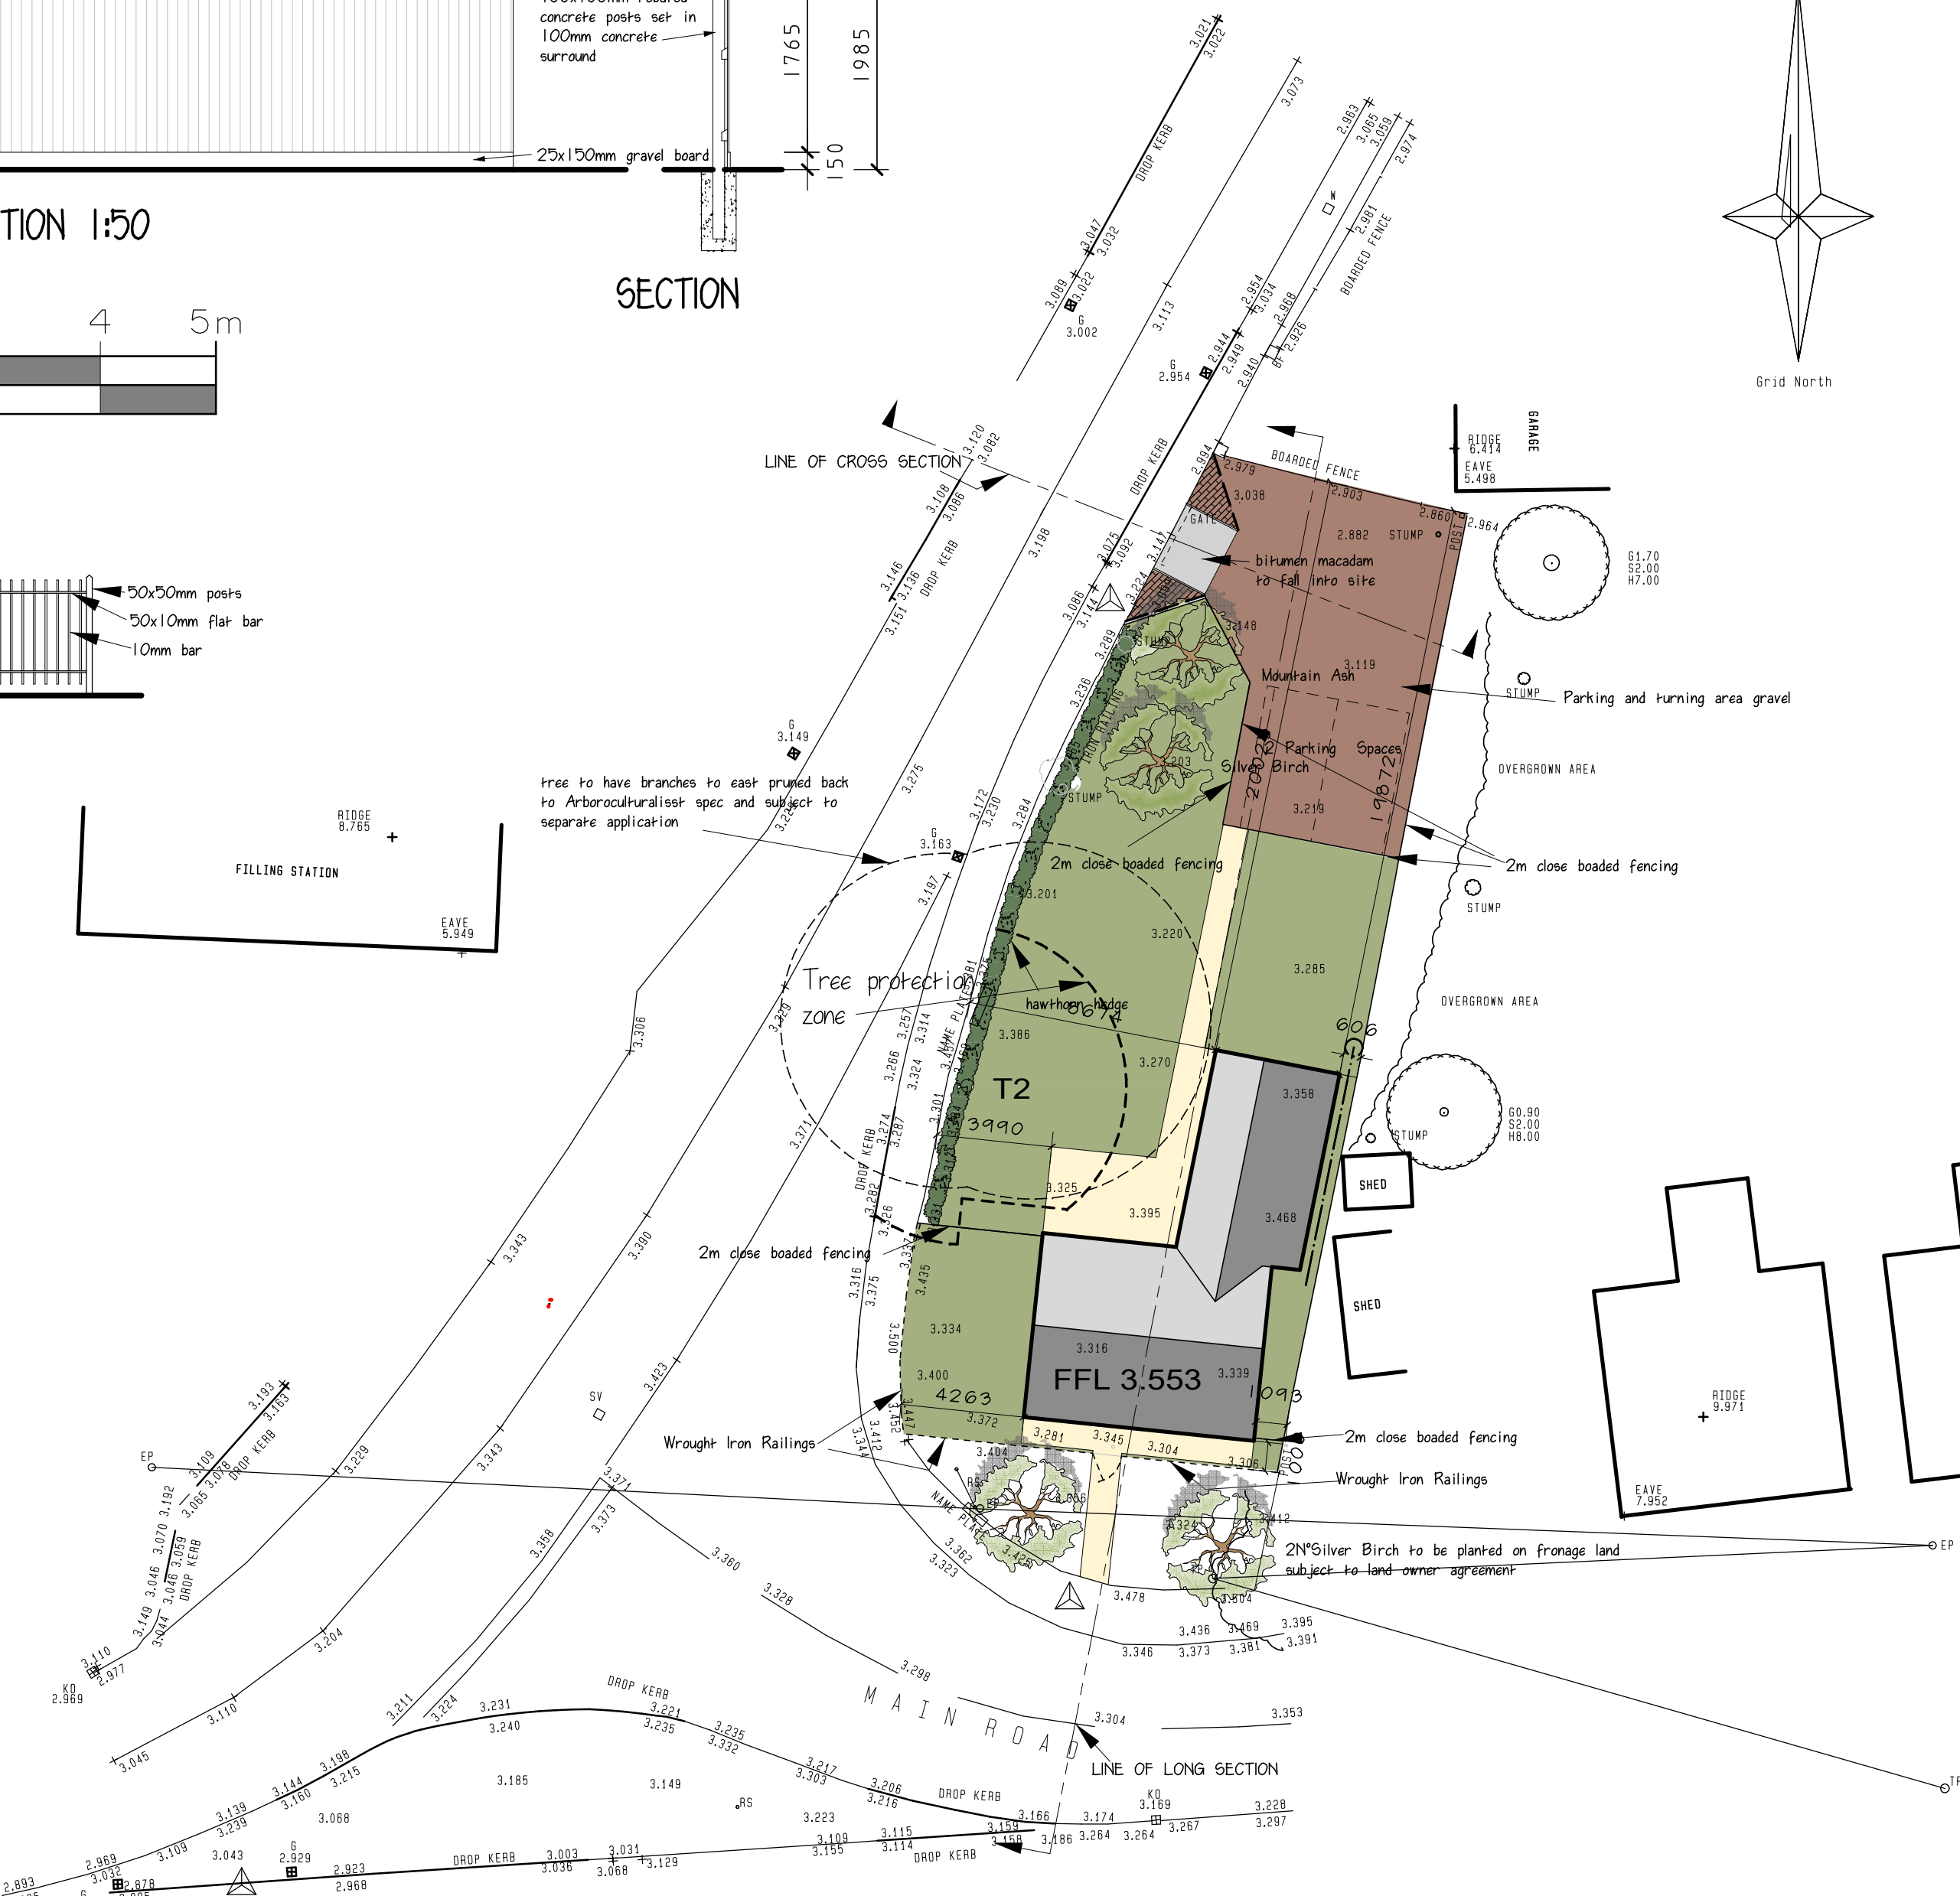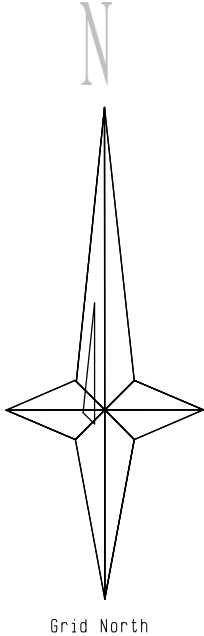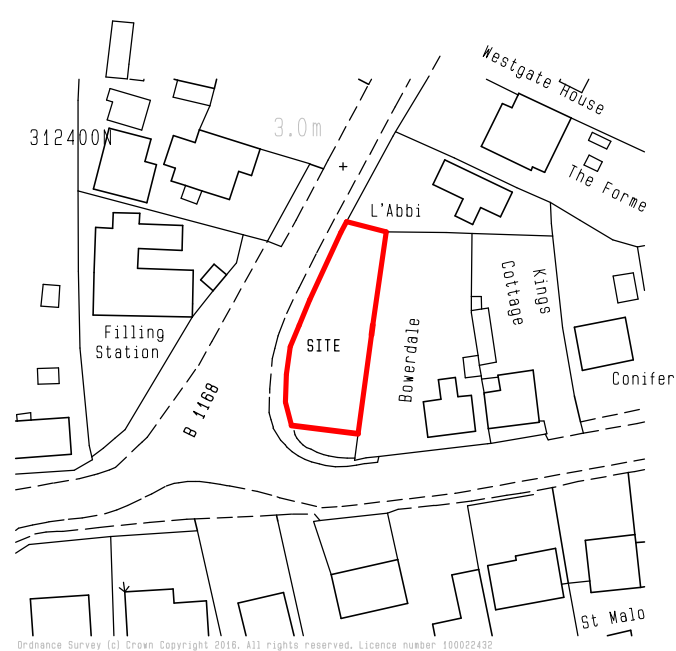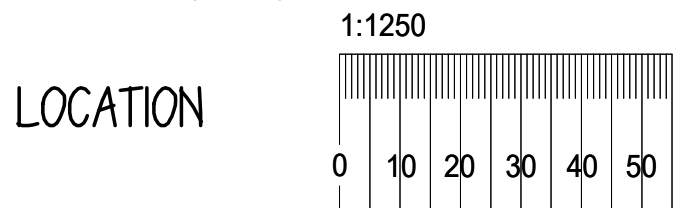

The client and principal contractor are to check all plans and dimensions on site before commencing work and report any discrepancies to the designer. All setting out dimensions should be checked against the corresponding floor plans. Our liability ceases 6 years after completion of our services

The drawing is copyright and may not be altered, traced, copied, photographed or used for any purpose other than for which it is issued, without prior written permission from Ken Elener. Trial hole data is not conclusive of soil conditions over the whole area of the site but representative only of the conditions at the location. Sub-strata and man made conditions may be exposed upon commencement of works which may reveal conditions not anticipated thus requiring further design input. No liability for such occurrences are accepted by K L Elener.

Nothing on this drawing should be taken as contractual between any parties unless specifically referred to in a third party contract. Ordnance survey extract reproduced from the Ordnance Survey 1/1250 map with the permission of The Controller of Her Majesty's Stationery Office Crown Copyright Ken Elener License N° 100019016

Rev.E	x	x
Rev.D	x	x
Rev.C	x	x
Rev.B	x	x
Rev.A		

Ken Elener
Architectural Design
Regent Buildings Office Suite
6-8 Dartford Road
March, Cambs, PE15 8AQ

Tel: 01354 - 653395
Email : kenelener@gmail.com

Project

DETACHED TWO STOREY
DWELLING SOUTH OF
L'ABBI
HOLBEACH DROVE GATE
HOLBEACH DROVE
PE12 0RX

Client
K VAUGHAN

Title
SITE AND LOCATION

Ref
V3393-3

Rev
Sheet A1
Scale: 1:200, 1250
Date: FEB 20