


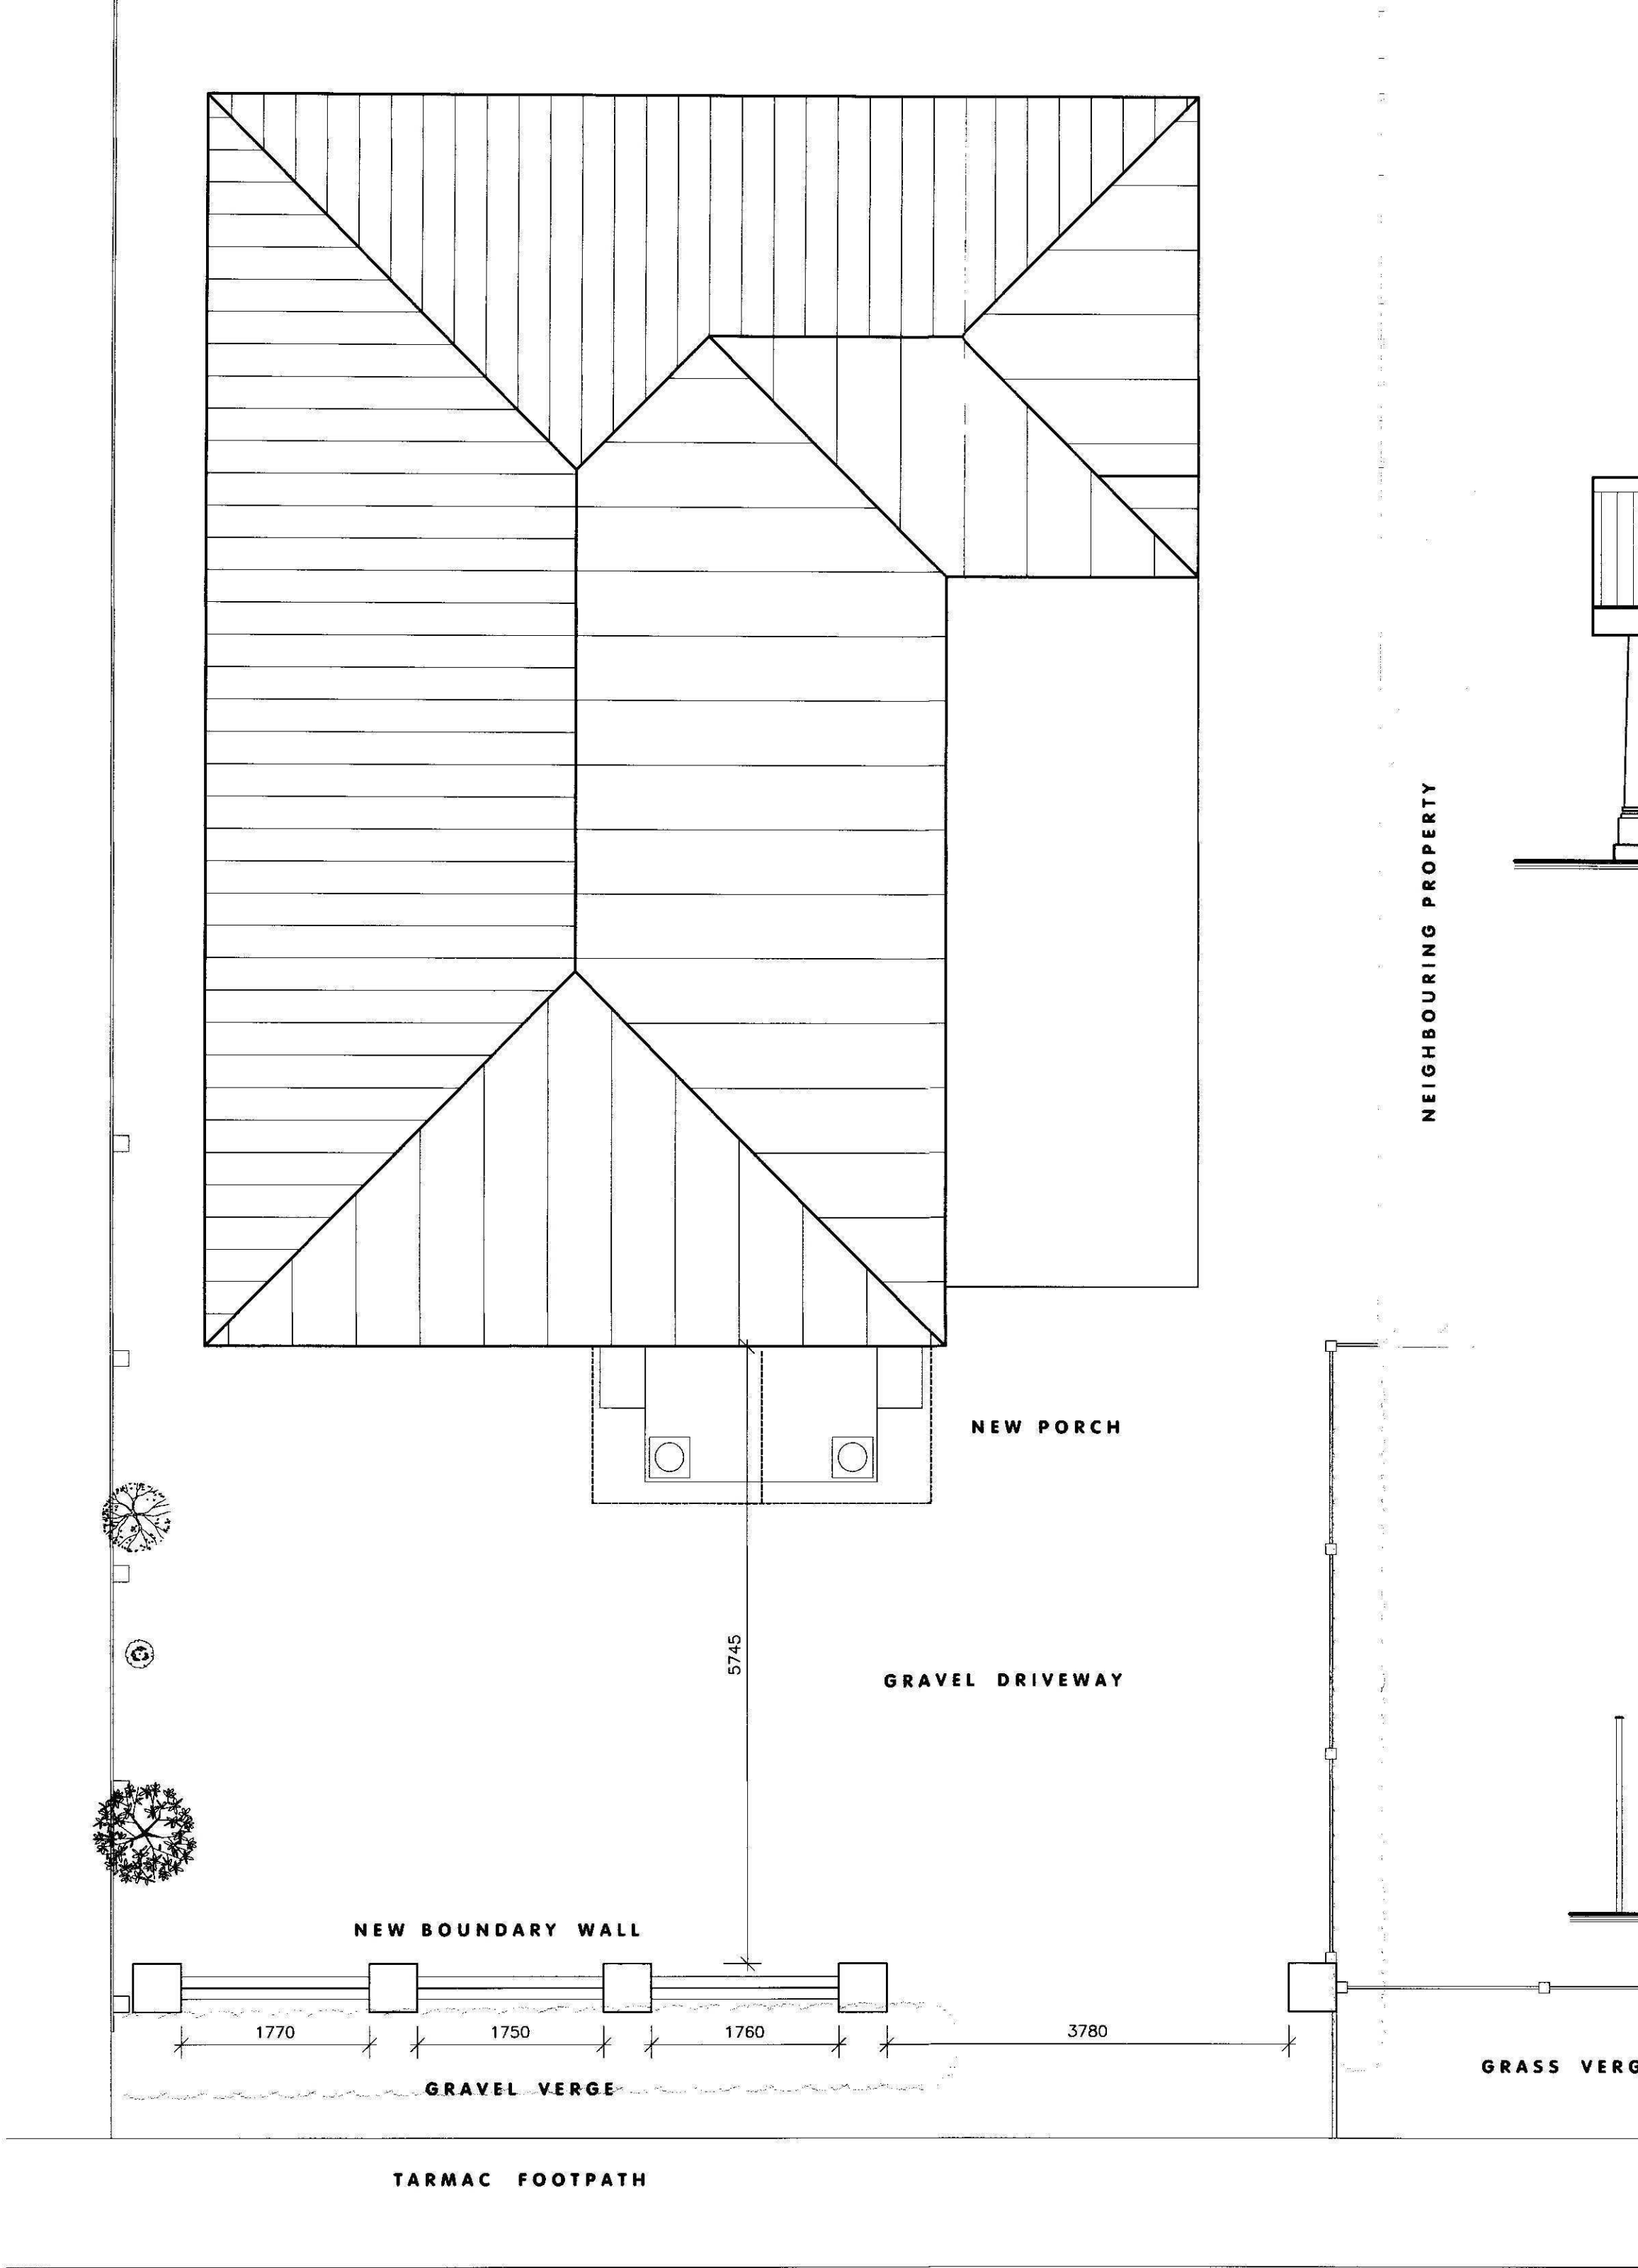


FLOOR PLAN
SCALE 1:50




SIDE ELEVATION SCALE 1:50



FRONT ELEVATION SCALE 1:50

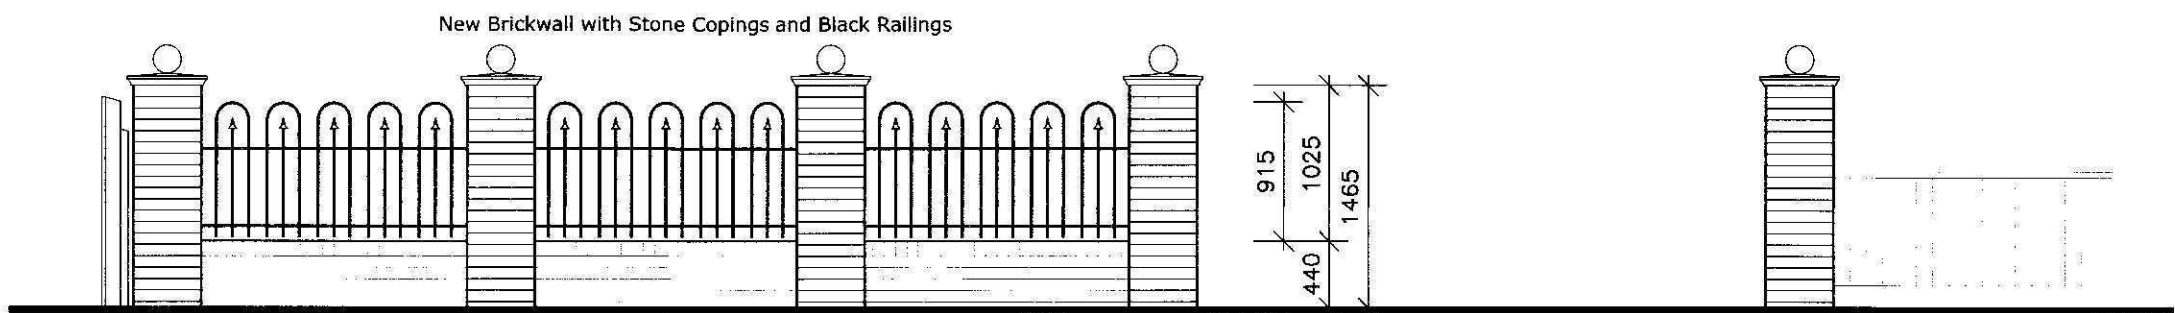


FRONT WALL ELEVATION SCALE 1:50

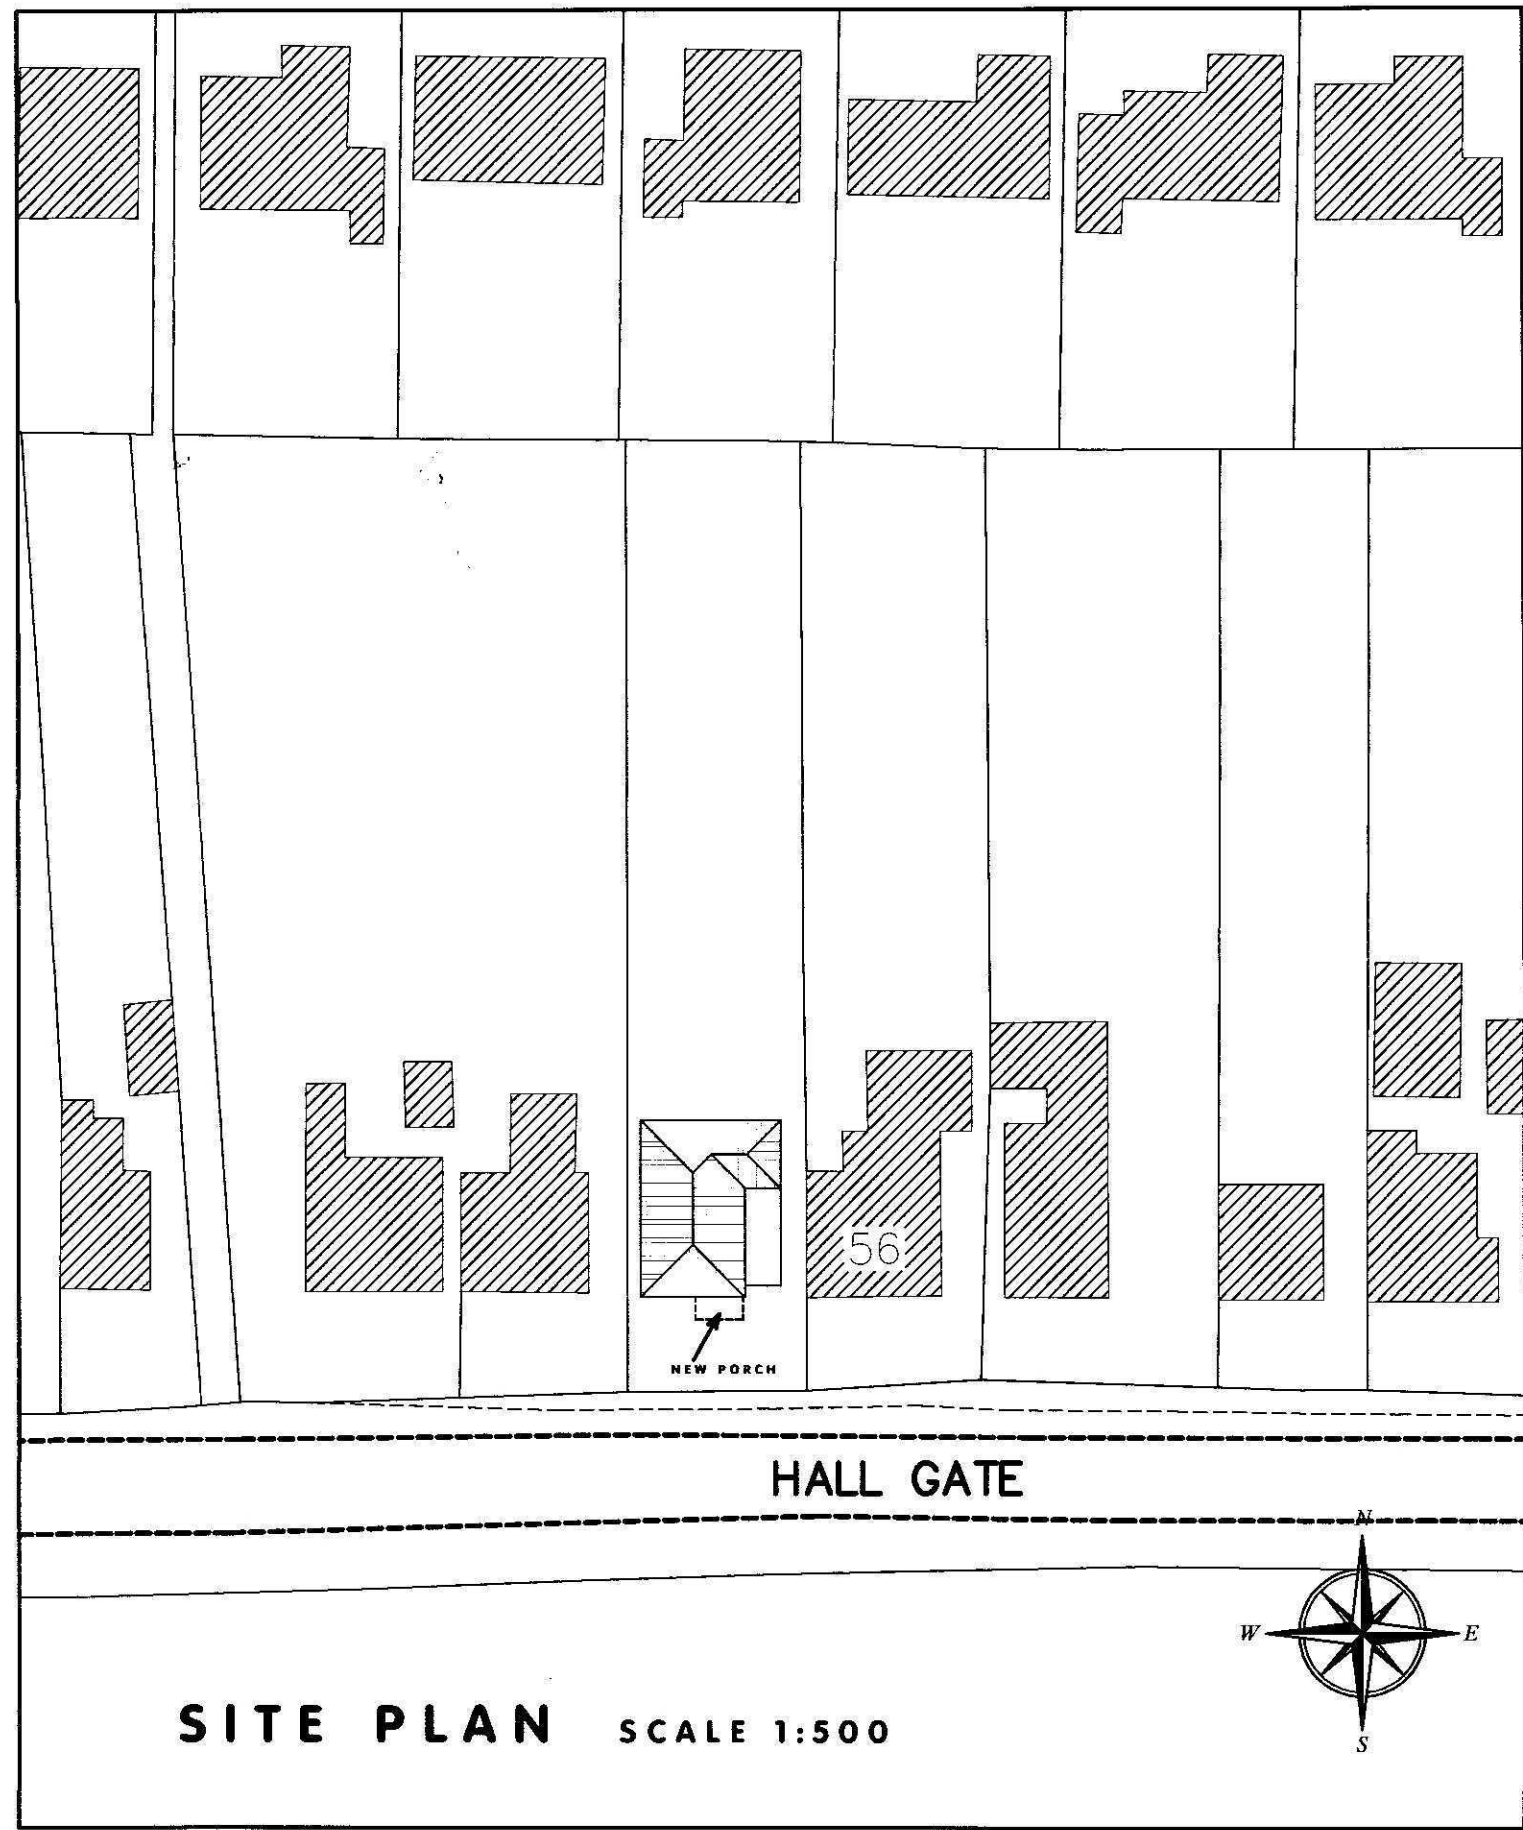

SITE PLAN SCALE 1:500


NEIL DOWLMAN | Architecture
www.neildowman-architecture.co.uk

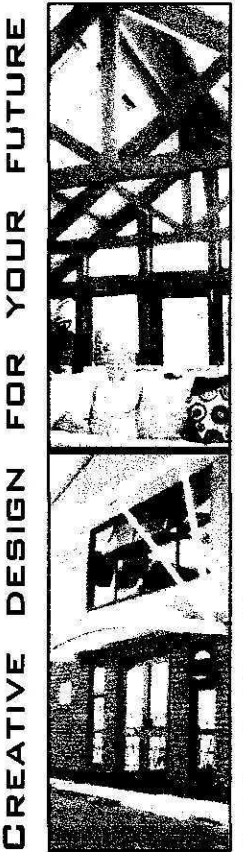

Neil Dowman Architecture Ltd

4-5 Church Street Alford Lincs LN13 9EF
T 01507 463863 F 01507 466006
E alford@neildowman-architecture.co.uk

Offices also at:
Louth T 01507 601155 | Boston T 01205 357272
Grantham T 01476 574242 | Skegness T 01754 880080

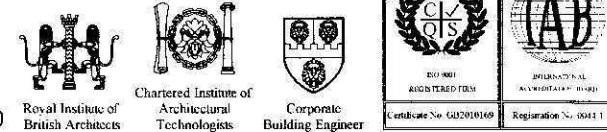

Client
Mr & Mrs Gohegan

Project
Proposed Front Porch & Boundary Wall
58 Hallgate Road,
Holbeach,
Spalding,
Lincolnshire.
PE12 7HX

Title
Proposed Layout Plan & Elevations
& Block Plan

Scale
(as shown)

Date
Mar '12

Drawn By
MD

Checked By
ND

Drawing No.
B/2637 - 04

Revision