

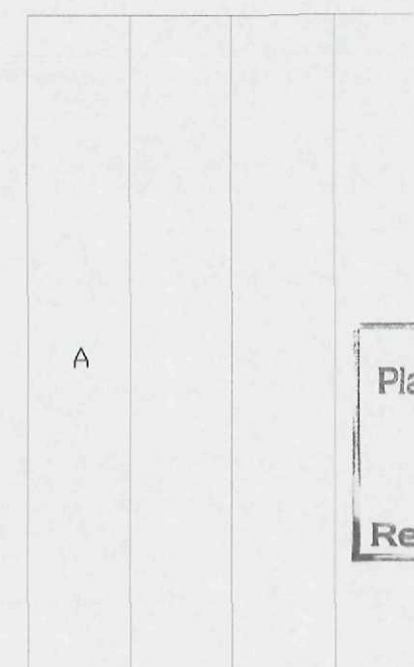


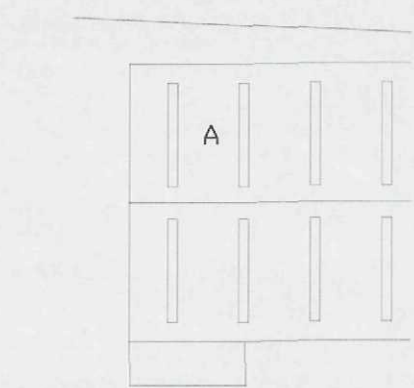

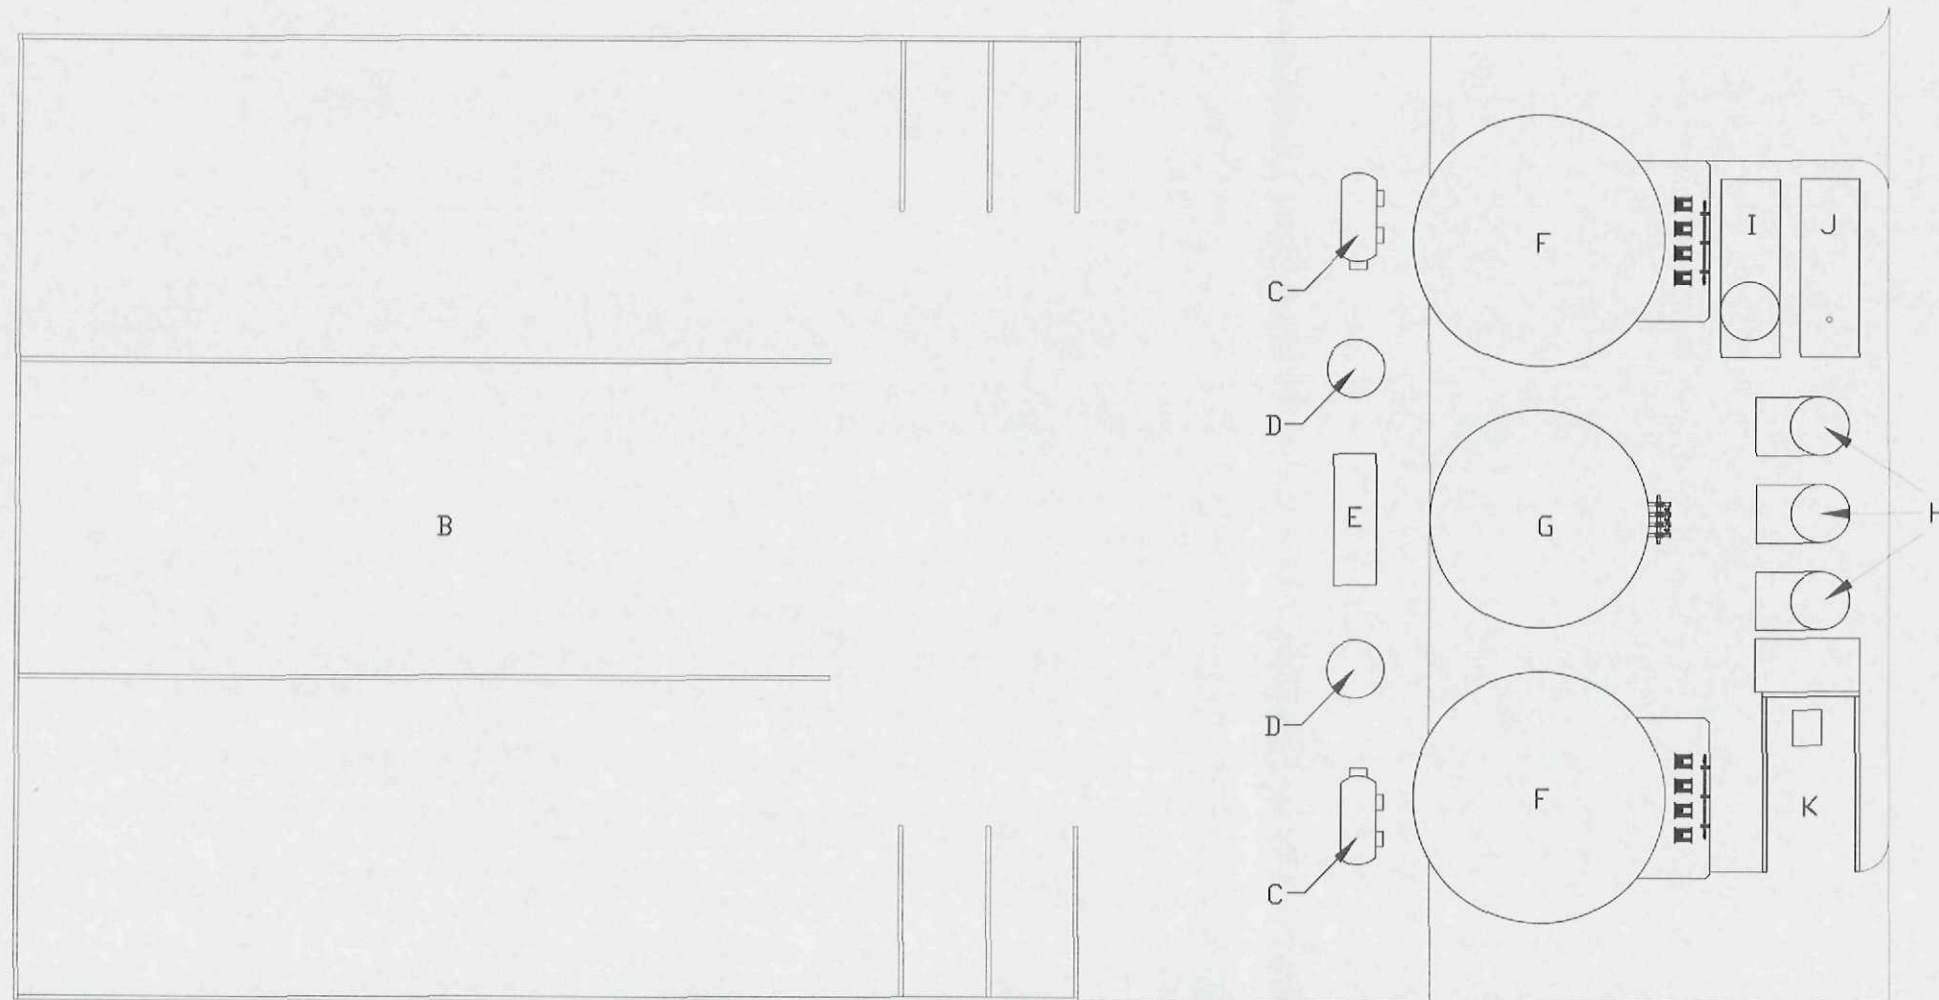


SHDC
Planning & Development
16 MAR 2011
Ref: 0203-11

A	EXISTING BUILDINGS
B	FEEDSTOCK CLAMP
C	SOLID FEEDER
D	LIQUID FEED TANK
E	CONTROL CABIN
F	ANAEROBIC DIGESTER
G	GAS HOLDER
H	BUFFER TANK
I	GAS CONDITIONING
J	CHP UNIT
K	SEPARATED SOLIDS CLAMP
L	SURPLUS GAS BURNER

Rev.	Issue Details	Date	Scale 1:500 @ A3	Client Tubergen	Project ANAEROBIC DIGESTION PLANT Title General Arrangement Drawing No. P003-002 Rev. C	Adgen Energy 52 Jermyn Street London SW1Y 6XL Tel. No. 0207 255 7516/ 07802 420248
A		07.03.11	Drawn SG			
B	Issued for Planning	10.03.11	Checked DP			
C	Issued for Planning	10.03.11	Approved			


Canopy 12.5 to 16.5 m

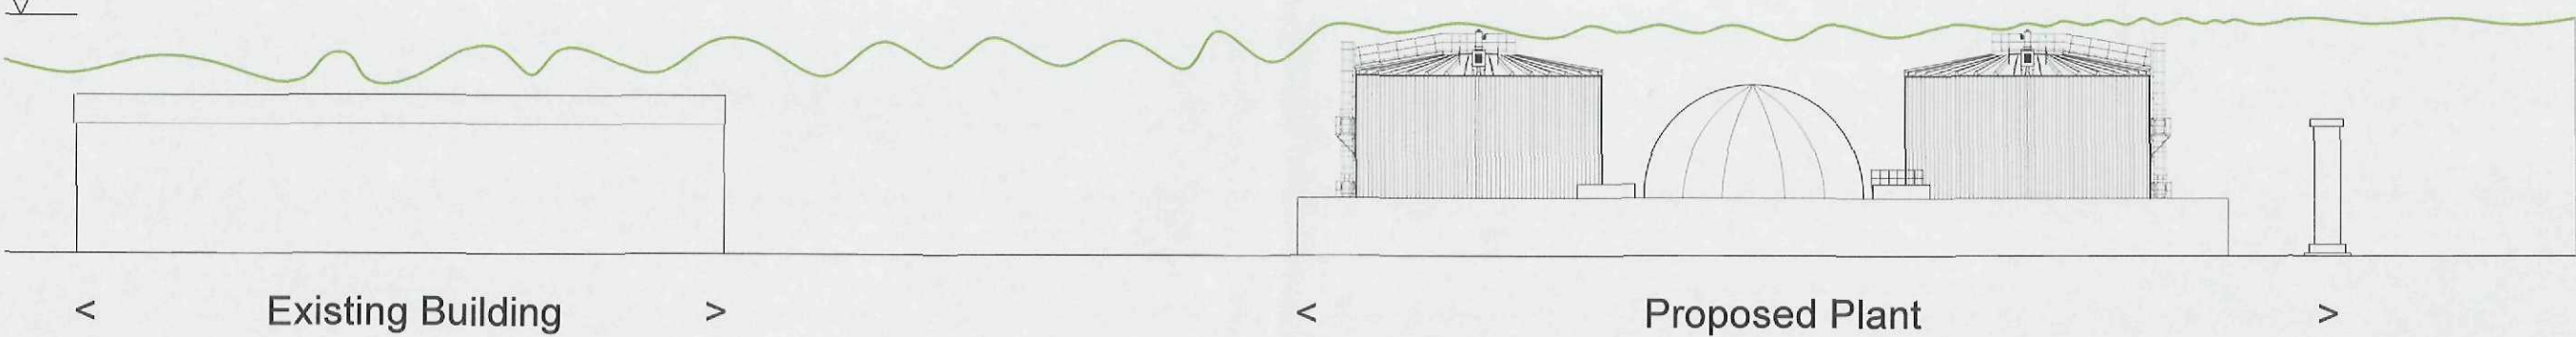

West Elevation

SHDC
Planning & Development
16 MAR 2011
Ref: 0203-11


Canopy 12.5 to 16.5 m

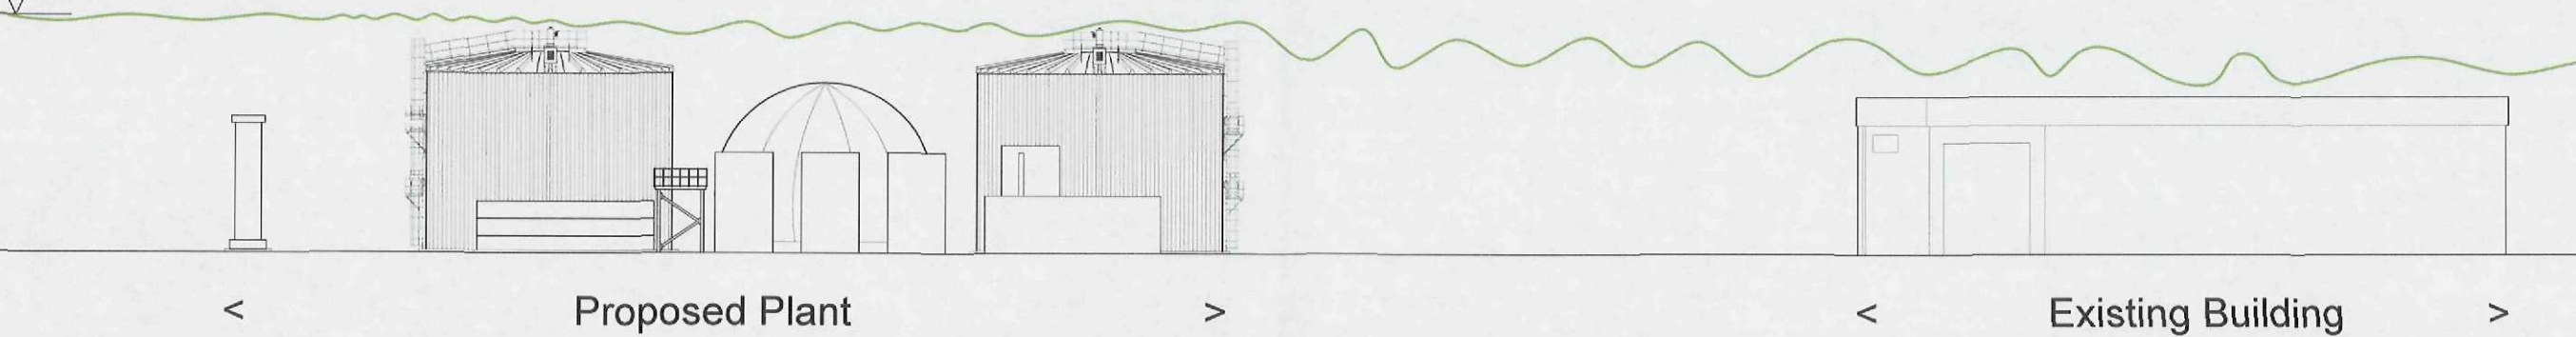


East Elevation

Rev.	Issue Details	Date	Scale	Client	ADGEN ENERGY	
A	Issued for Planning Review	07.03.11	1:500 @ A3	Tubergen		
B	Issued for Planning	10.03.11	Drawn SG	Project	ANAEROBIC DIGESTION PLANT	
C	Issued for Planning	10.03.11	Checked DP	Title	ELEVATIONS	
			Approved	Drawing No.	P003-003	Rev. C


Adgen Energy
52 Jermyn Street
London
SW1Y 6XL
Tel. No. 0207 255 7516/ 07802 420248

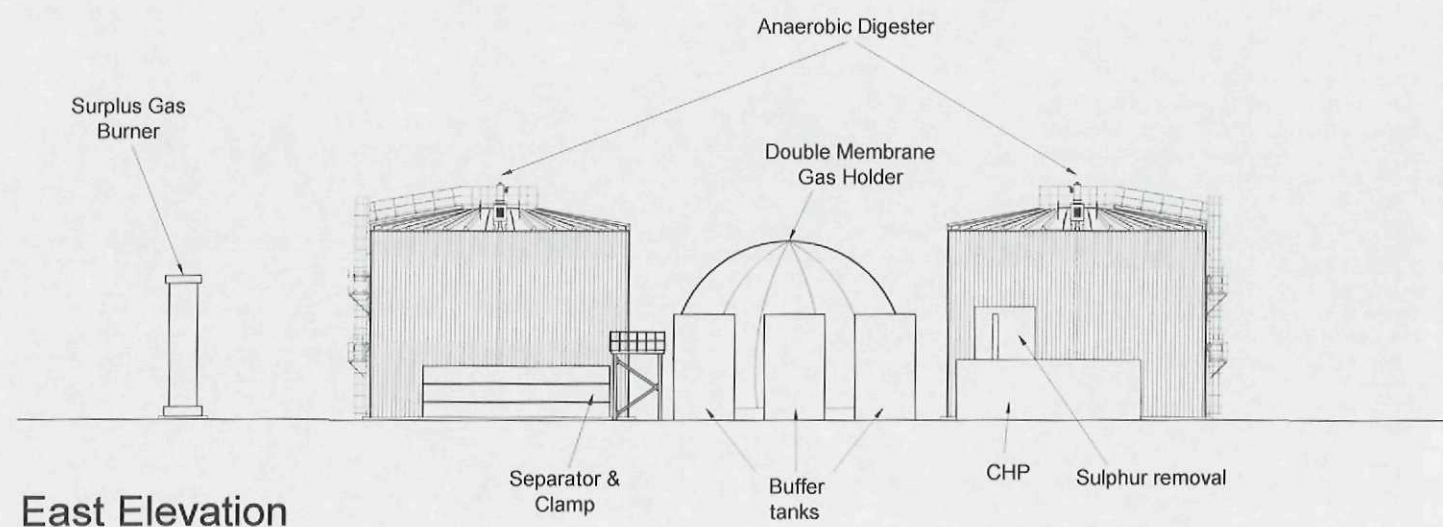

East Elevation

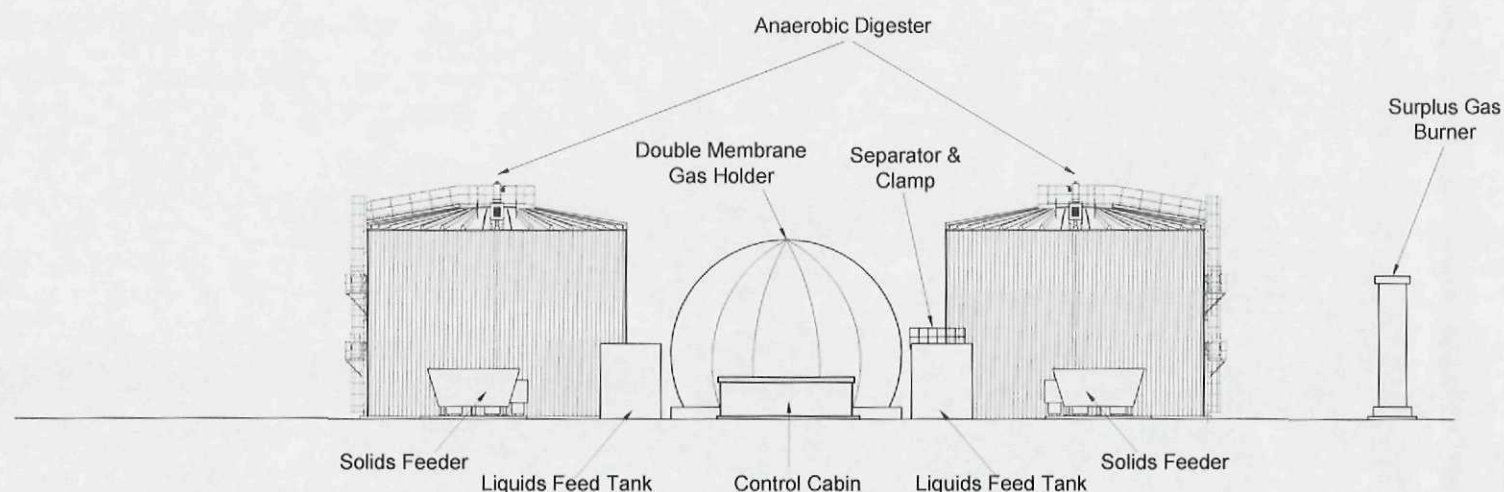


West Elevation

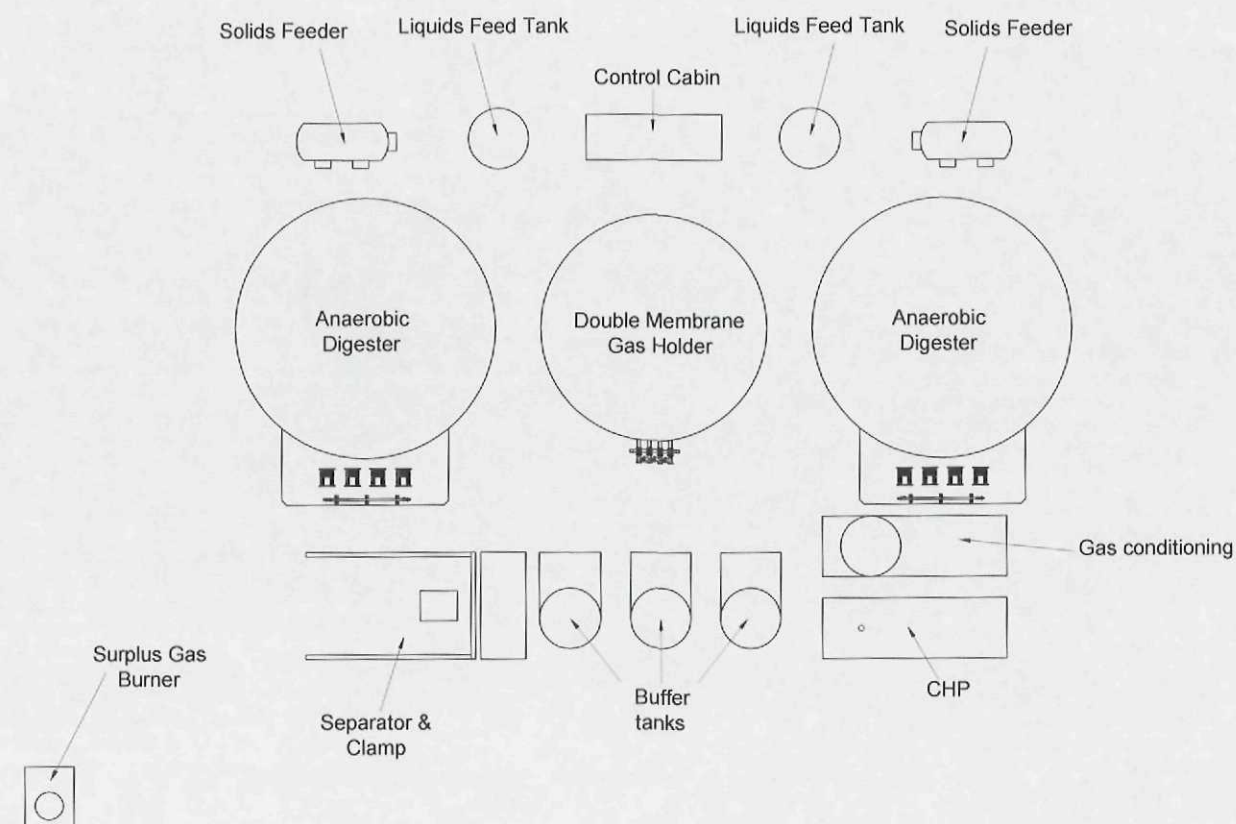


Rev.	Issue Details	Date	Scale	Client	ADGEN ENERGY	
A	Issued for Planning	10.03.11	1:500 @ A3	Tubergen	Adgen Energy 52 Jermyn Street London SW1Y 6XL Tel. No. 0207 255 7516/ 07802 420248	
B	Issued for Planning	11.03.11	SG	Project		
			Checked DP	Title		
			Approved	Drawing No.		
				P003-004	Rev.	B



South

 

West

 

A - A

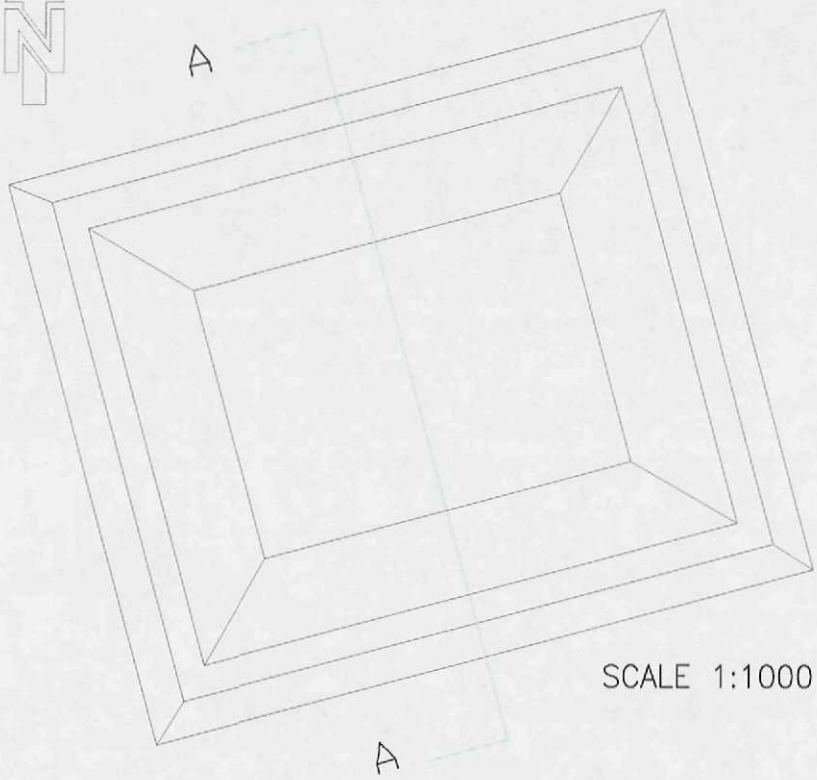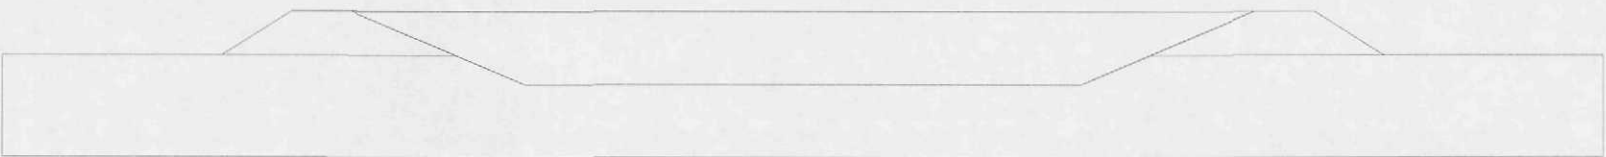

SCALE 1:1000


5401

Planning & Development

1 6 MAR 2011

Ref: 0203-11

Rev.	Issue Details	Date	Scale	Client	 ADGEN ENERGY	
A	Issued for Planning	14.03.11	1:500 @ A3	Tubergen		
			Drawn SG	Project ANAEROBIC DIGESTION PLANT	Adgen Energy 52 Jermyr Street London SW1Y 6XL Tel. No. 0207 255 7516/ 07802 420248	
			Checked	Title Lagoon GA & Elevations		
			Approved	Drawing No. P003-006		

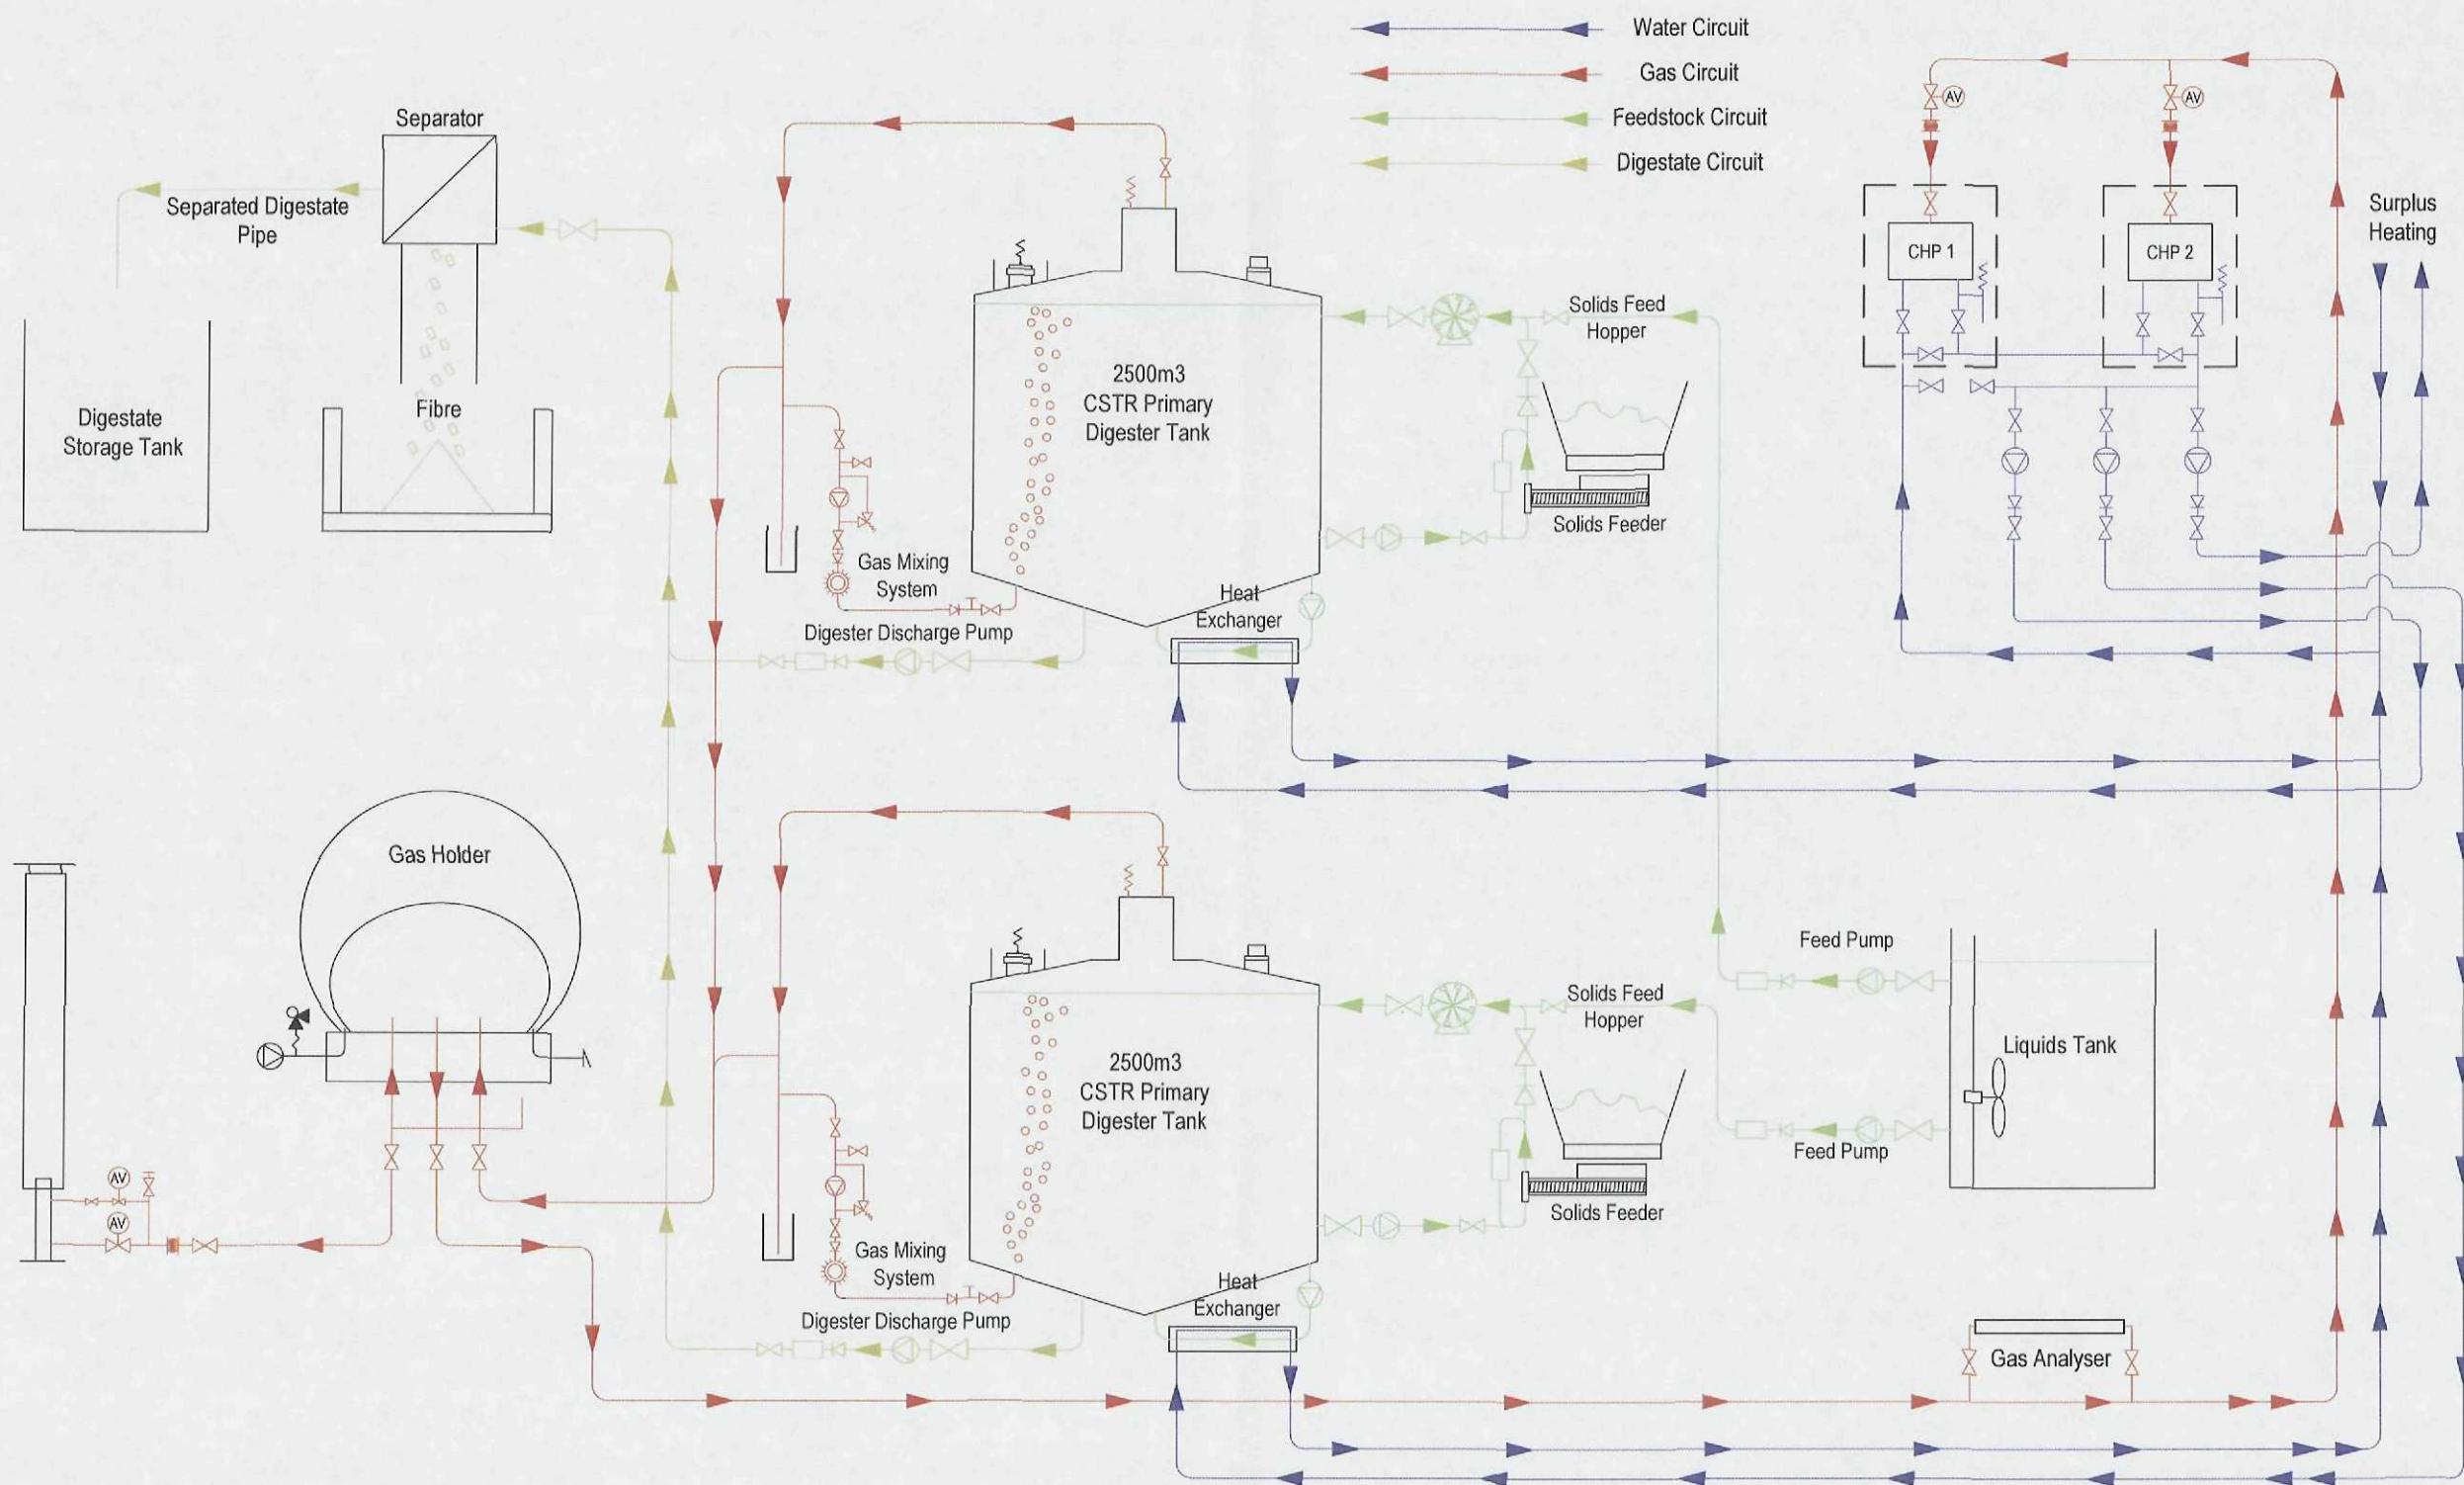

SHDC
Planning & Development
1 6 MAR 2011
Ref: 0203-11.

Rev.	Issue Details	Date	Scale	Client
A	Issued for Information	19.02.11	NTS	Q V FOODS
			Drawn RM	Project ANAEROBIC DIGESTION PLANT
			Checked	Title PROCESS FLOW DIAGRAM
			Approved	Drawing No. MB404101
				A



Adgen Energy
52 Jermyn Street
London
SW1Y 6XL
Tel. No. 0207 255 7516/ 07802 420248



Marches Biogas Ltd
Unit 8, Lower Barns Business Park,
Ludlow,
Shropshire SY8 4DS
Tel. No. 01584 879666 / 07977 141776