



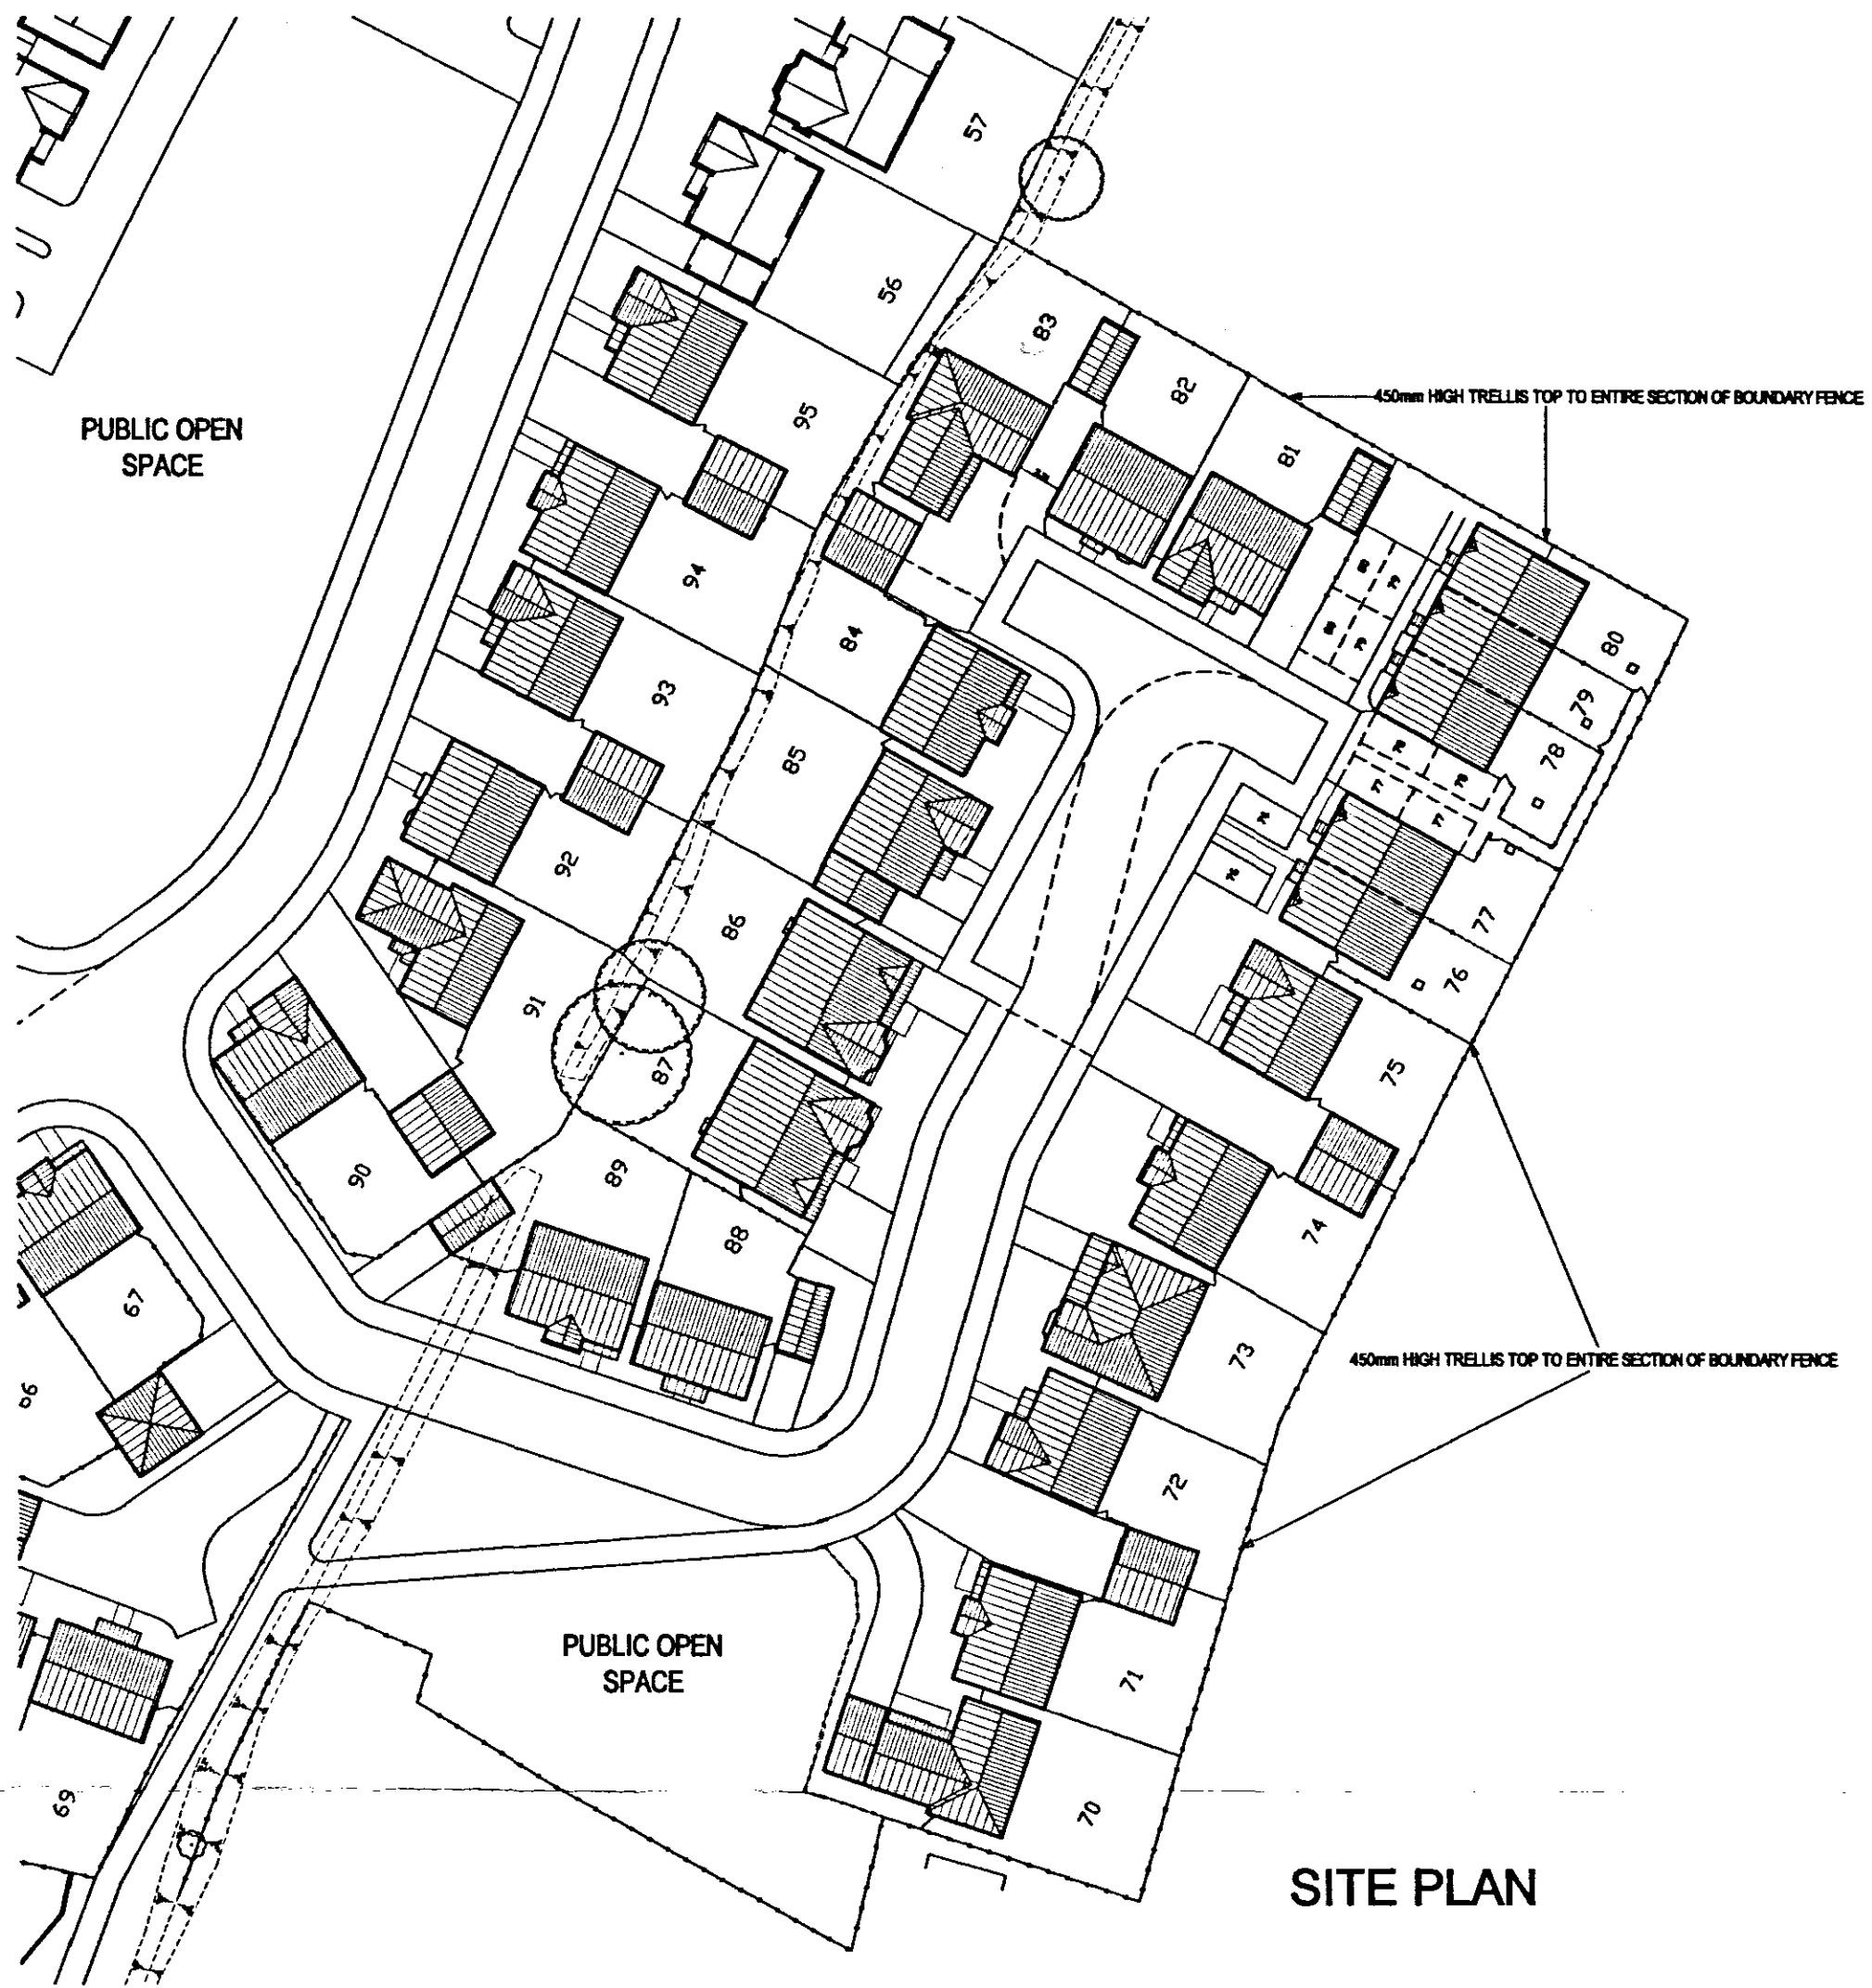

SITE PLAN

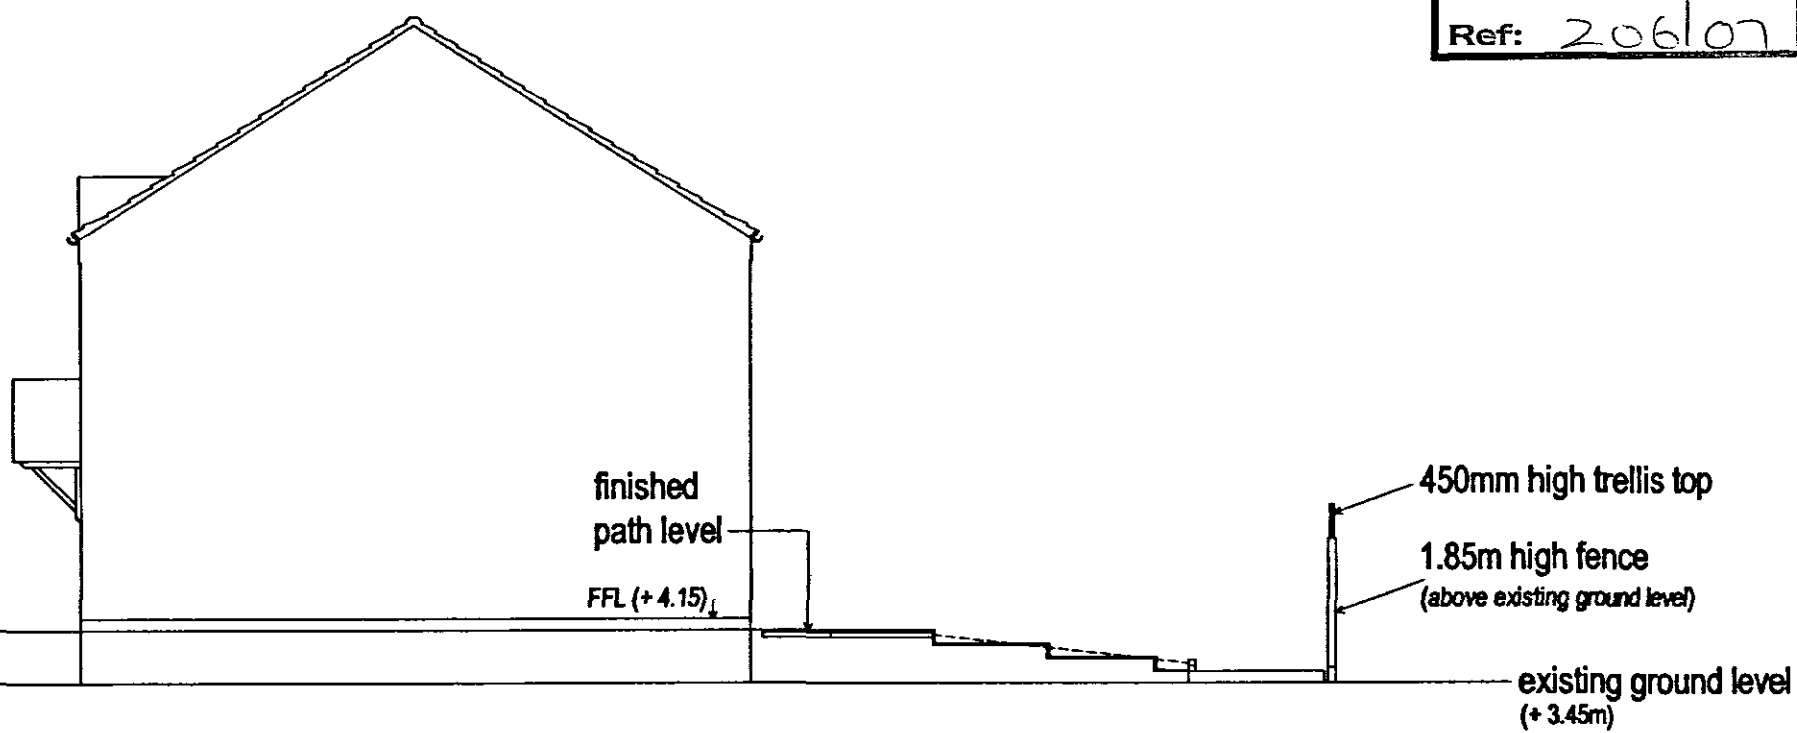

TYPICAL SECTION
(plots 78/80 shown)

SHDC
Planning & Development
30 OCT 2007
Ref: 206107

**DETERMINED
PLAN**

DRAWING
29 OCT 2007
ISSUED

Date :	Description :



**ALLISON
Homes**

Allison Homes Eastern Ltd
Holland Place
Wardentree Park
Pinchbeck
Spalding
Lincolnshire
PE11 3ZN
Tel: 01775 724701 Fax: 01775 762153
Email: headoffice@allisonhomes.org
Allison Homes Eastern Limited is a RMR Residential Company

Project : WIGNALS GATE HOLBEACH	
Drawing Title : REAR GARDEN LAYOUT PLOTS 70 - 83	
Reference No :	Scales : 1:500 & 1:100 @ A2
Drawing No : T009-199-01	Date : 6/12/06
	Drawn: MD