




RIGHT HAND ELEVATION - 1:100

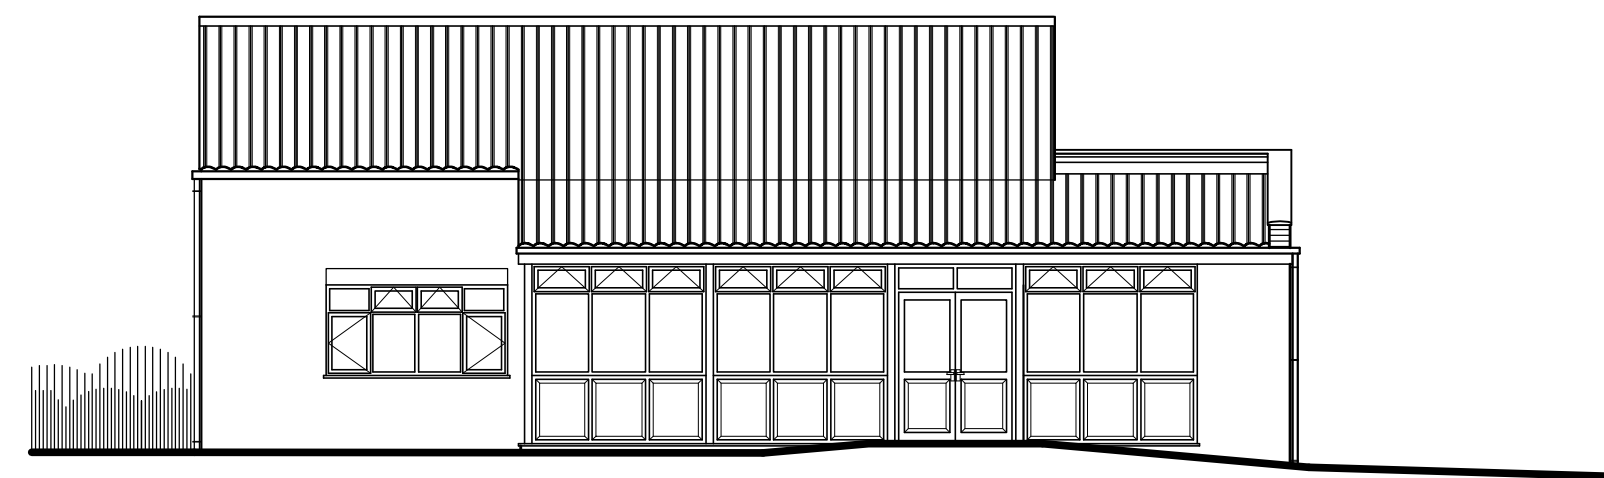


REAR ELEVATION - 1:100

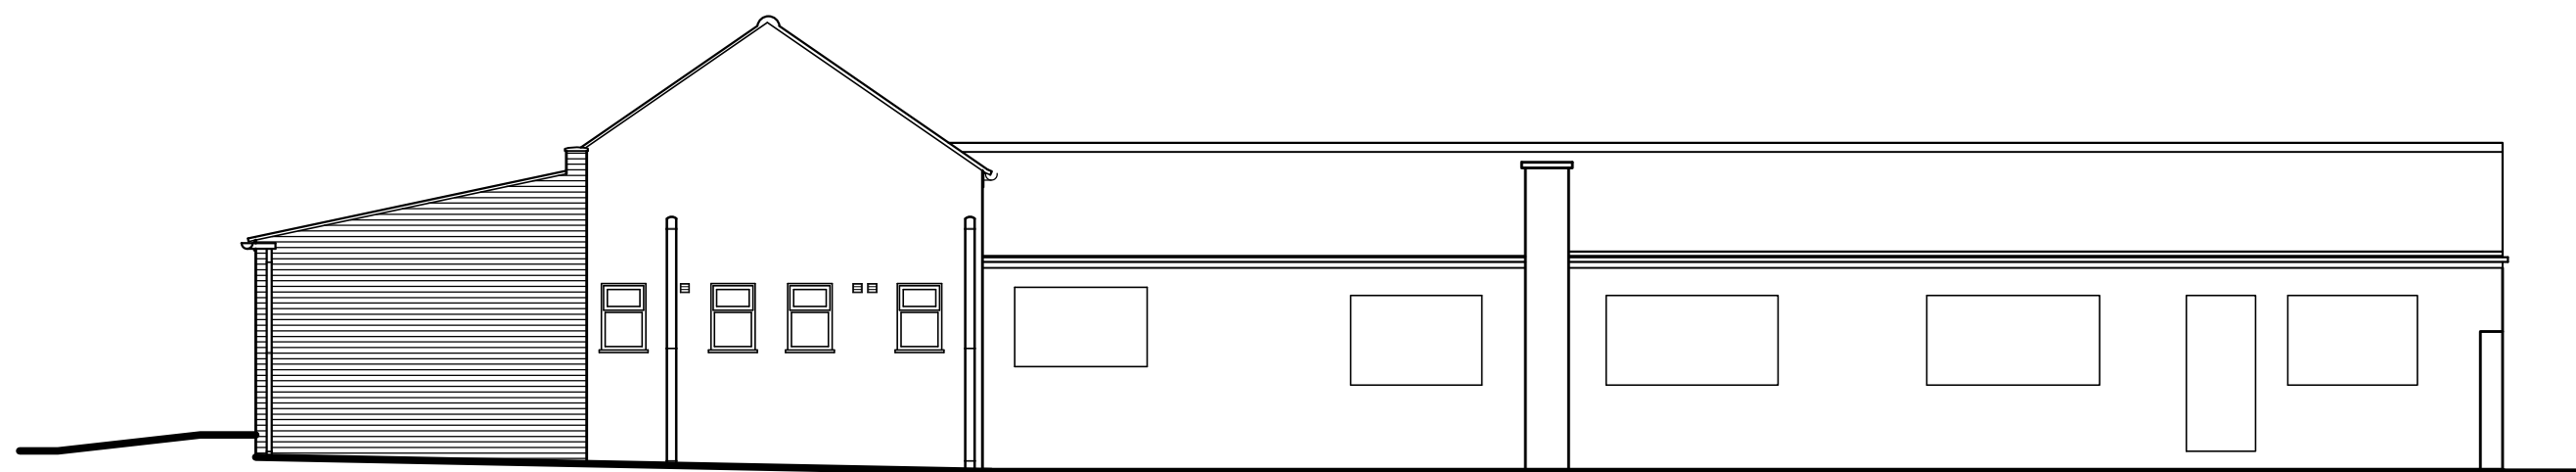


LEFT HAND ELEVATION - 1:100

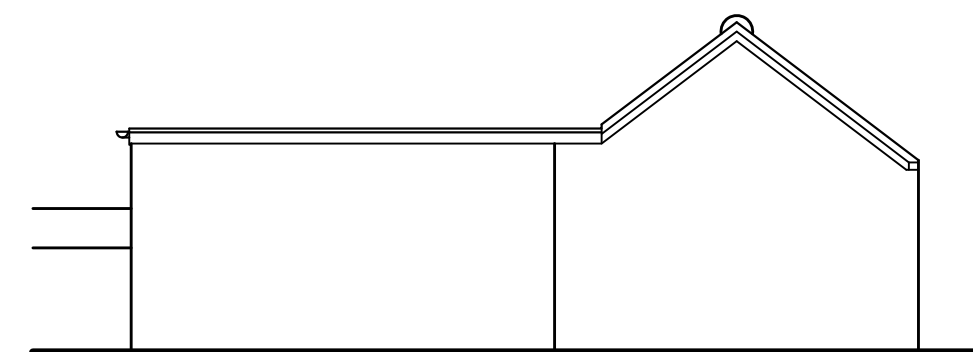

FRONT ELEVATION - 1:100

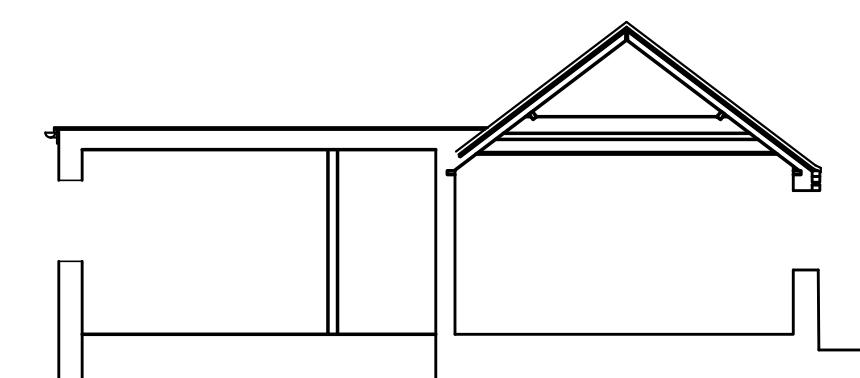

SECTION A 147259 / 01
1:50

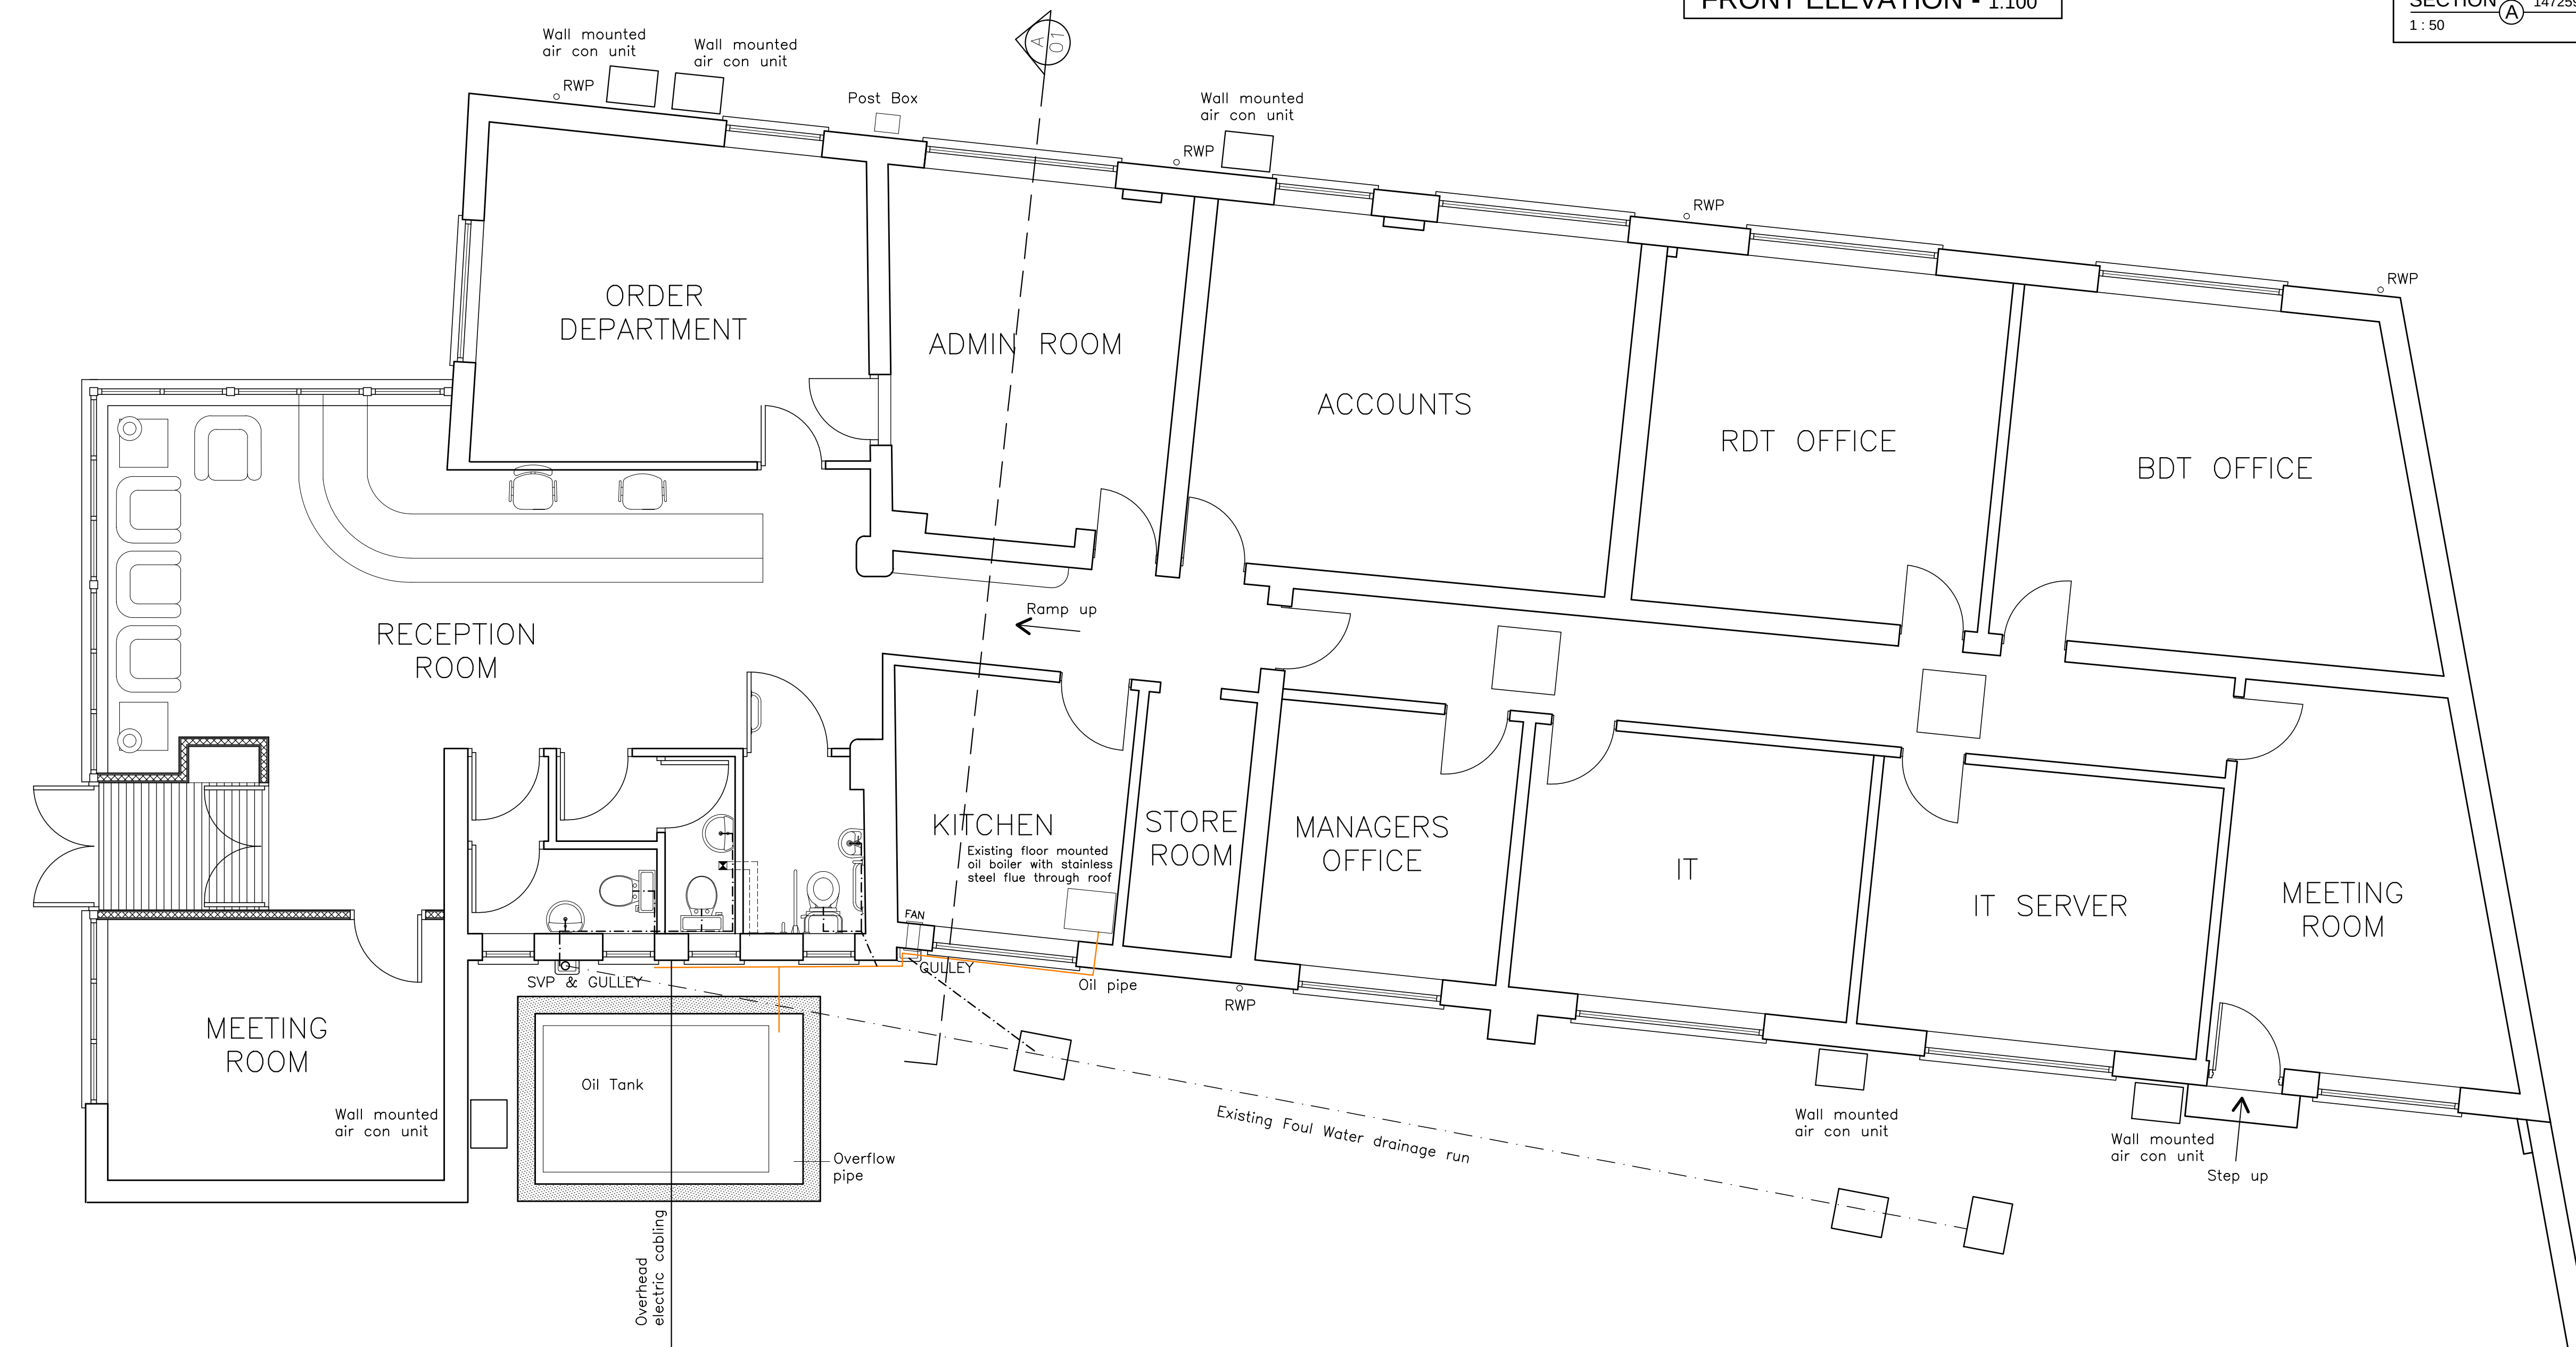

GROUND FLOOR LAYOUT PLAN - 1:50

NOTES

DO NOT SCALE THIS DRAWING.

ALL DIMENSIONS ARE IN mm UNLESS NOTED OTHERWISE.

ALL DIMENSIONS, DETAILS, COMPONENTS AND ASSEMBLIES SHALL BE VERIFIED BY THE CONTRACTOR PRIOR TO CONSTRUCTION, MANUFACTURE OR SUPPLY.

ALL MATERIALS, CONSTRUCTION AND DETAILS SHOWN OR IMPLIED BY THIS DRAWING MUST COMPLY WITH CURRENT BRITISH STANDARDS, CODES OF PRACTICE, PLANNING / BUILDING REGULATIONS, H & SE LEGISLATION AND CLIENTS PARTICULAR SPECIFICATIONS.

CONFLICTING INFORMATION SHOWN OR IMPLIED SHALL BE REFERRED TO CALVERT BRAIN & FRAULO LTD.

THIS DRAWING AND THE WORKS DEPICTED ARE THE COPYRIGHT OF CALVERT BRAIN & FRAULO LTD. AND MAY NOT BE REPRODUCED WITHOUT WRITTEN PERMISSION.

THIS DRAWING MUST BE READ IN CONJUNCTION WITH ALL ENGINEERS, ARCHITECTS AND SPECIALISTS' DRAWINGS AND SPECIFICATIONS.

REV.	DESCRIPTION	APPR.	CHKD.	DRAWN	DATE
-	ISSUED FOR PLANNING APPROVAL	RWB	JWL	SAG	03.03.15

REV.	DESCRIPTION	APPR.	CHKD.	DRAWN	DATE
-	ISSUED FOR PLANNING APPROVAL	RWB	JWL	SAG	03.03.15

SCALES

1:50, 1:100 @ A1

CLIENT

O. A. TAYLOR AND SONS LTD.
WASHWAY HOUSE FARM
WASHWAY HOUSE ROAD
HOLBEACH, Lincs.

PROJECT

REFURBISHMENT TO OFFICE

DRAWING TITLE

EXISTING FLOOR PLANS, ELEVATIONS AND SECTIONS

☒ PRELIMINARY	☐ TENDER ISSUE
☐ WORKING DRAWING	☐ ISSUED ON COMPLETION

**CALVERT
BRAIN &
FRAULO LTD**

CONSULTING STRUCTURAL & CIVIL ENGINEERS

3 PORTLAND STREET, KING'S LYNN, NORFOLK, PE30 1PB

TEL 01553 766220 FAX 01553 766033 WWW C-B-F.CO.UK

DRAWING NO.

157259 / 01

REV.

-